






0 5 10 15 20

SCALE BAR 1:100

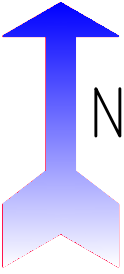

N

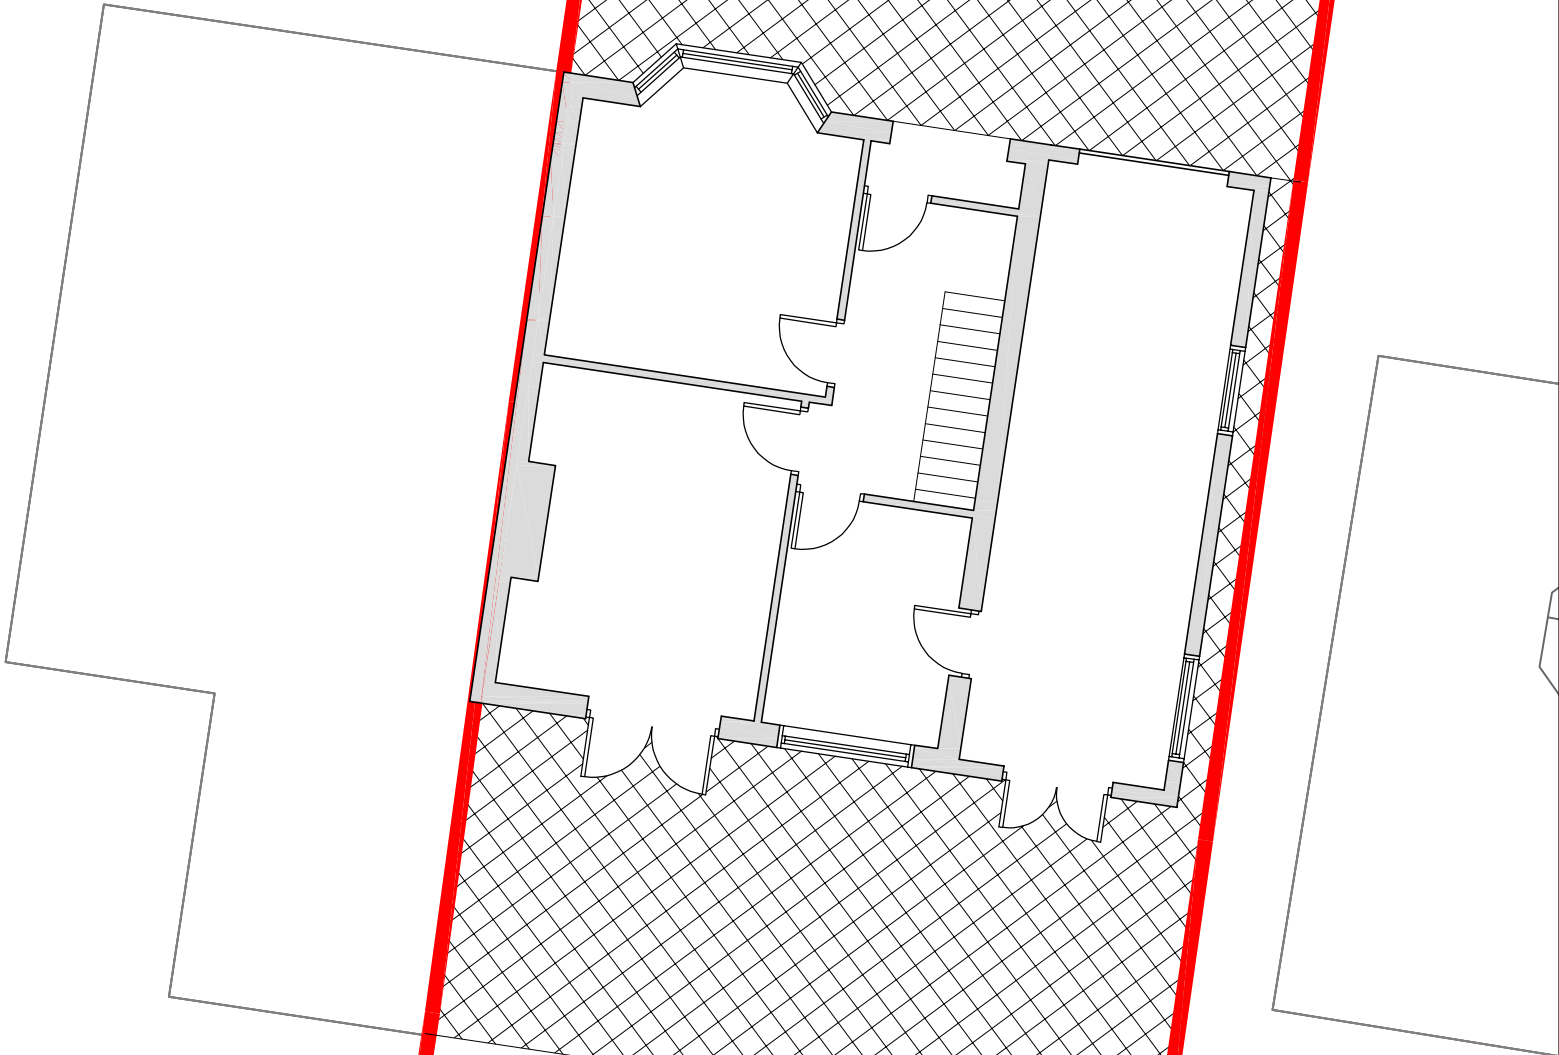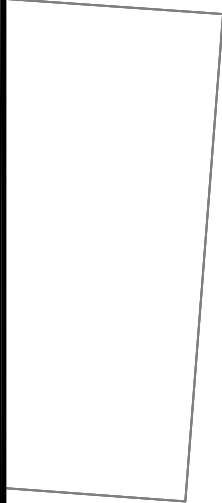

Rev	Initial	Amendment	Date

CHRIS MITCHELL
20 HOLMWOOD DRIVE, FORMBY
L37 1PQ
Tel. 07832272348
E-Mail : CHRIS666MITCH@HOTMAIL.COM

PROJECT PROPOSED EXTENTIONS TO
71 WELLFIELD AV, KIRKBY, L32 9QY

DETAIL EXISTING SITE PLAN

DATE	01.02.2025
DRAWN	CHK.BY
CM	

SCALE	1:100@A3
DRG. NUMBER	EX SP01