





0 5 10 15 20

SCALE BAR 1:100

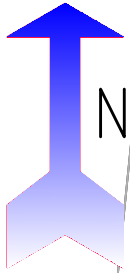

N

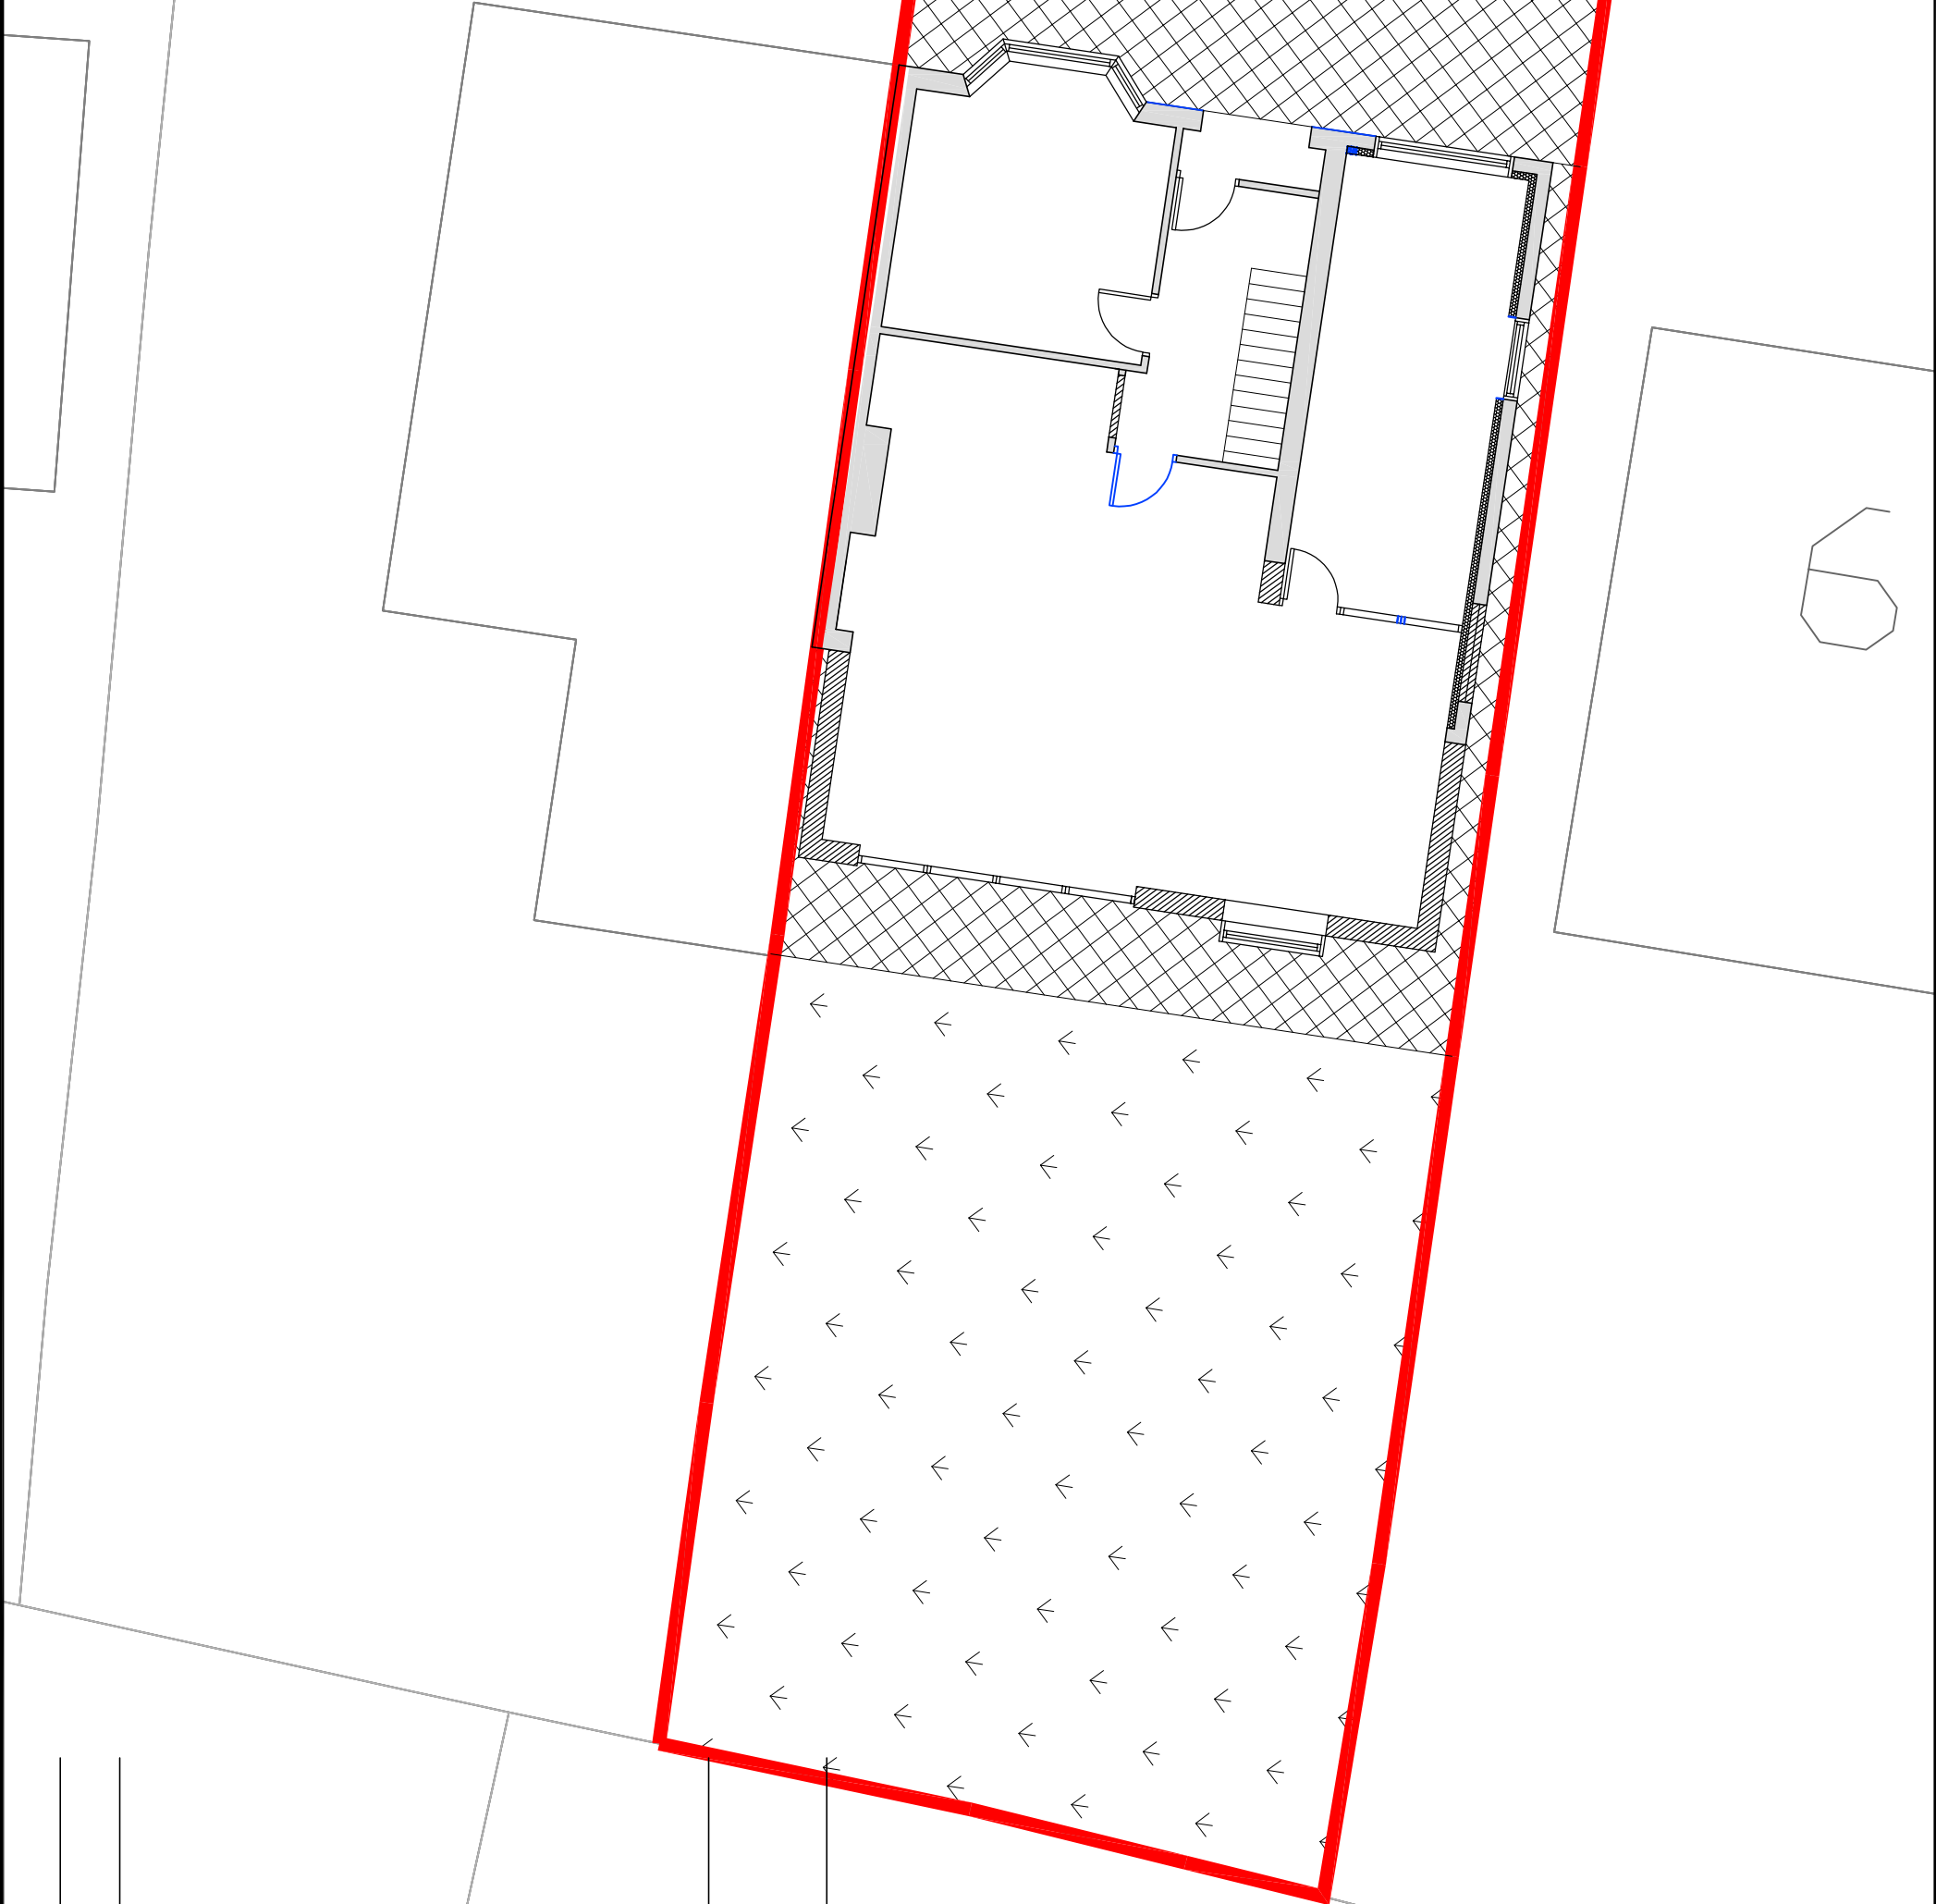

Rev	Initial	Amendment	Date
-----	---------	-----------	------

CHRIS MITCHELL
20 HOLMWOOD DRIVE, FORMBY
L37 1PQ
Tel. 07832272348
E-Mail : CHRIS666MITCH@HOTMAIL.COM

PROJECT
PROPOSED EXTENTIONS TO
71 WELLFIELD AV, KIRKBY, L32 9QY

DETAIL
PROPOSED SITE PLAN

DATE
01.02.2025
DRAWN
CM

SCALE
1:100@A3
CHK.BY
DRG. NUMBER
P SP01