






Proposed Front Elevation

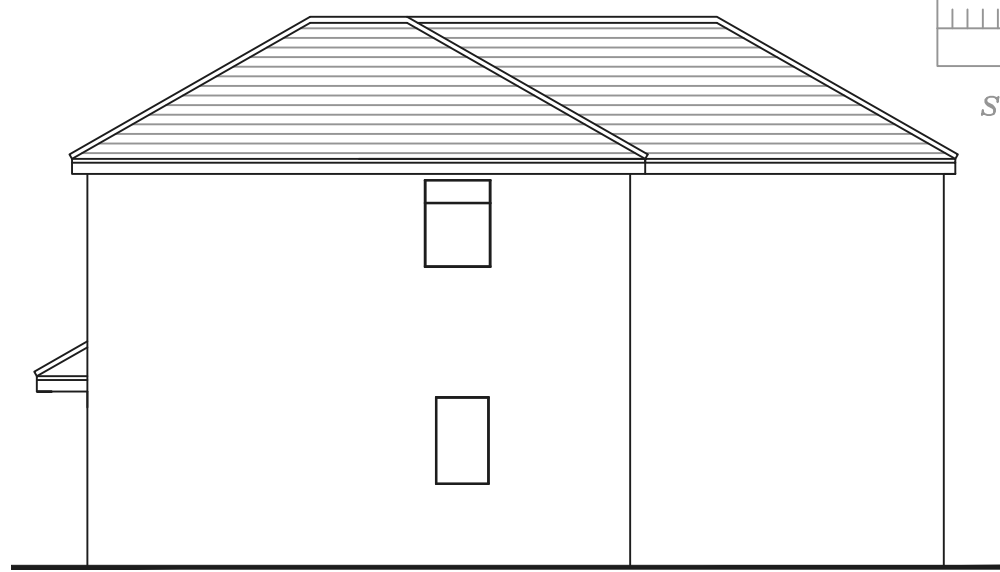


Proposed Side Elevation

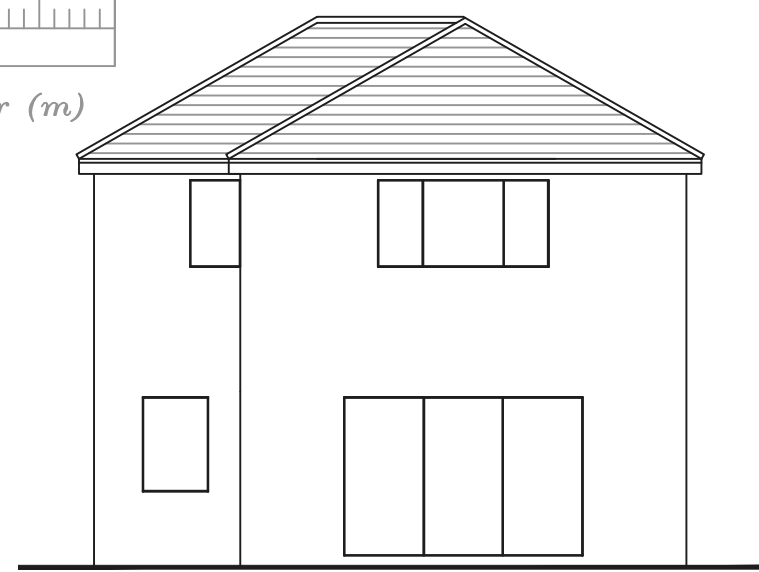


Proposed Rear Elevation

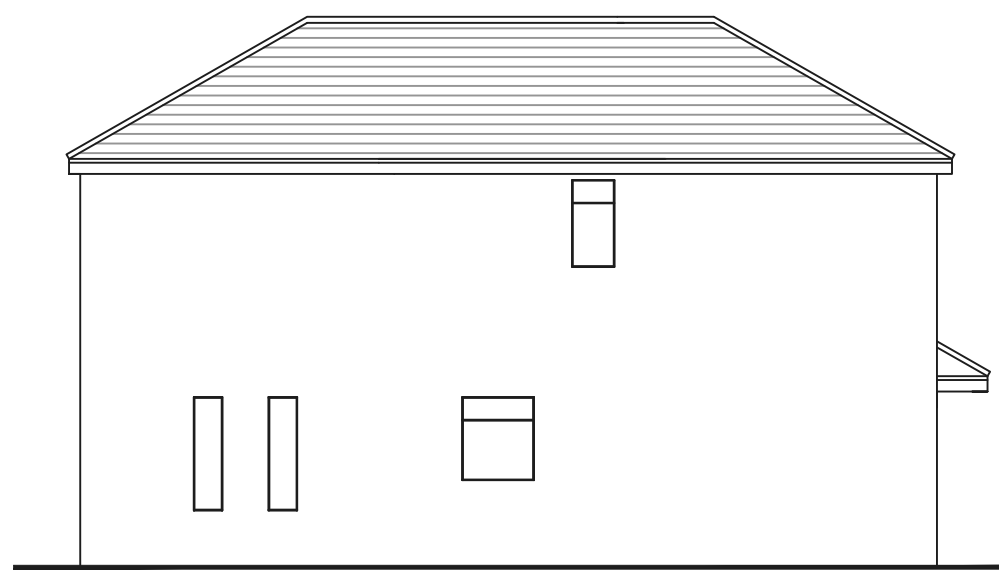


Proposed Side Elevation

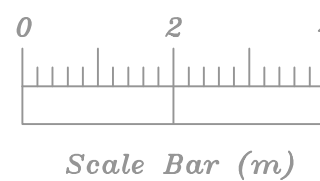


Scale Bar (m)

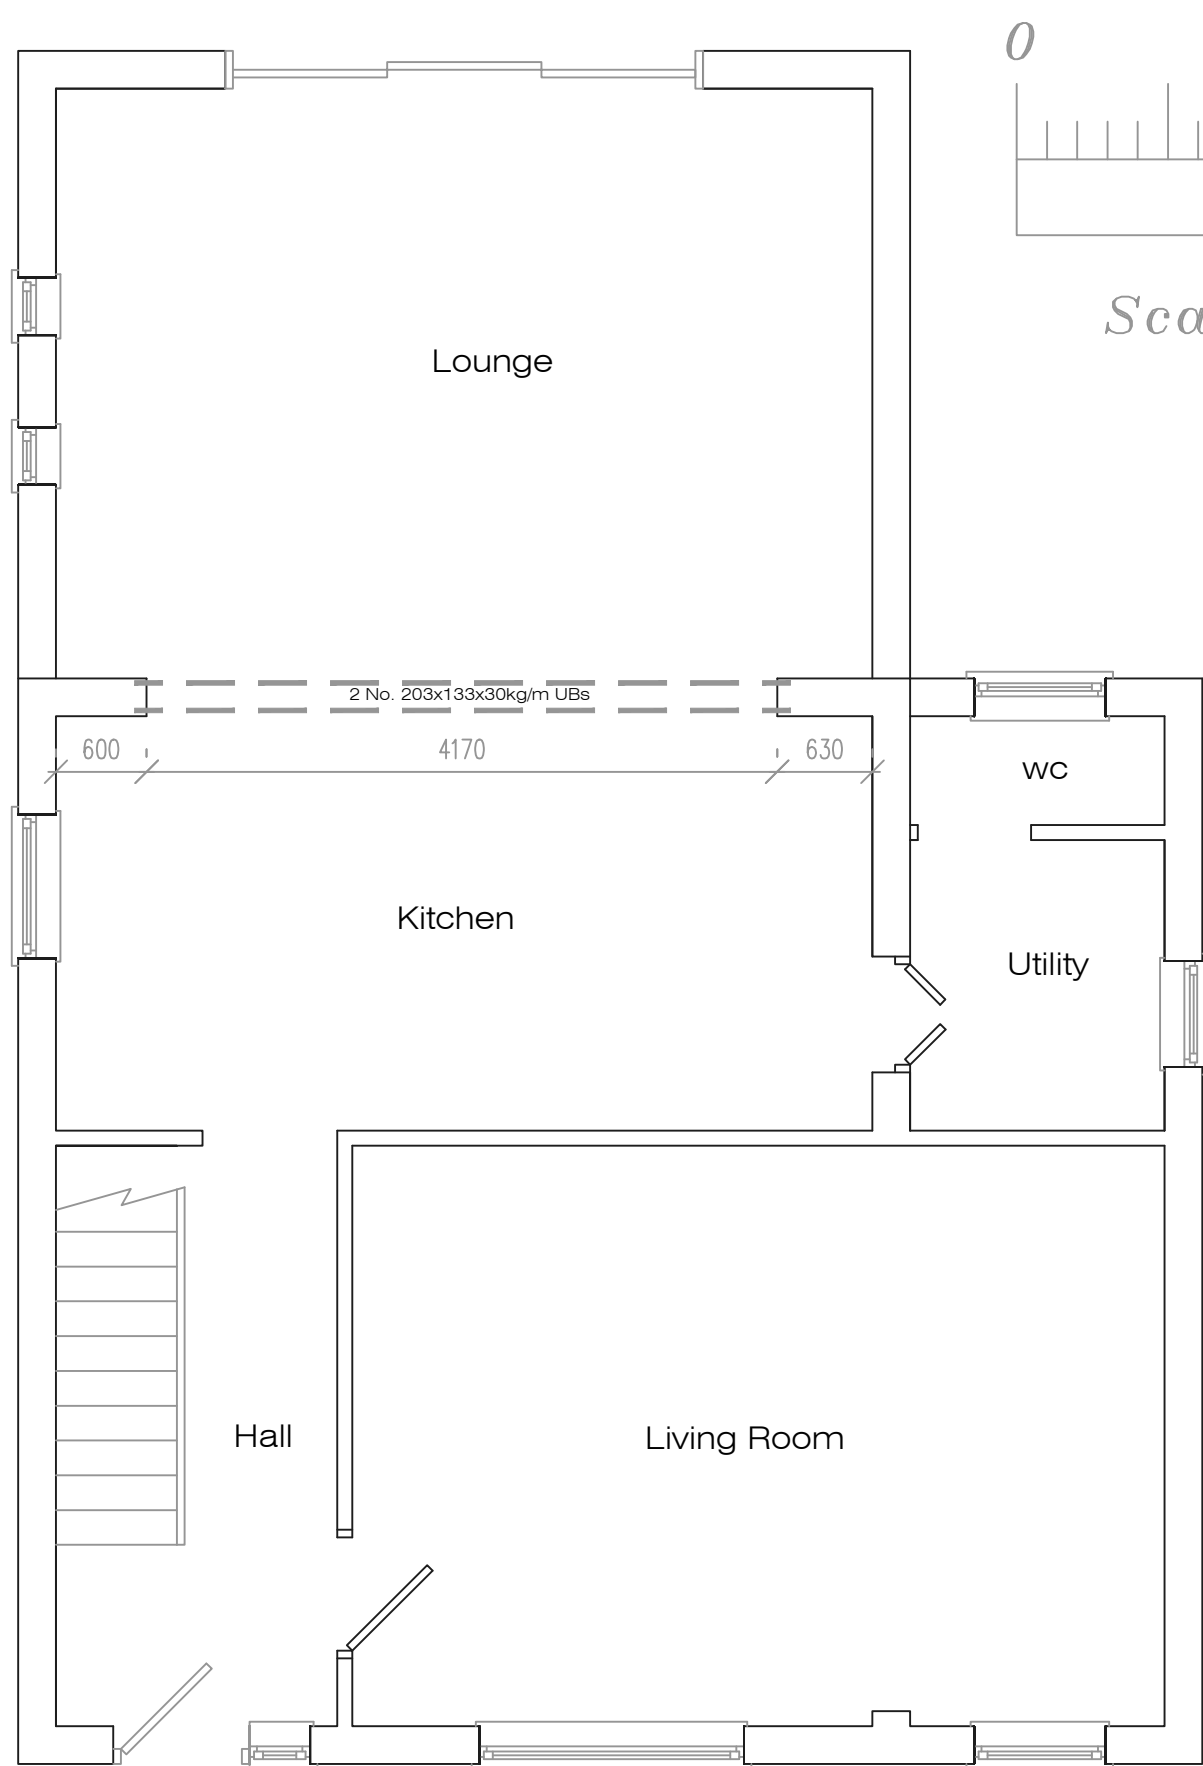


Proposed Ground Floor Plan

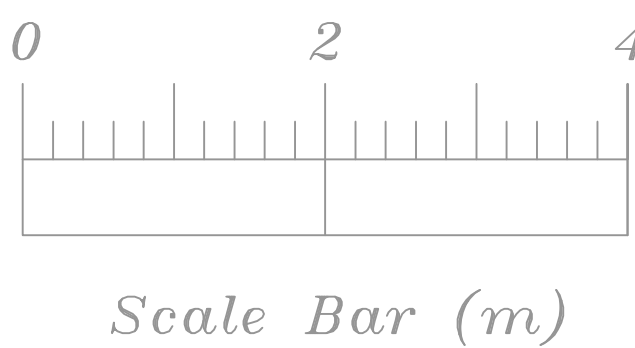

Scale Bar (m)

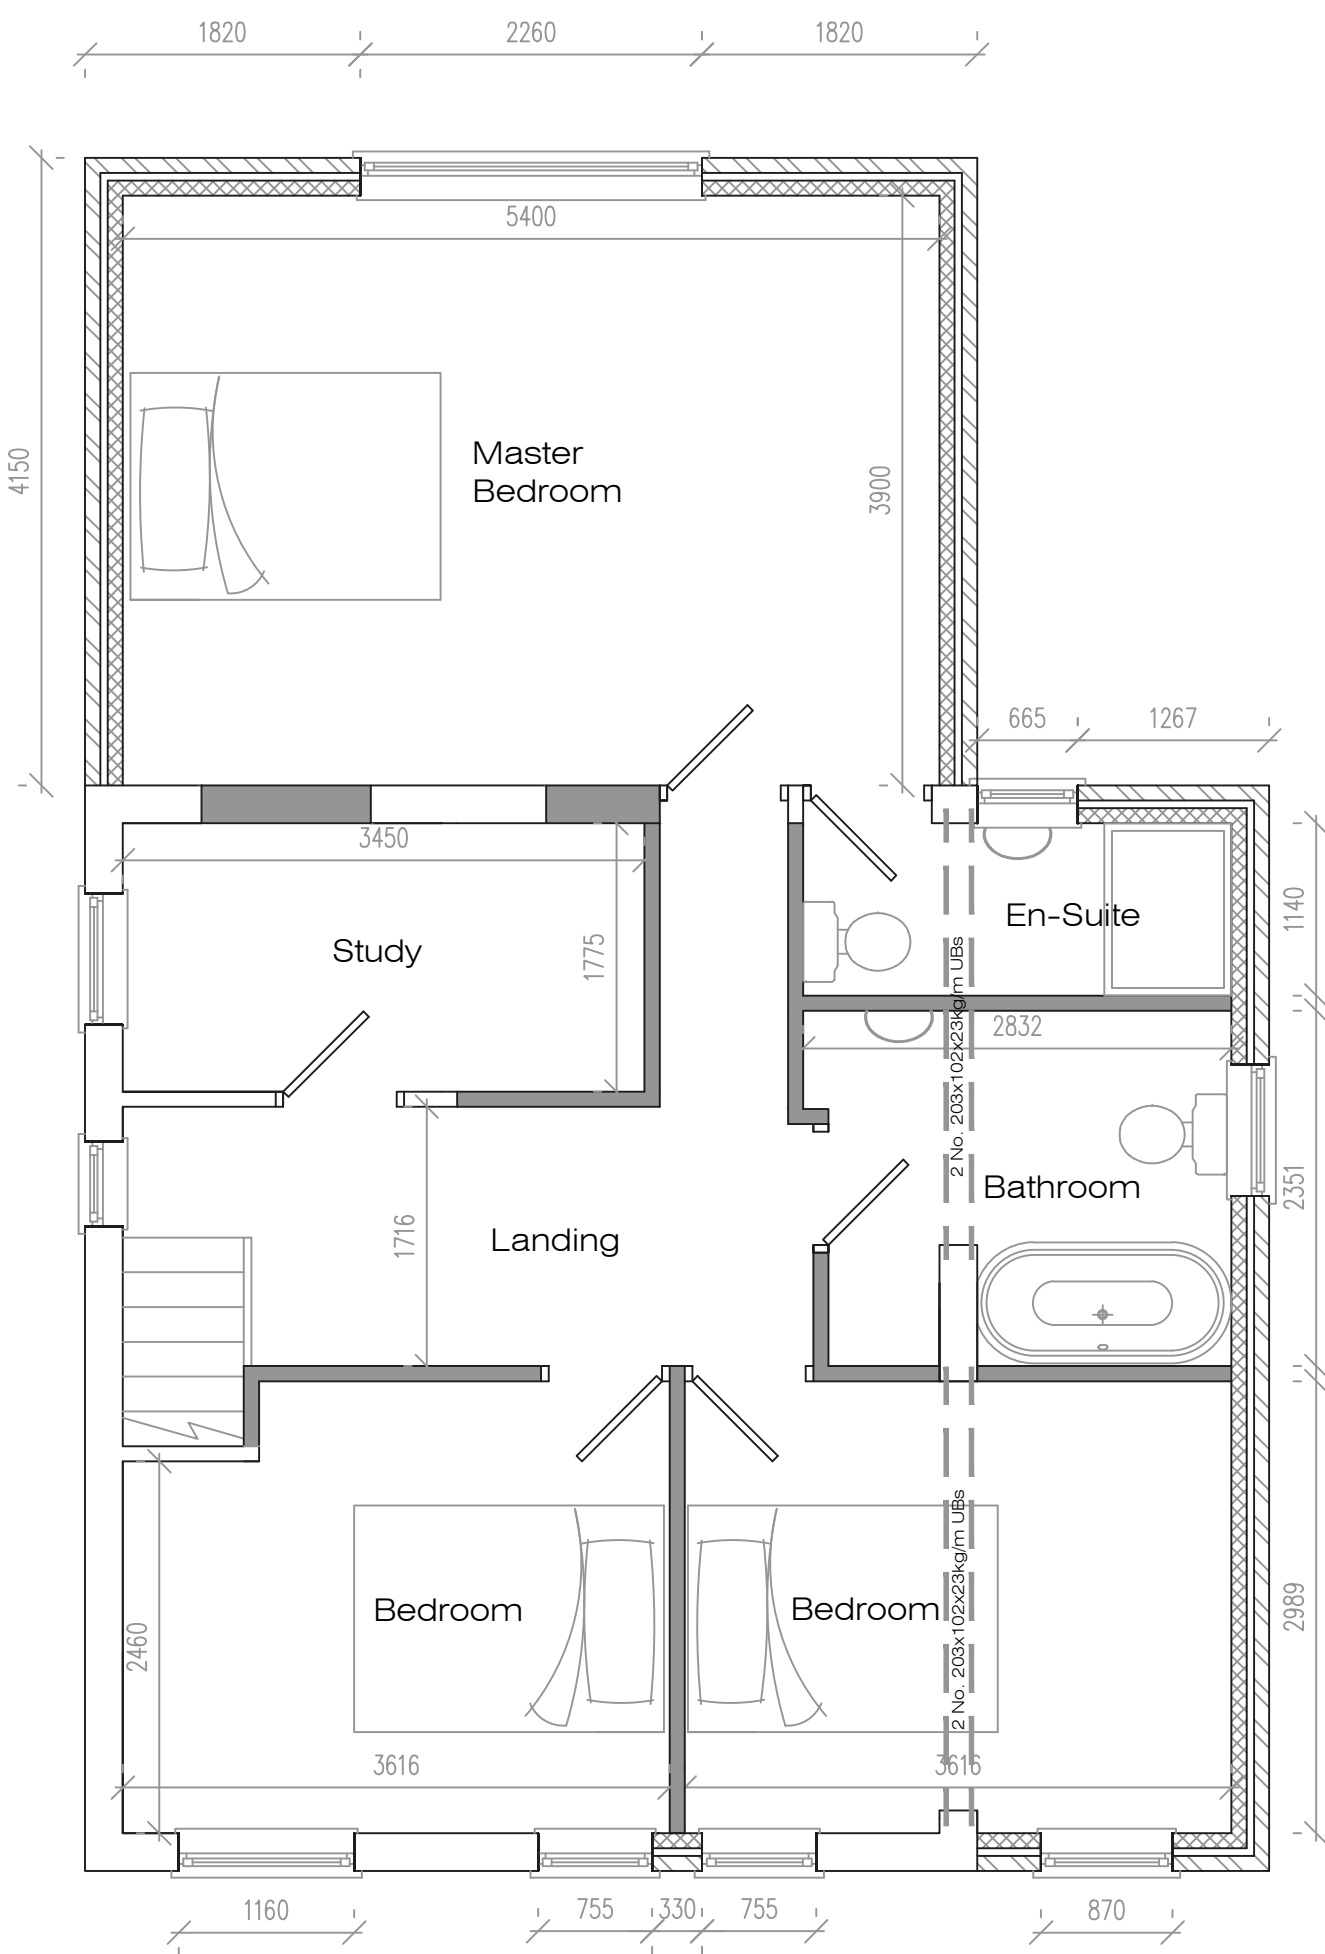

Proposed First Floor Plan

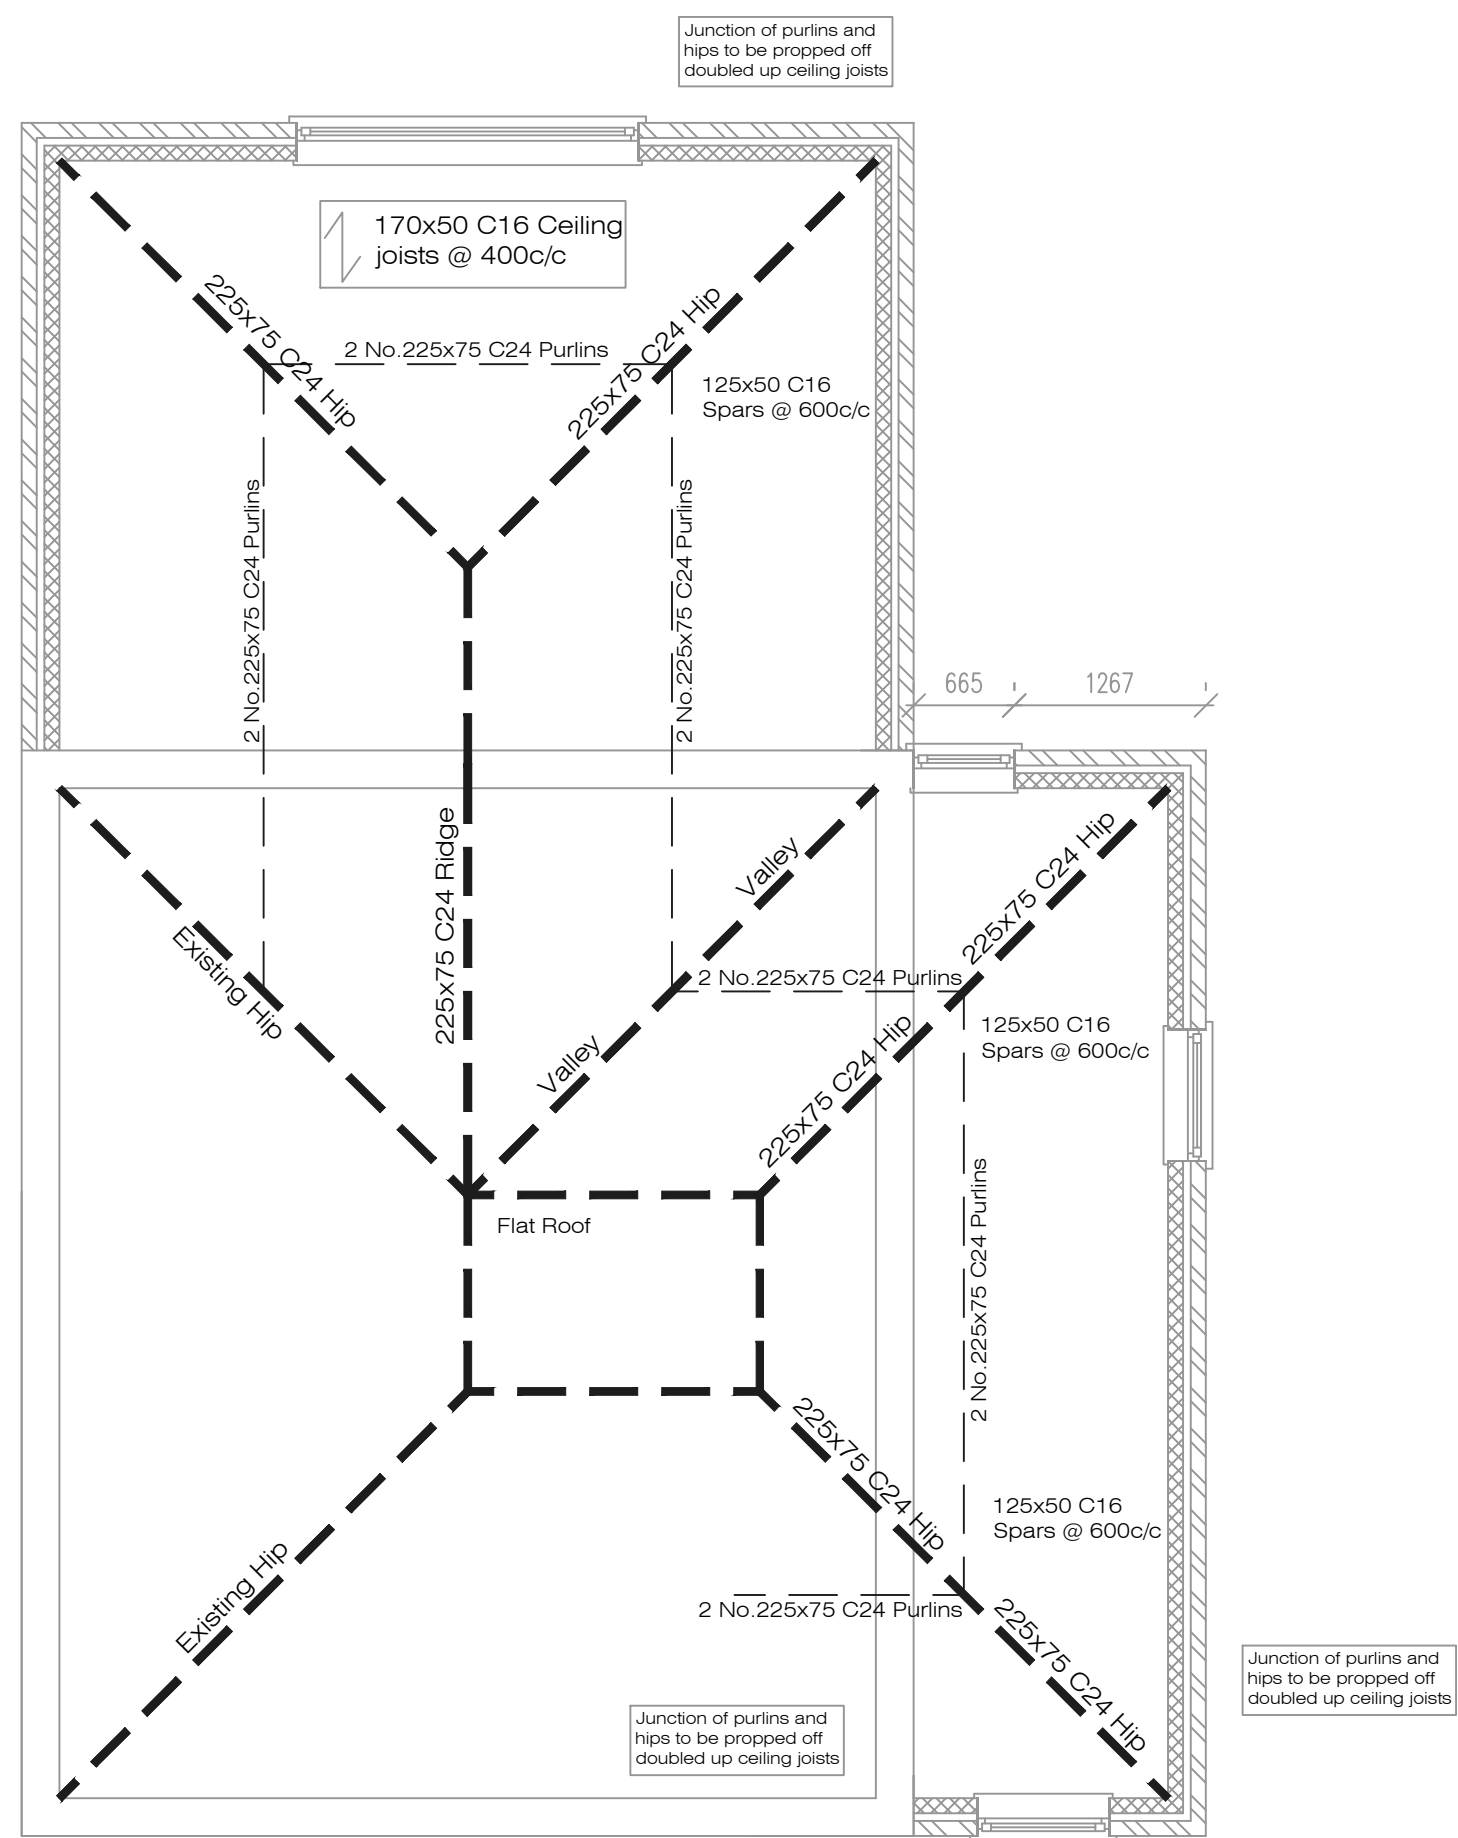

Proposed Roof Layout

Address
12 Biglands Drive, L36

Job Title
First Floor side/rear extension

Drawing title
Proposed Plans

Chkd	Appvd	date	scale	Dwg No.
		March '25	1:50/1:100	002