





Existing Front Elevation

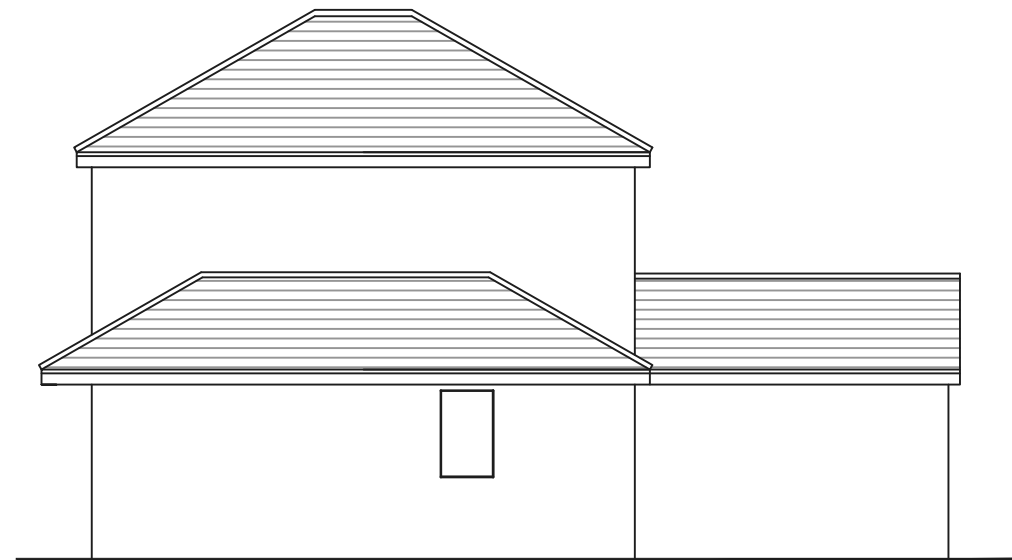


Existing Side Elevation





Existing Rear Elevation

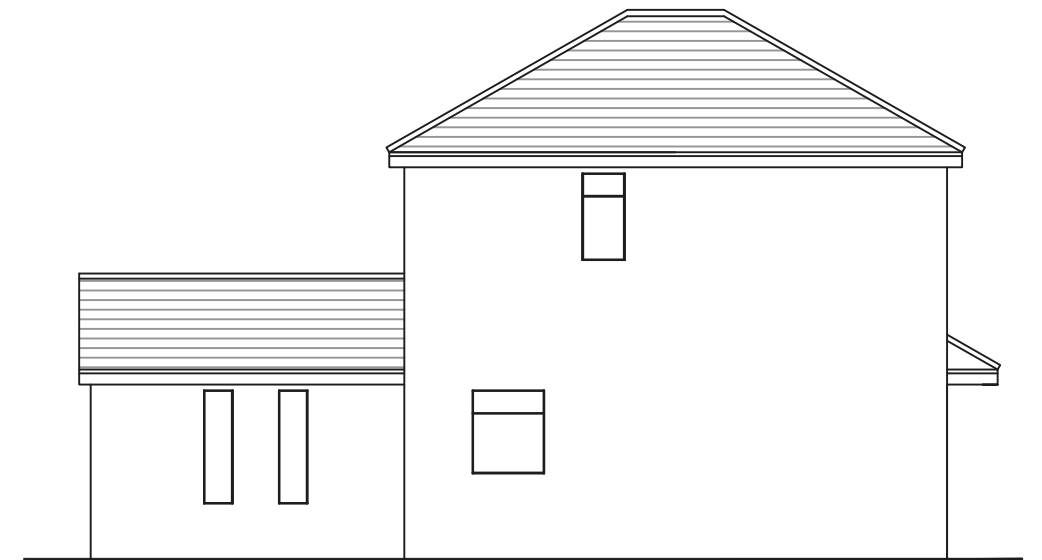

Existing Side Elevation

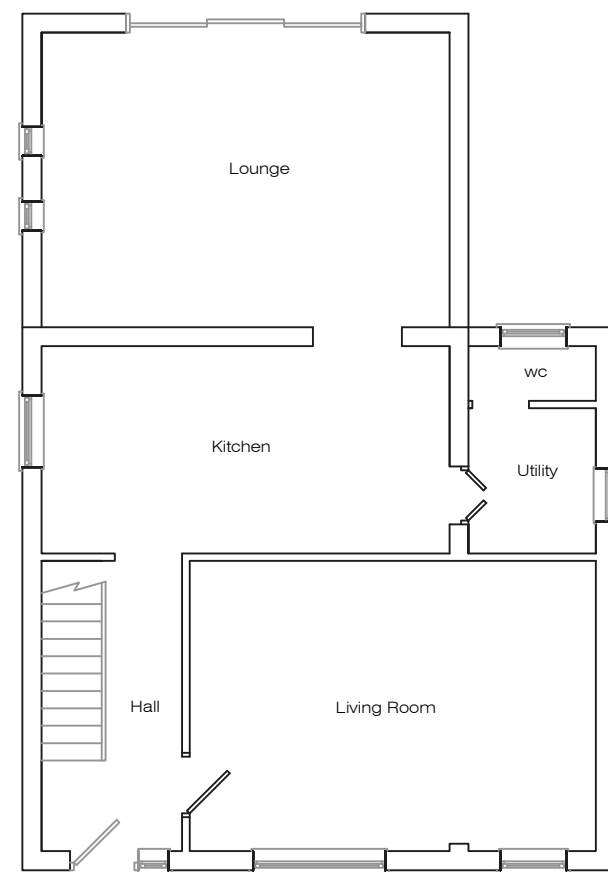

Existing Ground Floor Plan

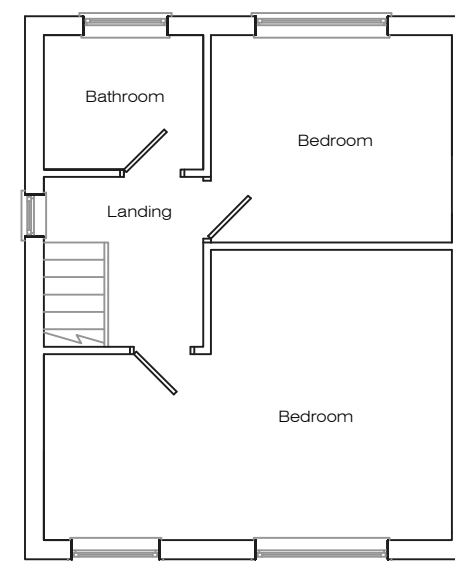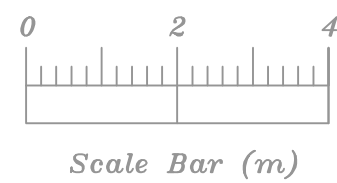

Existing First Floor Plan

Address 12 Biglands Drive, L36				
Job Title First floor side/rear extension				
Drawing title Existing Plans				
Chkd	Appvd	date Feb '25	scale 1:100 @ A2	Dwg No. 001