


Site Plan - 5 Avon Close, L33 4DB
Drawing No. 02 (REV 1) (Proposed boundary detail)

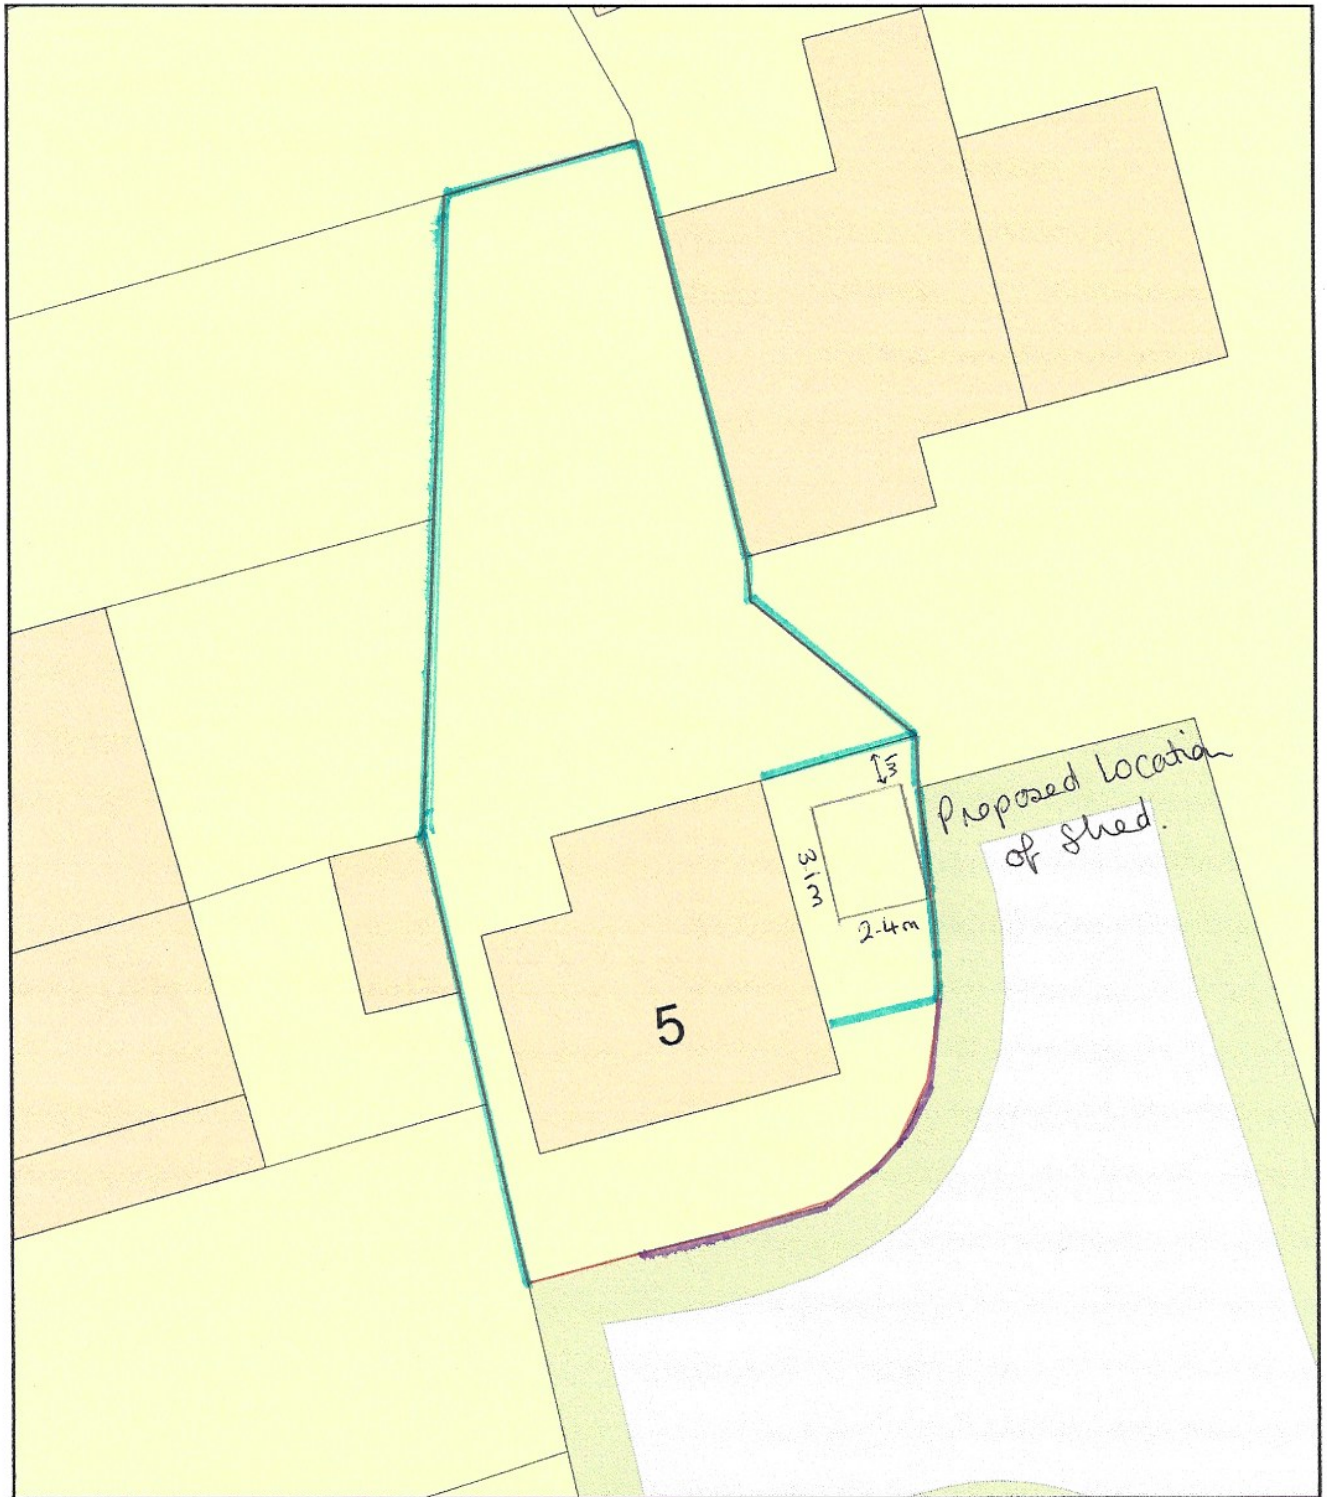

0 10
Metres

Plan Produced for: N J Ormesher

Date Produced: 18 Apr 2021

Plan Reference Number: TQRQM21108153614700

Scale: 1:200 @ A4



0.5m Brick Wall
2m Timber Fence