



Do Not scale from drawing use dimensions indicated, if dimension required is not indicated refer to consultant

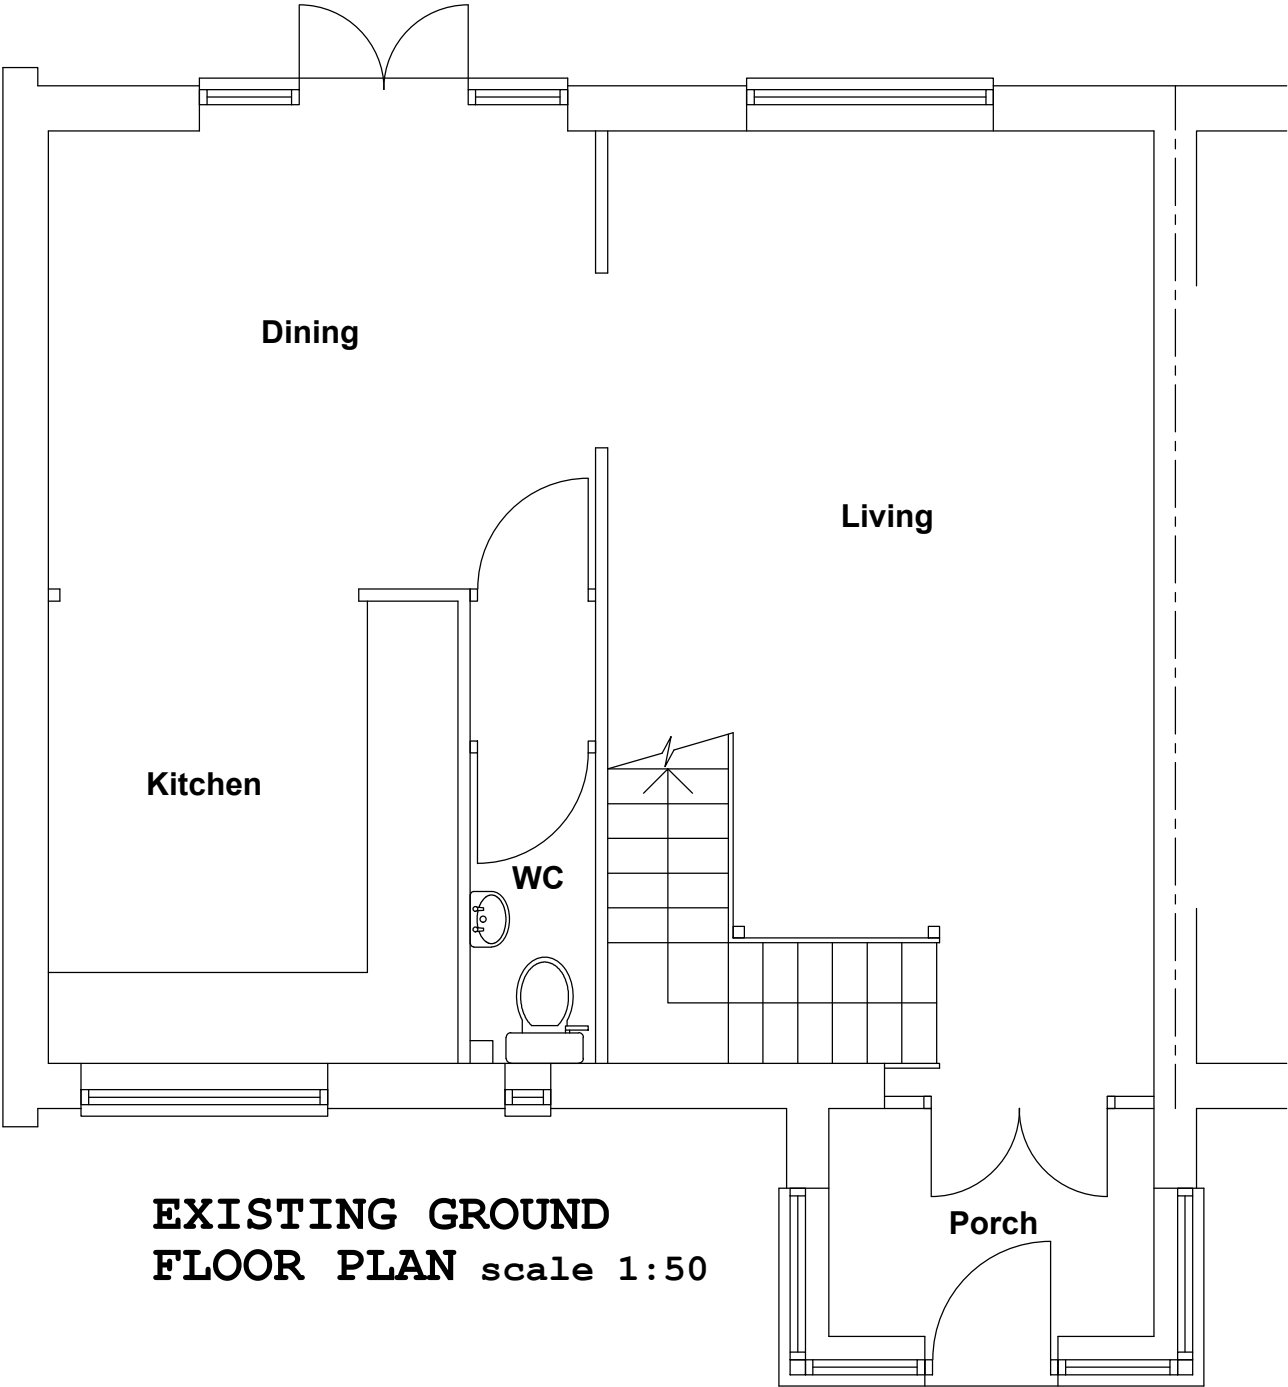

EXISTING GROUND
FLOOR PLAN scale 1:50

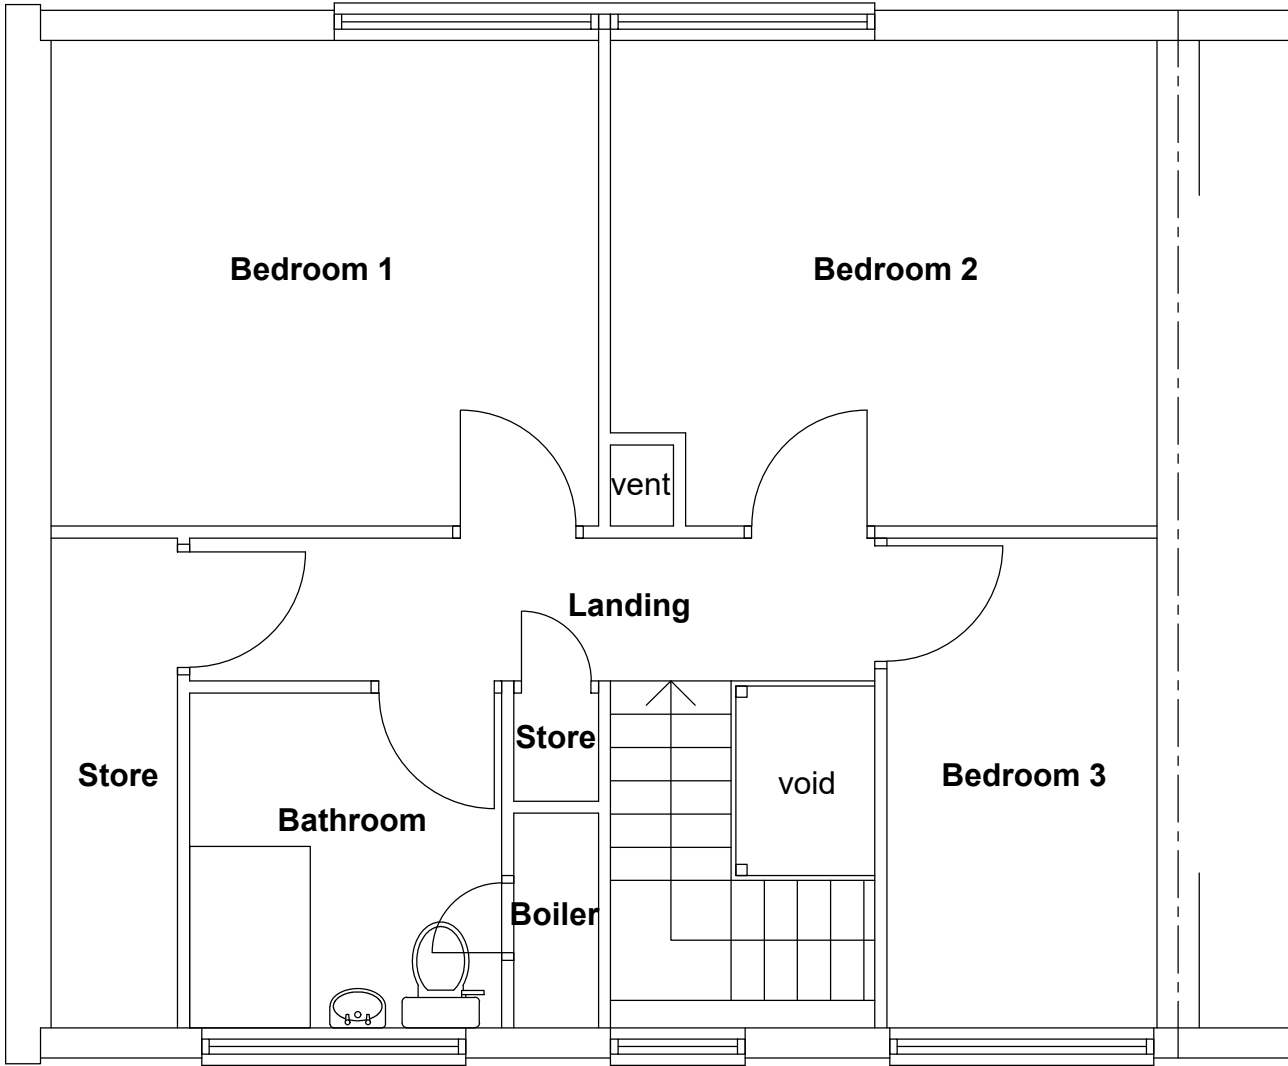

EXISTING FIRST
FLOOR PLAN scale 1:50



revision description	
Project Address: 11 St Peters Close, Kirkby, LIVERPOOL, L33 1ZT	
Project Description: Proposed change of use from Dwelling to Children's Residential Home	
Drawing Title: EXISTING FLOOR PLANS	

Mobile	: 07703 438 564
Email	: mhamptonsservices@gmail.com

Scale: 1:50 at A3	Date: November 2024
Drawing No.: STPC11-01	Revision: