



Do Not scale from drawing use dimensions indicated, if dimension required is not indicated refer to consultant

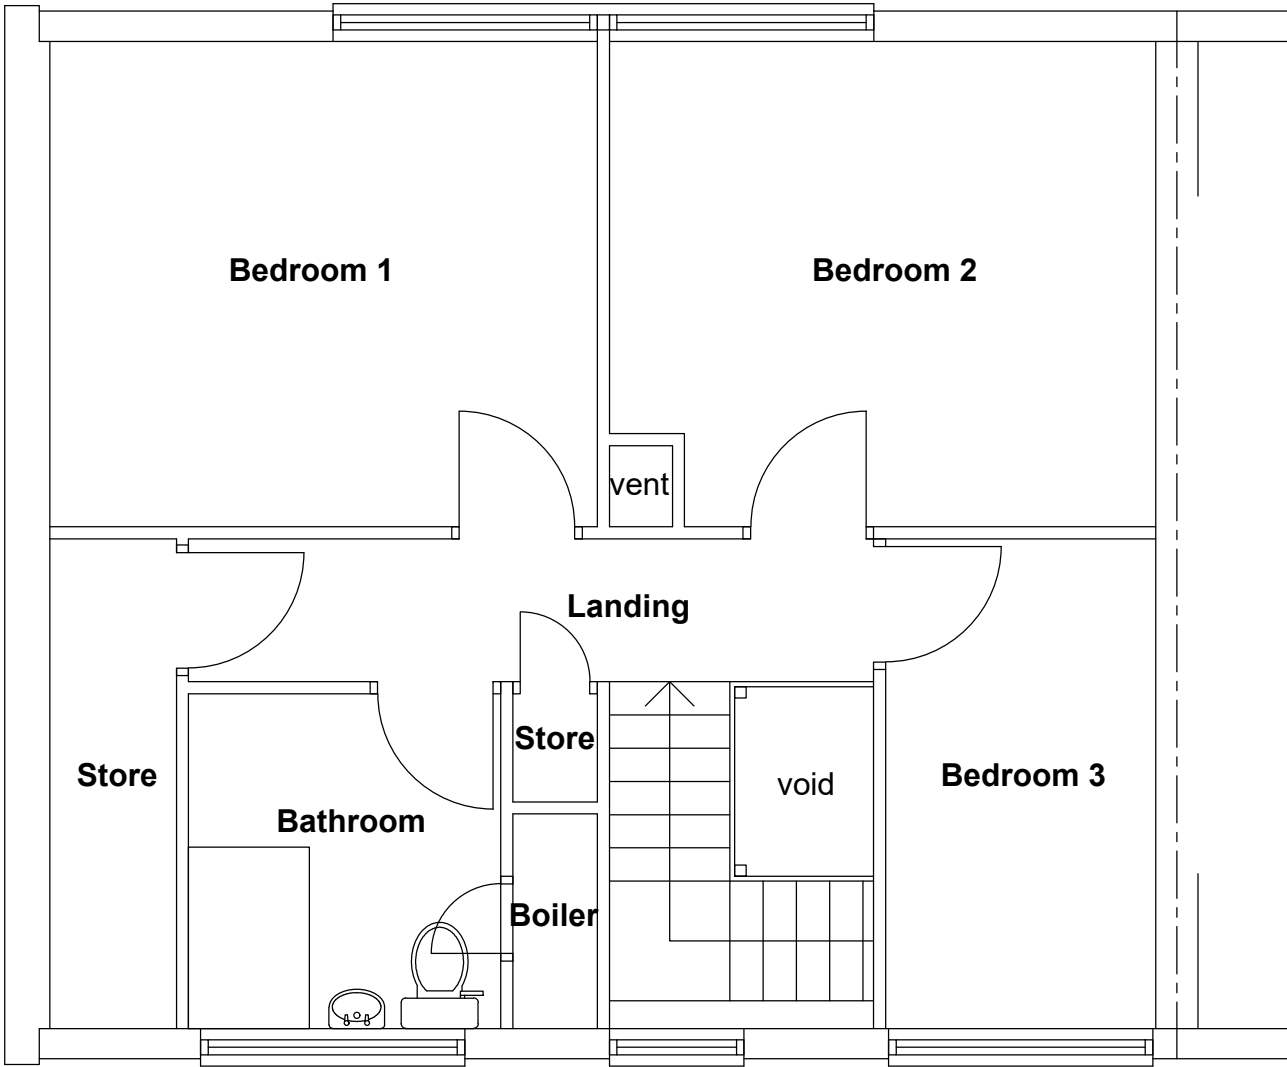

PROPOSED FIRST FLOOR PLAN scale 1:50

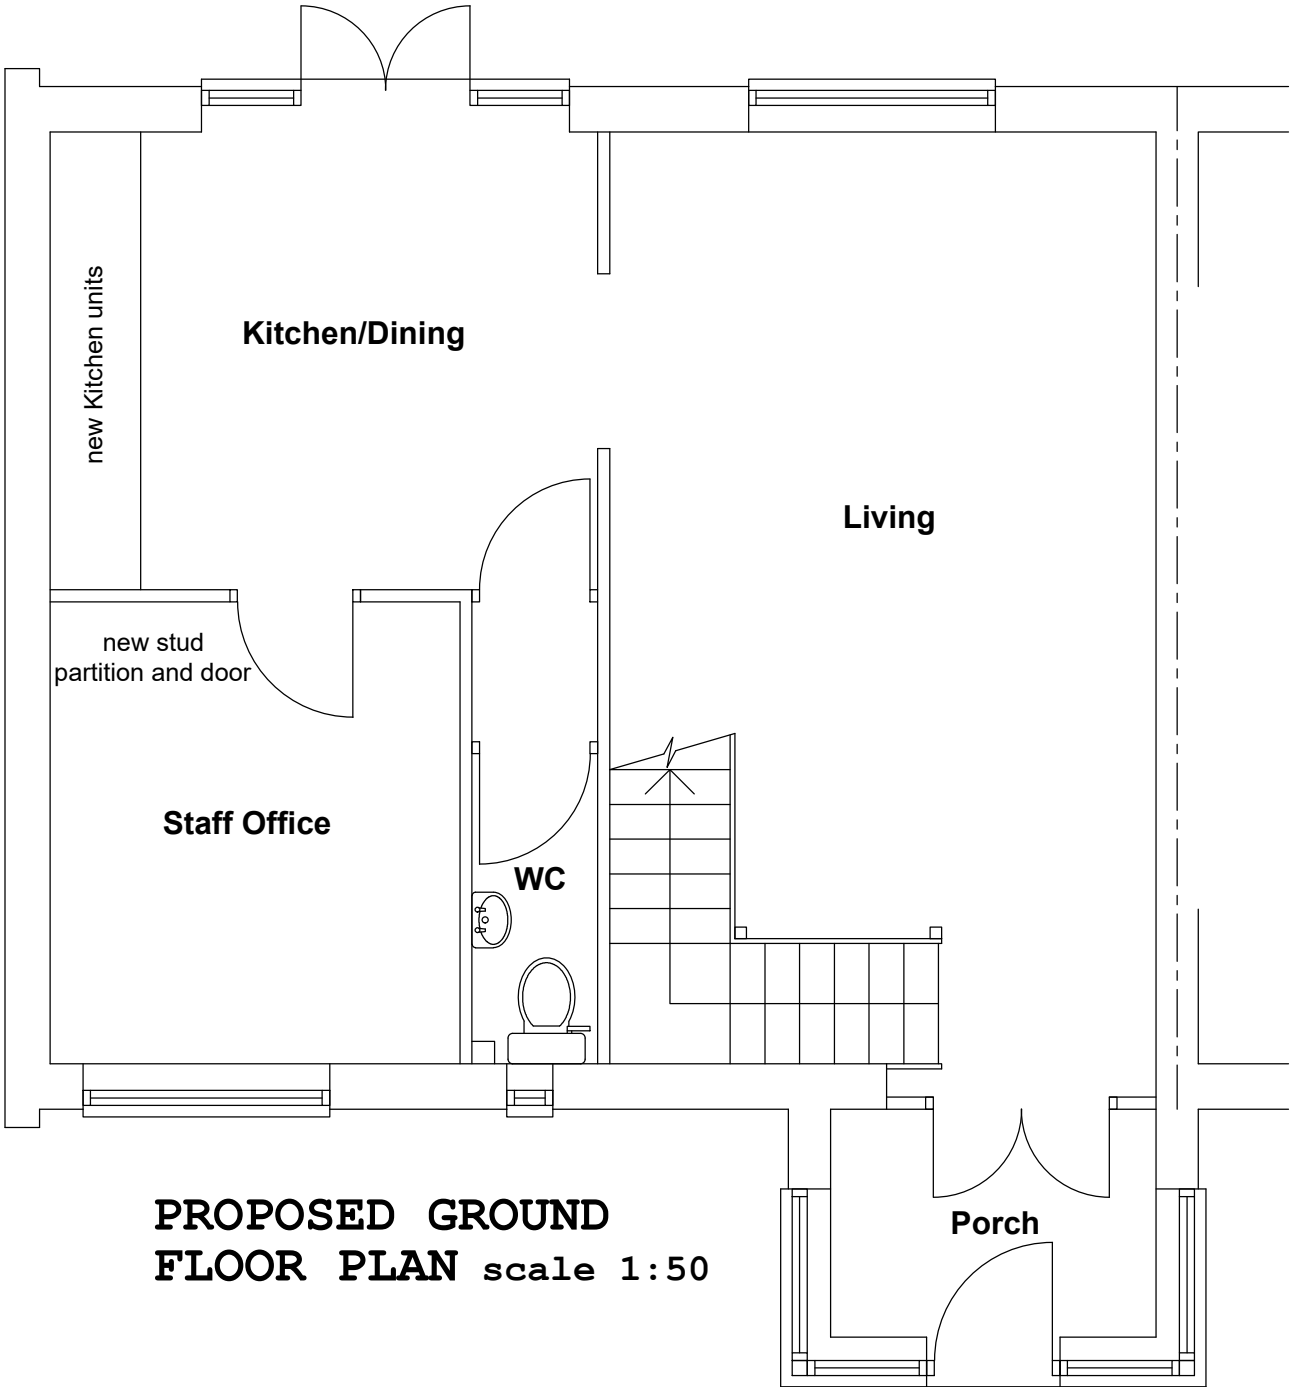

Mobile : 07703 438 564
Email : mhamptonservices@gmail.com

revision description	
Project Address: 11 St Peters Close, Kirkby, LIVERPOOL, L33 1ZT	
Project Description: Proposed change of use from Dwelling to Children's Residential Home	
Drawing Title: PROPOSED FLOOR PLANS	
Scale: 1:50 at A3	Date: November 2024
Drawing No.: STPC11-02	Revision: