




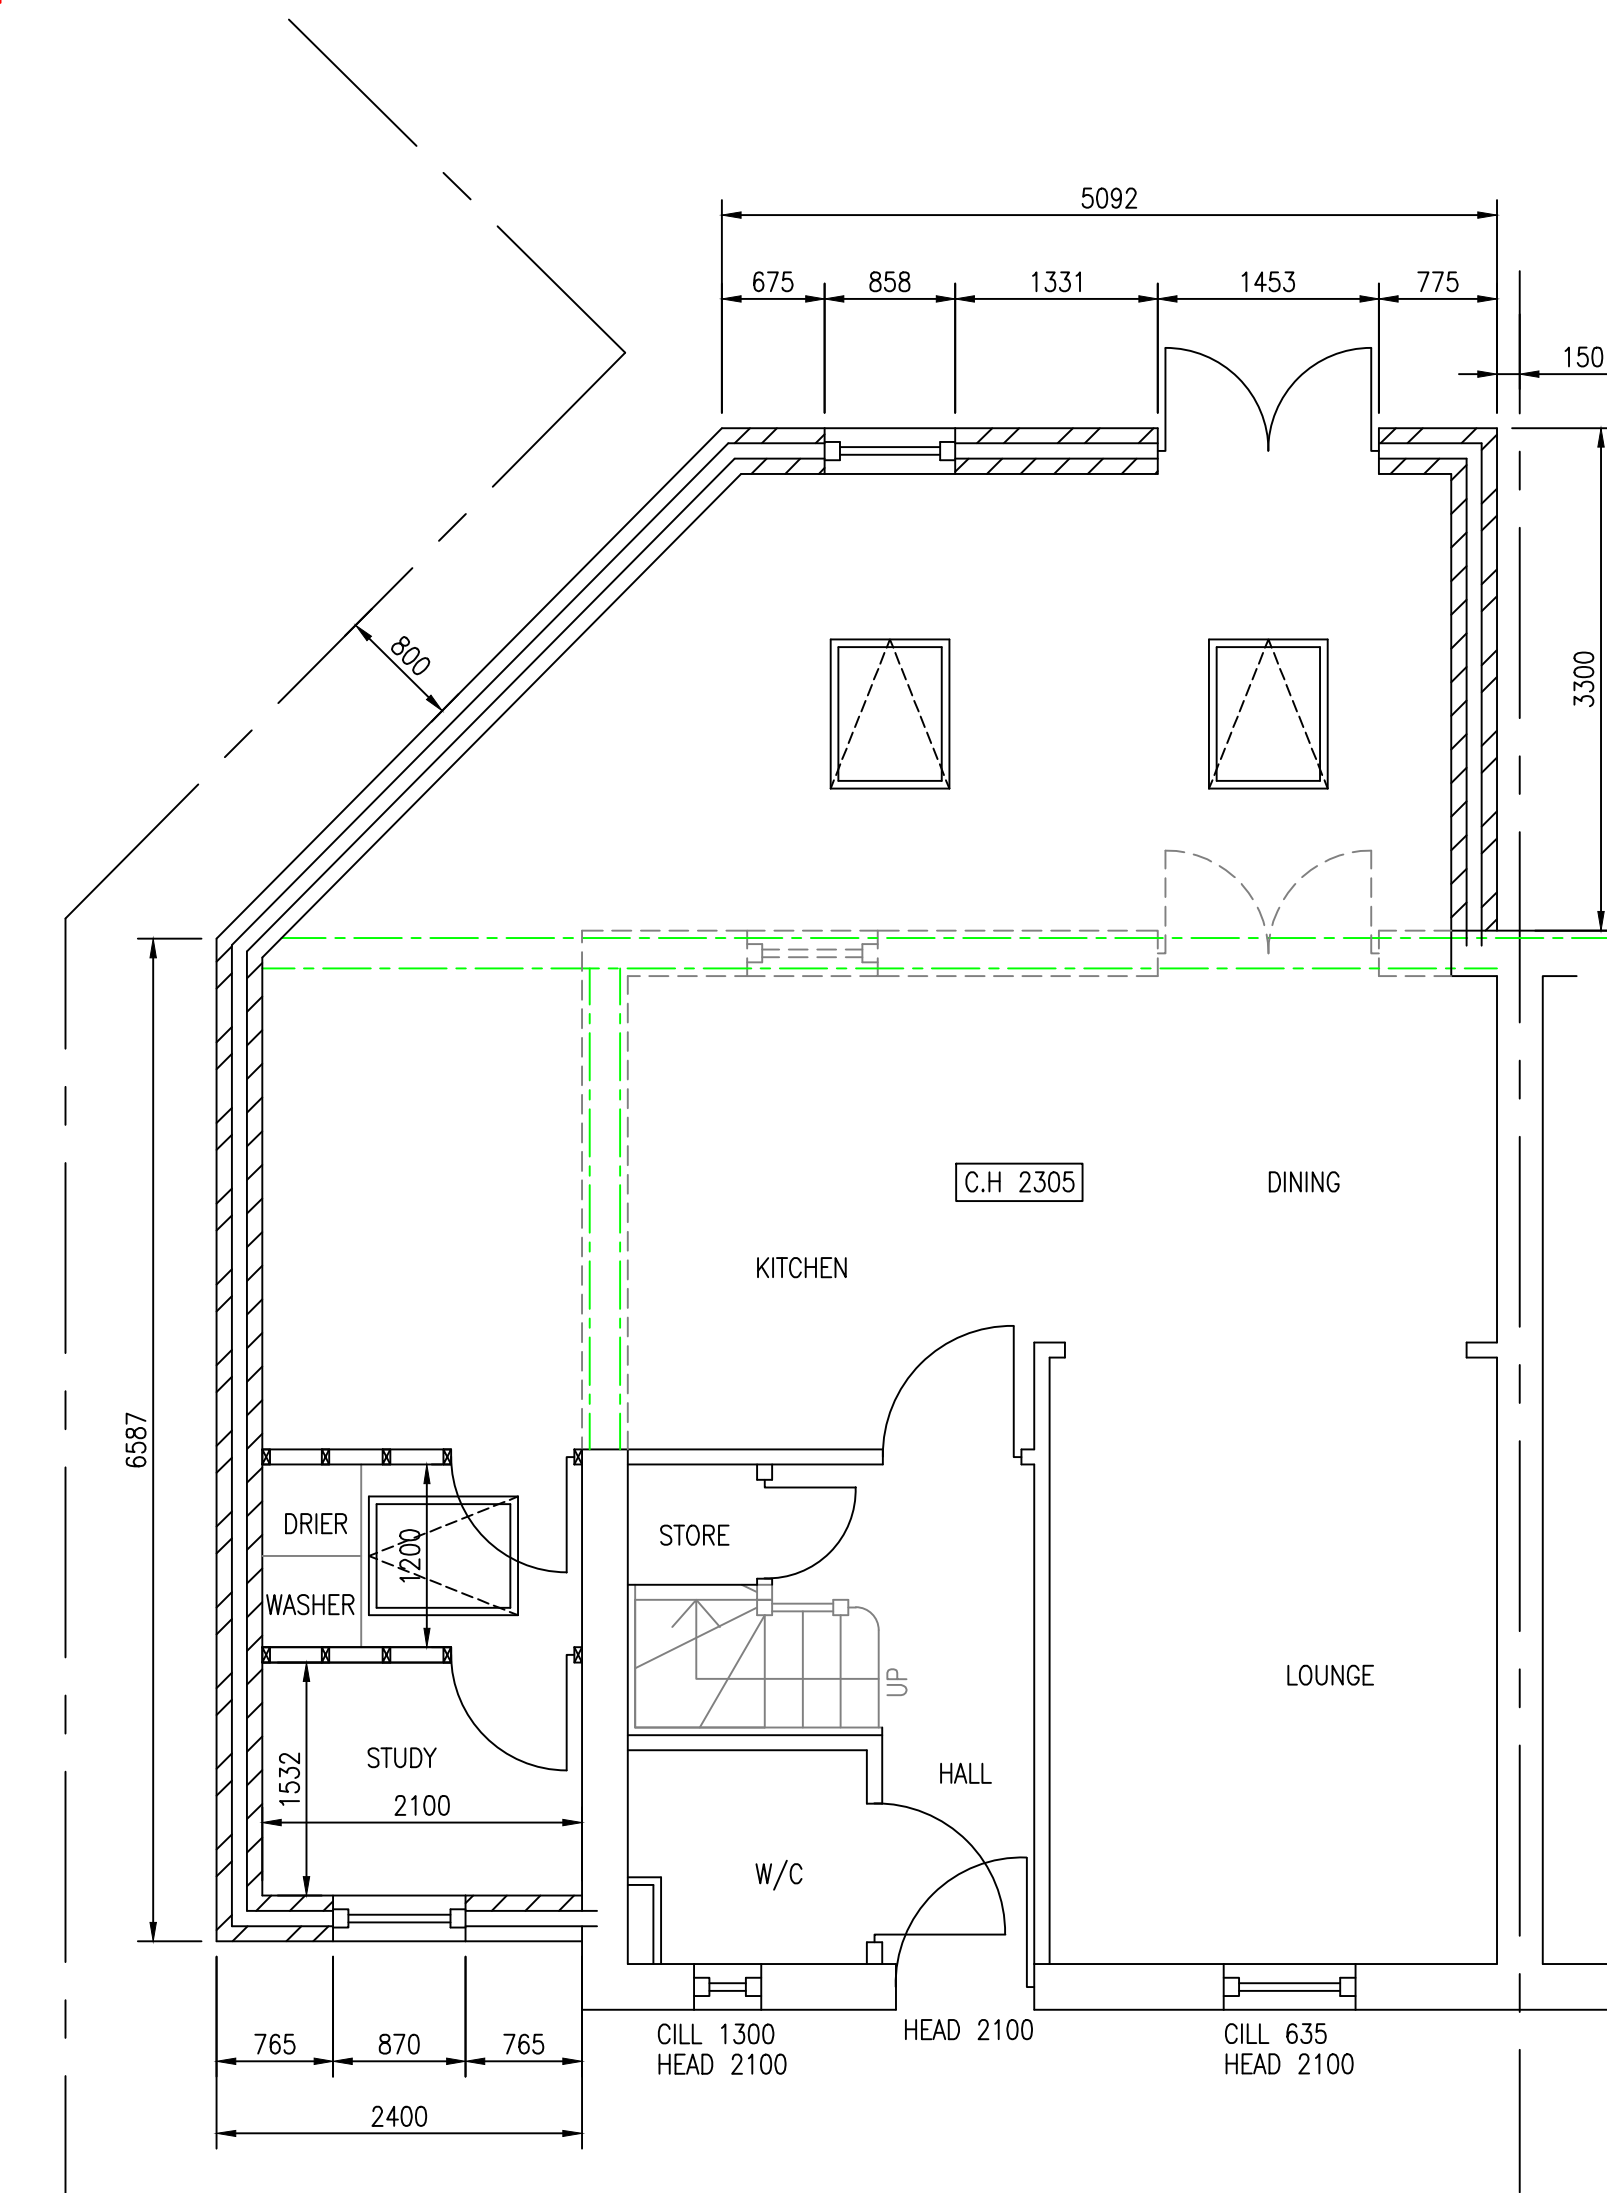


GROUND FLOOR PLAN.

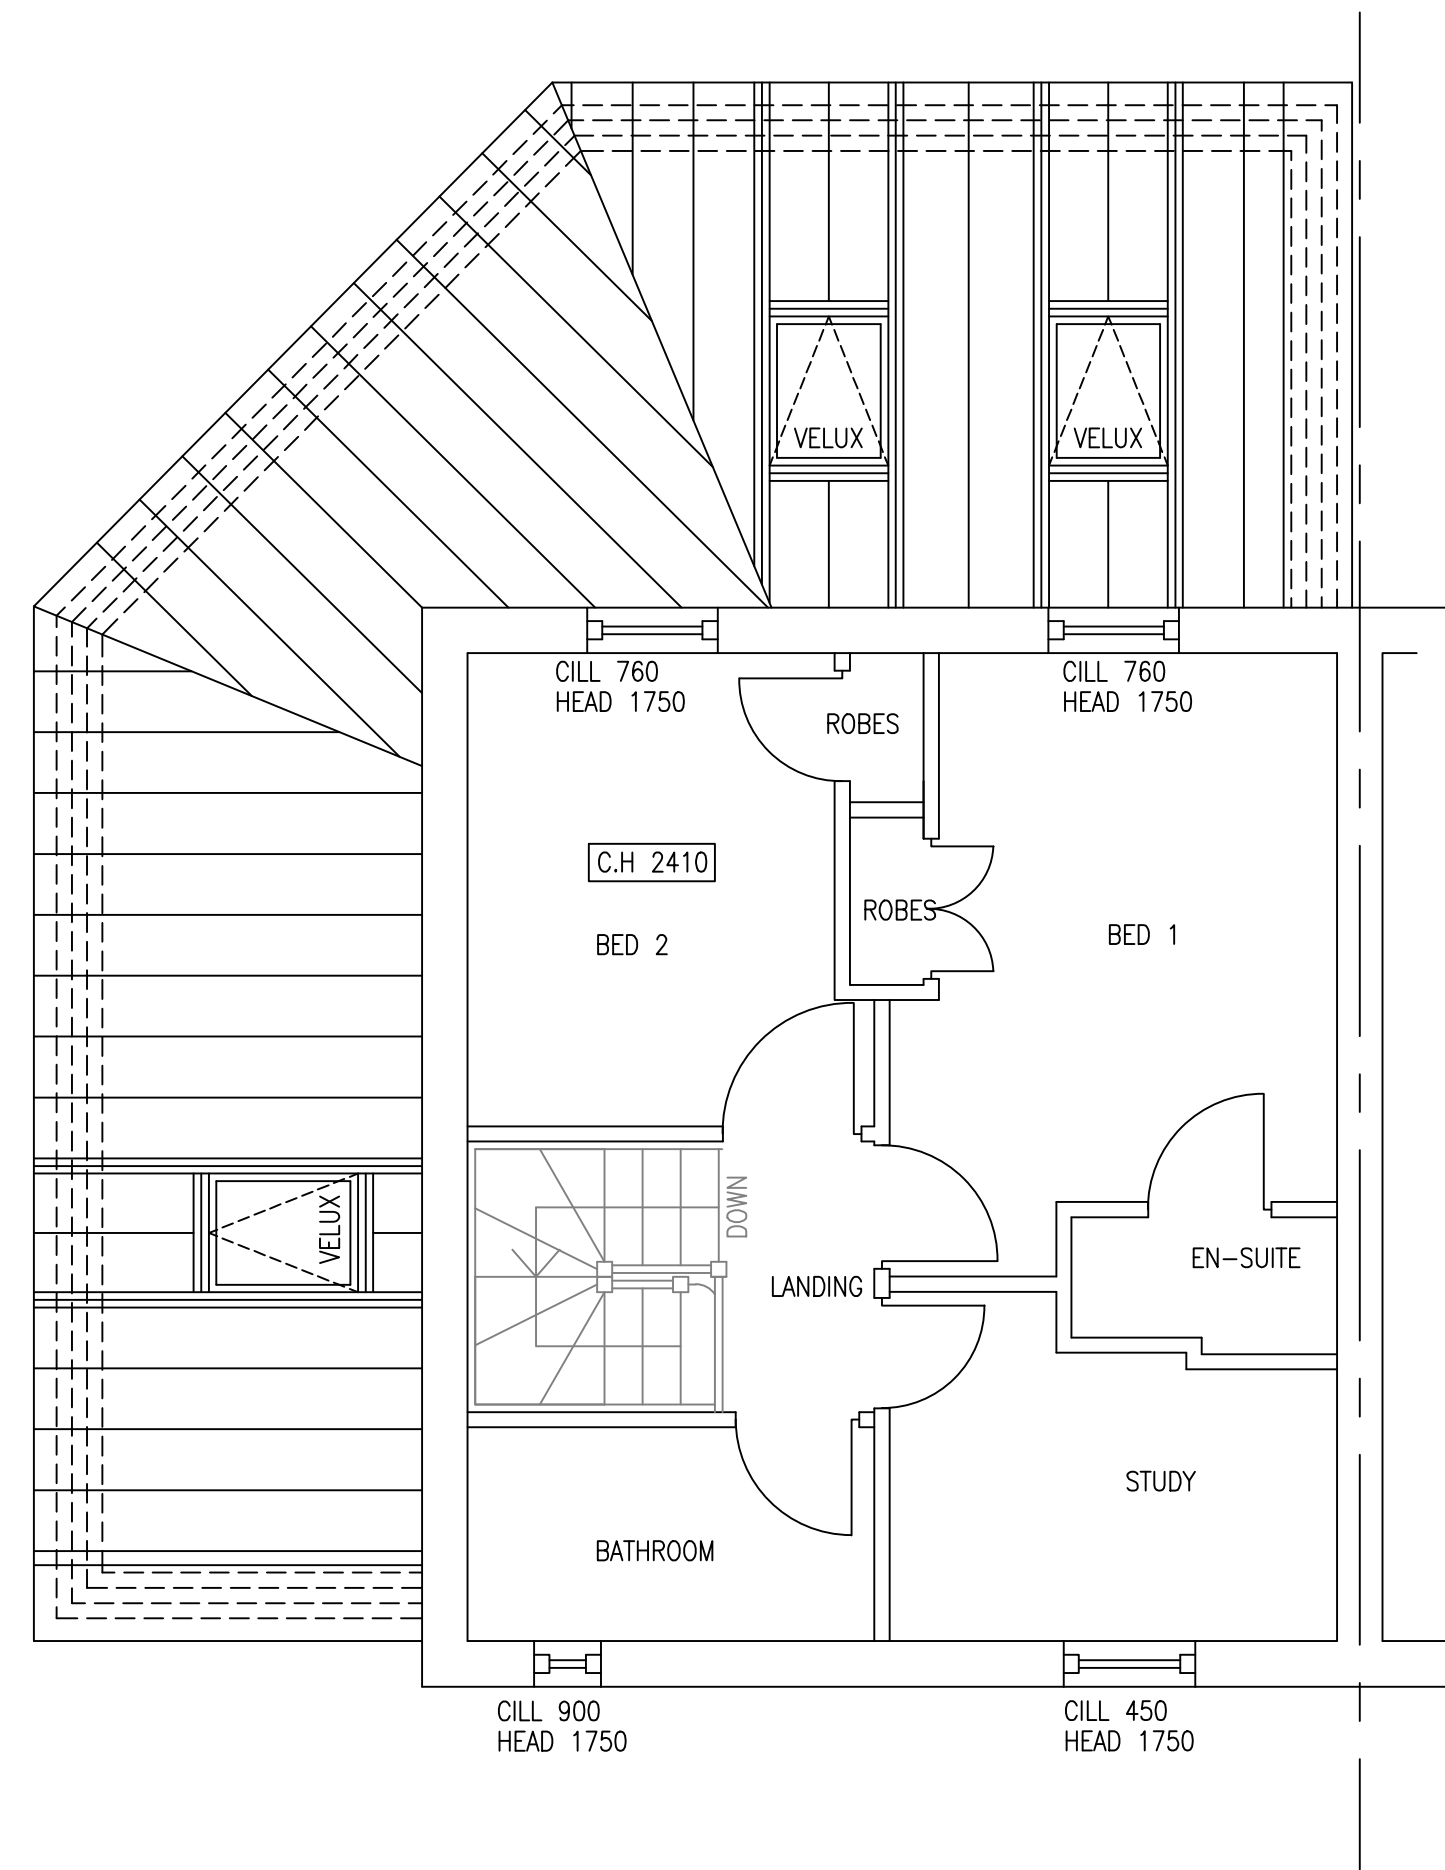


FIRST FLOOR PLAN.

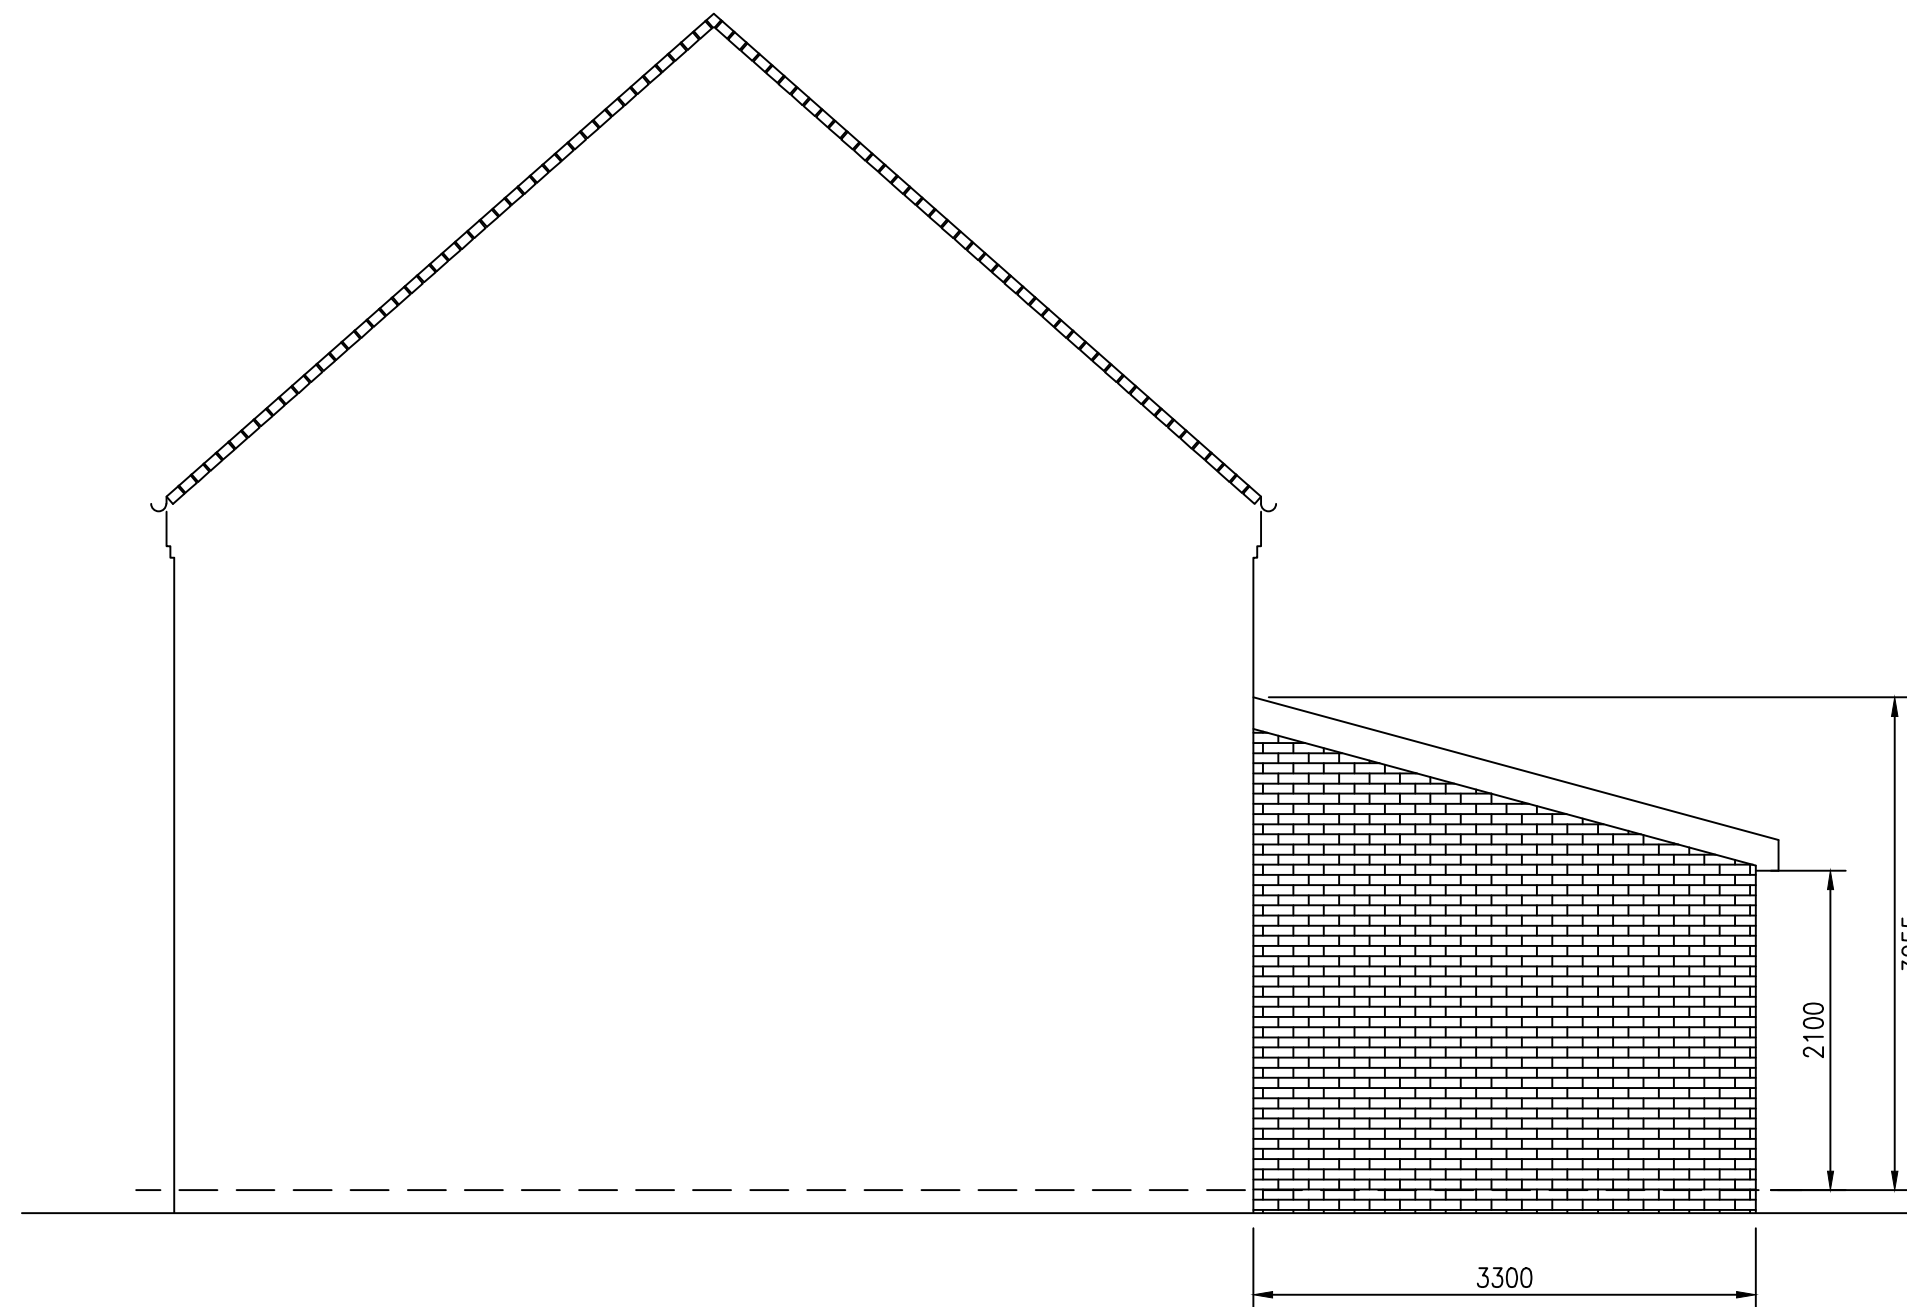


SIDE ELEVATION.

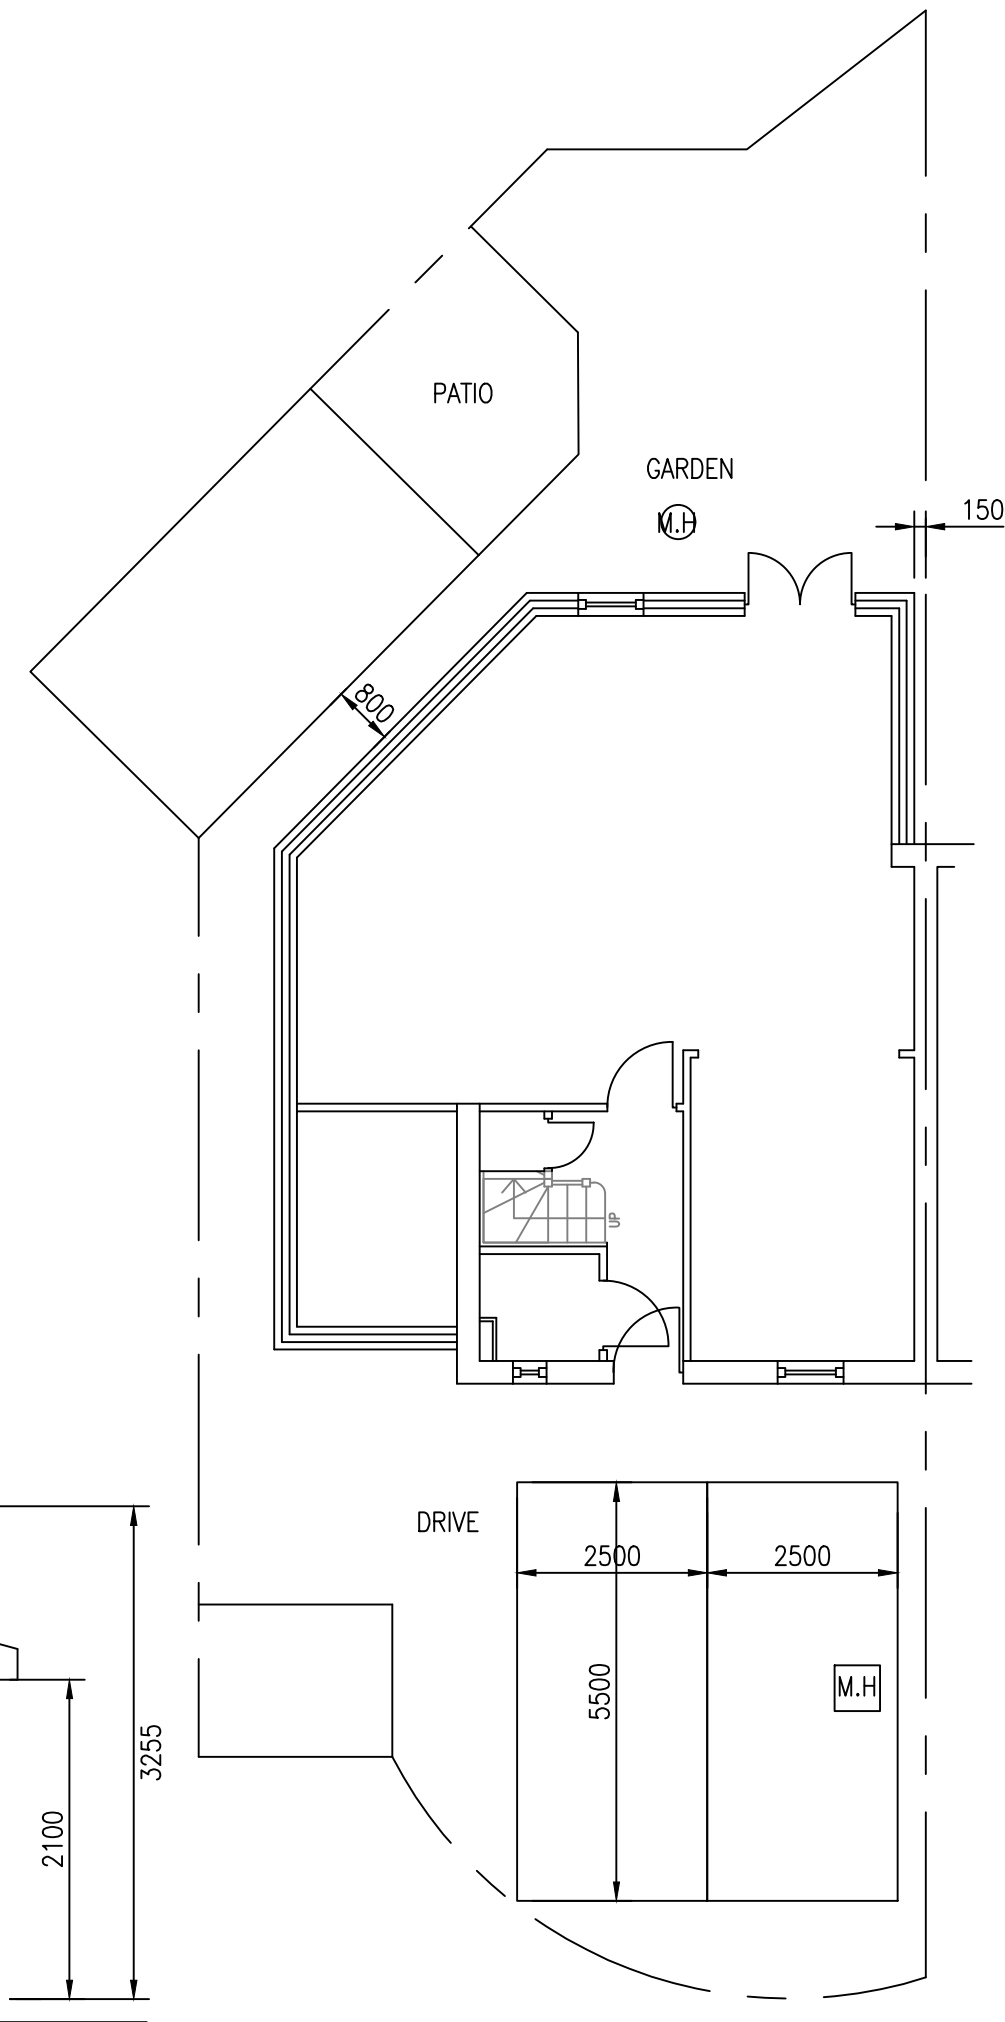


SITE PLAN. (1:100)

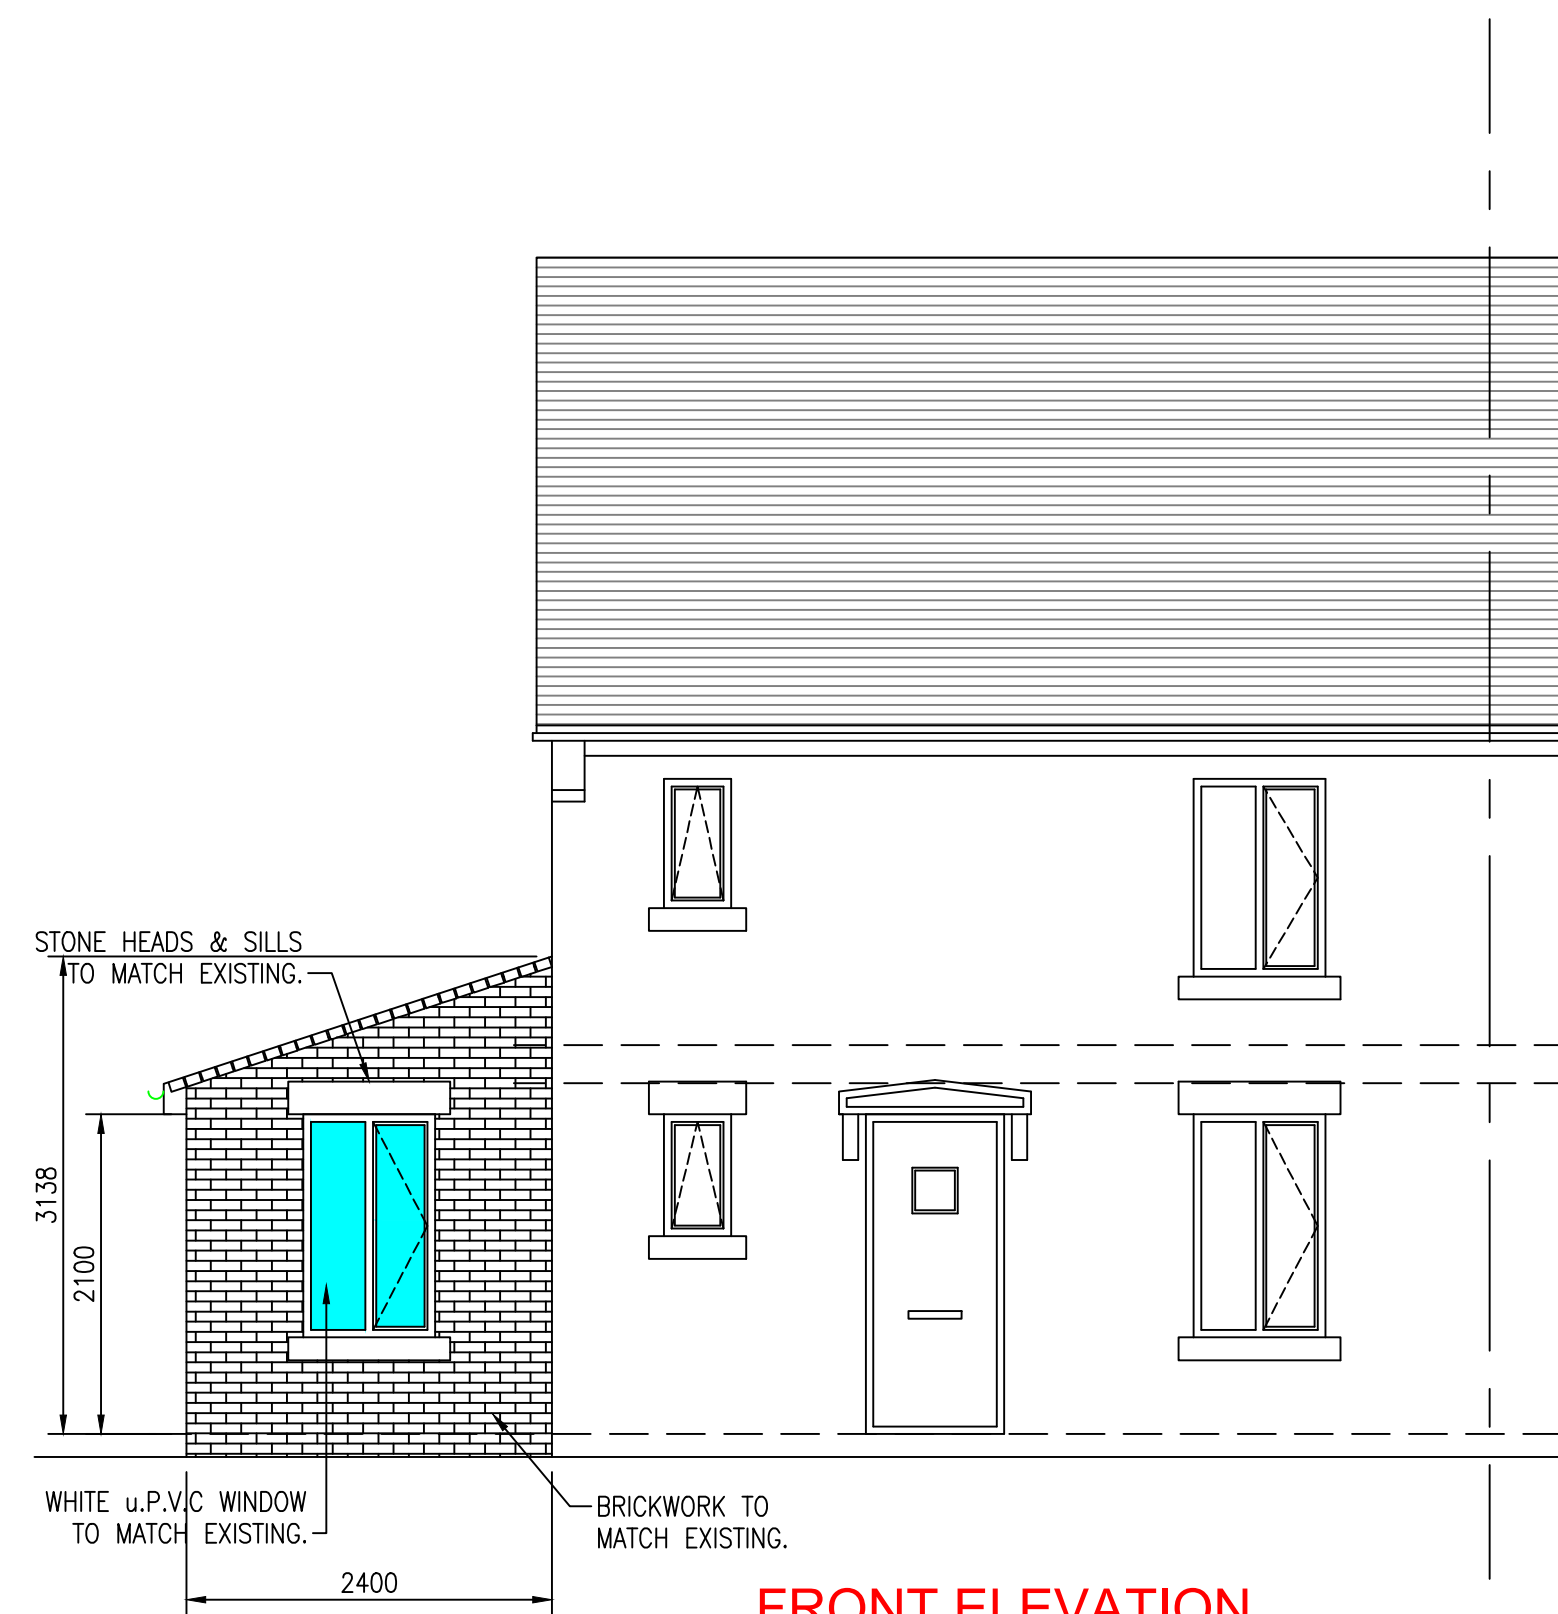

FRONT ELEVATION.

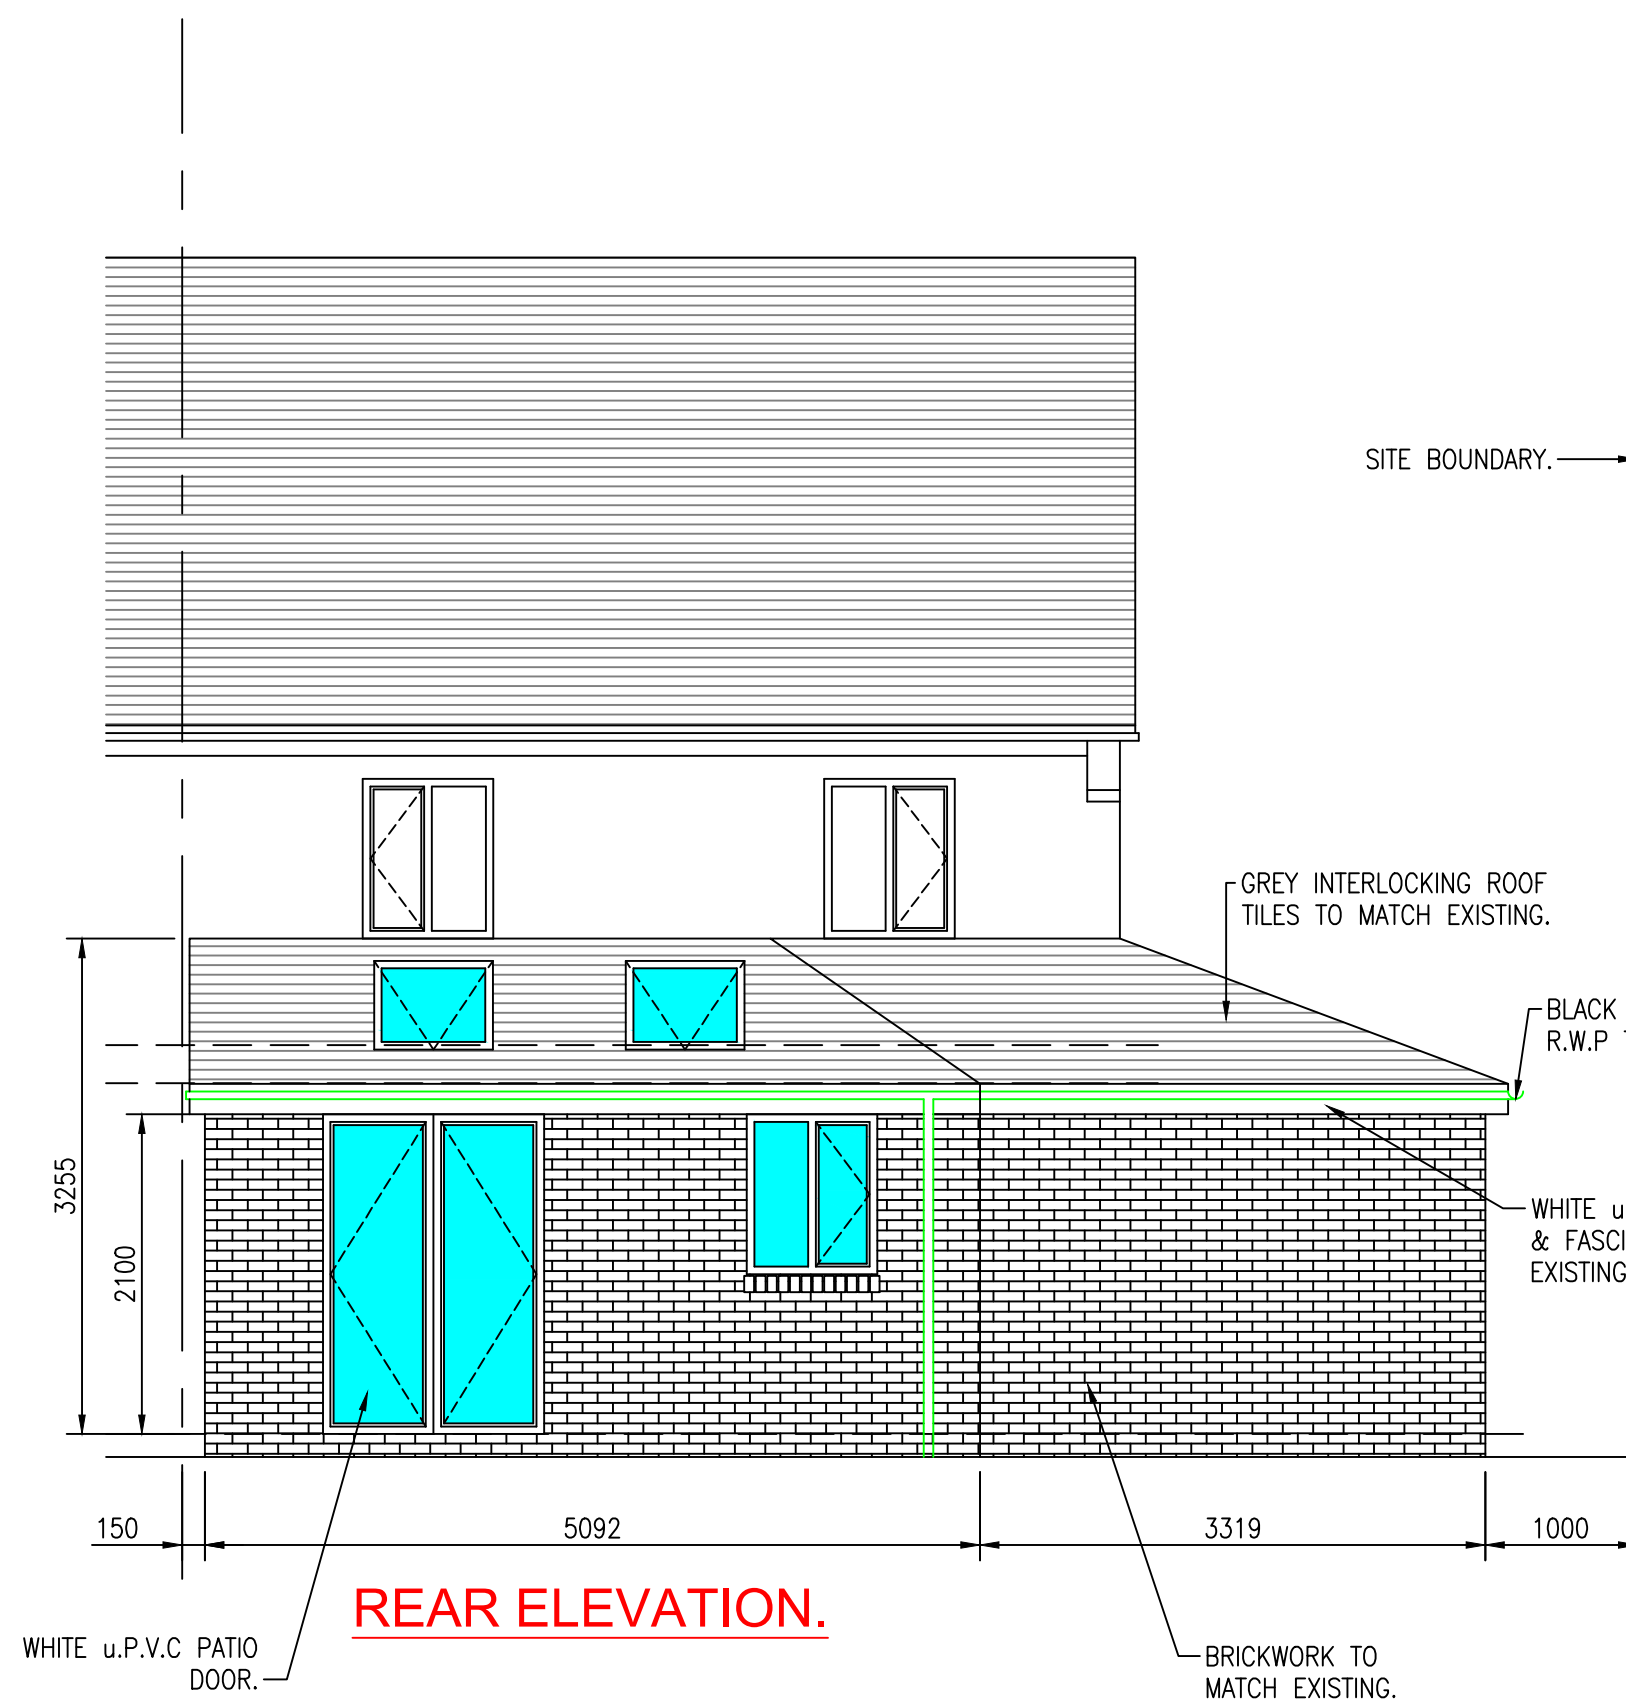

REAR ELEVATION.

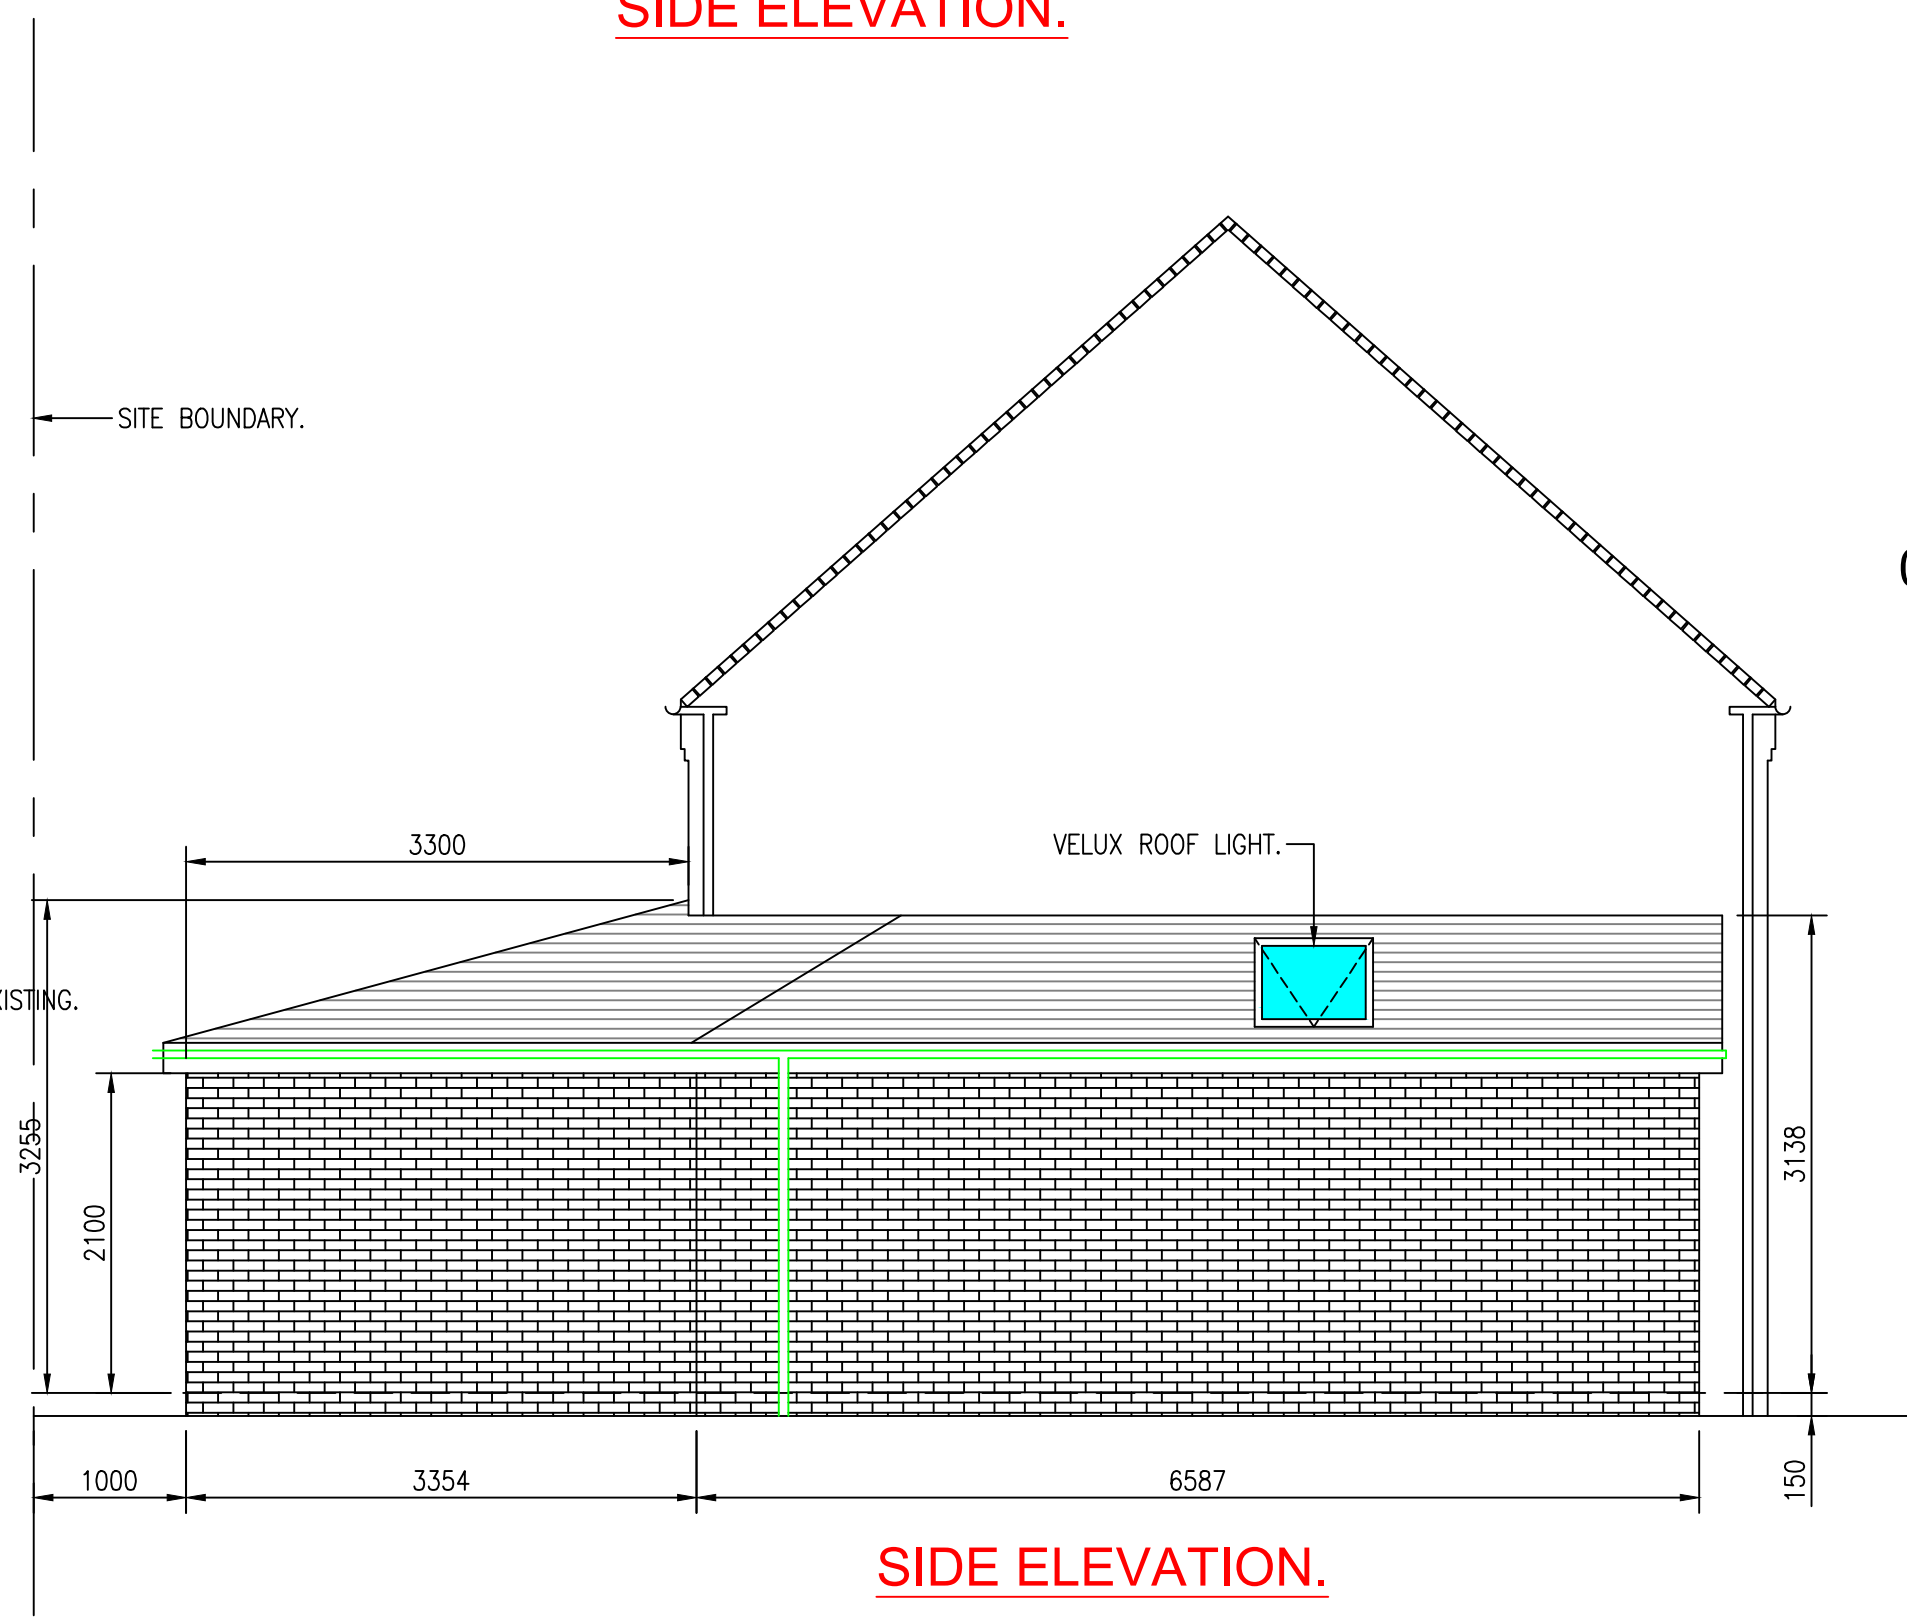

SIDE ELEVATION.



SCALE

Rev A Drawing updated inline with planners comments. 16/03/22
Revisions.

Client:
Mrs. DANIELLE ANDREWS.

Drawing Title:
PROPOSED PLANS &
ELEVATIONS.

**REDFORD
CONSTRUCTION**
CONCEPT TO COMPLETION
11 OLD NURSERY FOLD, HARWOOD, BL2 3RZ
Mob: 07791127133 Email: ryan@redfordconstruction.co.uk
Mob: 07791121584 Email: stuart@redfordconstruction.co.uk

SCALE: 1:50 DATE: FEB 22
DRAWN: R.M CHECKED: N.T

CONTRACT No: DRAWING No:
RC1096 2A

PROPOSED SIDE & REAR EXTENSION AT 16 GIBSON CLOSE, KIRKBY, LIVERPOOL. L33 4BB