


2.75 x 5m Car Parking Provision
to comply to 3no parking spaces for
a four bedroom property

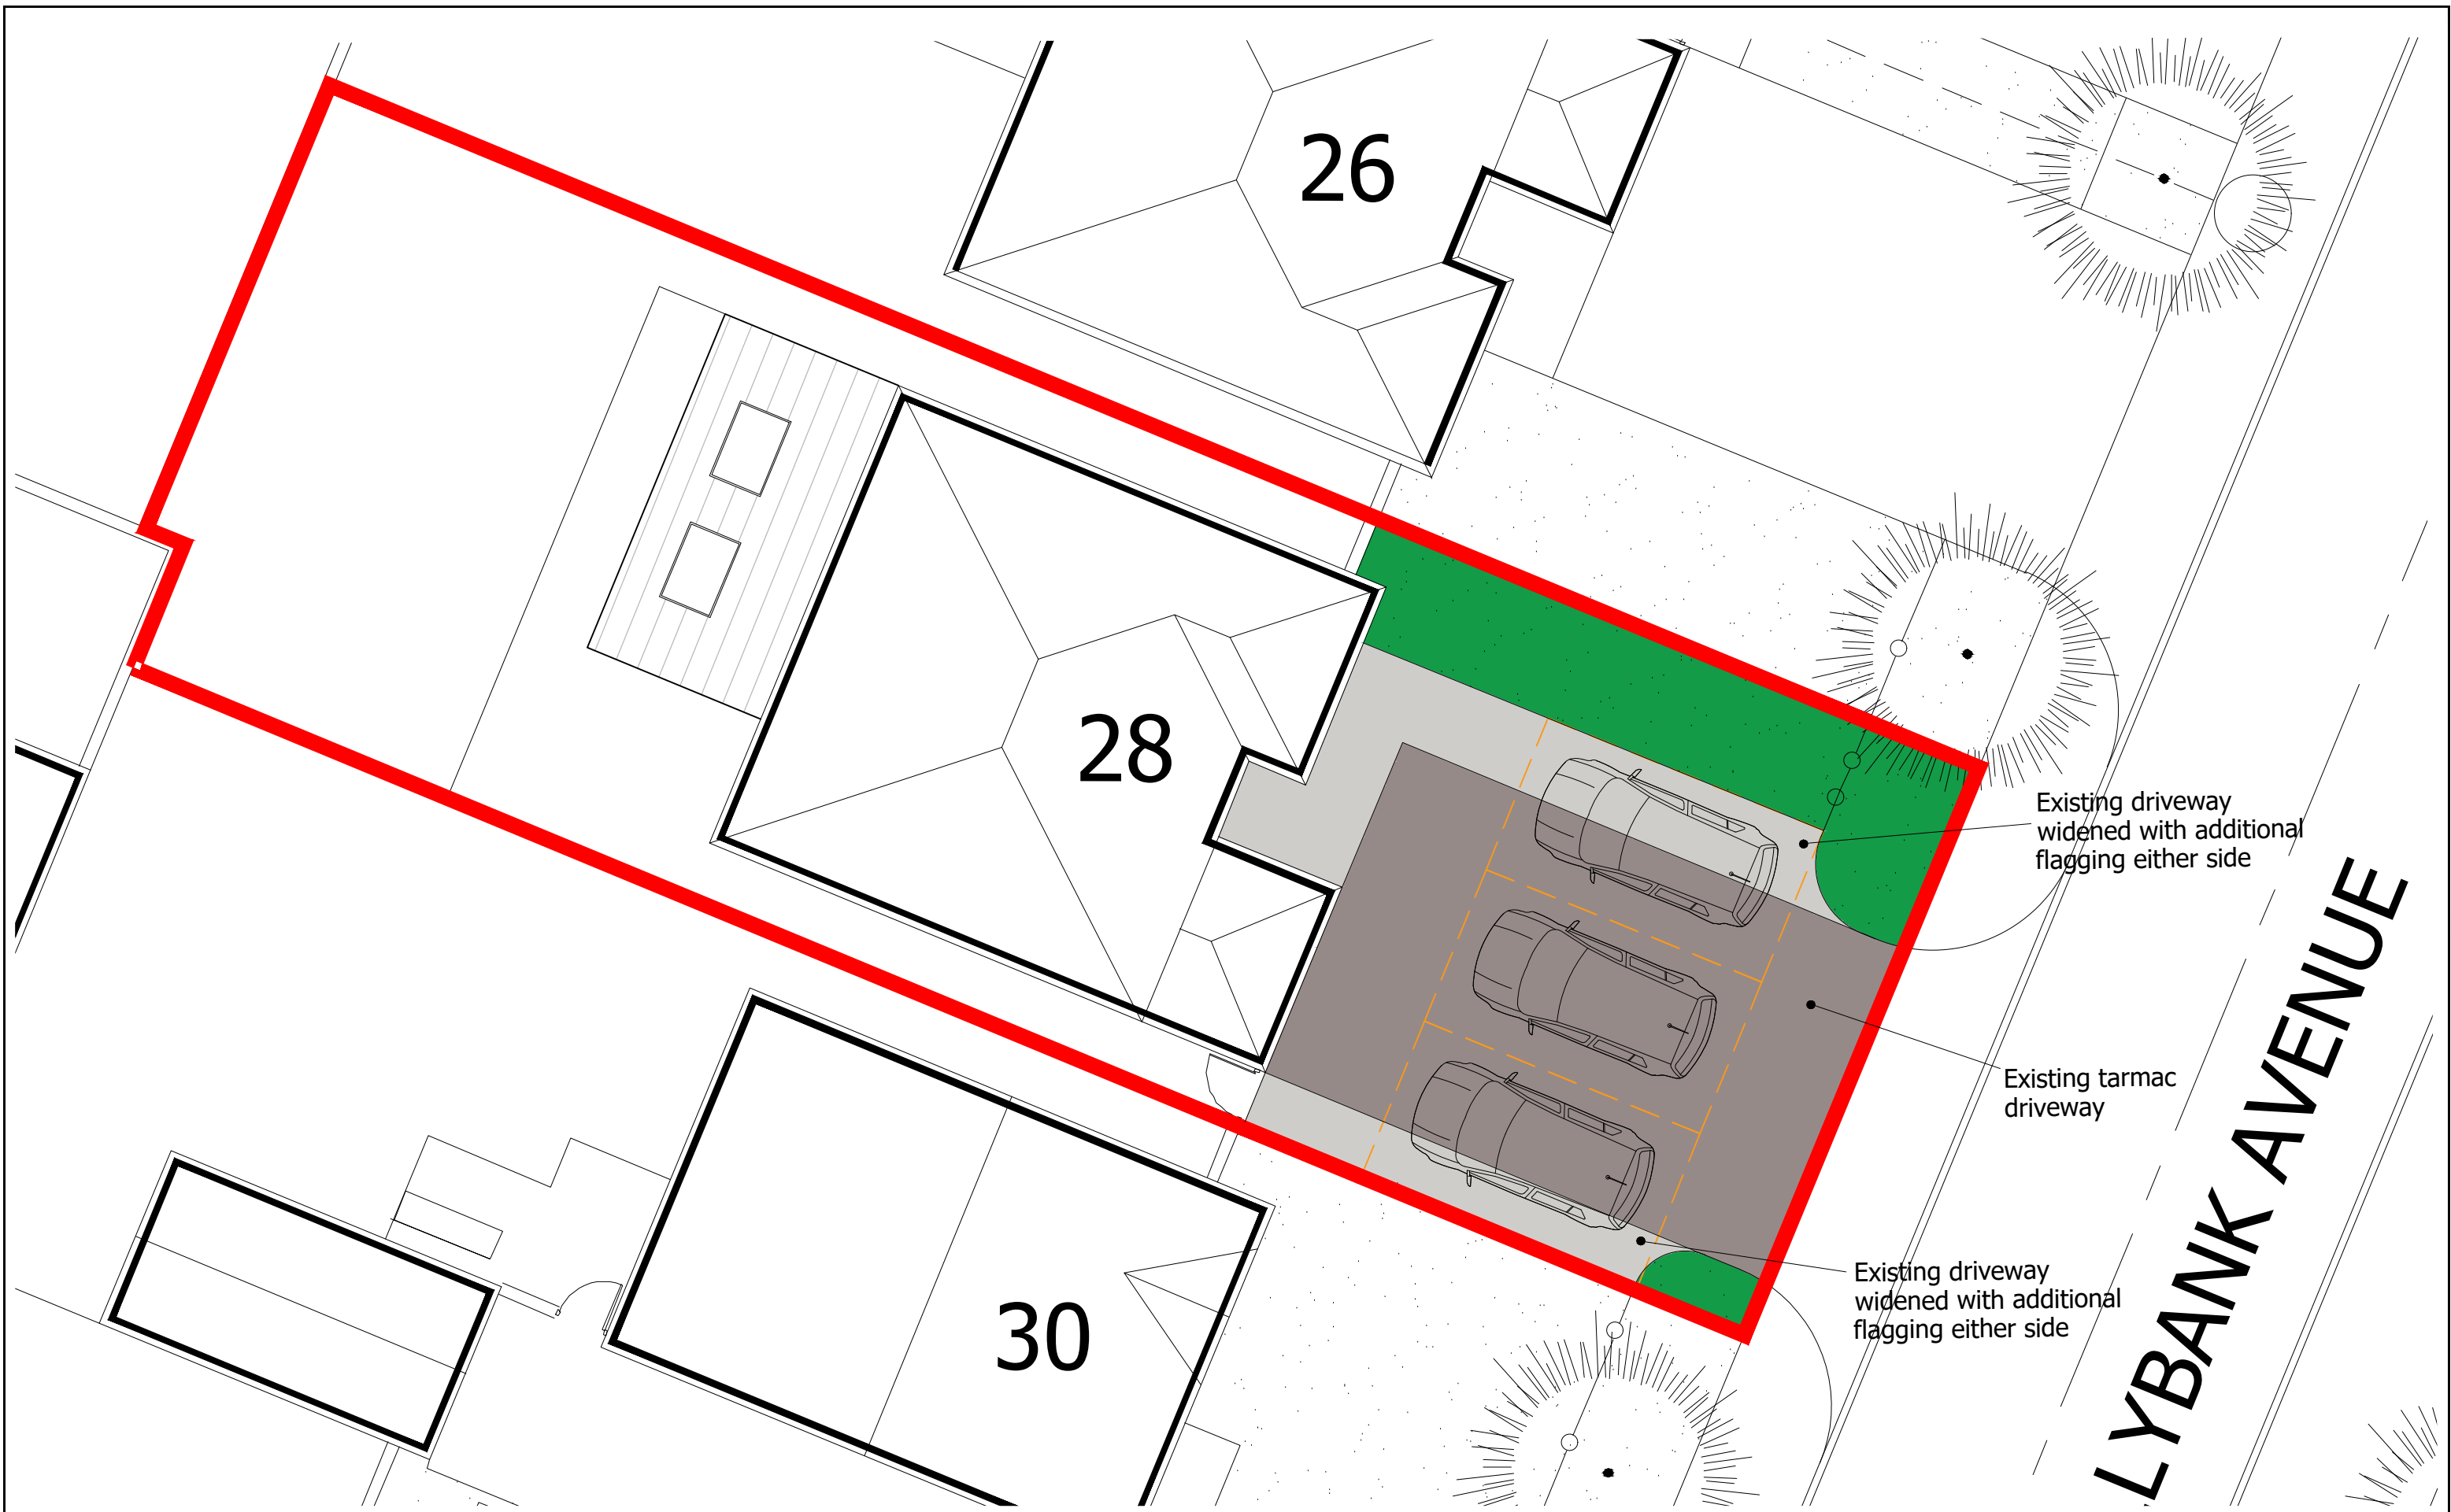

PLANNING ISSUE					
Project Description	Scale	Paper Size	Date	Drawn	Revision
Proposed Garage Conversion & Single Storey Rear Extension	1:50 & 1:100	A3	Feb 2024	AD	-
Site Address	Drawing No.				
28 Holly Bank Avenue	HB28/PD/04	Note All dimensions/levels are to be checked on site and any discrepancies to be referred back to Architect prior to proceeding. All specifications, materials and workmanship to be in accordance with current Building Regulations. All component sizes and references are to be checked prior to materials order. The position of existing drain runs are to be checked and confirmed on site prior to proceeding with the works. All relevant boundary positions are to be dimensionally checked prior to proceeding with the works. This drawing is the copyright © and shall not be altered, copied, photographed or reproduced in any way without the consent of the Architect.			
Knowsley					
L14 7AB					
Drawing Title					
Site Plan					