




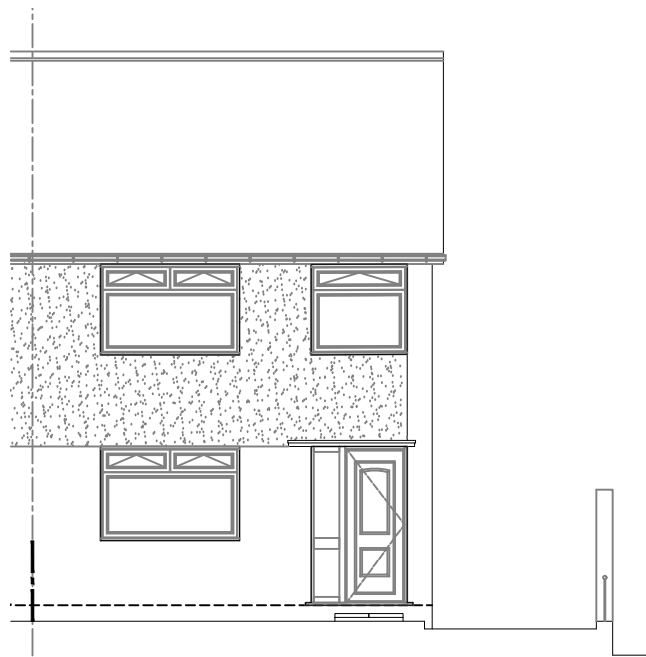

Front Elevation

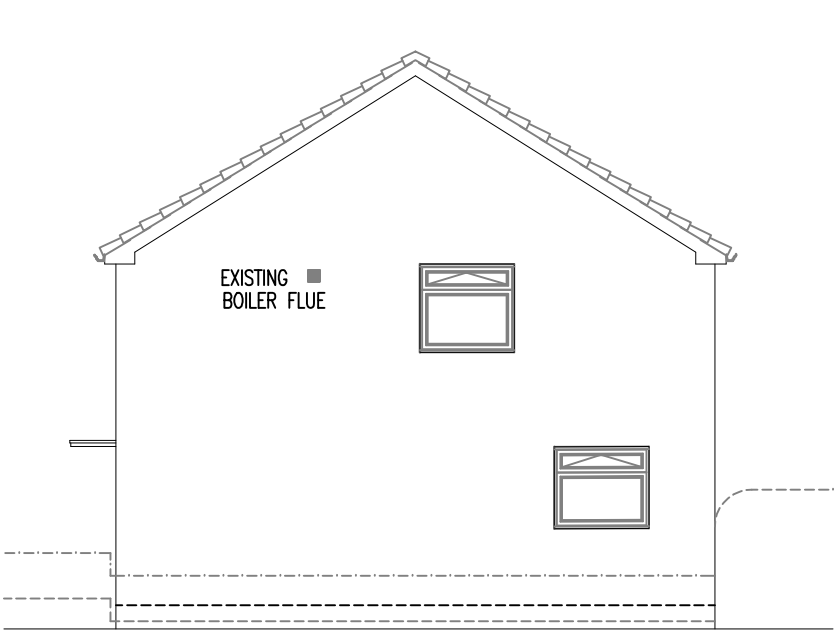


Side Elevation

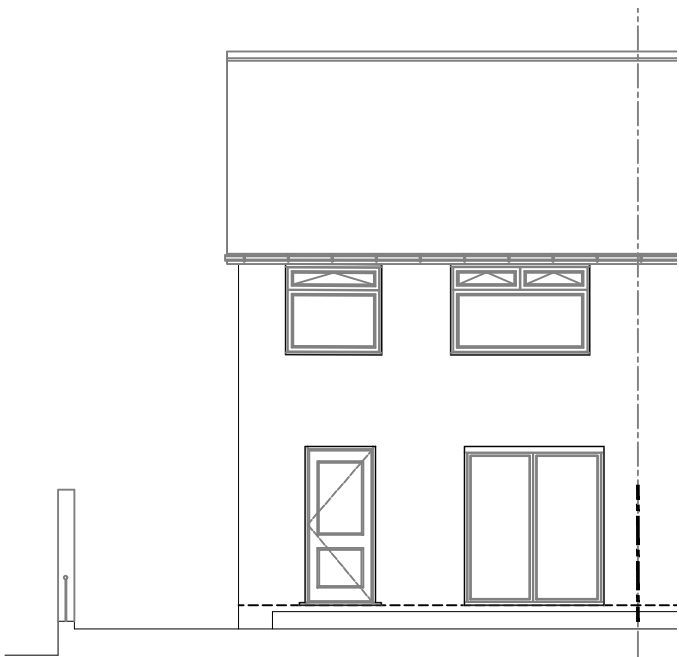


Rear Elevation

- NOTES:
1. THIS DRAWING MUST NOT BE SCALED
 2. THIS DRAWING IS TO BE READ IN CONJUNCTION WITH ALL OTHER PROJECT DRAWINGS
 3. ALL DETAILS AND DRAWINGS MUST BE READ IN CONJUNCTION WITH THE CONSTRUCTION SPECIFICATION

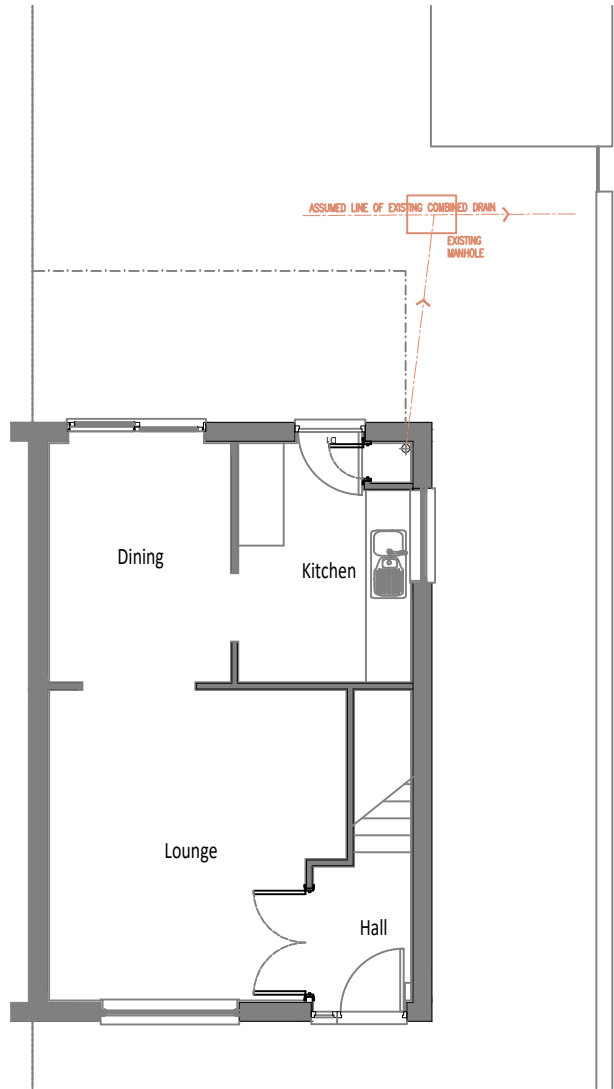


Ground Floor Plan

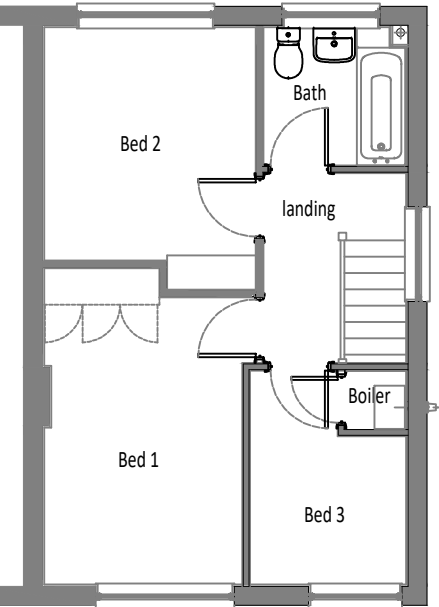

First Floor Plan



Location Plan Scale 1:1250

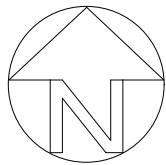

Rev	Date	Revision
NPArchitectural architectural services 38 Churchlands Lane, Standish, Wigan, Lancs WN6 0XU mob : 07810 247612 e-mail : nparchitectural@gmail.com		
Client: Mr & Mrs N Smith 19 Halton Hey Whiston, Prescot L35 3JP		
Title Existing Floor Plans, Elevations & Location Plan		
Scale	1:100 & 1:1250@A3	
Date	13.12.21	
Drg No	NPA 225. A01	
Rev	-	