

EXTERNAL SPECIFICATION



Roof: Redland Renown (osa) interlocking concrete tiles and hip and ridge tiles to new extension roof as shown hatched to match existing main roof.

Walls: Facing brickwork to match existing main house. Mortar colour to match existing.

Facades: All facades to be white PVCu.


Rainwater goods: White PVCu gutters and rainwater pipes to match existing profile.

Windows: White PVCu frames with double glazing to match pattern of main house.

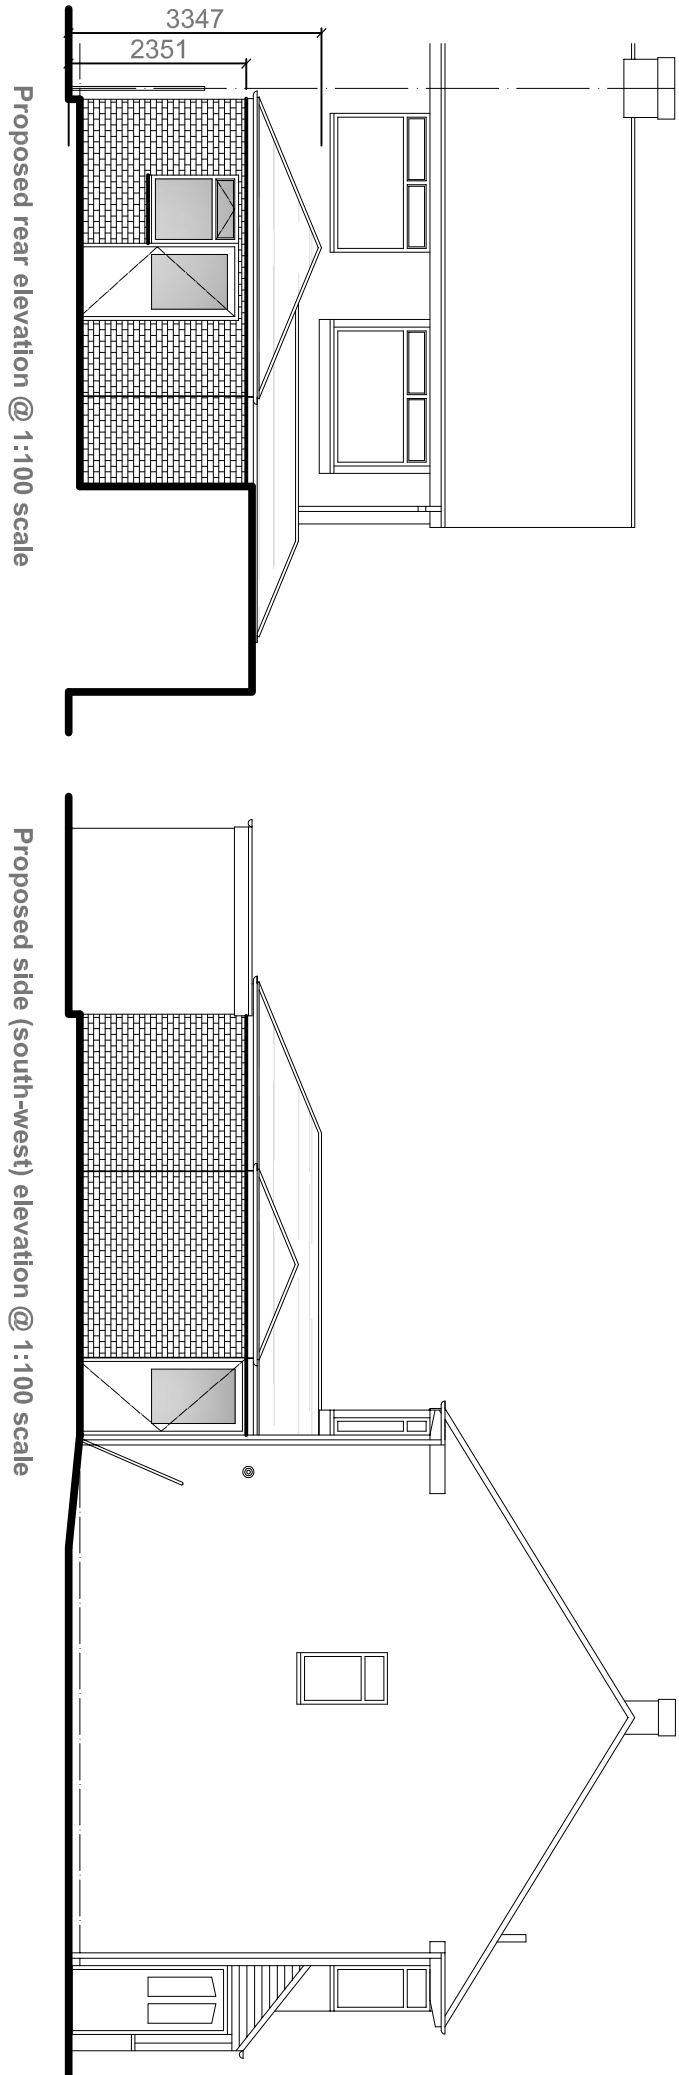 

Proposed rear elevation @ 1:100 scale

Proposed side (south-west) elevation @ 1:100 scale

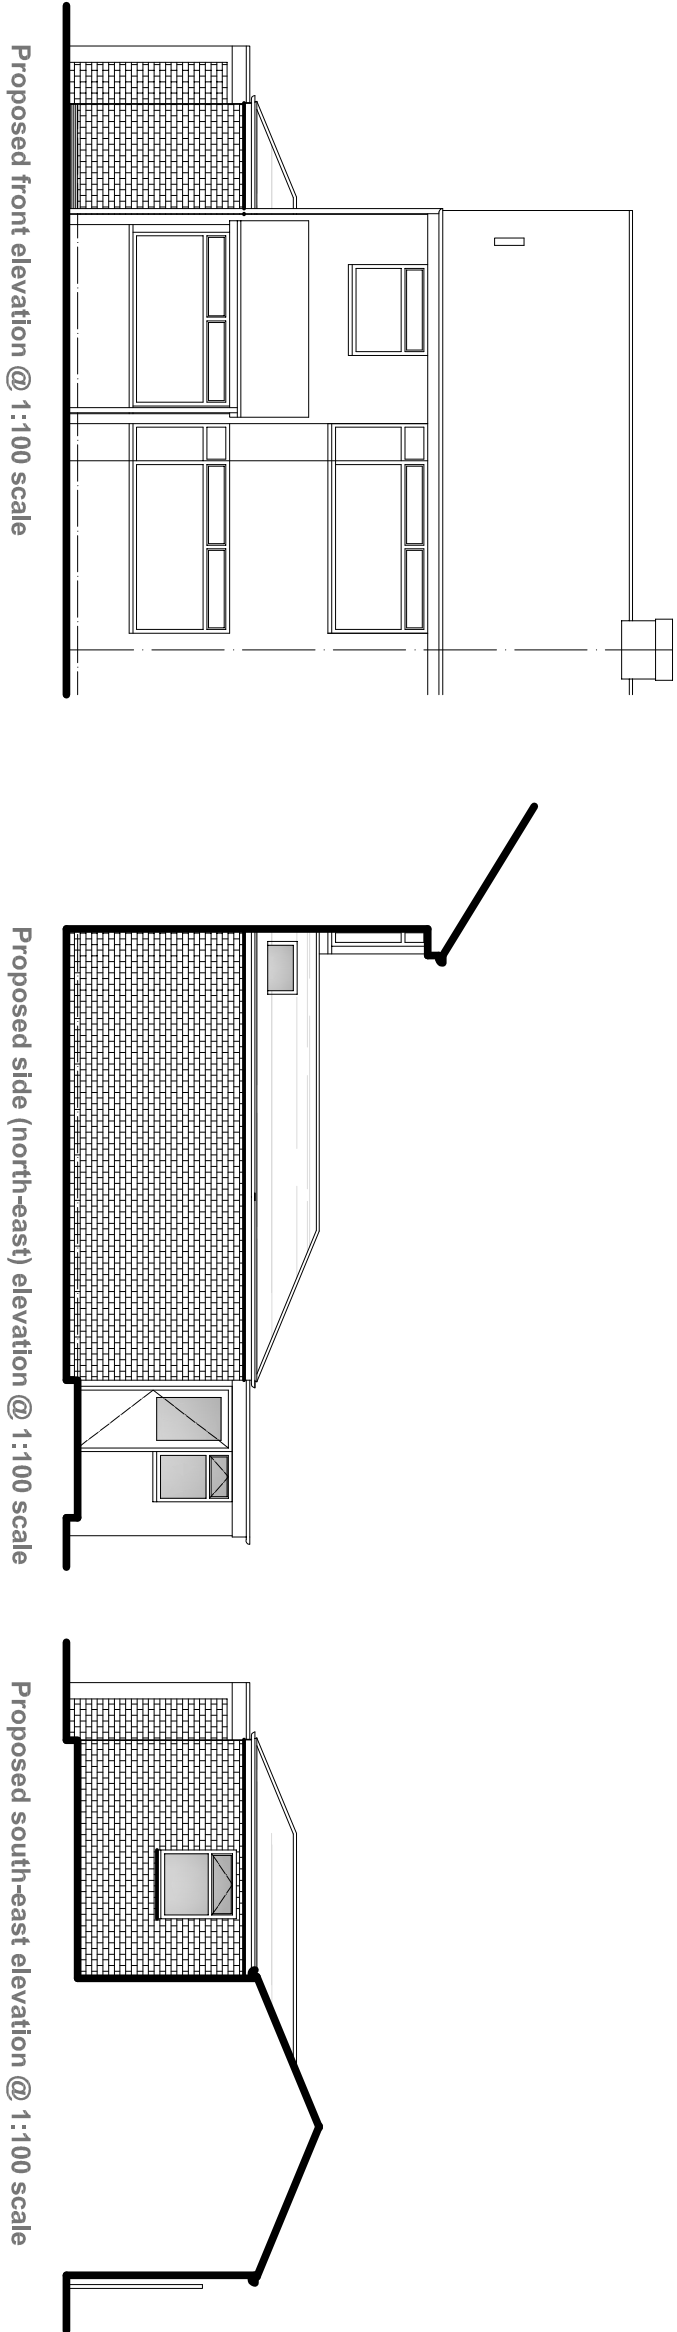


Proposed front elevation @ 1:100 scale

Proposed side (north-east) elevation @ 1:100 scale

Proposed south-east elevation @ 1:100 scale

Proposed ground floor and site plan @ 1:100 scale

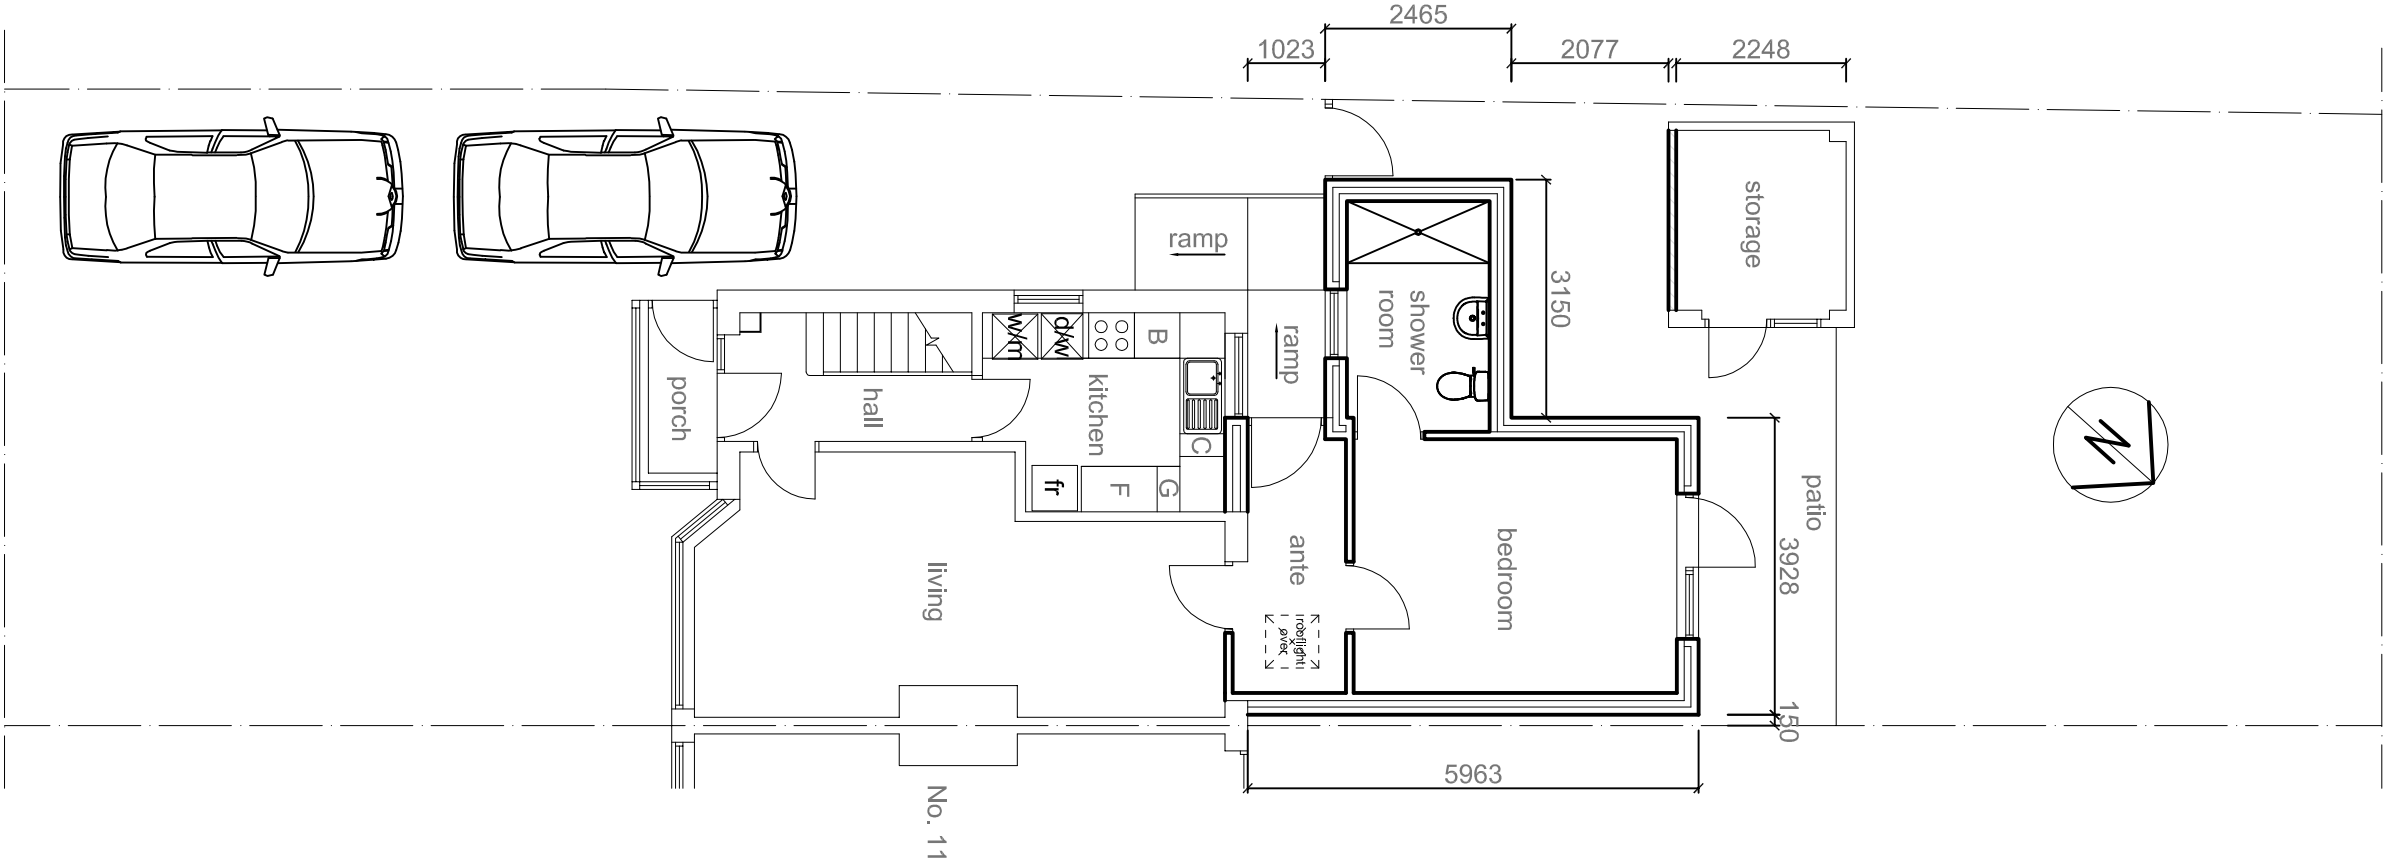

Project:			
PROPOSED SINGLE STOREY REAR SHOWER ROOM AND BEDROOM EXTENSION			
at:			
12 SYCAMORE AVENUE			
HALEWOOD, L26 9XE			
for:			
MRS DOROTHY GRAHAM			
PROPOSED LAYOUT & SITE PLAN			
Scale:	1:100	Date:	January 2022
Drawing Number:	89938-02	Revision:	