

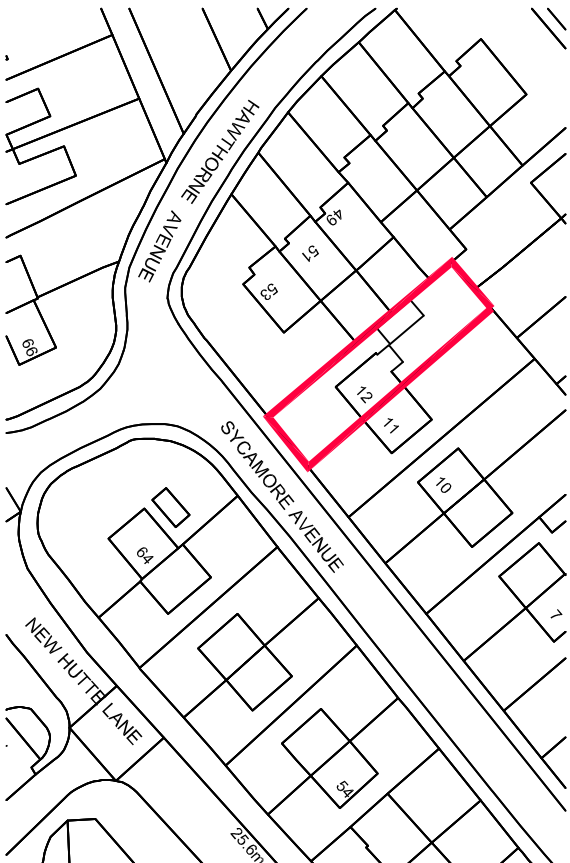
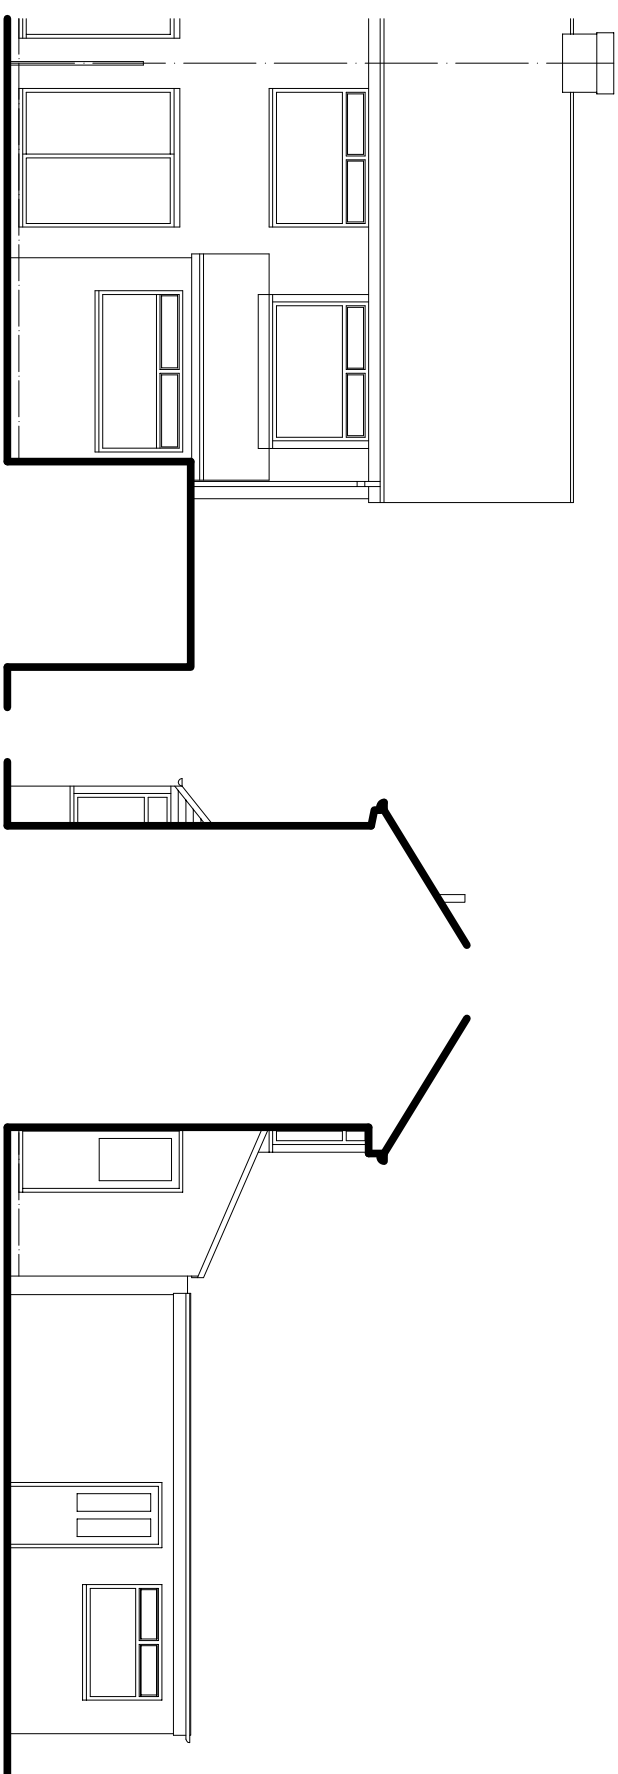
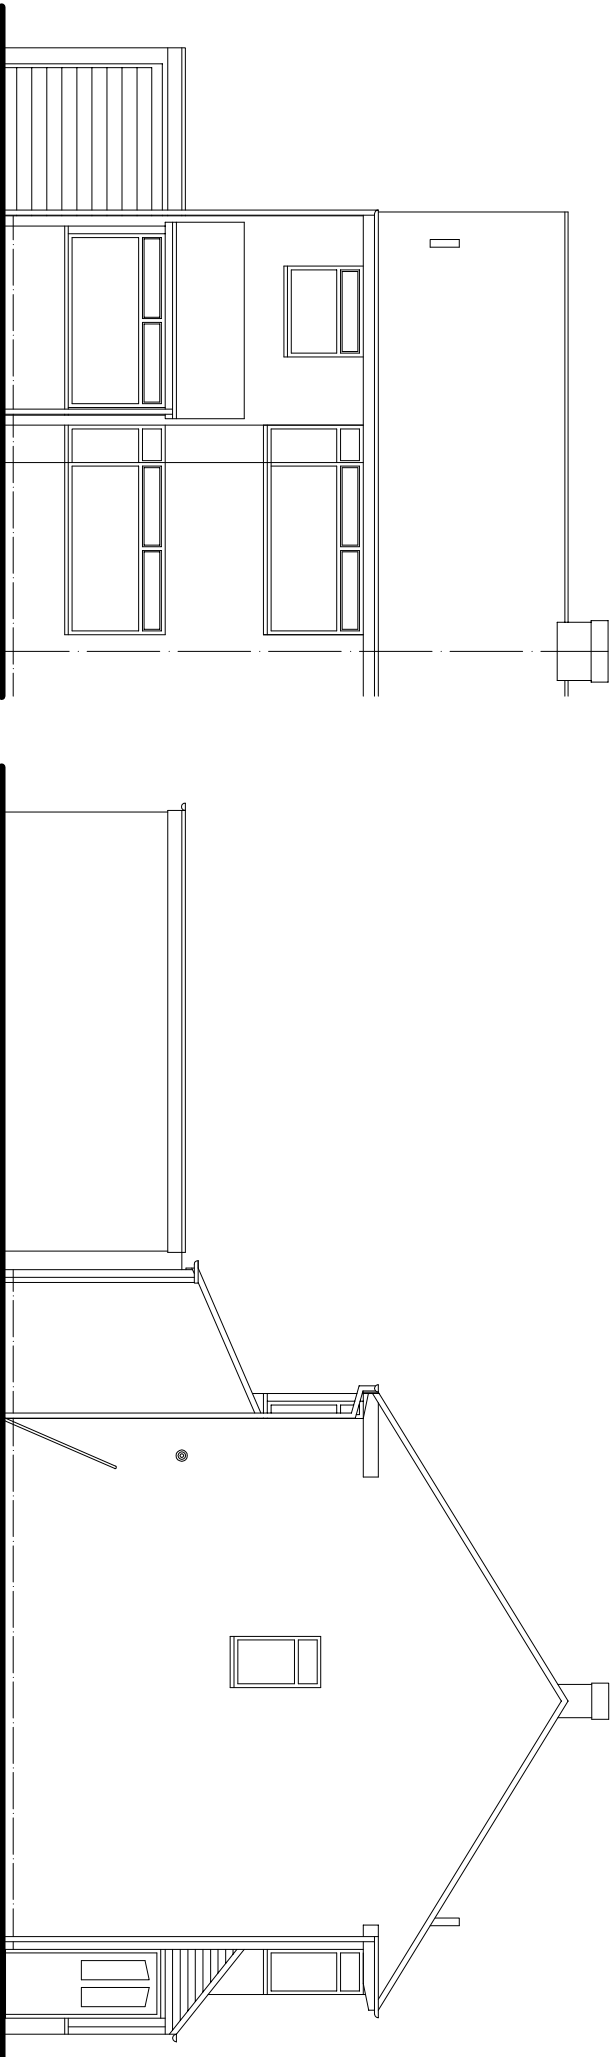


 

Location plan @ 1:1250 scale

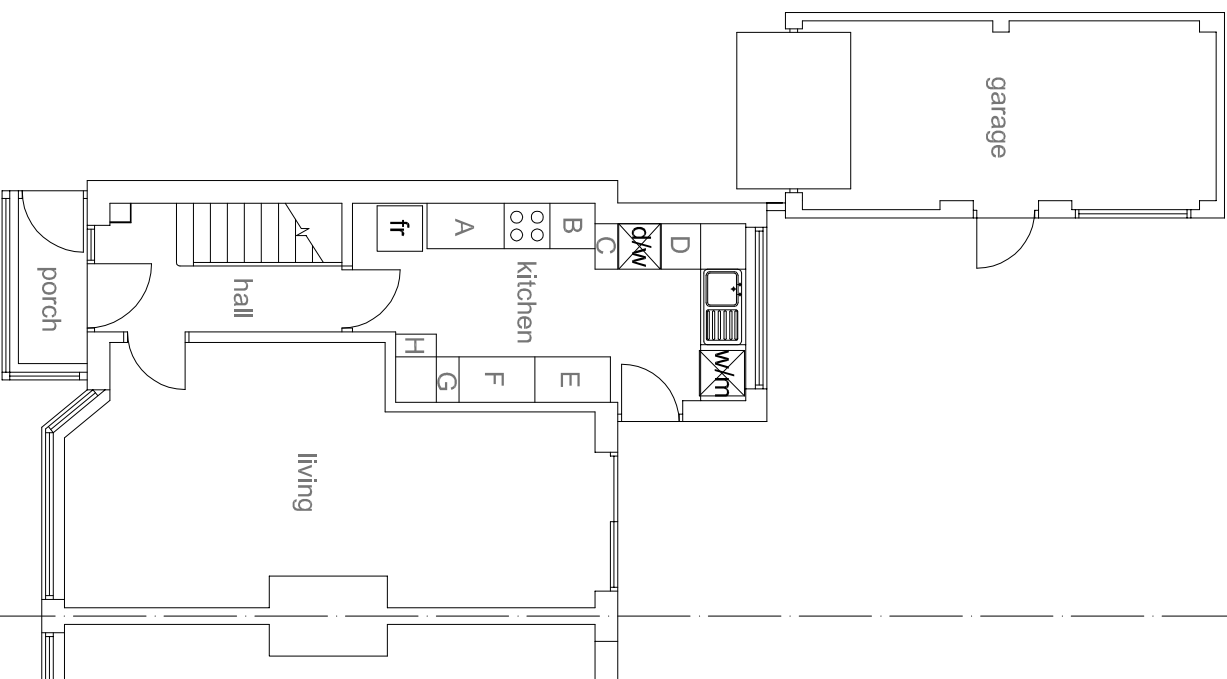

Existing ground floor and site plan @ 1:100 scale

Project:

PROPOSED SINGLE STOREY REAR
SHOWER ROOM AND BEDROOM
EXTENSION

at:

12 SYCAMORE AVENUE
HALEWOOD, L26 9XE

for:

MRS DOROTHY GRAHAM

EXISTING LAYOUT & LOCATION PLAN

Scale: 1:100 & 1:1250 Date: June 2021

Drawing Number: 89938-01 Revision: