


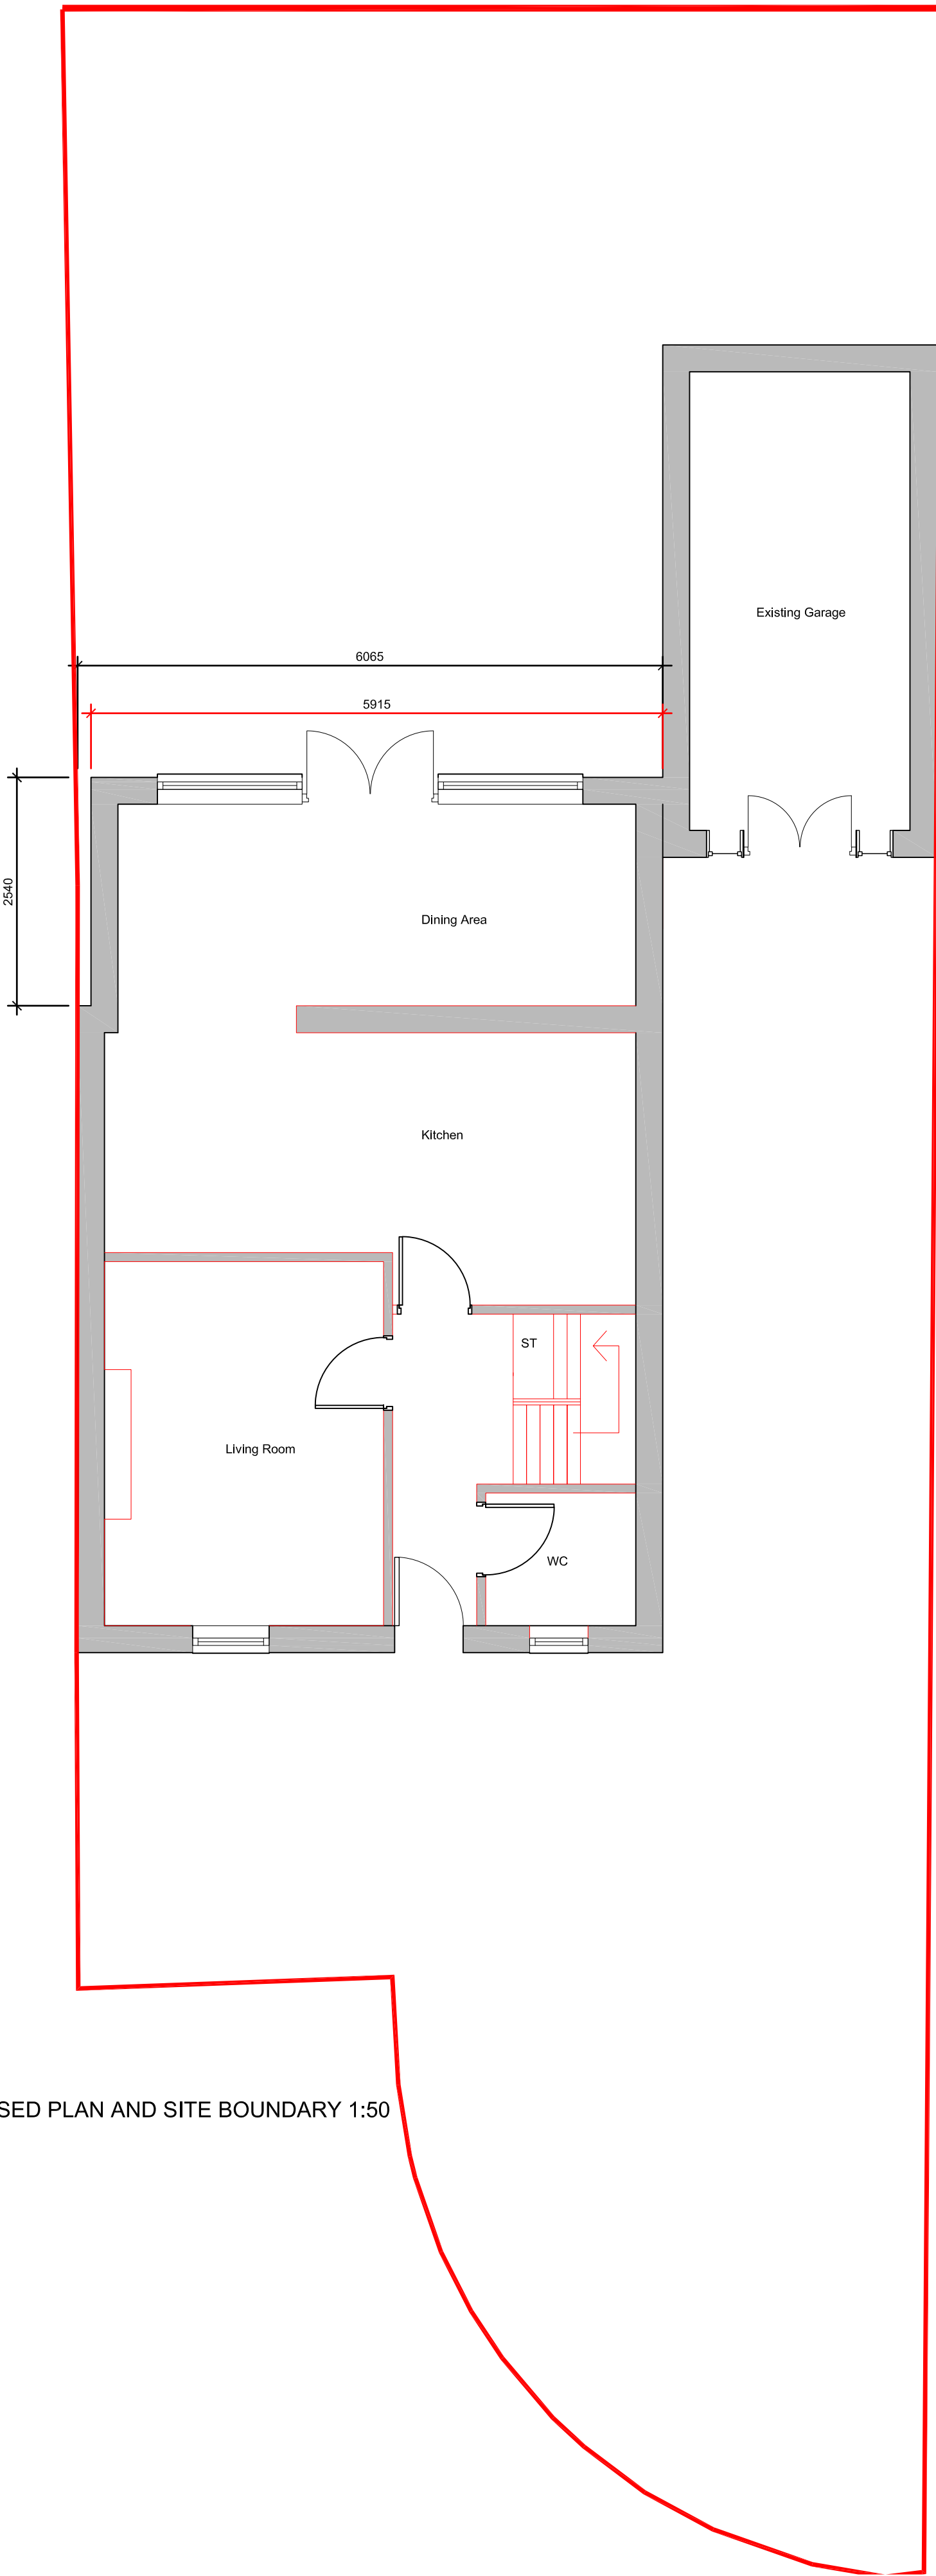


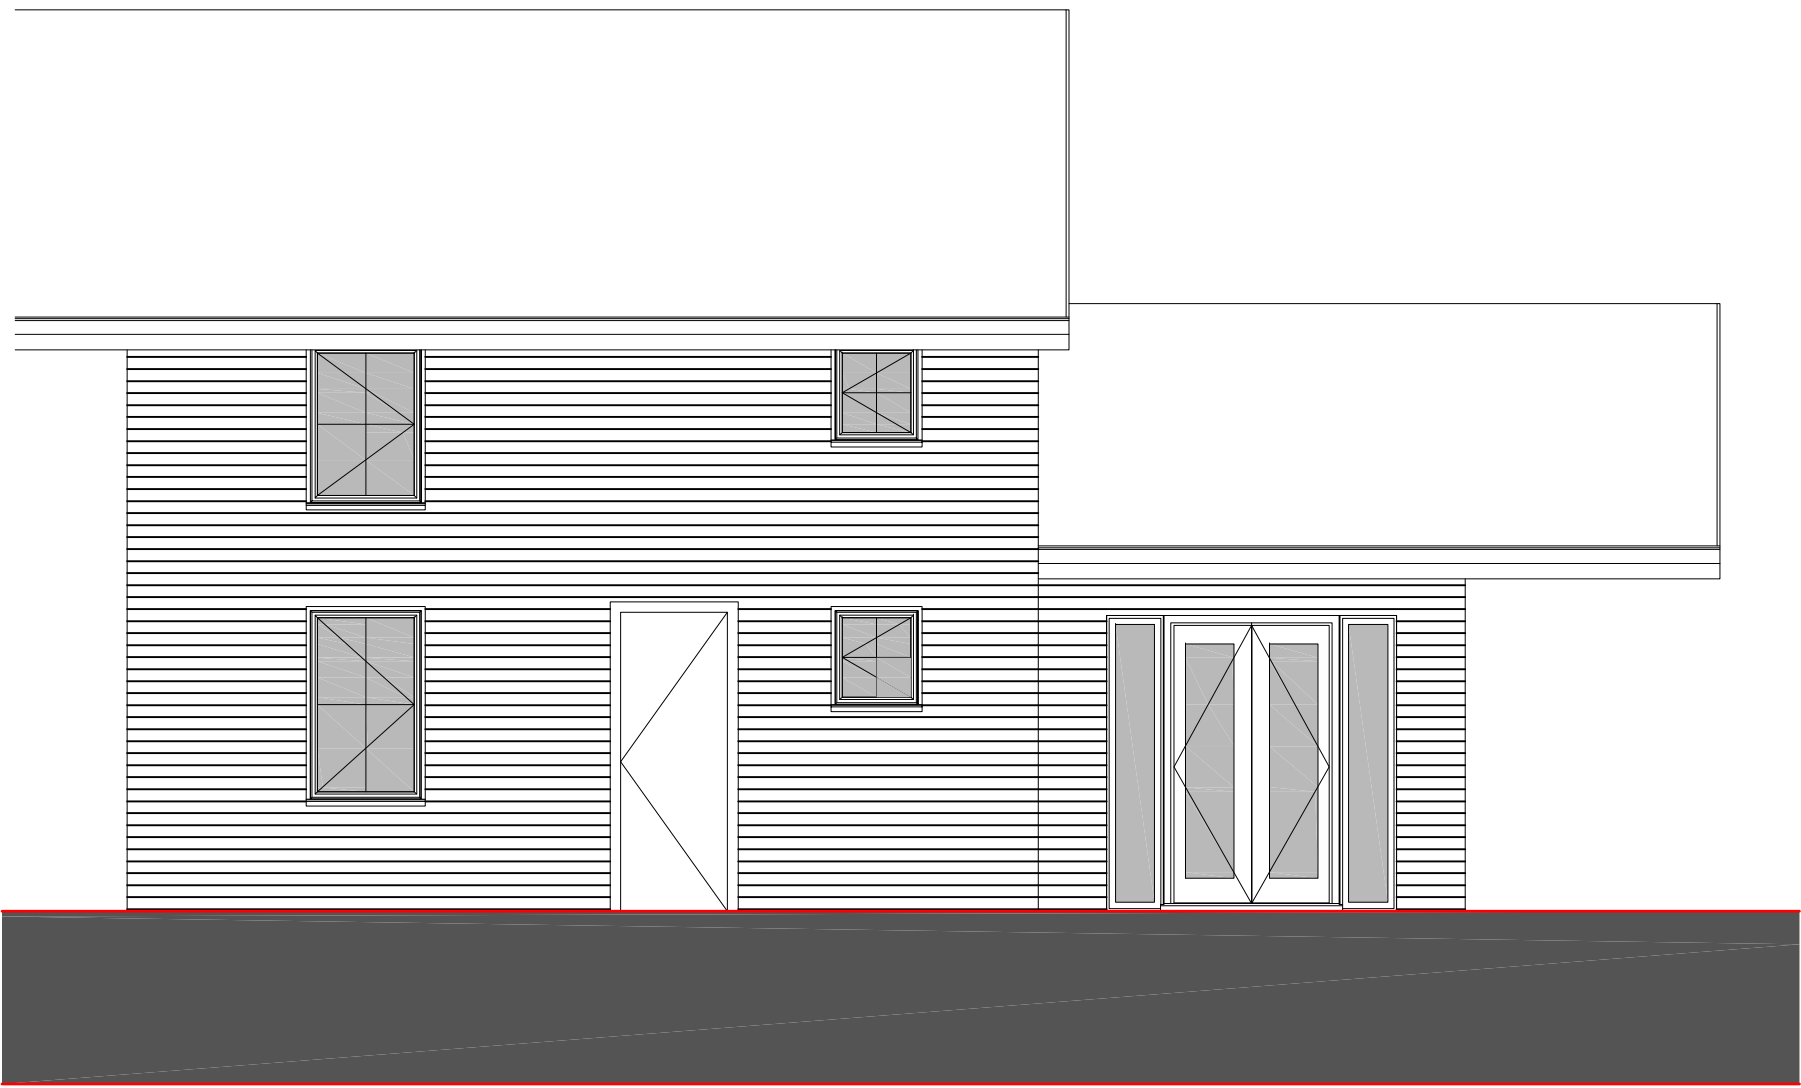

PROPOSED PLAN AND SITE BOUNDARY 1:50

 

PROPOSED FRONT ELEVATION 1:50

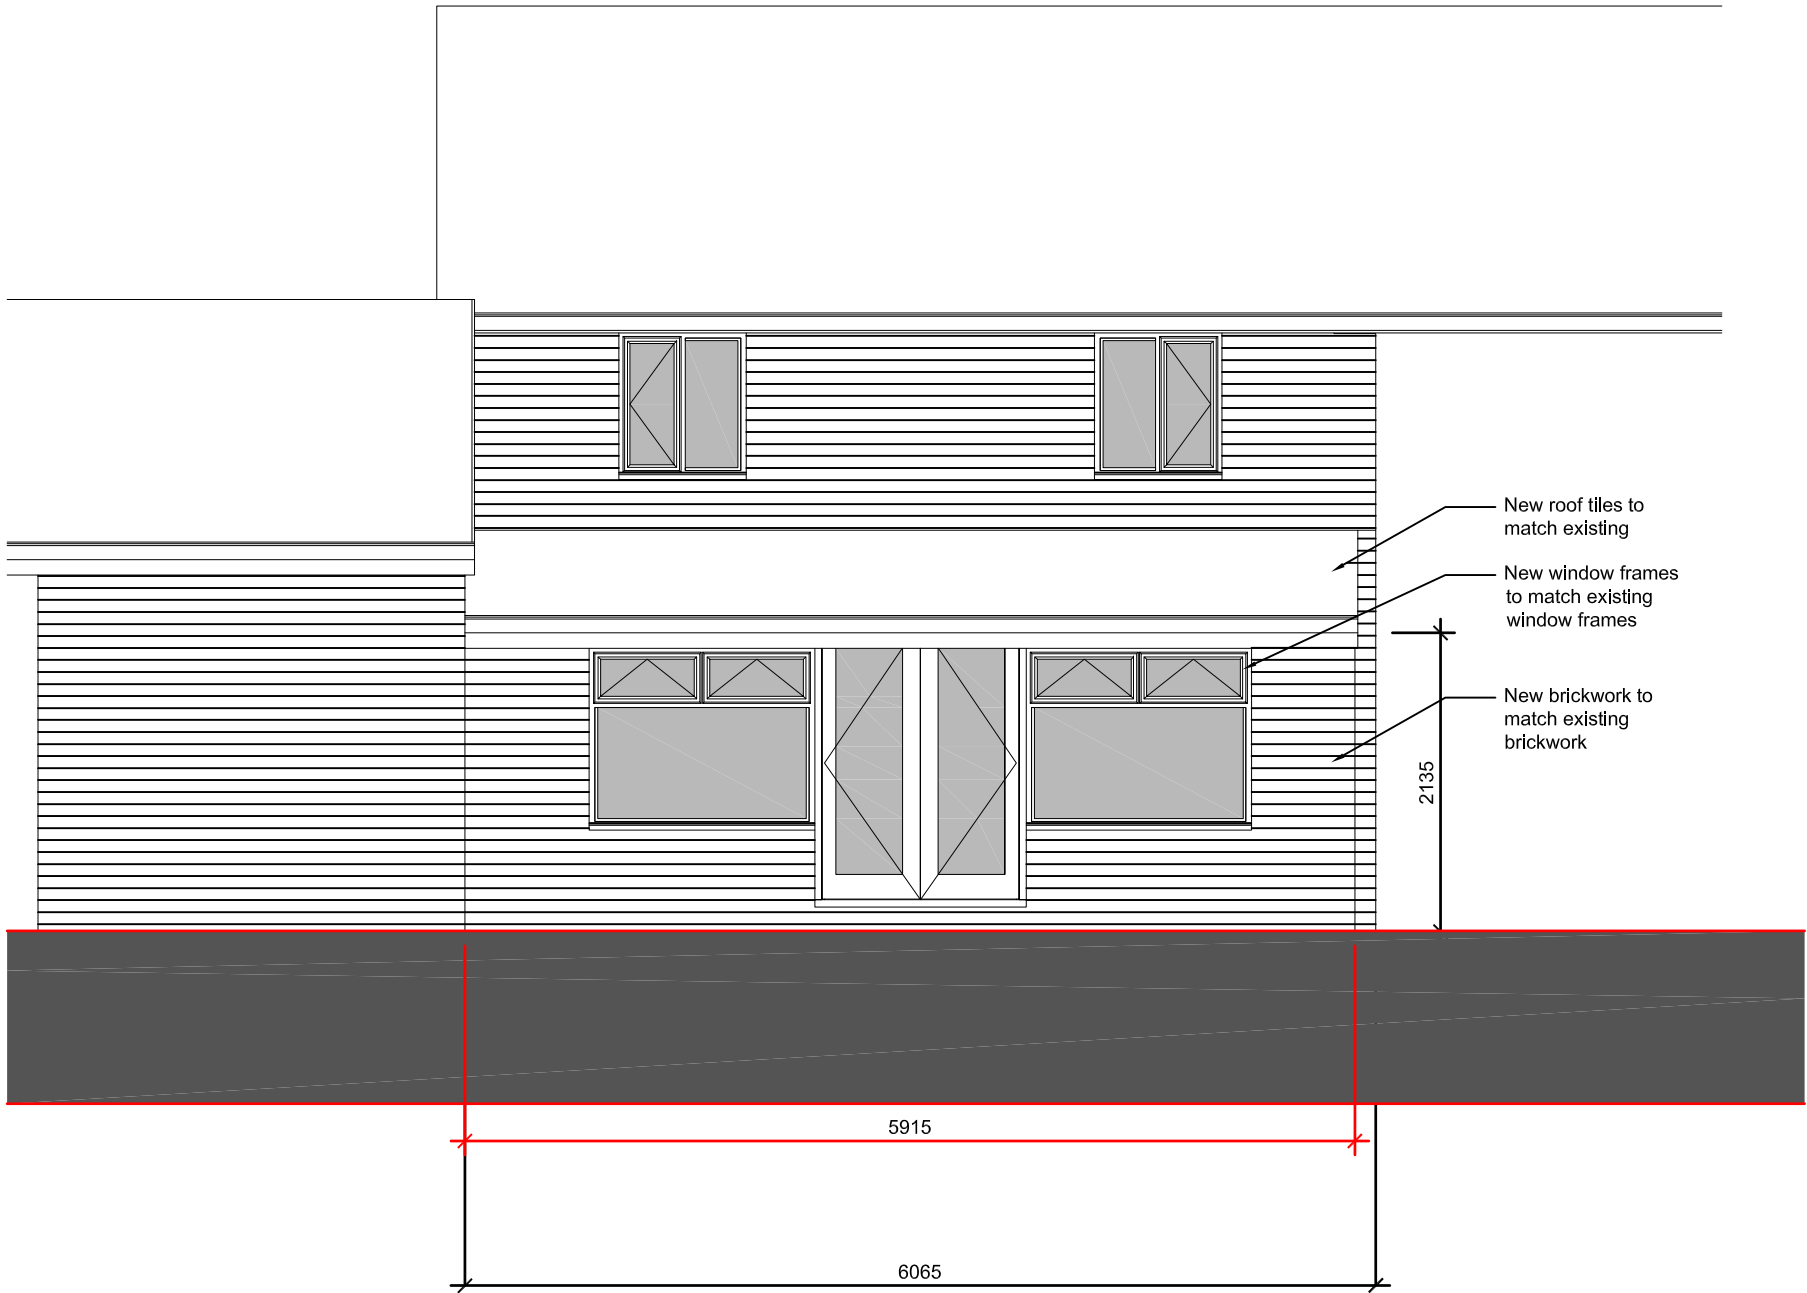

PROPOSED FRONT ELEVATION 1:50



PROPOSED SIDE ELEVATION 1:50



PROPOSED SIDE ELEVATION FROM14 HORTON CLOSE 1:50

This drawing is copyright of Ricco Design Studio and may not be reproduced in any way without their specific permission.
All dimensions are to be checked on site. Do not scale from this drawing, work to figured dimensions only. Any errors or queries please contact Ricco Design Studio

Notes

1. Drawing for planning purposes only

02	Amended as per council comments	13.05.21	GB
02	Amended as per council comments	03.05.21	GB
01	Issued for planning approval	24.03.21	GB

REVISION DETAILS	Date	By
☐ Draft		
☐ Preliminary		
☐ For Approval		
☐ Planning		
☐ Building Regulations		
☐ Tender		
☐ Contract		
☐ Construction		
☐ As Built		

RICCO DESIGN
S T U D I O
Level One Basement
49 Jamaica Street
Liverpool
L3 0AH

CLIENT
Mr Stuart Cargill

PROJECT
Rear Elevation to
12 Horton Close
Kirkby
Liverpool
L33 4JE

DRAWING TITLE
Proposed Floor Plan & Elevations

Drawn By	Scale @ A1:	Date:
GB	1:50	24.03.2021
DRAWING NO:	Revision:	
RDS+HOR-FPEL-01	03	