
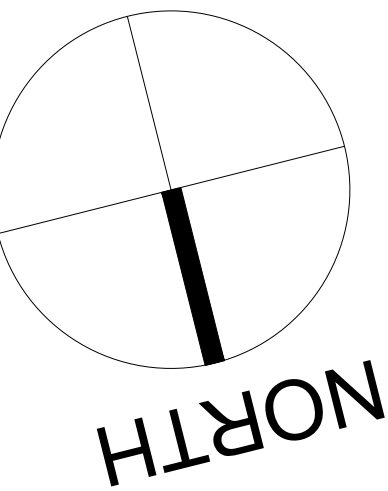
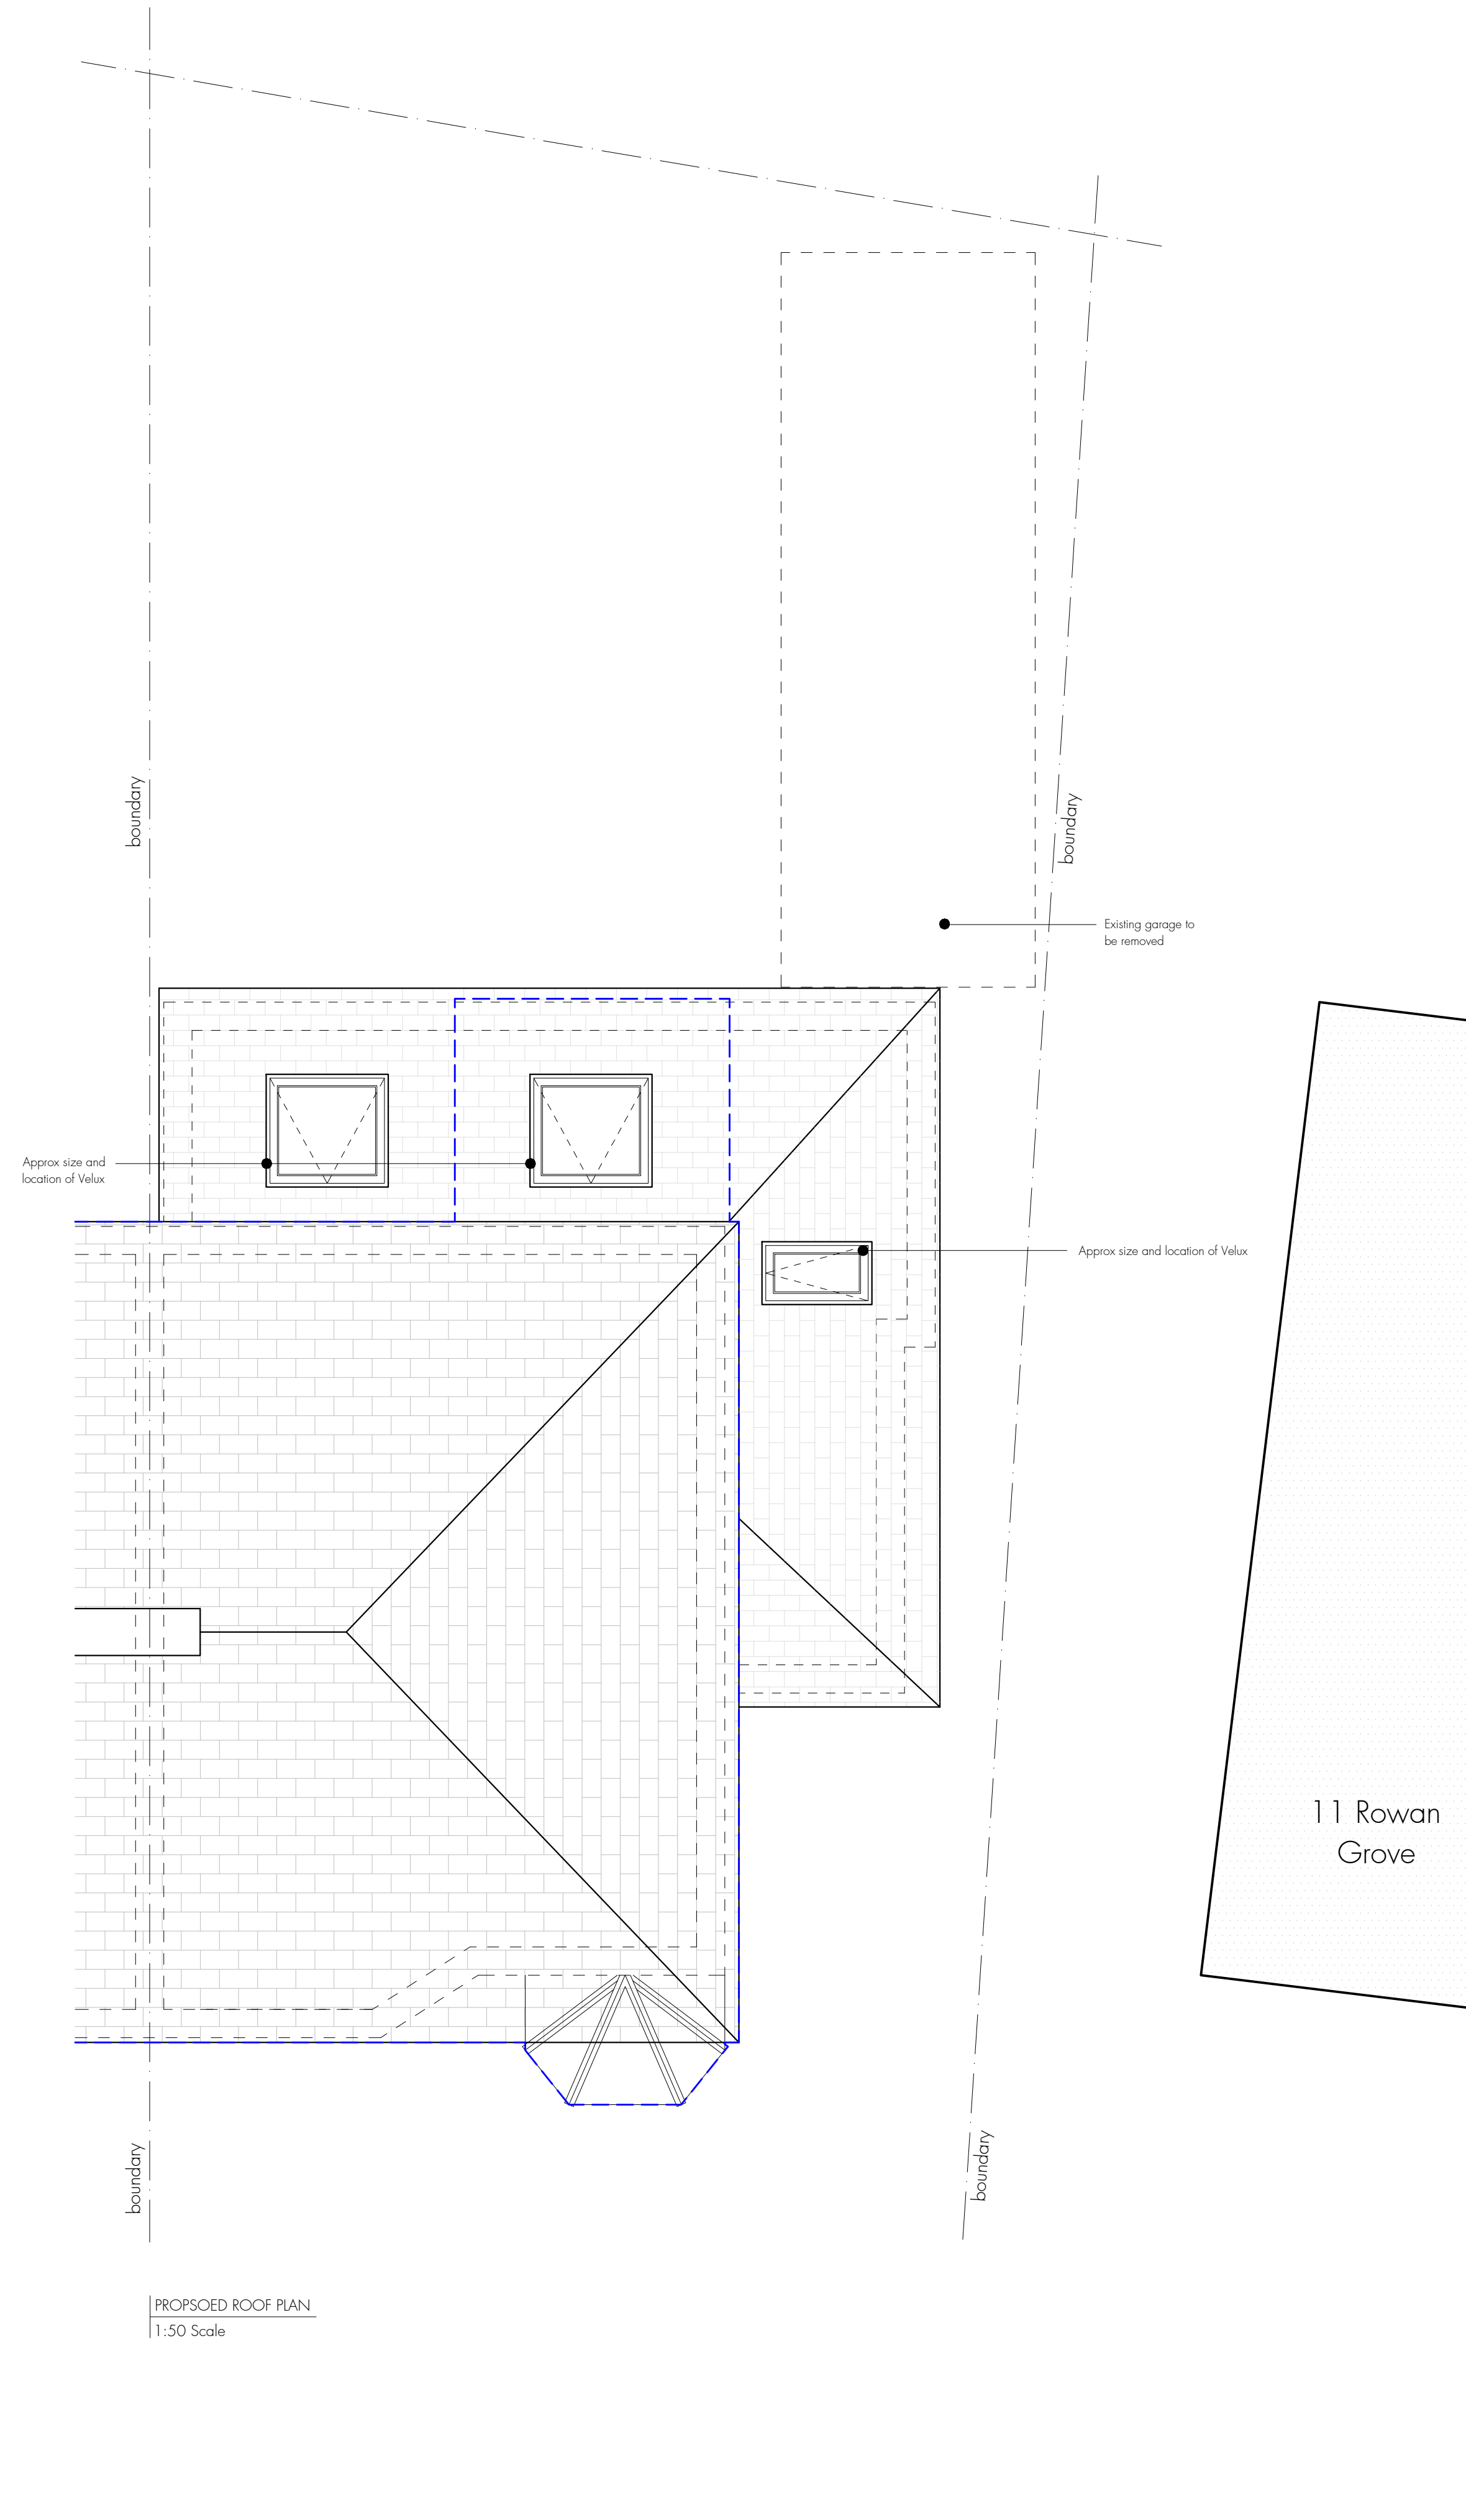


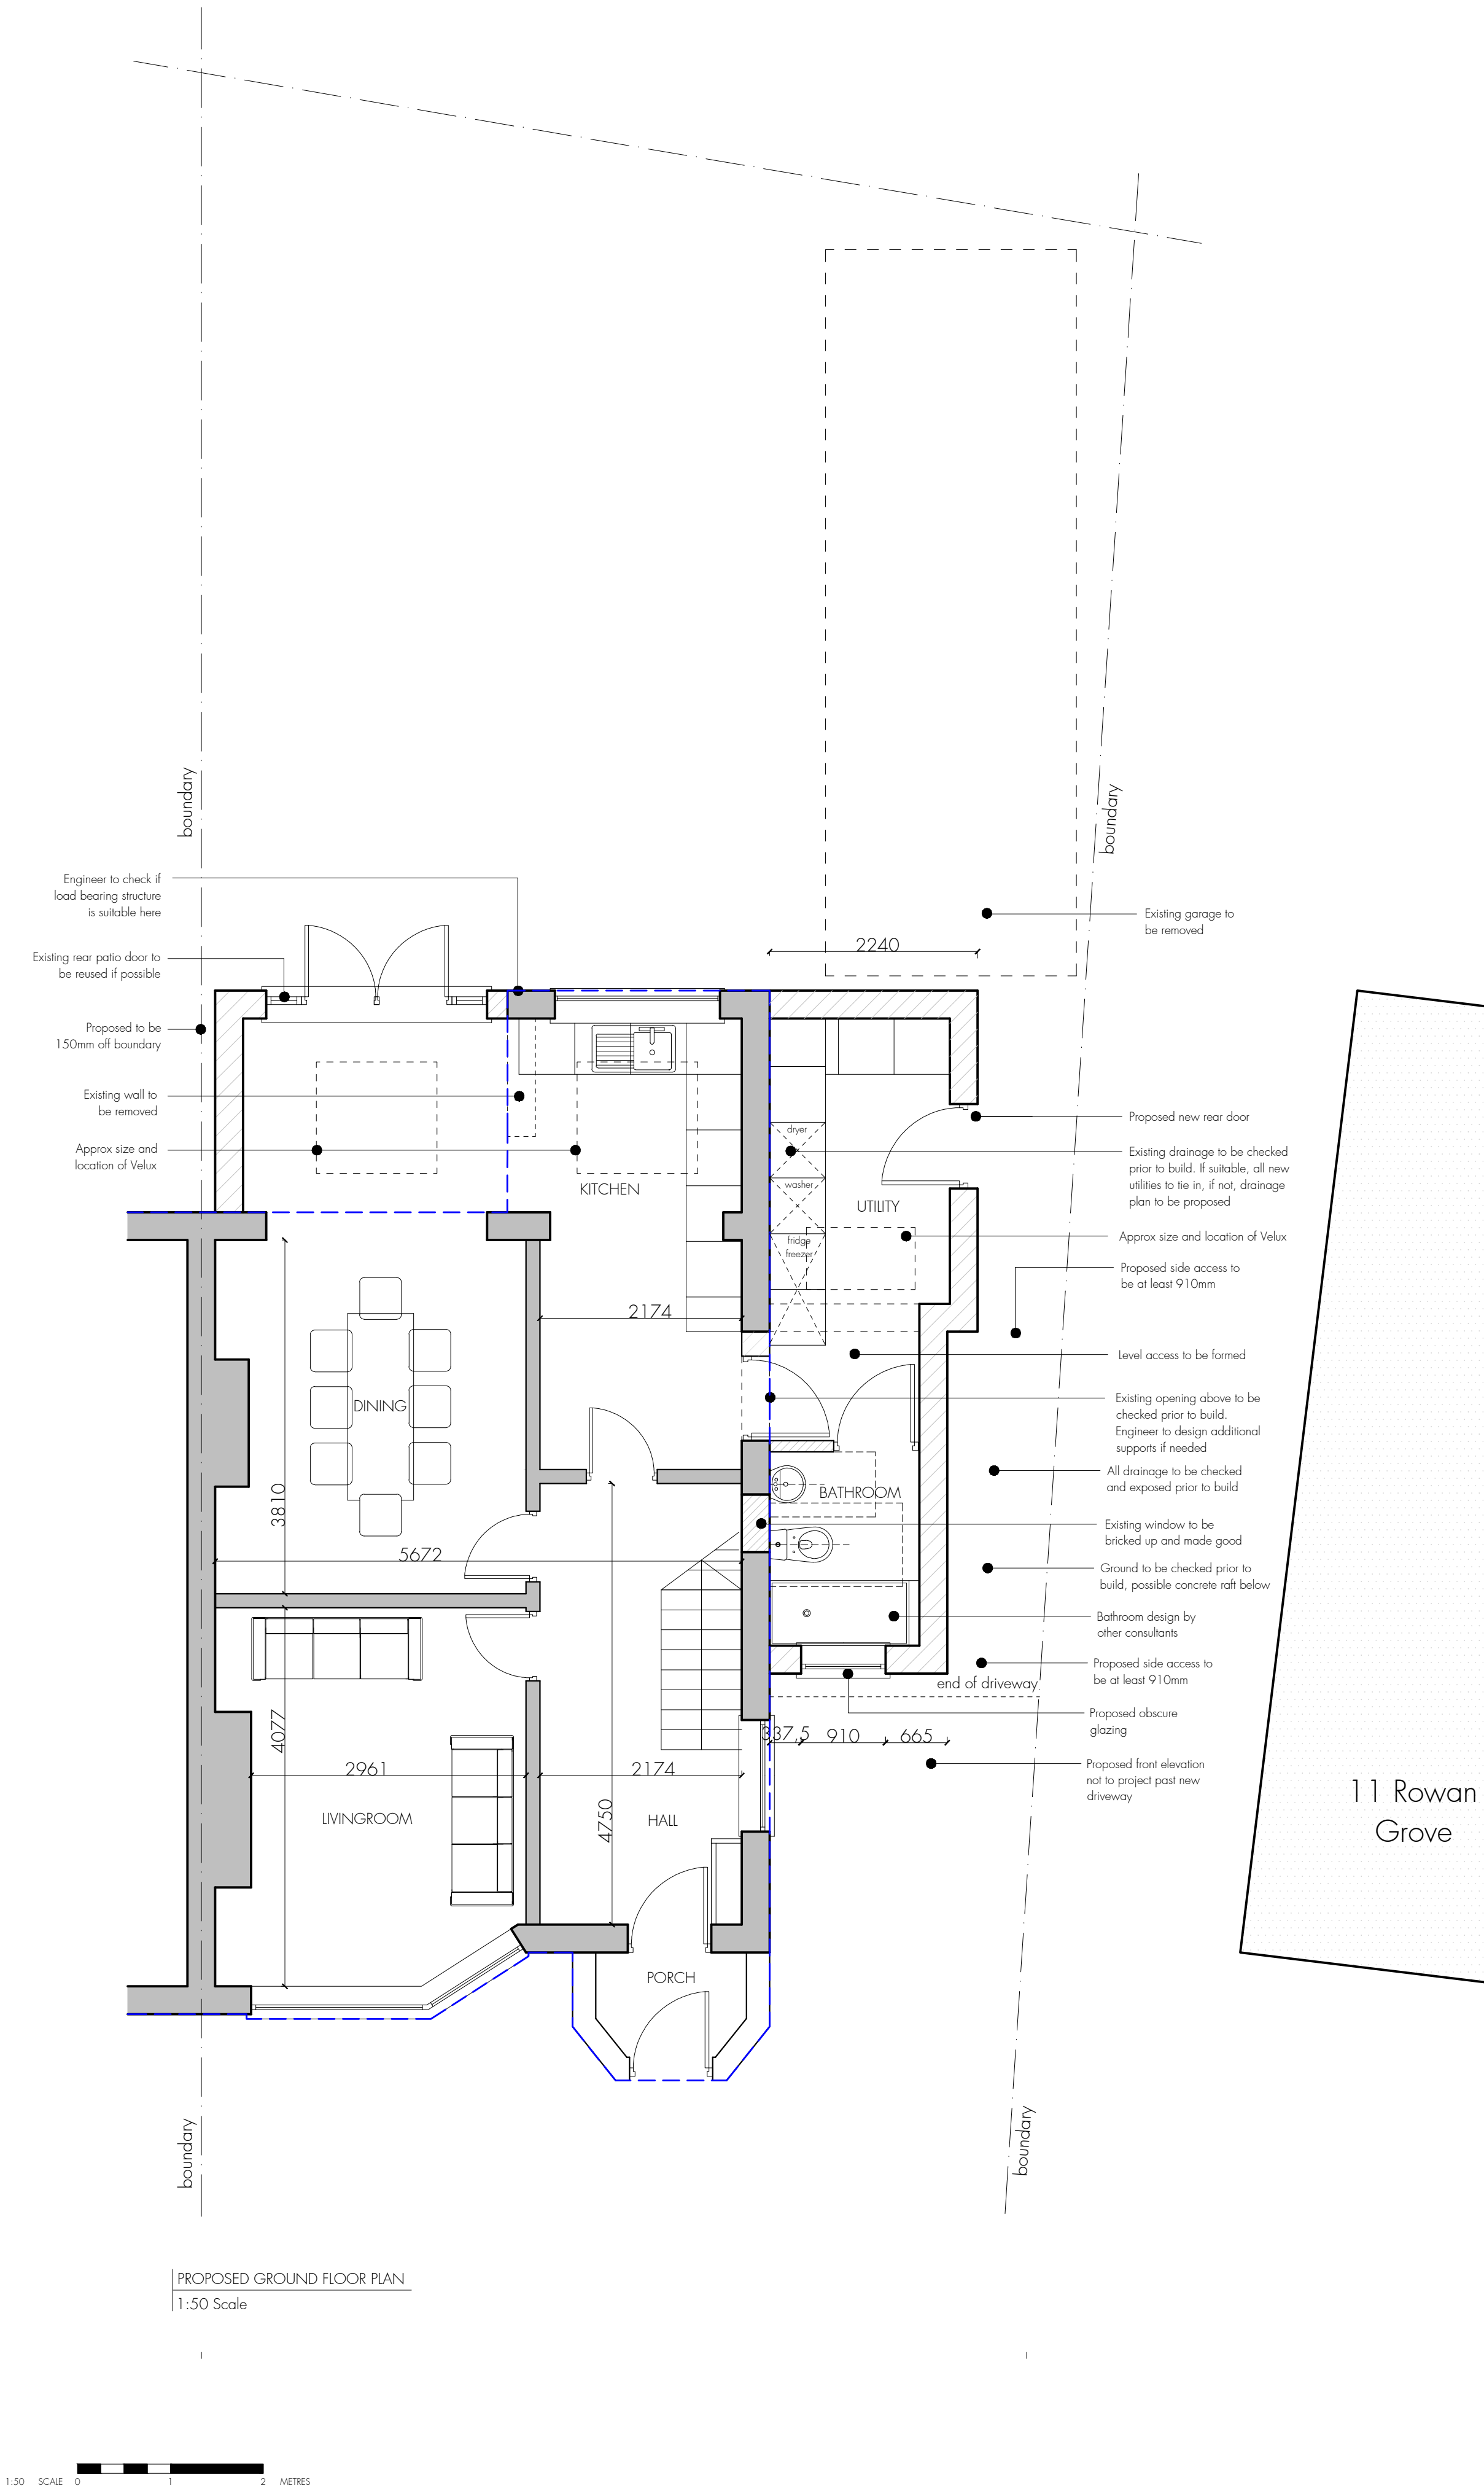

- Existing Building Outline
- Existing Wall
- Proposed Wall
- Structure Above

PHAT
architecture

PHATarchitecture.co.uk

Do not scale from this drawing. Use figured dimensions only, which are displayed in millimeters unless stated otherwise. The contractor is requested to check all dimensions before work is put in hand. Any discrepancies within the drawing should be reported prior to commencement of works.

Copyright of this drawing belongs solely to PHAT architecture Ltd. This drawing must only be used for the purpose for which it is supplied and its contents must not be reproduced for any purpose without written permission.

Project:	9_Rowan_Grove_Liverpool
Title:	Proposed Ground and Roof Plan
Number:	034_SP_010
Client:	Kenny White
Scale:	1:50
Revision:	REV_C
Status:	PLANNING
Drawn:	SD
Date:	15/05/2021