

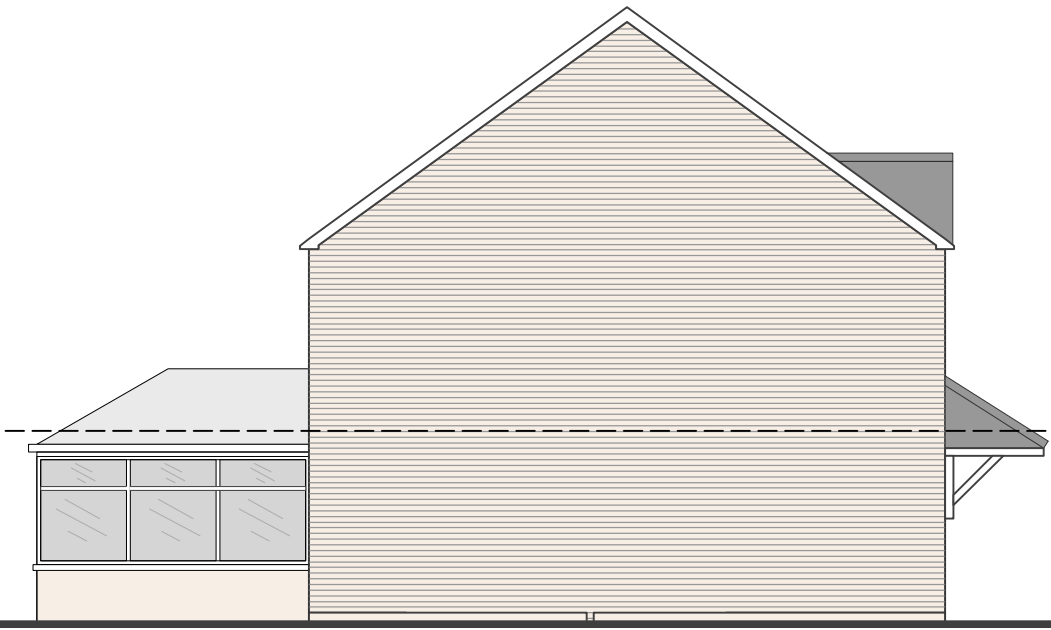


Existing Plans and Elevations
1: 50 @ A1


Title - Existing Plans and Elevations
Drawing No. - 2021-200
Scale - 1:50 @ A1
Date - 27.08.2021
Revision - A

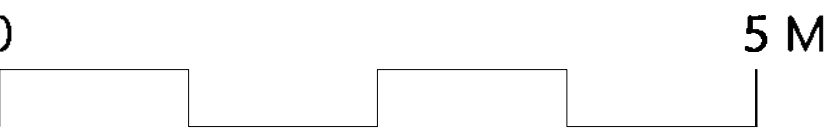

Existing West Elevation (from 8 Mendip Close)
[1:100 @ A1]

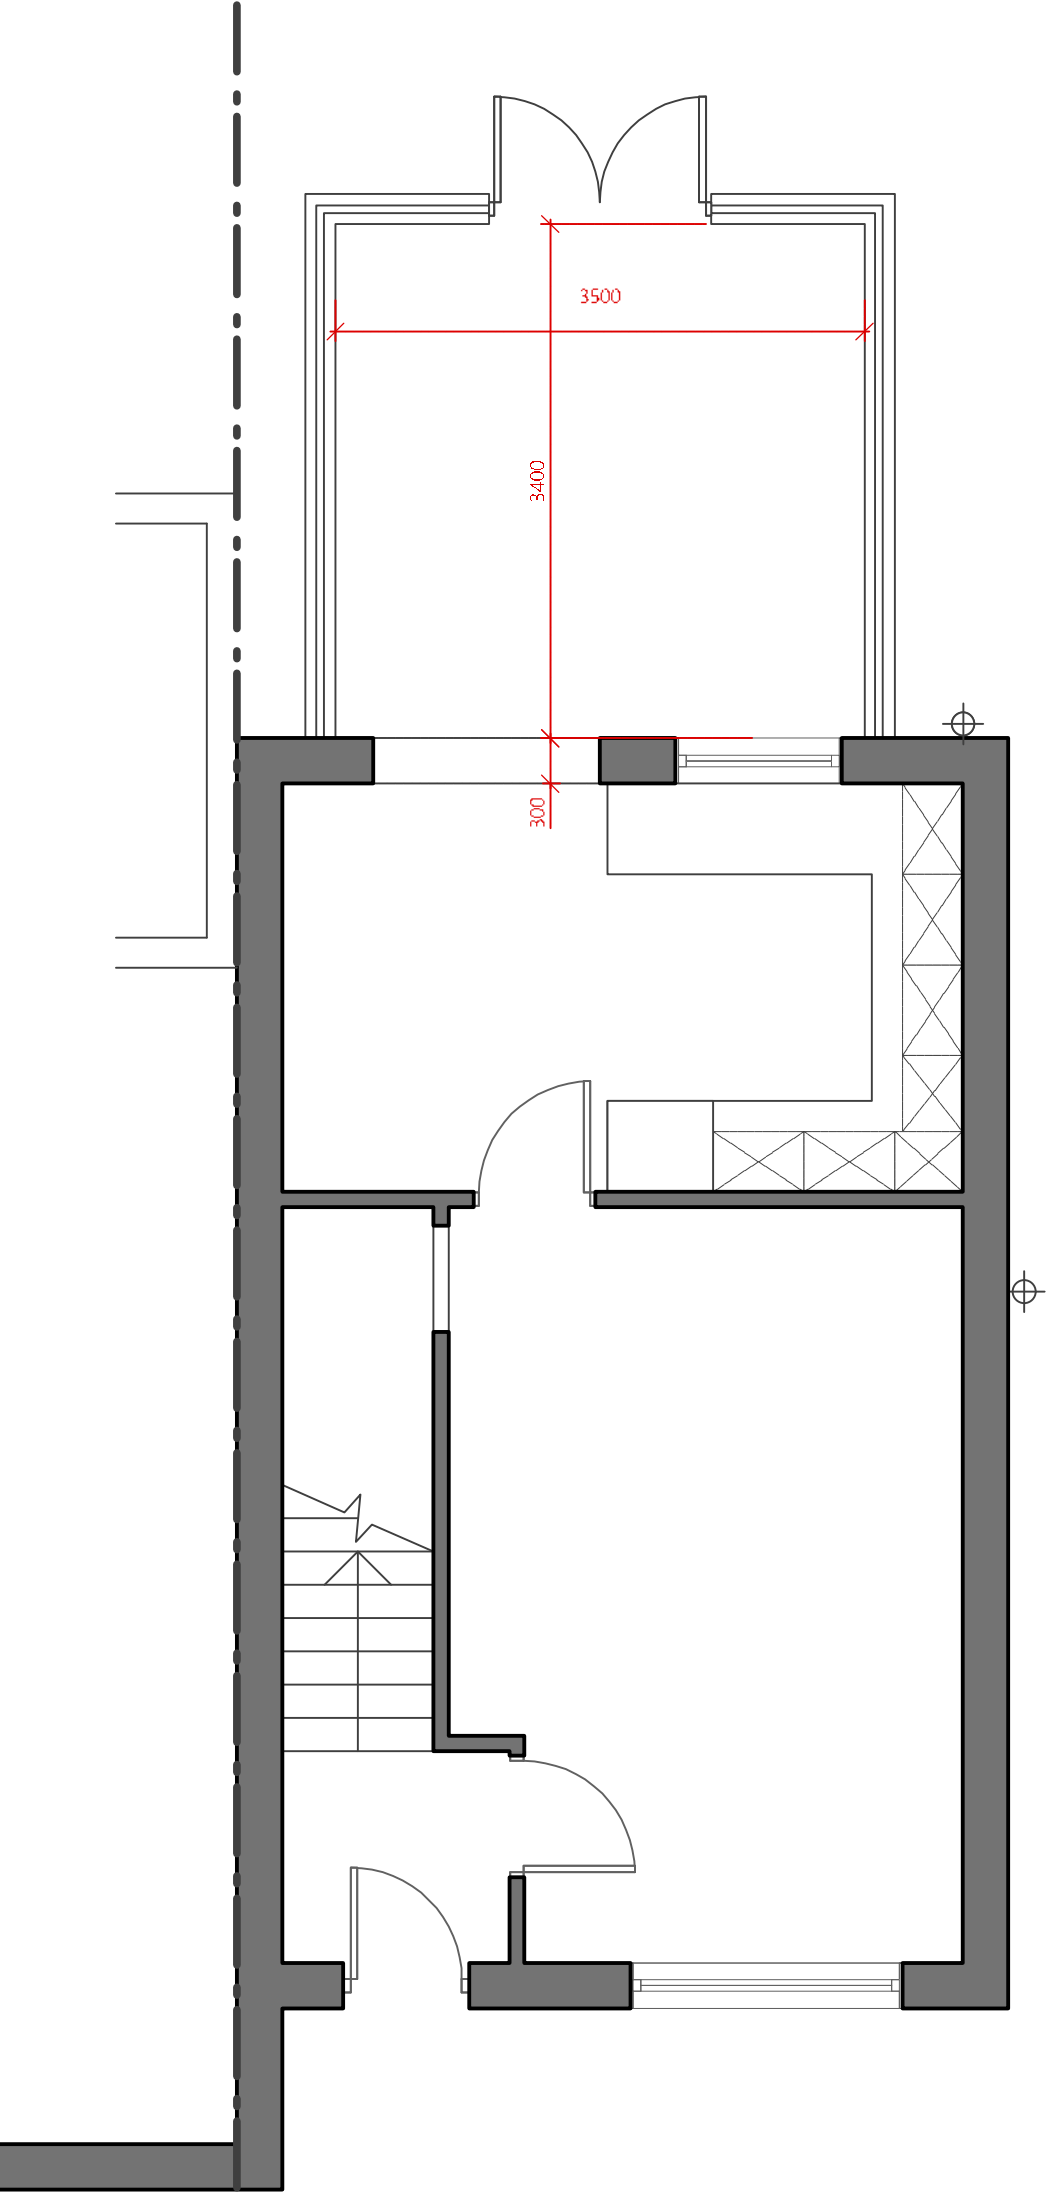

Existing Ground Floor Plan
[1:50 @ A1]

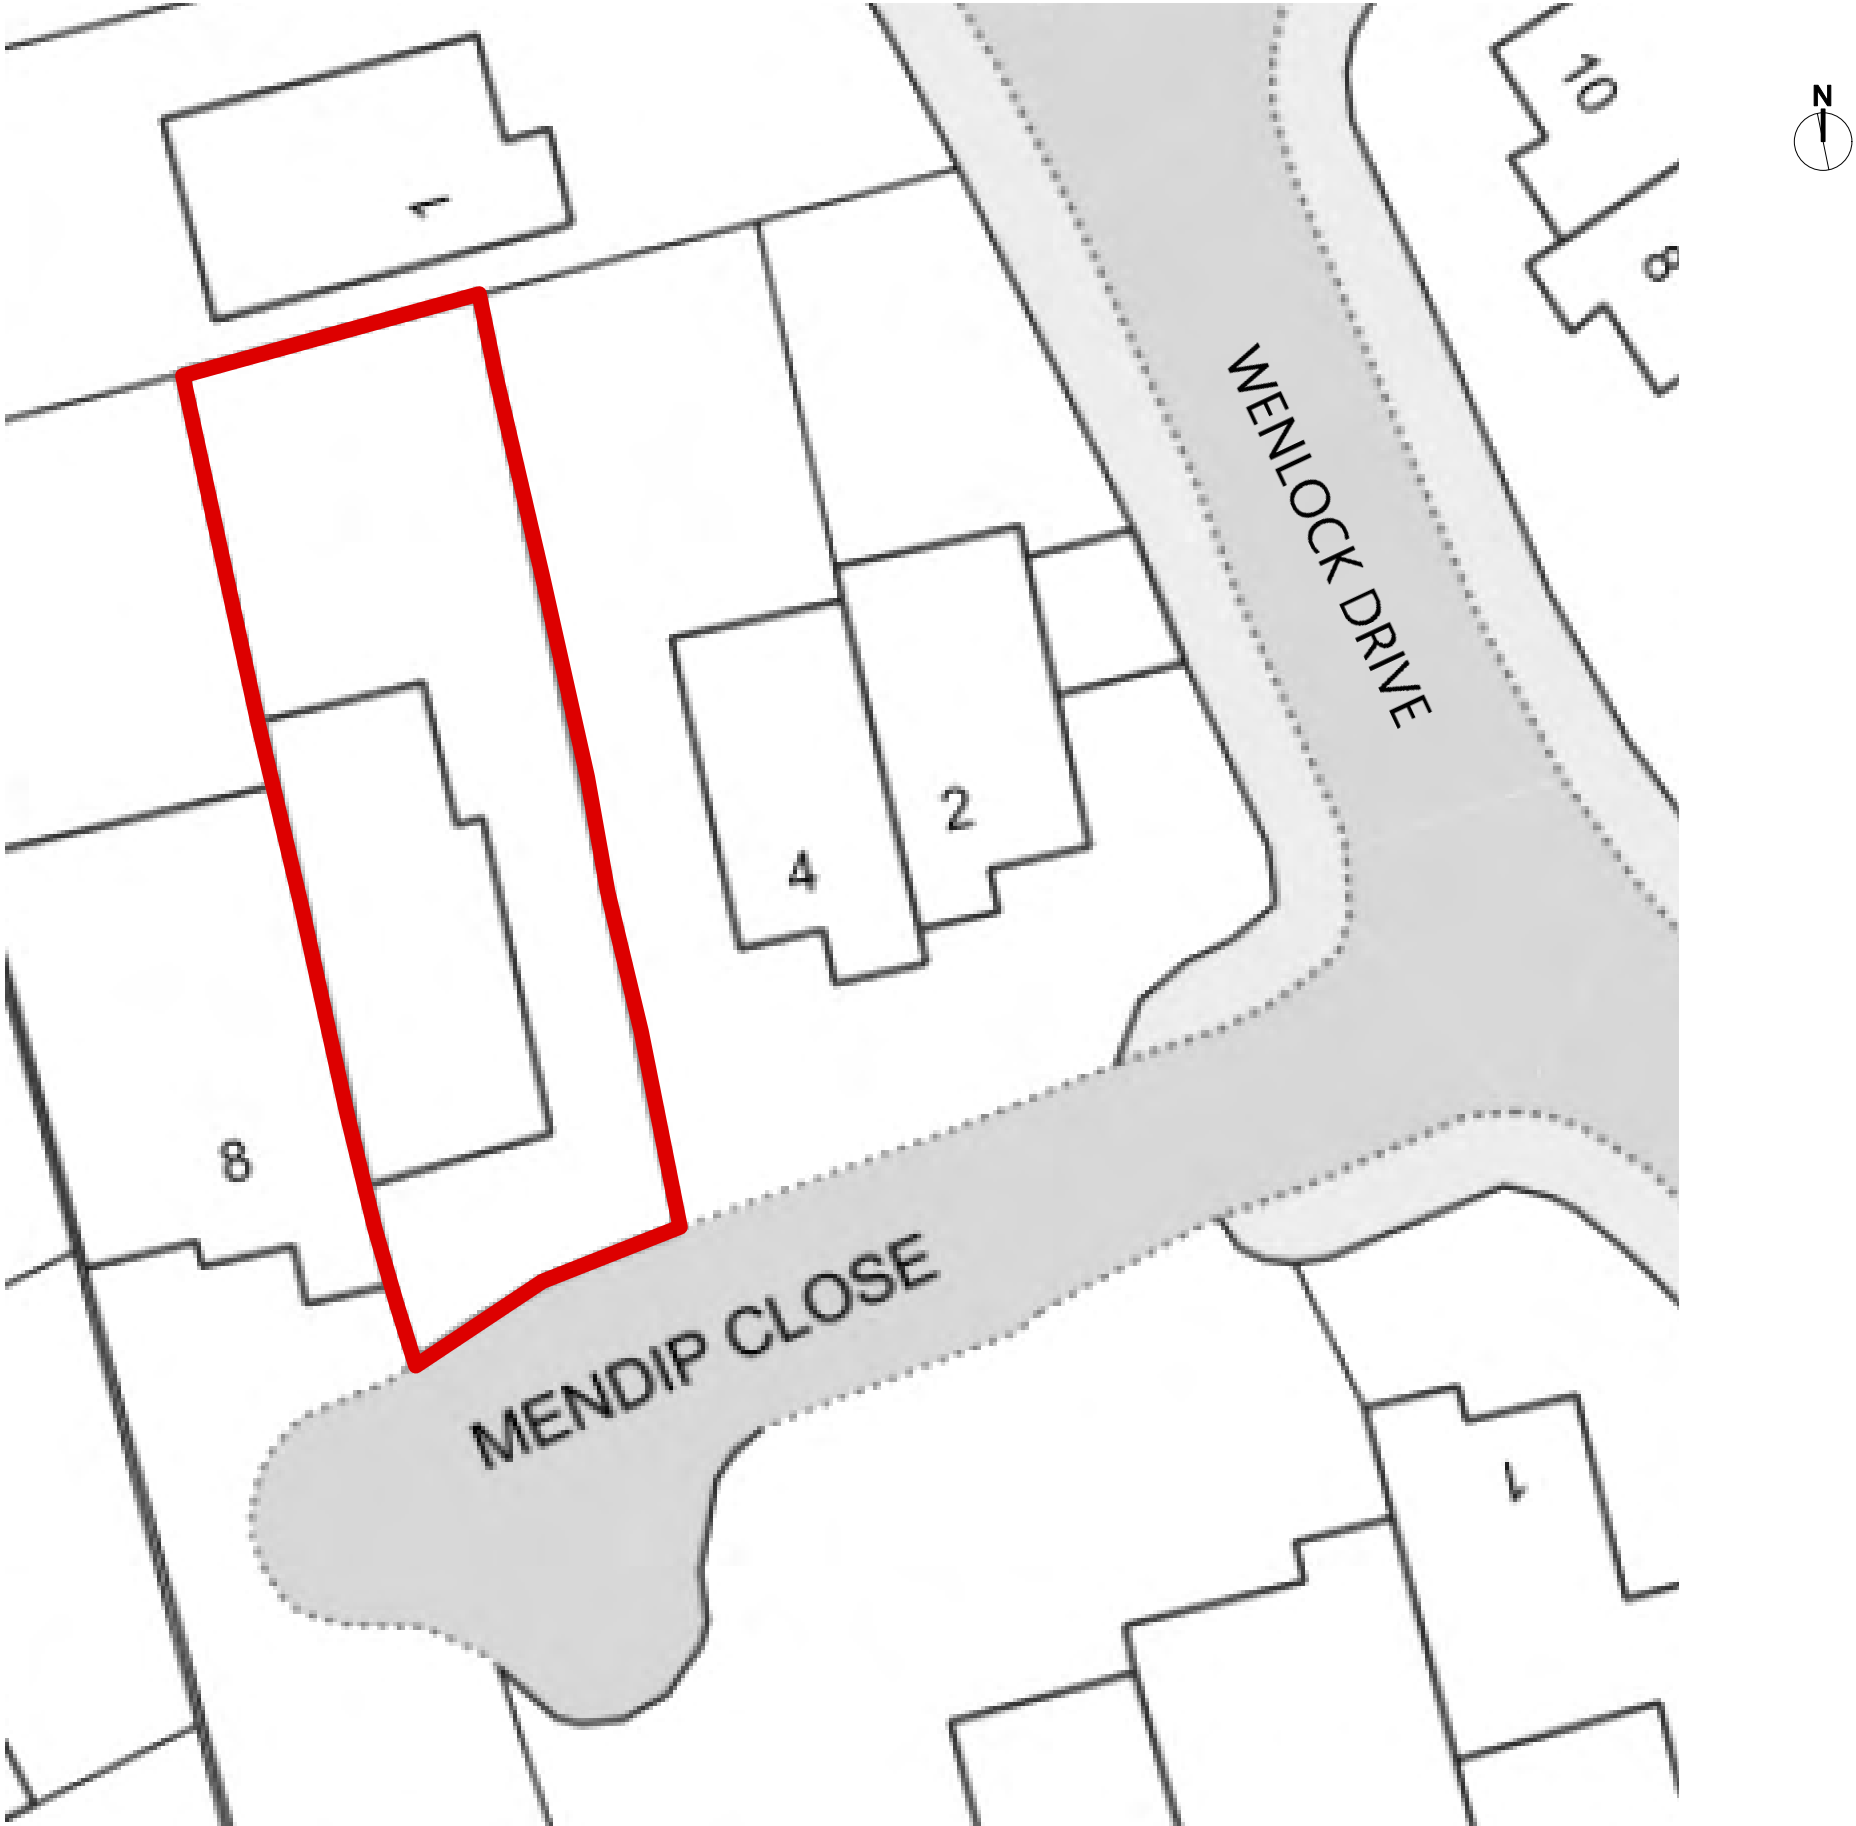


Existing Site Plan
[1:200 @ A1]



Existing South Elevation
[1:50 @ A1]



Existing North Elevation
[1:50 @ A1]

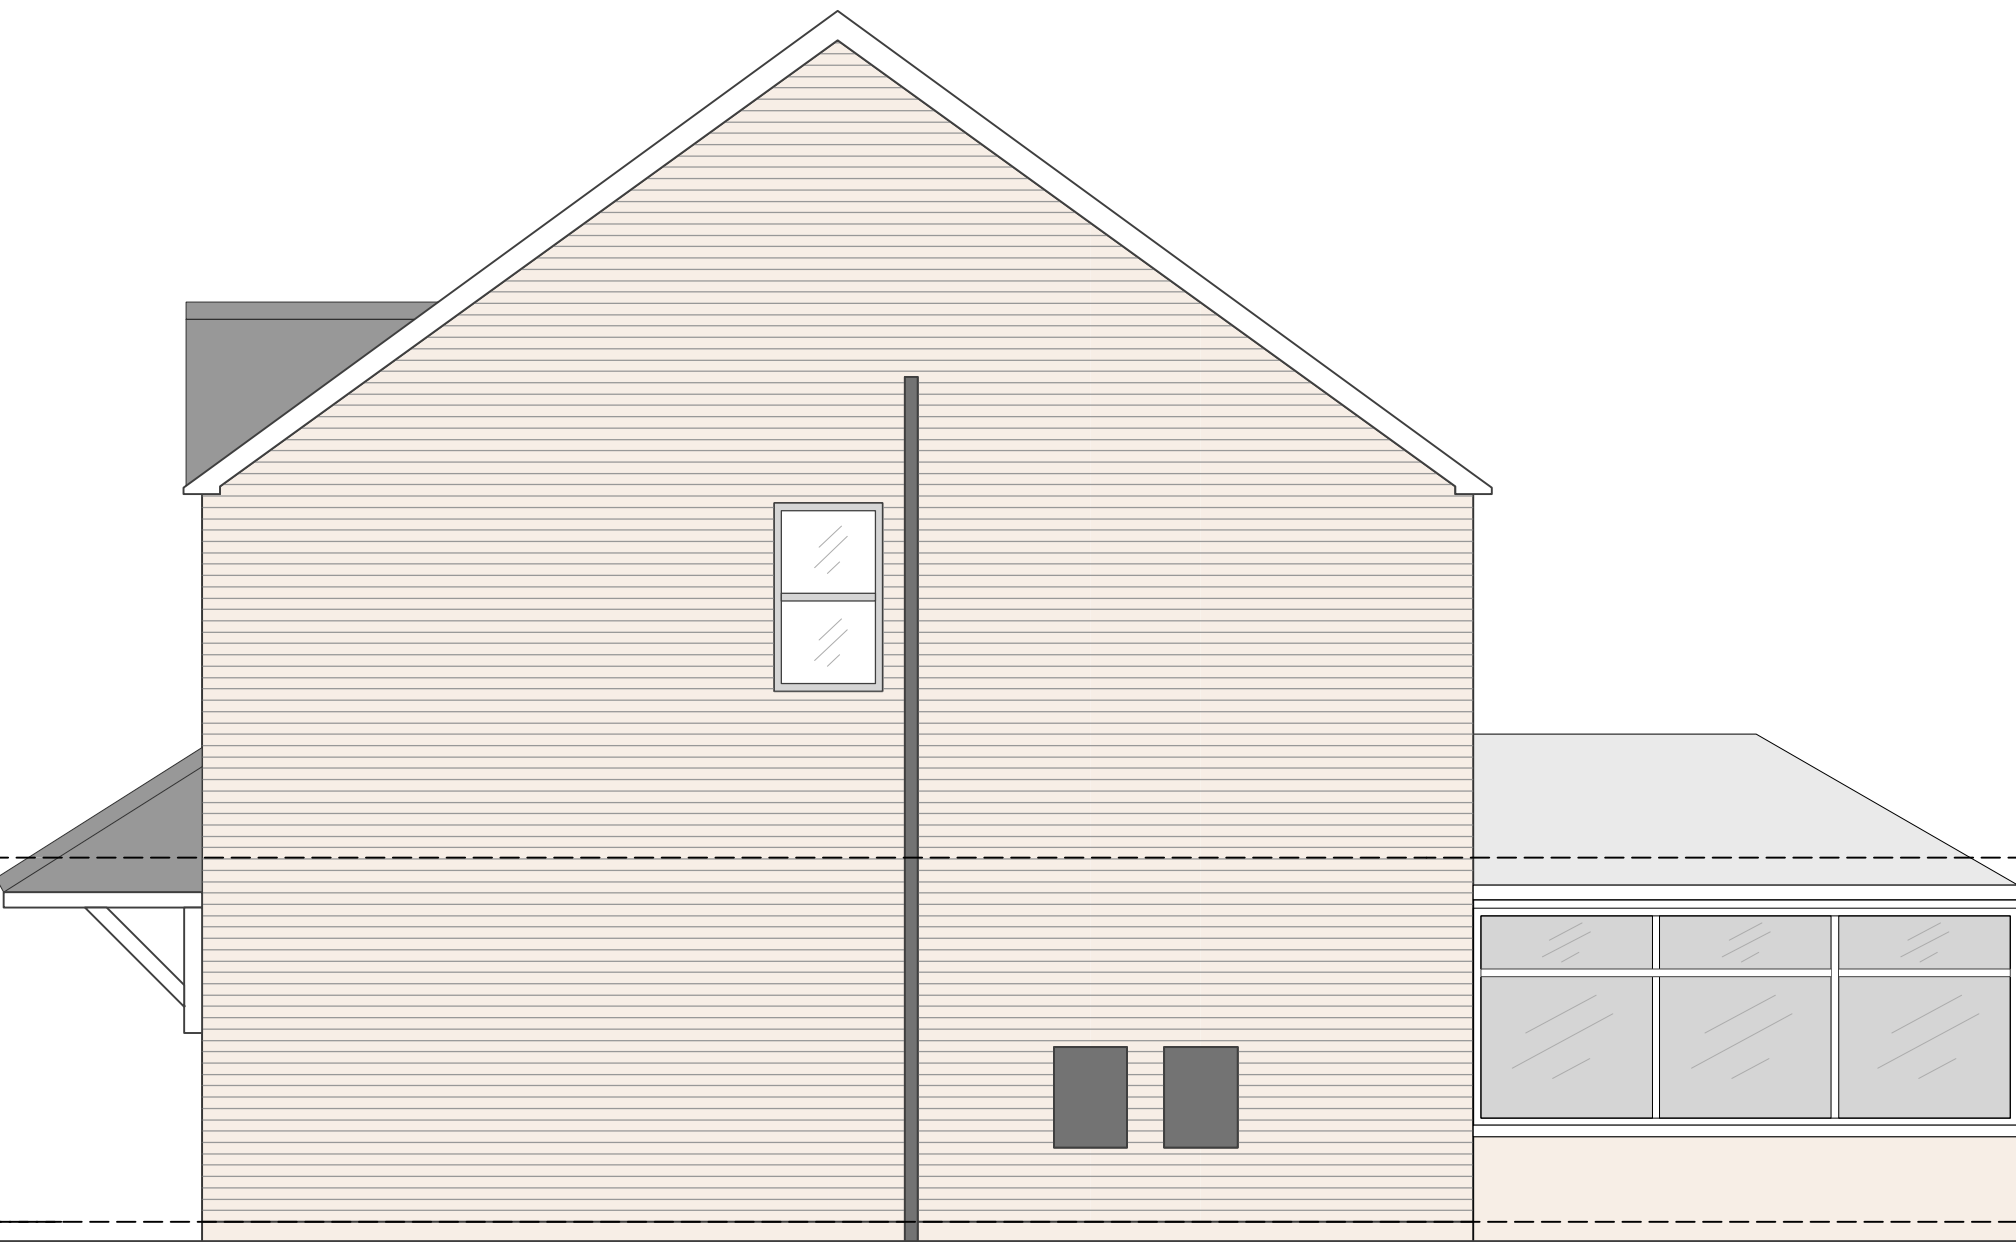

Existing East Elevation
[1:50 @ A1]