

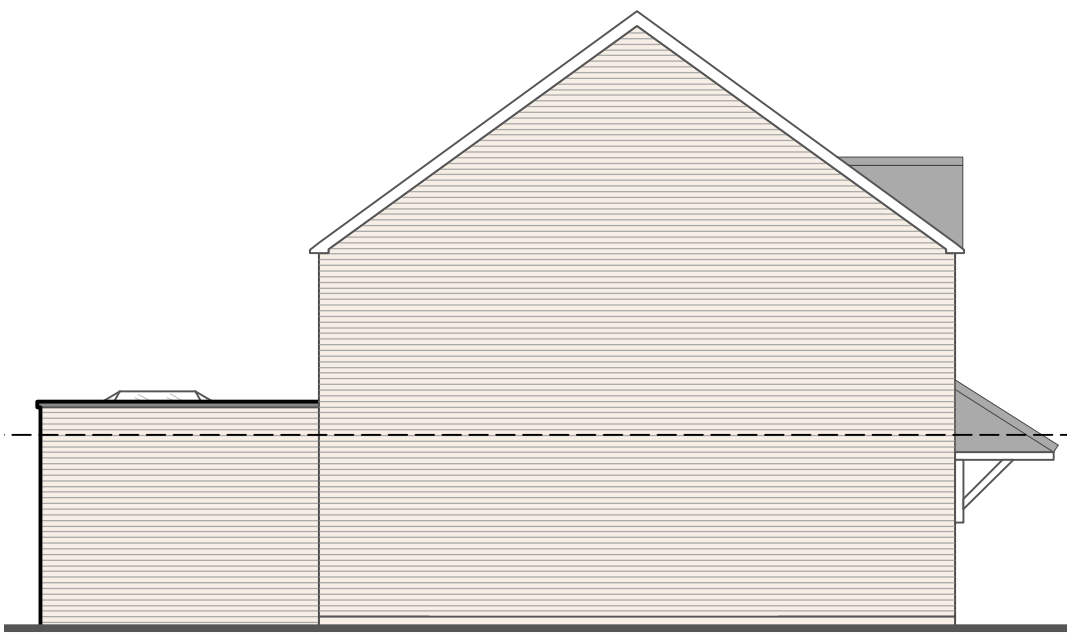


Proposed Plans and Elevations
1: 50 @ A1


Title - Proposed Plans and Elevations
Drawing No. - 2021-201
Scale - 1:50 @ A1
Date - 27.08.2021
Revision - A

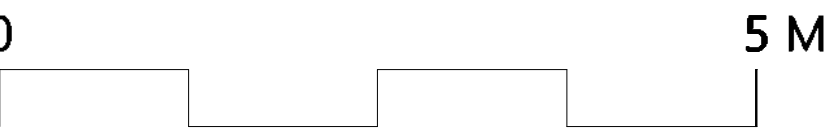

Proposed West Elevation (from 8 Mendip Close)
[1:100 @ A1]

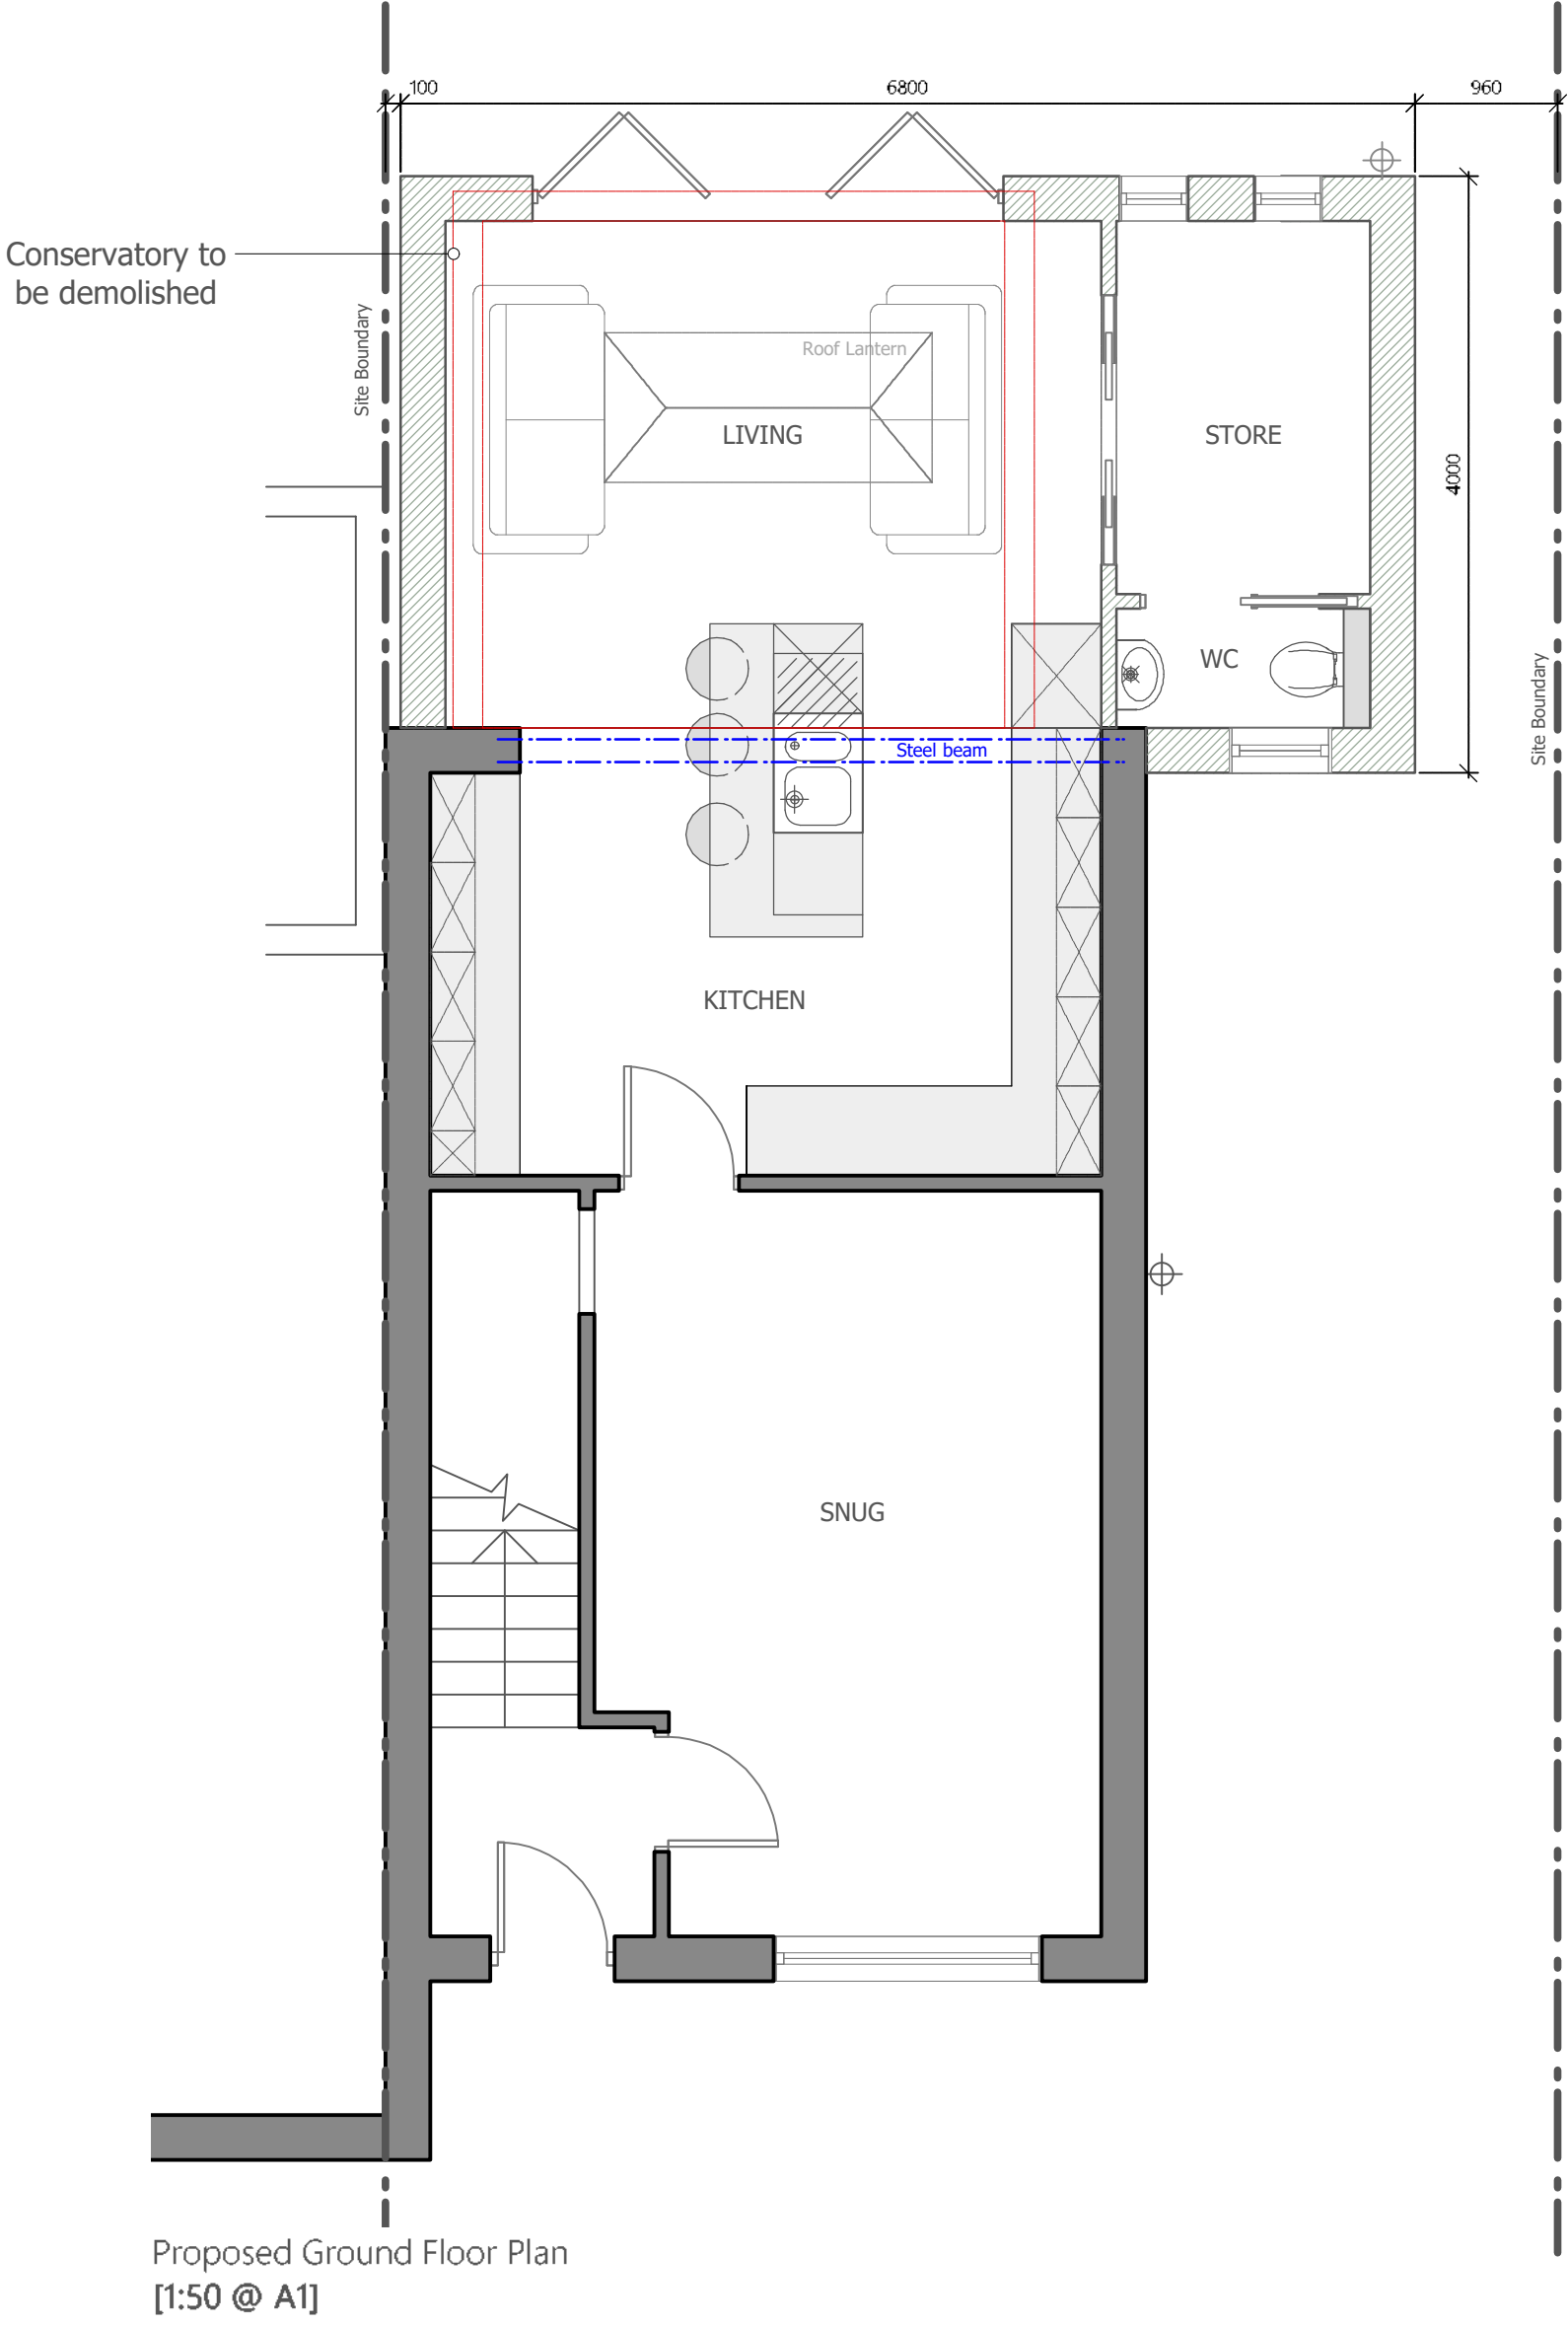


Proposed Ground Floor Plan
[1:50 @ A1]

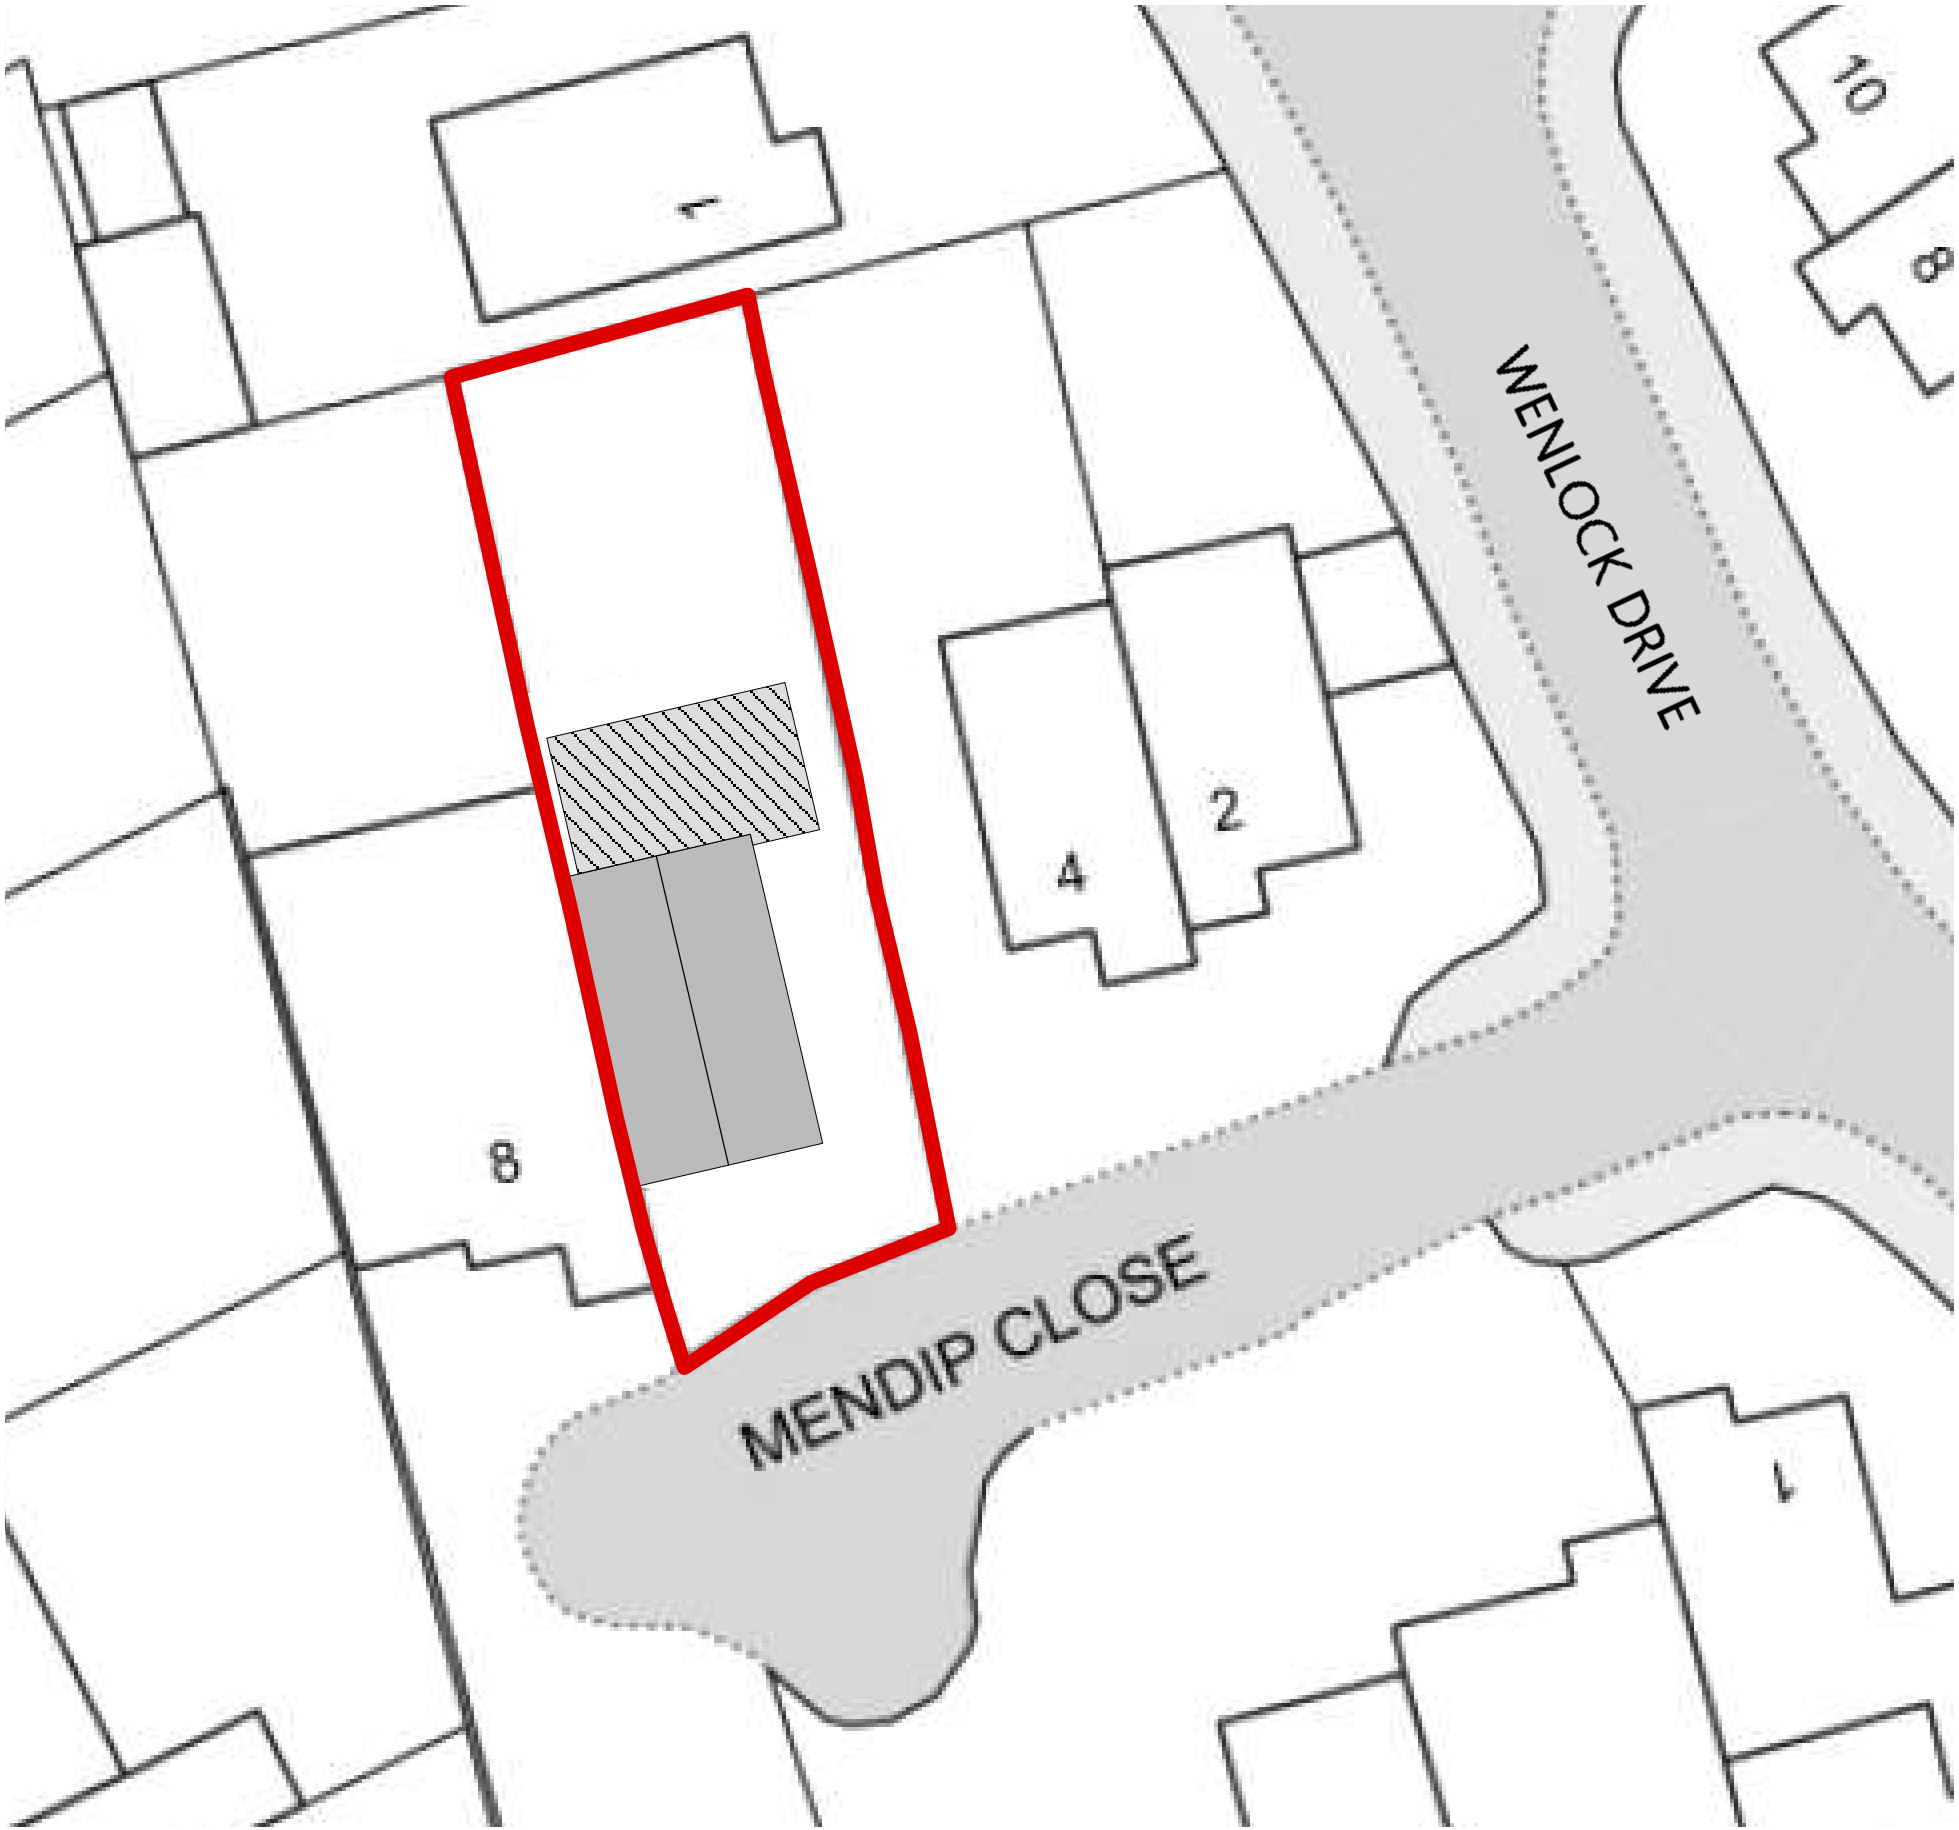


Proposed Site Plan
[1:200 @ A1]



Proposed South Elevation
[1:50 @ A1]

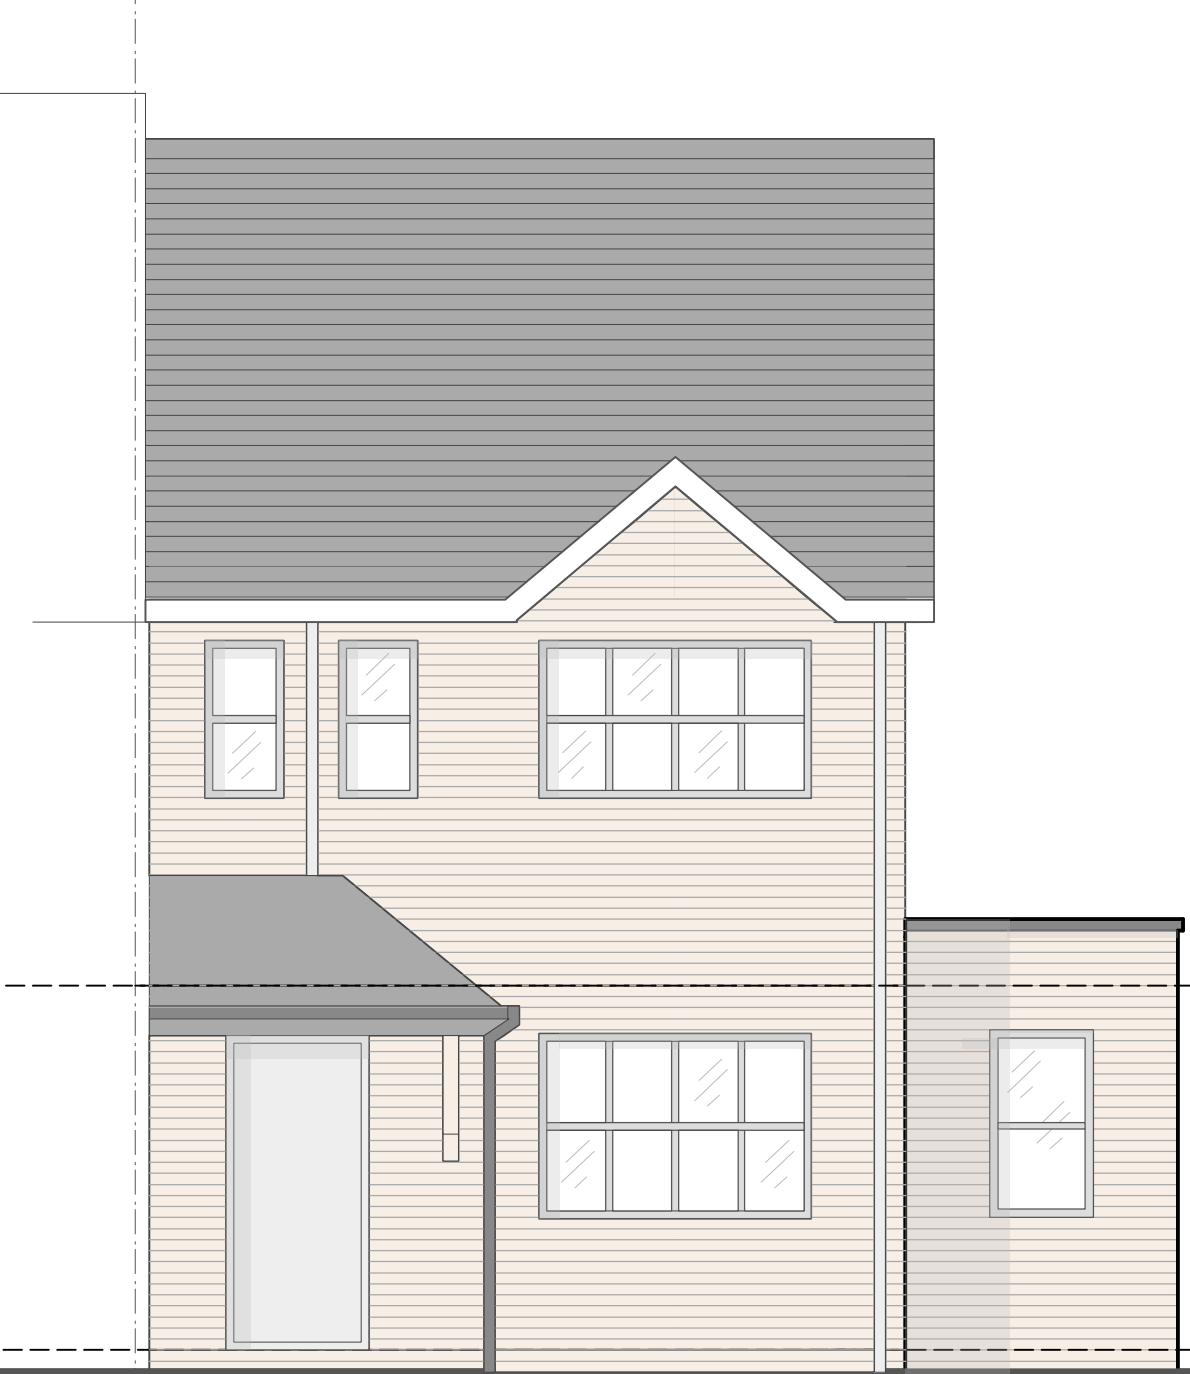

Proposed North Elevation
[1:50 @ A1]

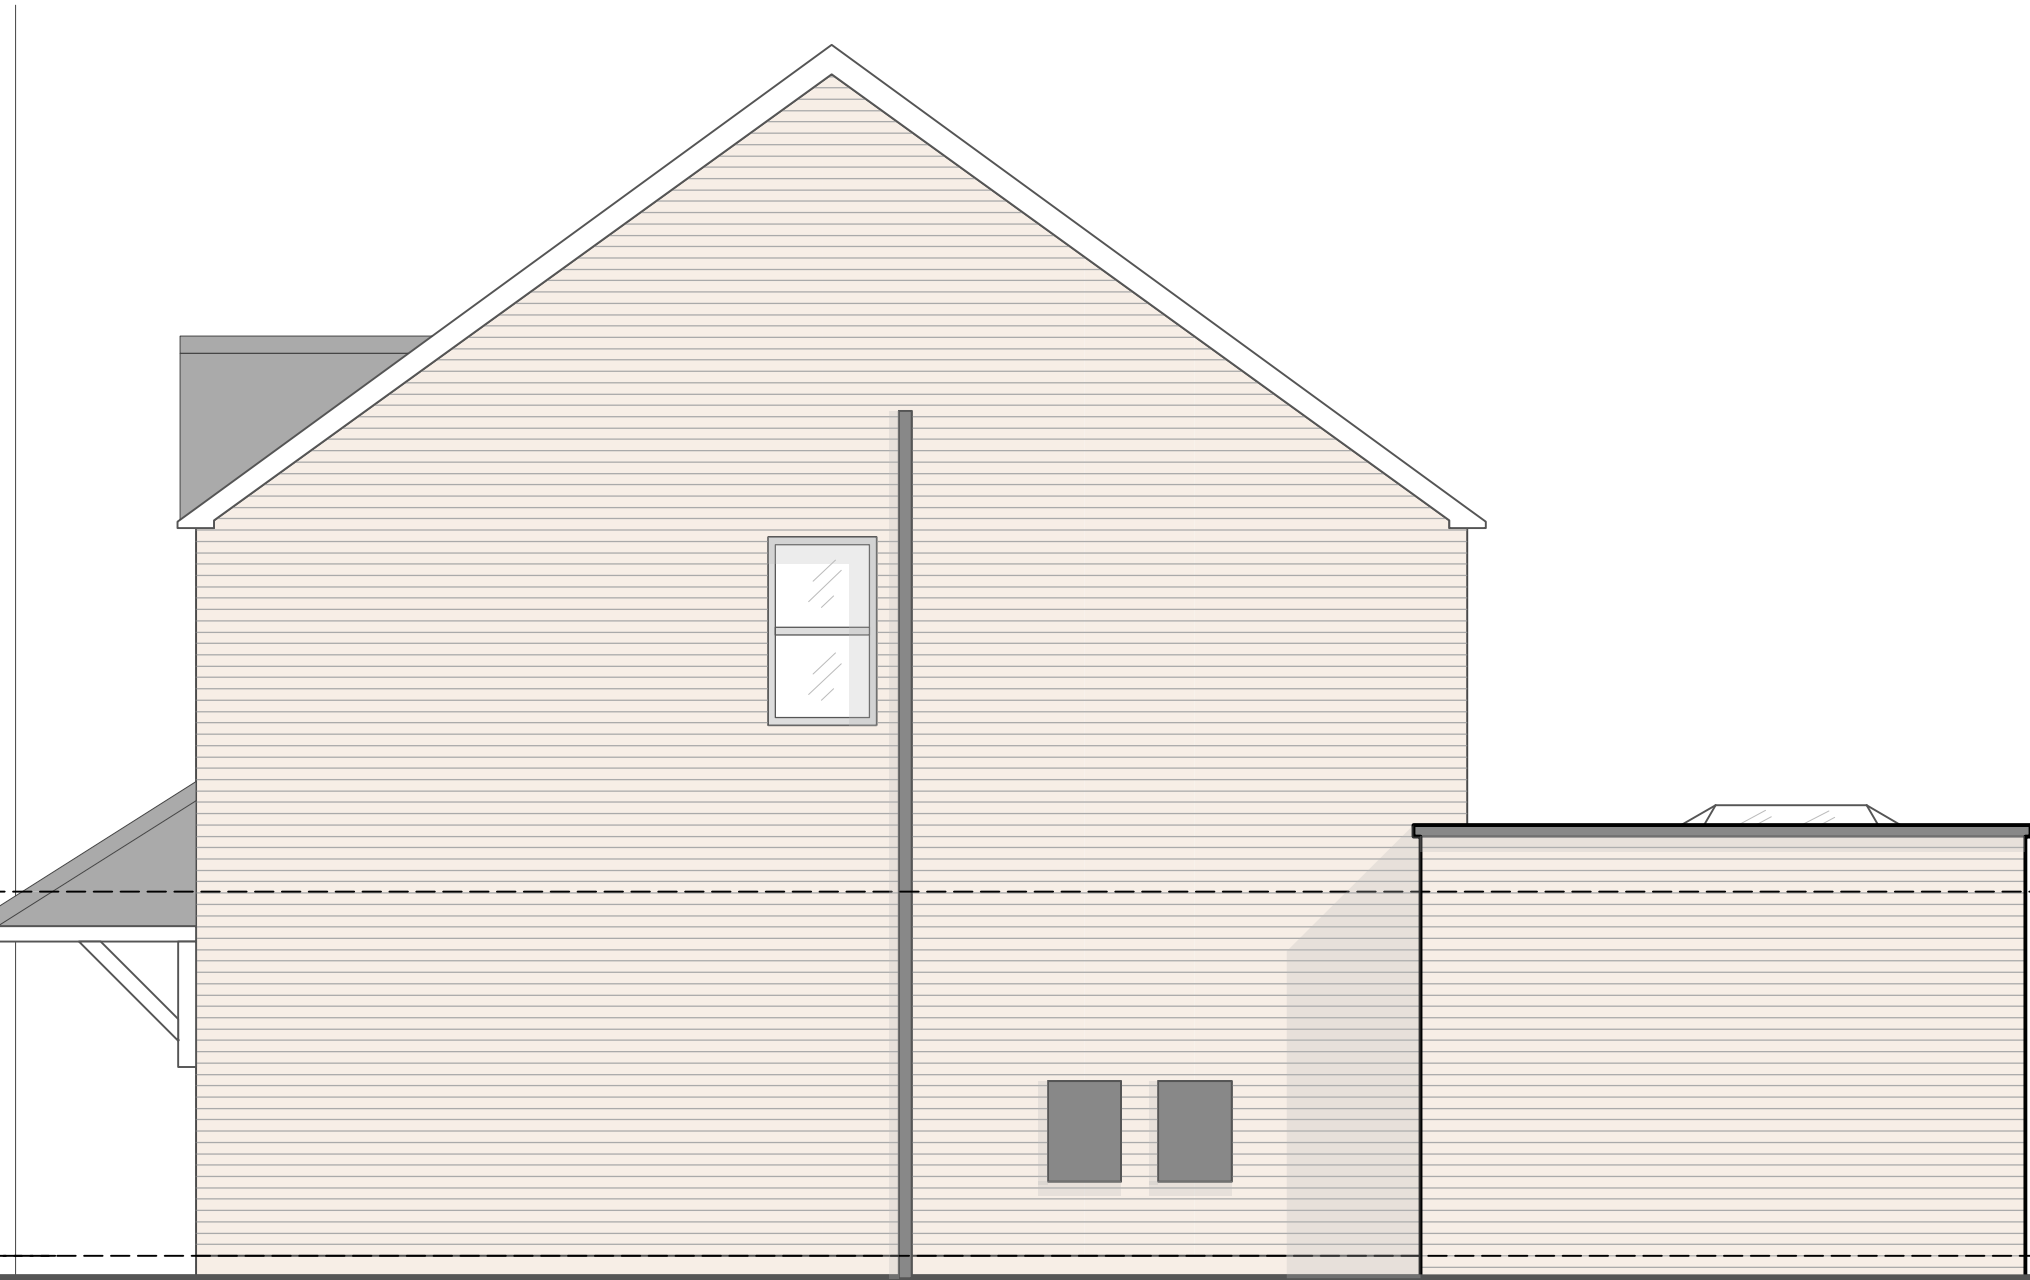

Proposed East Elevation
[1:50 @ A1]