




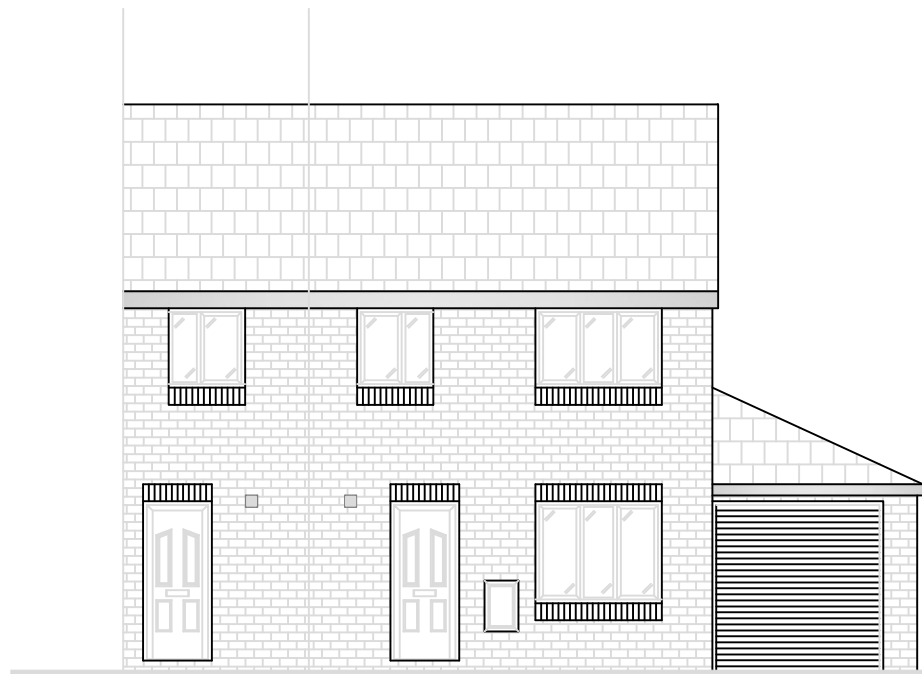


Existing Front Elevation

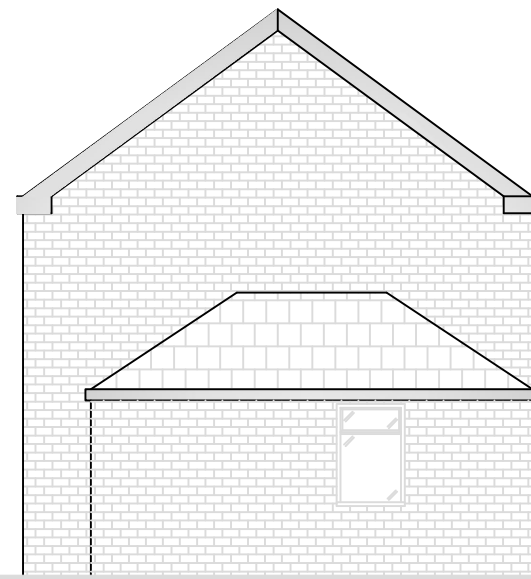


Existing Side Elevation

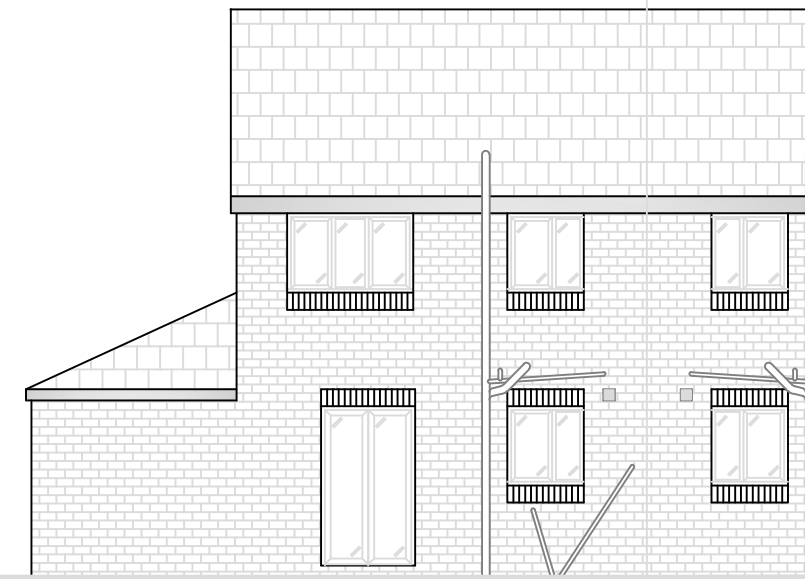

Existing Rear Elevation

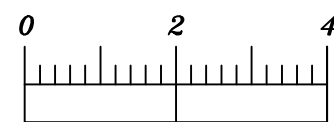

Scale Bar (m)

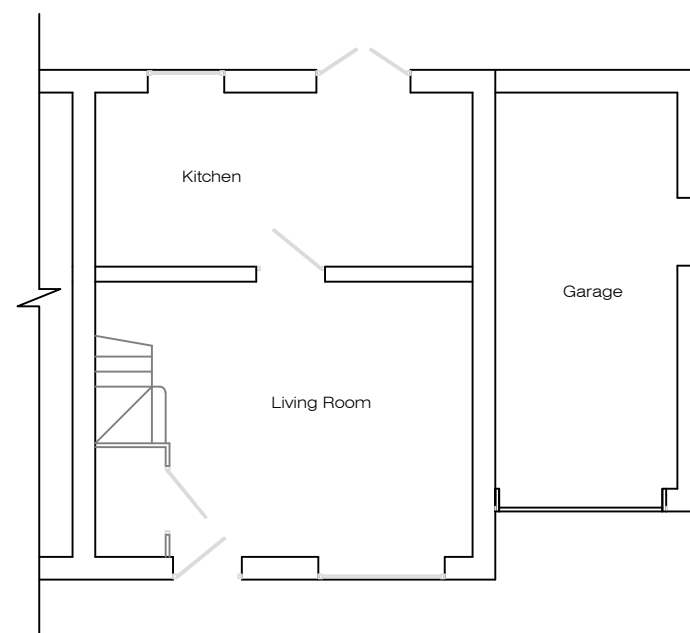

Existing Ground Floor Plan

Address 16A Marsden Road, L26				
Job Title Garage Conversion				
Drawing title Existing Plans				
Chkd	Appvd	date Sep '24	scale 1:100 @ A2	Dwg No. 001