

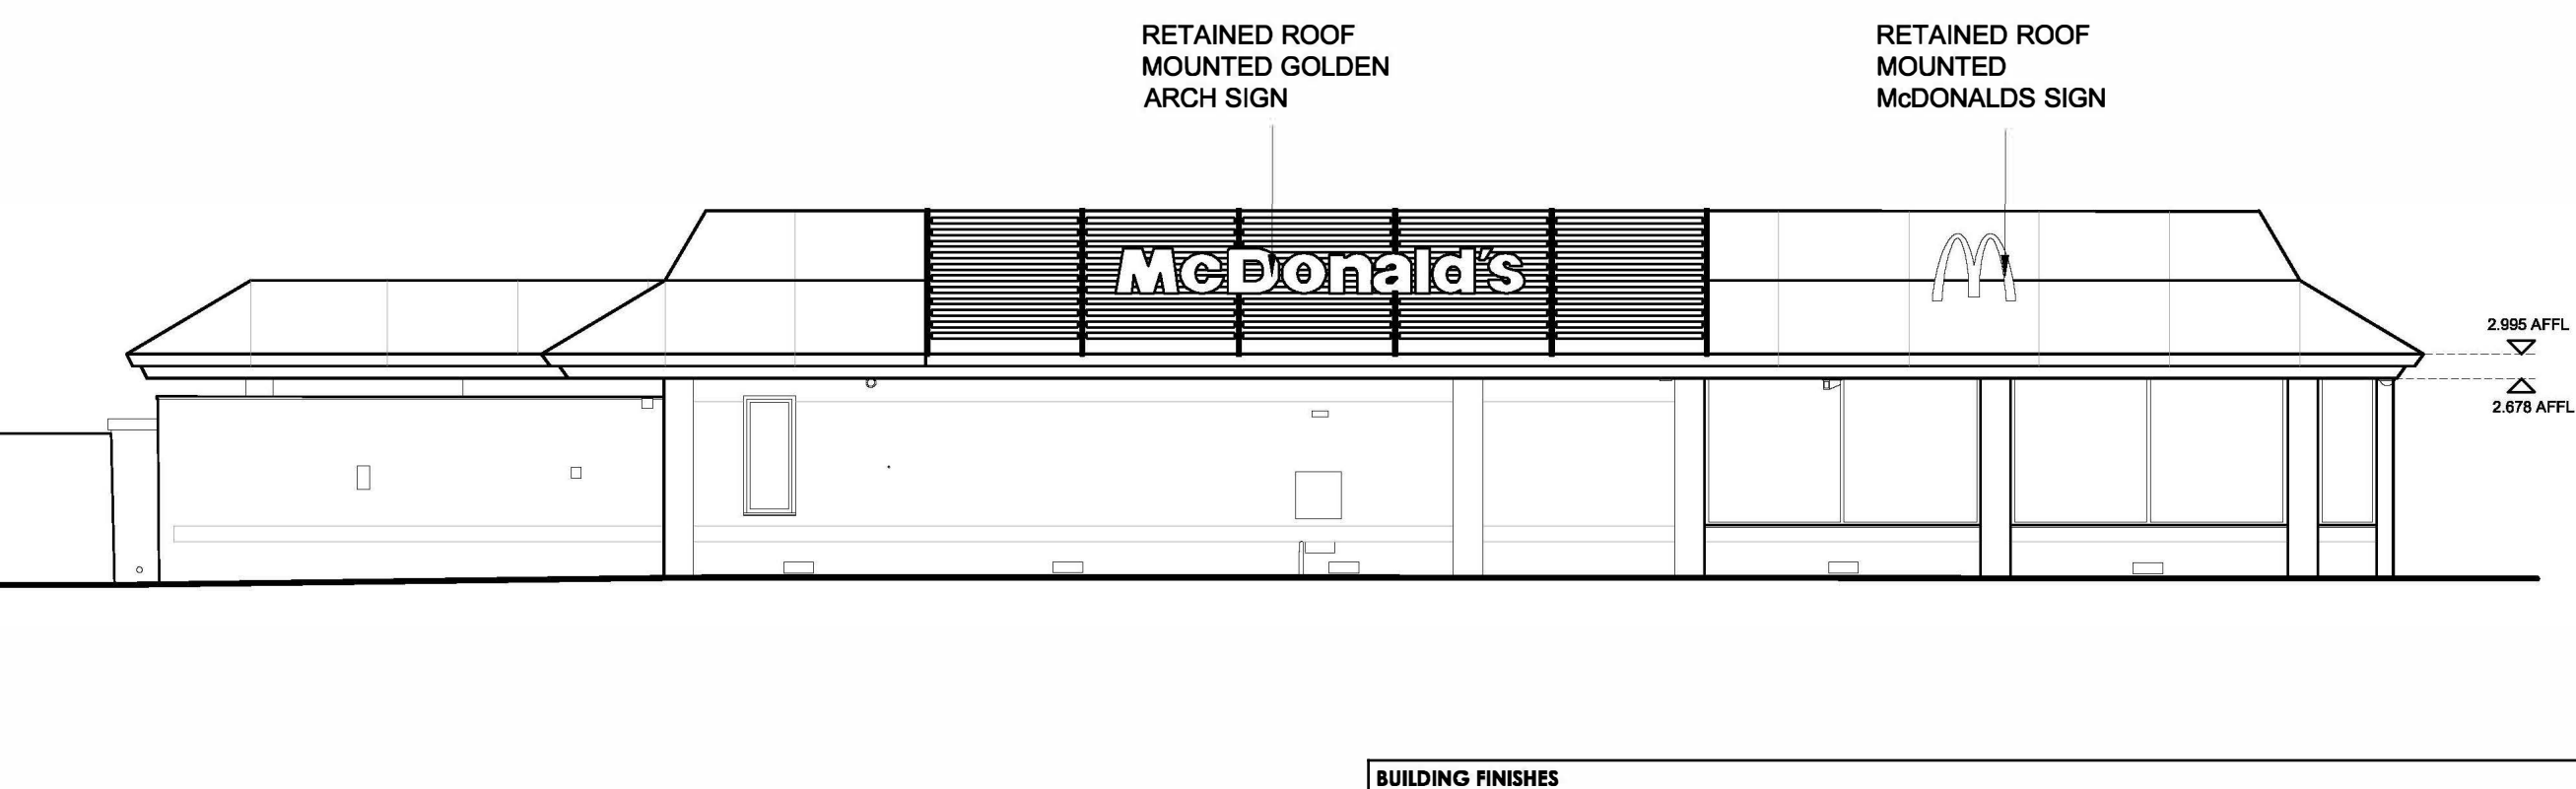
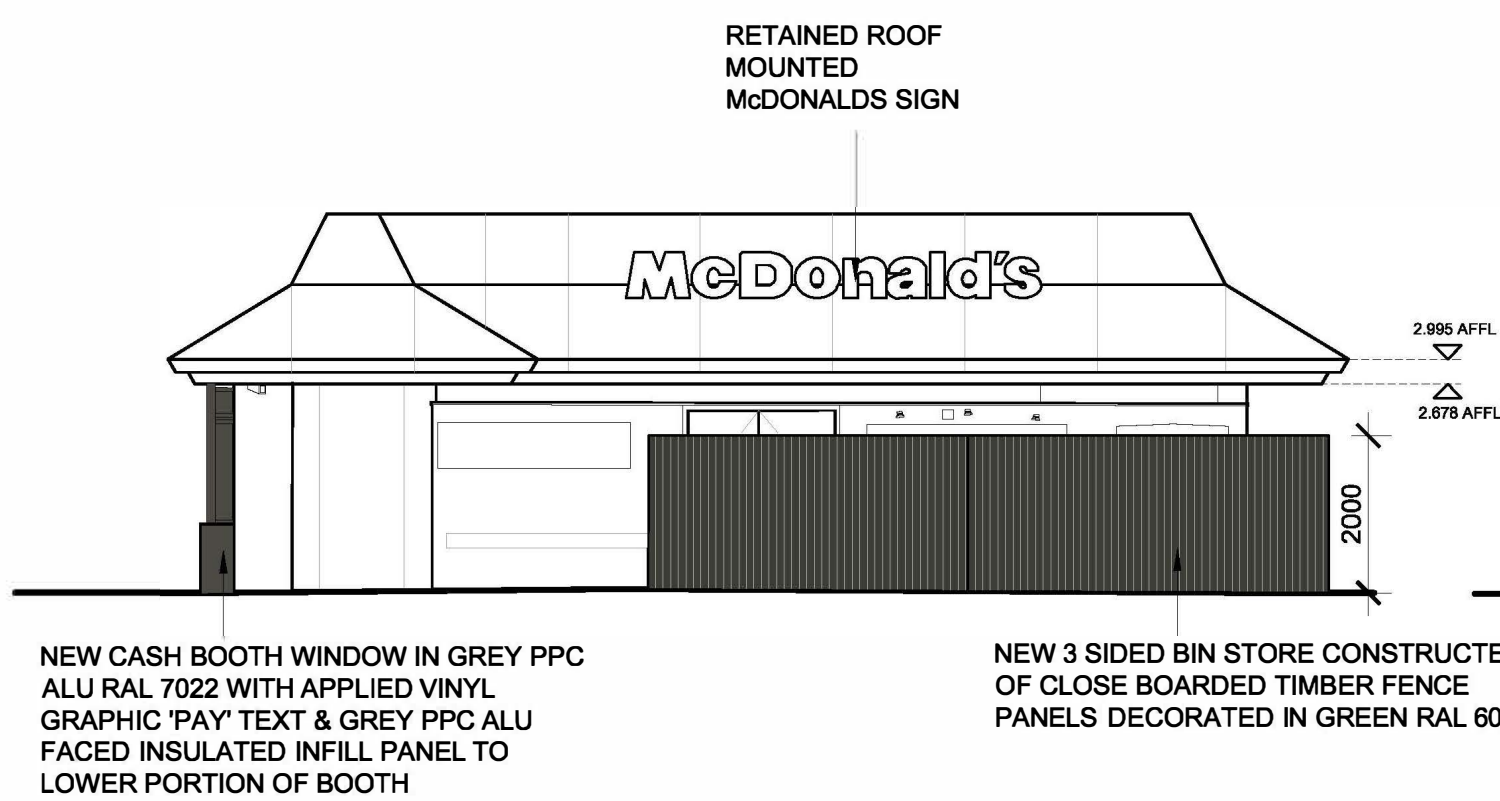
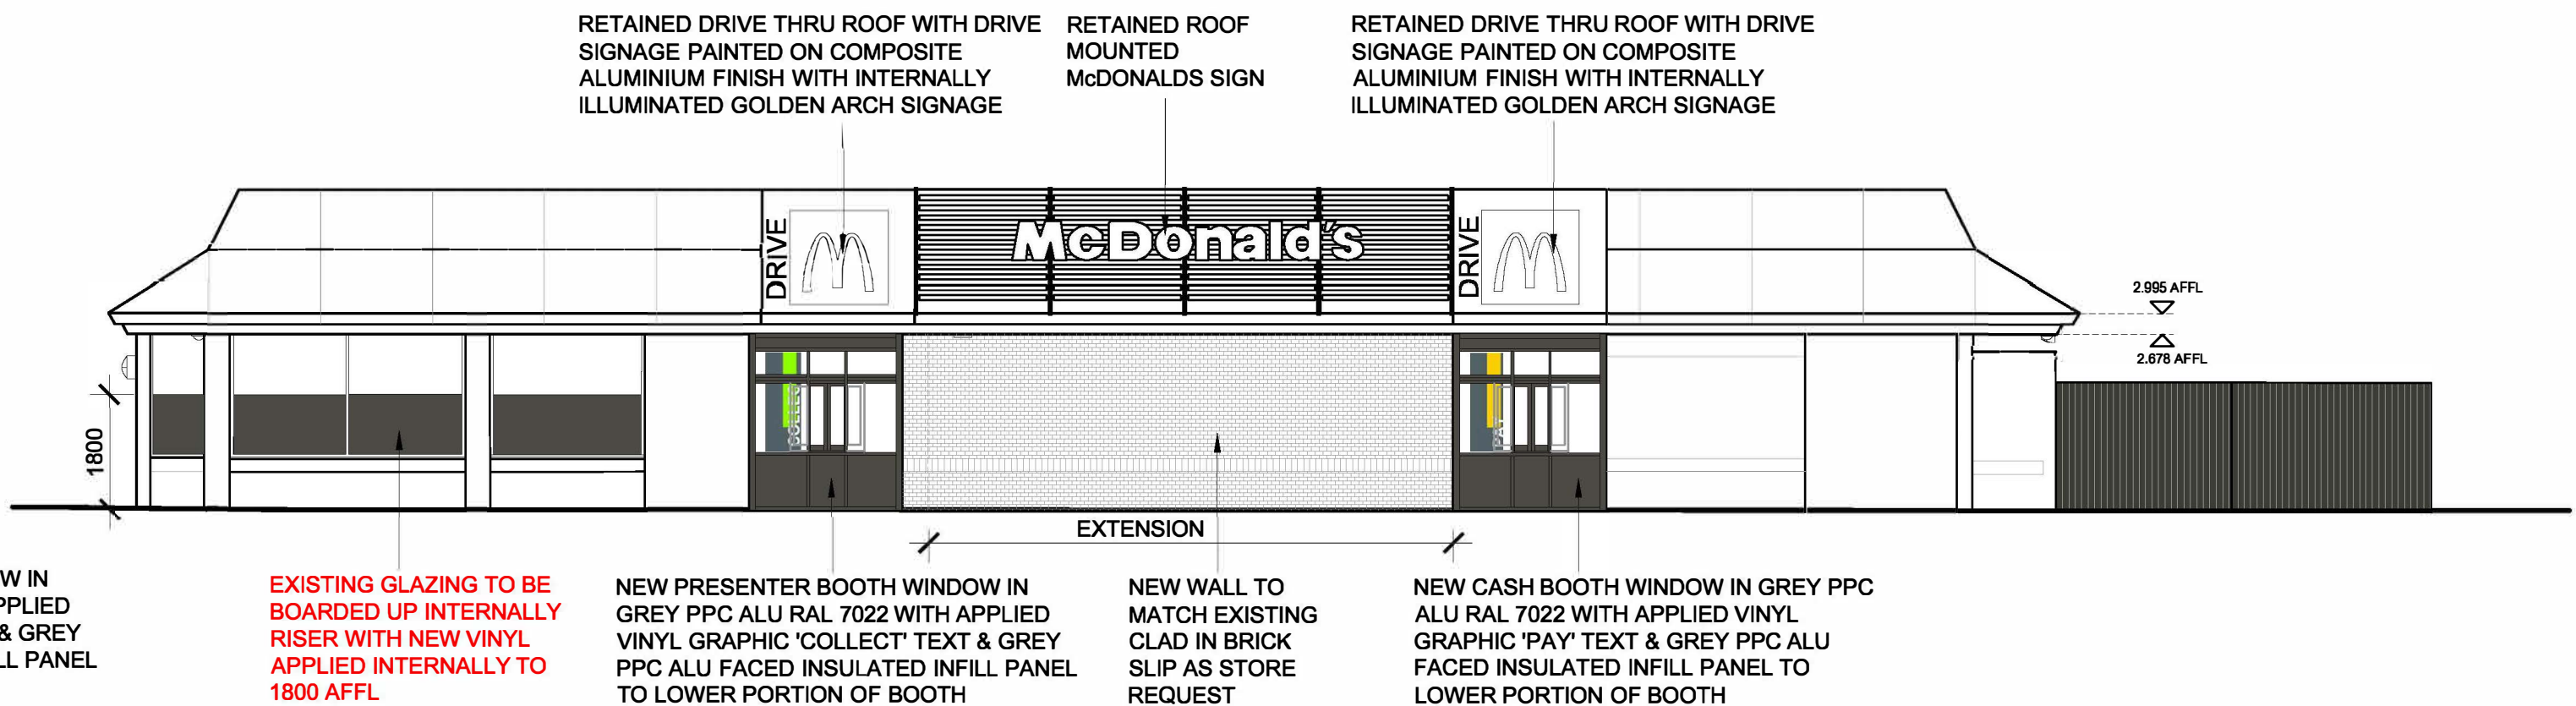
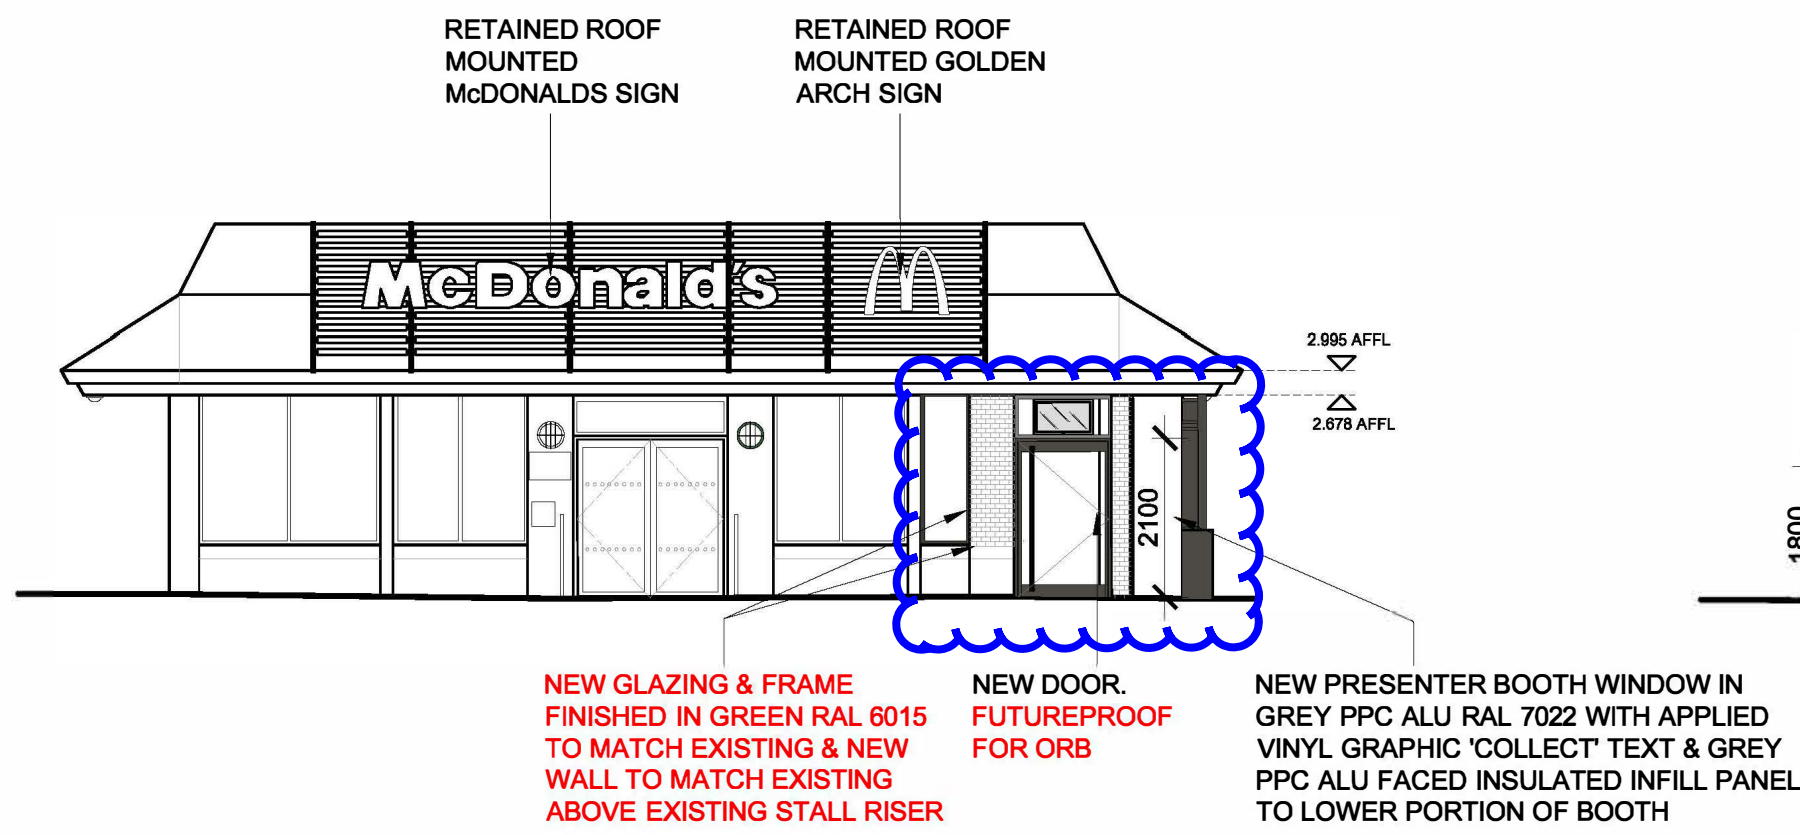
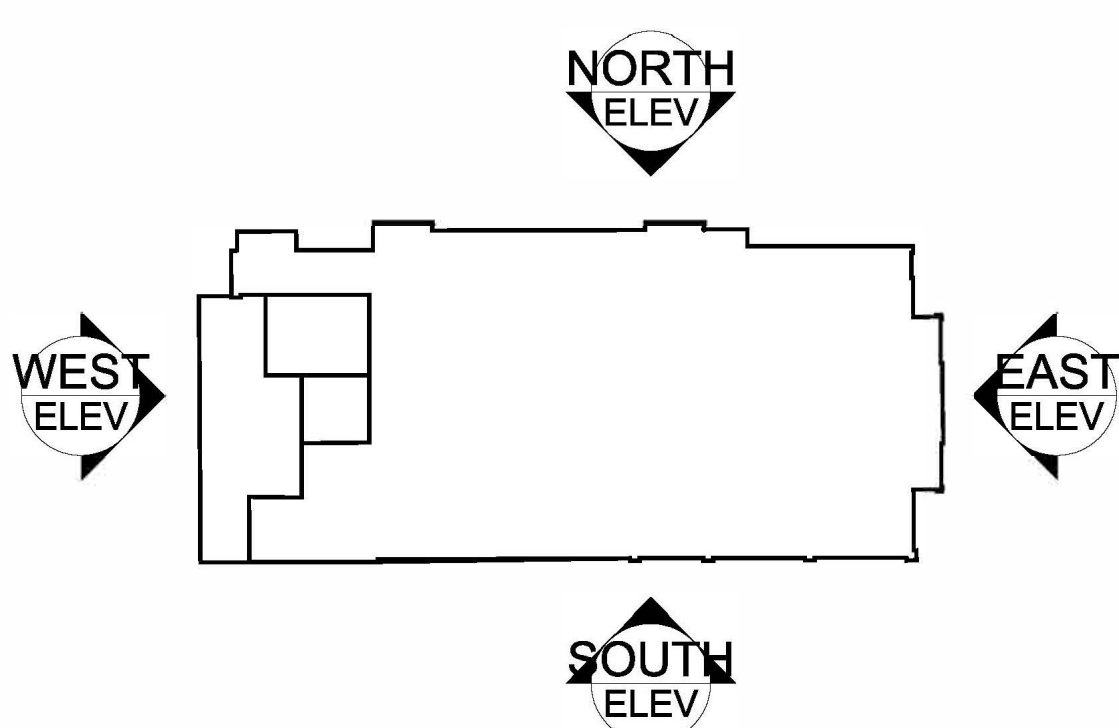
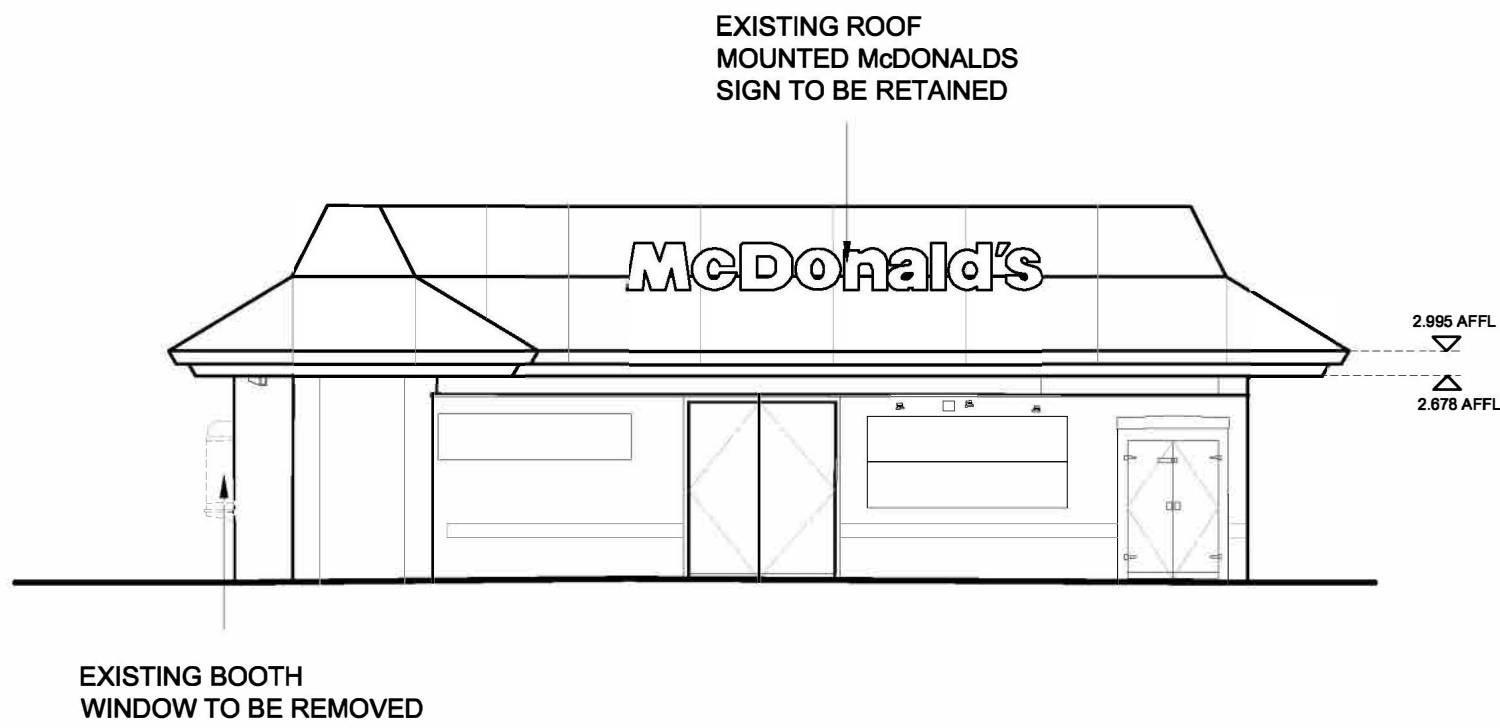
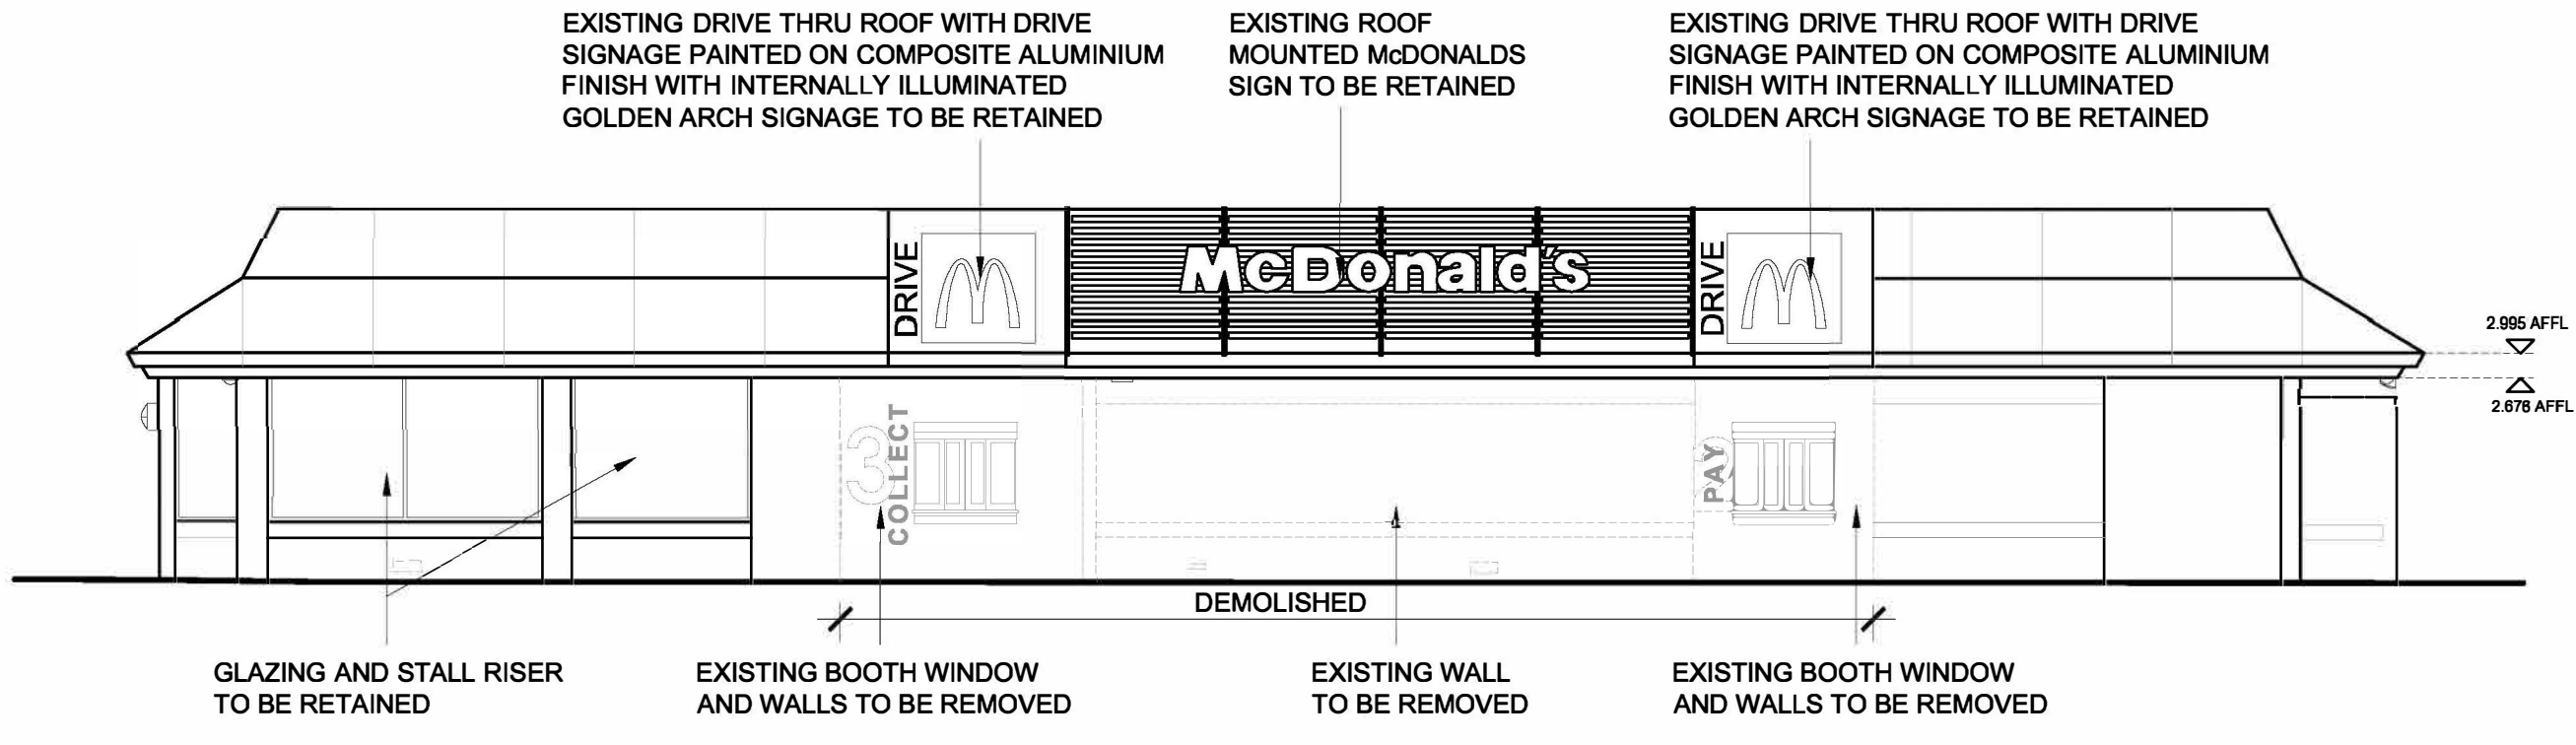


SKETCH TO SHOW LOCATION OF AMENDMENT

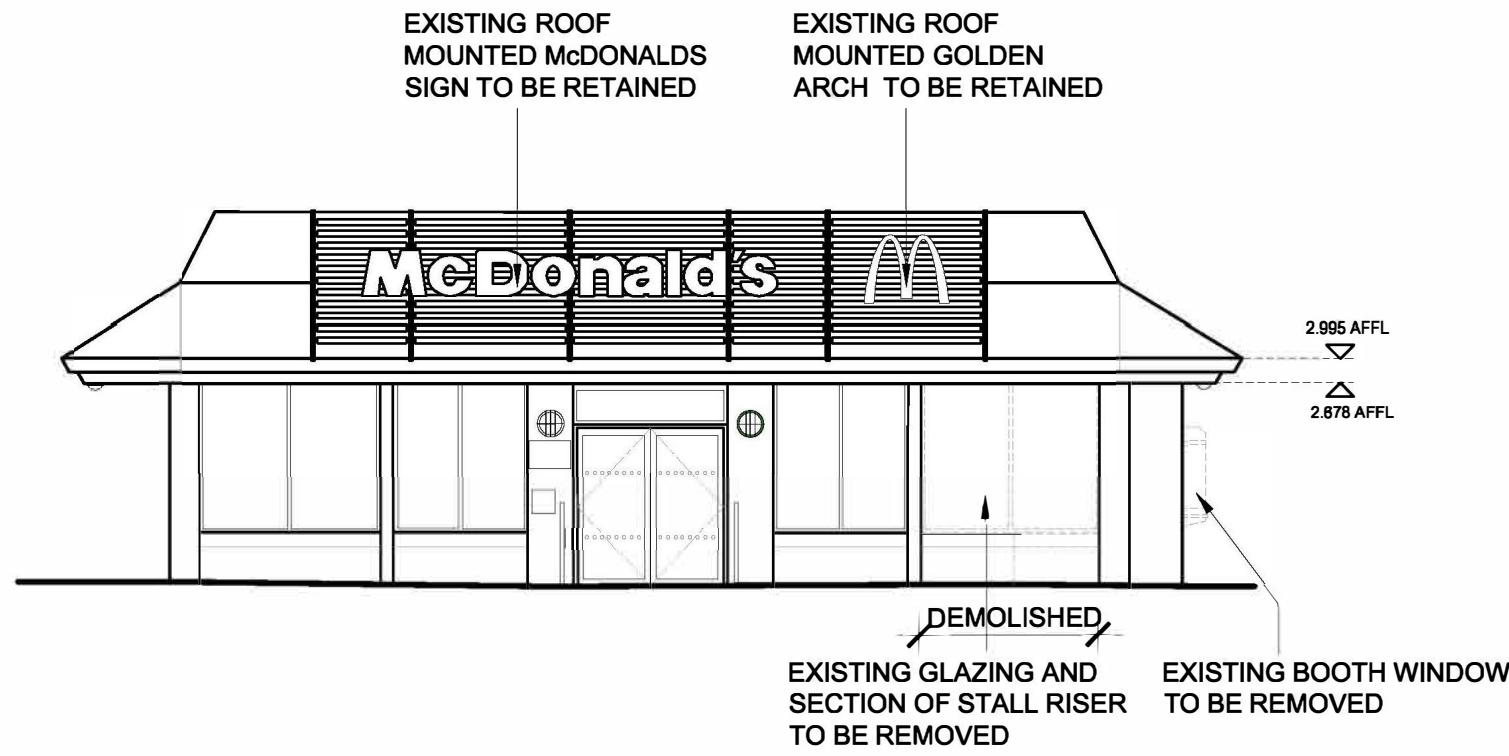

- NOTES
- All dimensions and levels are to be checked on site.
 - Any discrepancies are to be reported to the architect before any work commences.
 - This drawing shall not be scaled to ascertain any dimensions. Work to figured dims only.
 - This drawing shall not be reproduced without express written permission from AEW.
 - Title overlay drawings and ownership boundaries are produced using all reasonable endeavours. AEW cannot be responsible for the accuracy or scale discrepancy of base plans supplied to them.
 - All works are to be undertaken in accordance with Building Regulations and the latest British Standards.
 - All proprietary materials and products are to be used strictly in accordance with the manufacturers recommendations.
- CDM 2015
- Client notified of duties: At Design Workshops
- Principal Designer: CSS
- Unless noted below, all known hazards have been highlighted on the drawing.
- Notes:
- All drawings to be read in conjunction with all other drawings as noted on issue sheet.

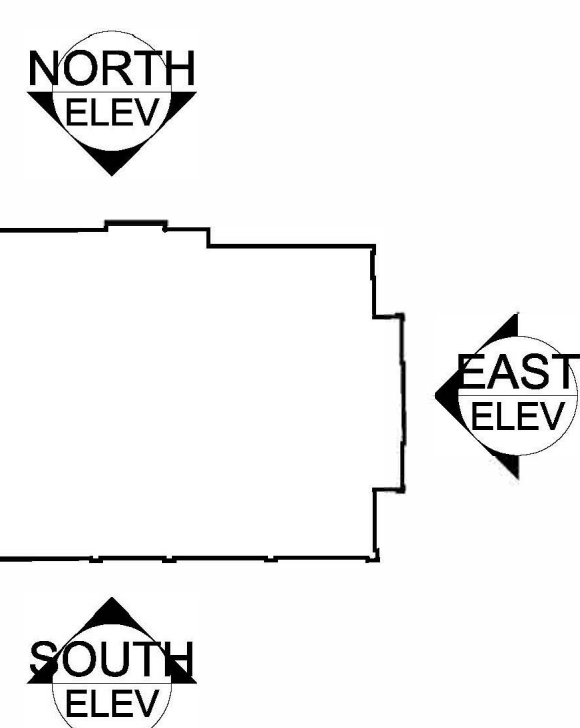

- B 06/01/2023 AL MW
- UPDATED TO SUIT PROPOSED GA FOLLOWING RE-ISSUE FOR PLANNING:
- FUTUREPROOF FOR ORB
 - NEW WALL TO MATCH EXISTING ABOVE STALL RISER TO EAST ELEVATION
 - EXISTING GLAZING BOARDED UP INTERNALLY WITH NEW VINYL APPLIED TO MCDelivery

DESIGN WORKING GROUP
APPROVED

- A 22/08/2022 PC MW
- UPDATED FOLLOWING STAGE 1 MEETING 12/08/22
- NEW BIN STORE SHOWN
 - EXISTING GLAZING RETAINED WITH NEW VINYL APPLIED INTERNALLY
 - ISSUED FOR PLANNING
 - DWG APPROVED STAMP ADDED

24/05/22 AL MW

INITIAL ISSUE

REV Date Drawn by: Checked by:

S2 For Approval

drawing stage PLANNING

client McDonald's Restaurants Ltd

project store

LIVERPOOL ROAD, PAGE MOSS, HUXTON 1025

drawing title

EXISTING & PROPOSED SITE ELEVATIONS

date 23/05/2022 drawn AL

scale@A1 1:100 checked MW

0 1 2 3 4 5m
Scale 1:100

EXISTING & PROPOSED SITE ELEVATIONS 1:100

BUILDING FINISHES				
DESCRIPTION	EXISTING	PROPOSED		
WALLS	BRICK / CLADDING	AS EXISTING		
ROOF	COMPOSITE LOUVRE OVERCLAD IN ALUMINIUM REYNOLBOND 4mm DGS000 TEINTE BOIS D.8103.MR REVERSE REYNOLBOND CLAY BROWN A8103S FINISH DGS000	DRIVE THRU ROOF WITH DRIVE SIGNAGE PAINTED ON COMPOSITE ALUMINIUM FINISH WITH INTERNALLY ILLUMINATED GOLDEN ARCH SIGNAGE	FULL ROOF OVERCLAD IN COMPOSITE ALUMINIUM 4mm REF: INTERPON MK 120E DARK GREEN	AS EXISTING
WINDOW FRAMES	KHAKI GREEN			AS EXISTING
SOFFIT & FASCIAS	KHAKI GREEN			AS EXISTING
DOORS	KHAKI GREEN			GREY RAL 7022
BOOTH WINDOWS (no surrounds)	OVER CLAD IN GREY RAL 7022 ALU. AND FRAMES REDECORATED GREY RAL 7022 WITH APPLIED BOOTH GRAPHICS			AS EXISTING

PLANNING

Rev

B

12887_AEW_1025_0005

Job No

Rev

B

12887_AEW_1025_0005

Job No

