




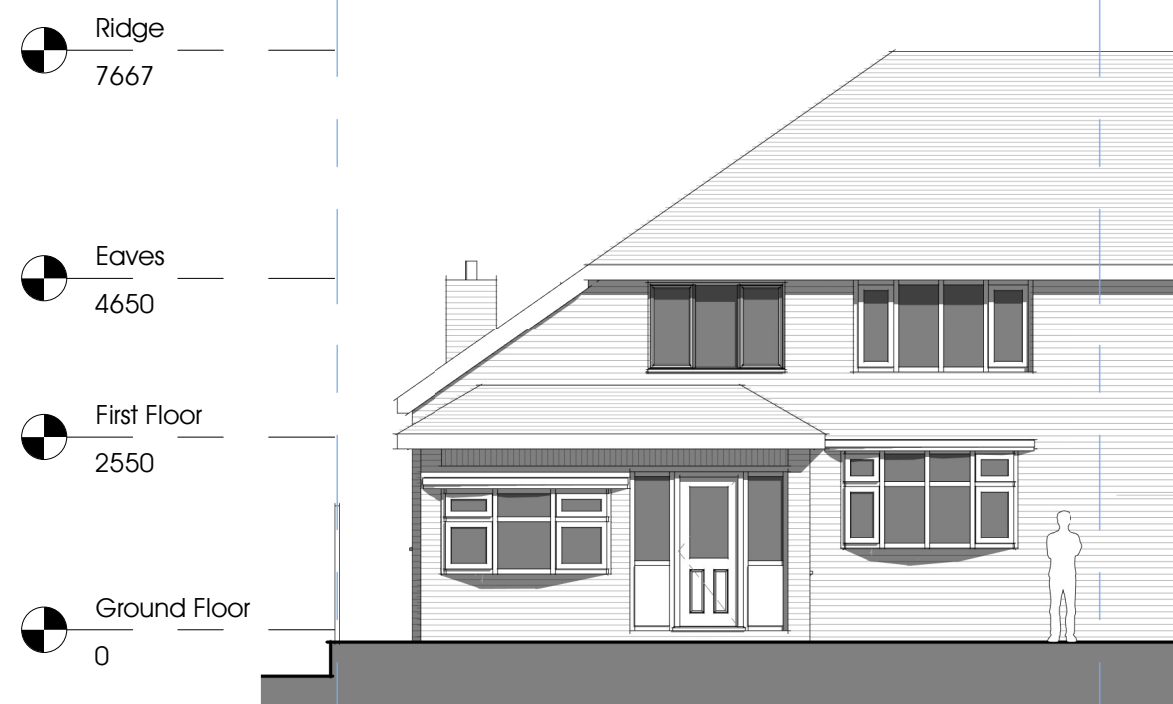


E1 Existing Front Elevation
1 : 100

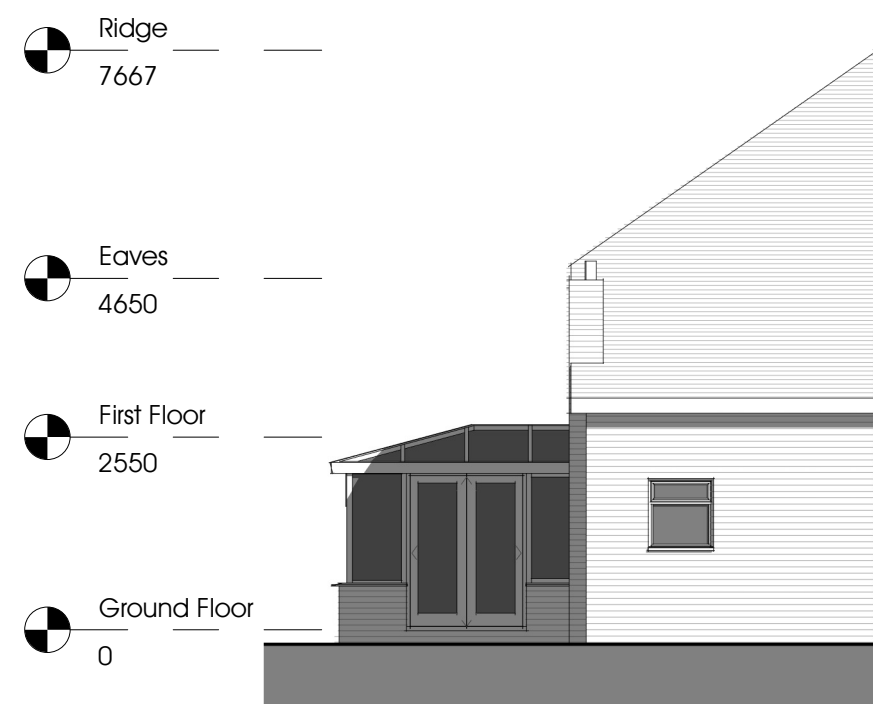


E2 Existing Side Elevation
1 : 100

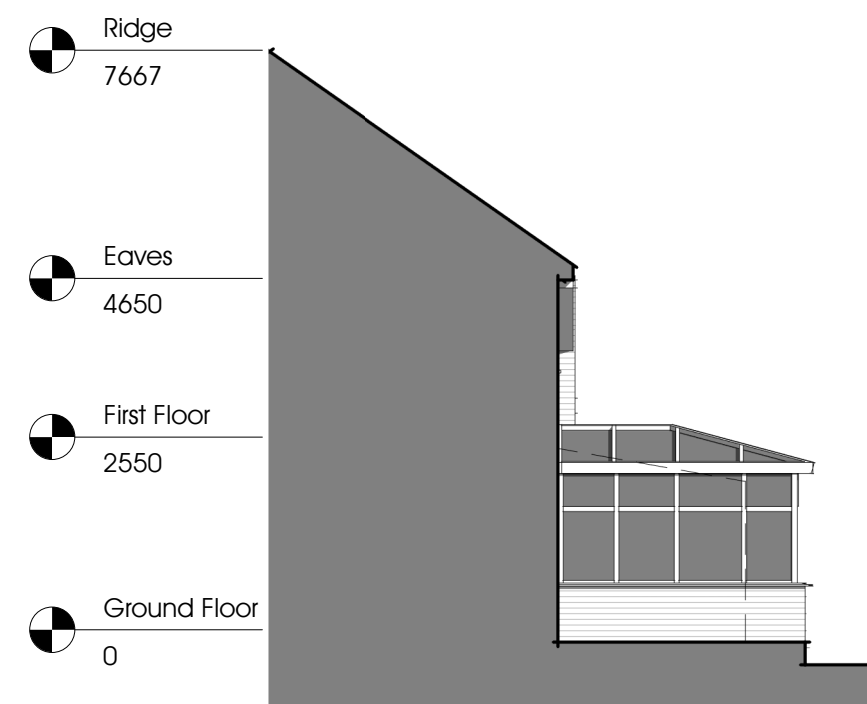


E3 Existing Side Elevation
1 : 100

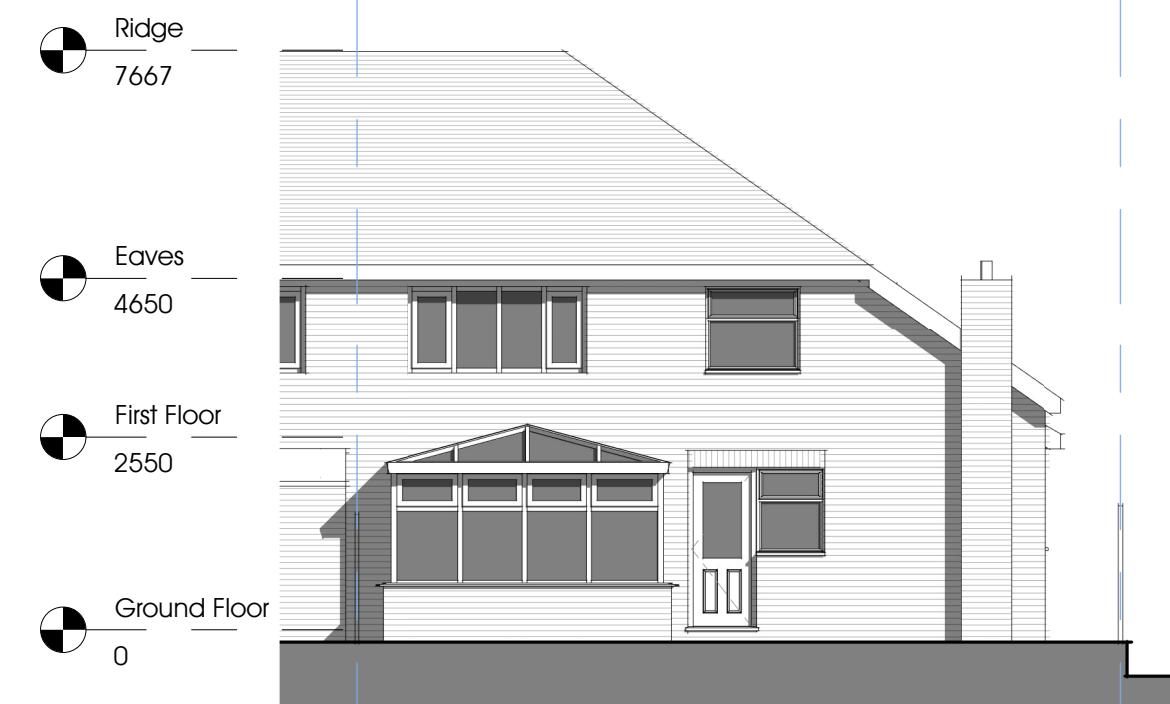


E4 Existing Rear Elevation
1 : 100

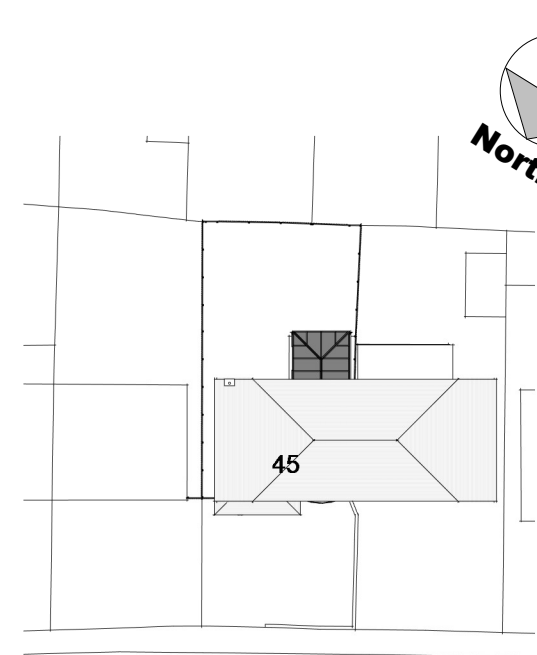


E5 Existing Site Plan
1 : 500

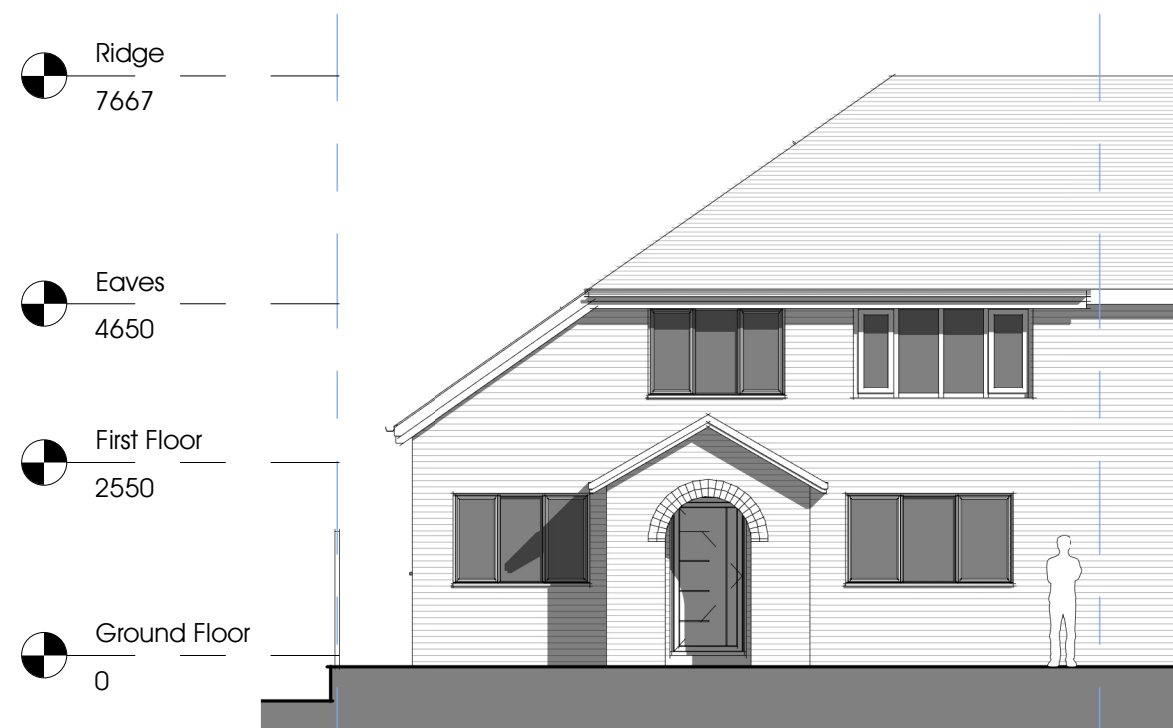


P1 Proposed Front Elevation
1 : 100

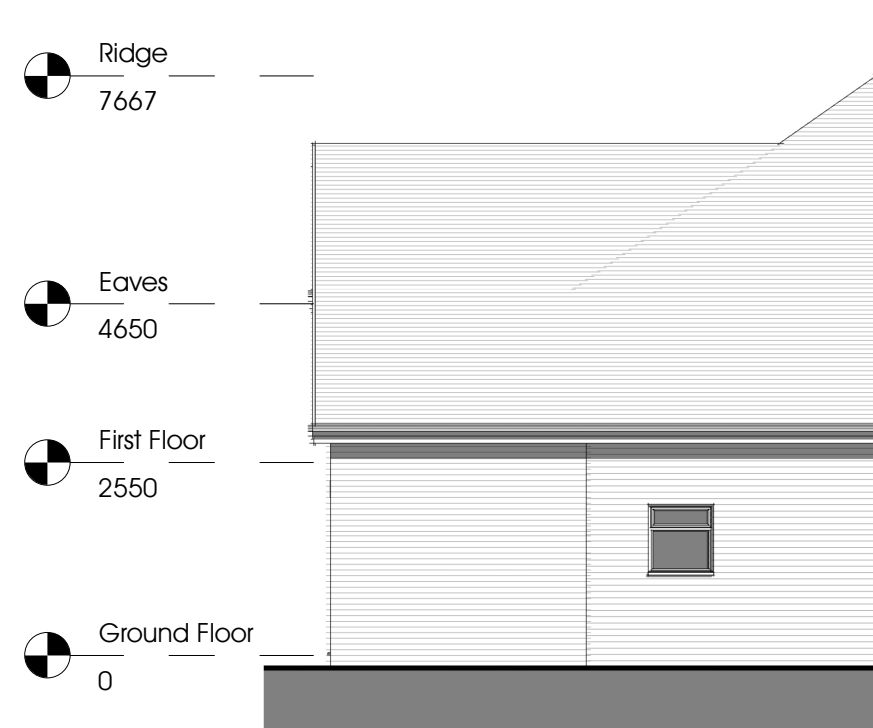


P2 Proposed Side Elevation
1 : 100

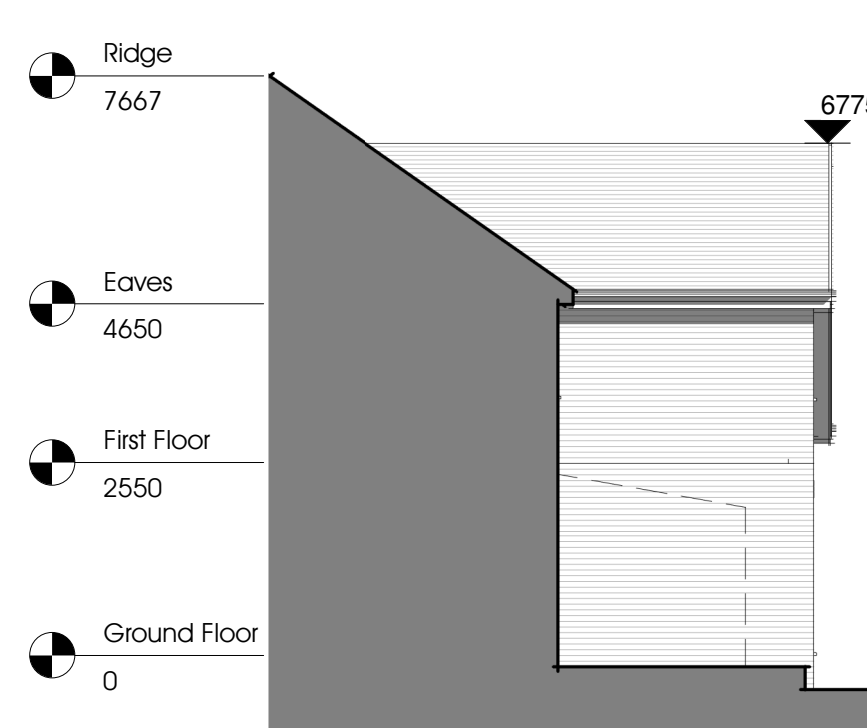


P3 Proposed Side Elevation
1 : 100

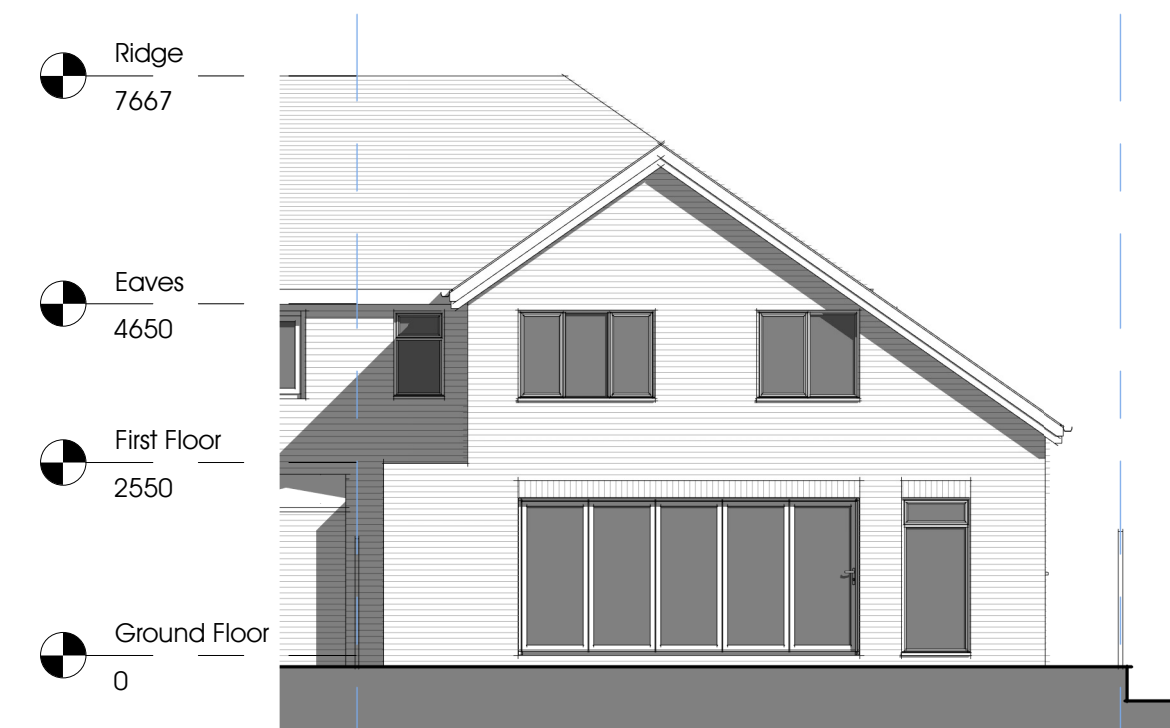


P4 Proposed Rear Elevation
1 : 100

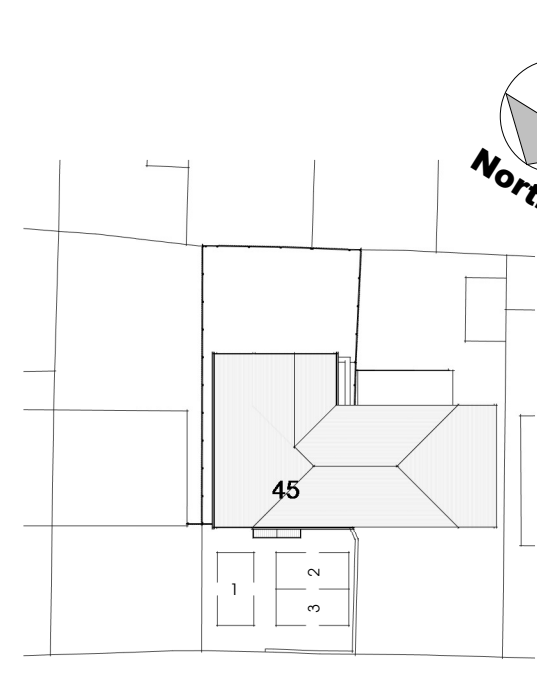


P5 Proposed Site Plan
1 : 500

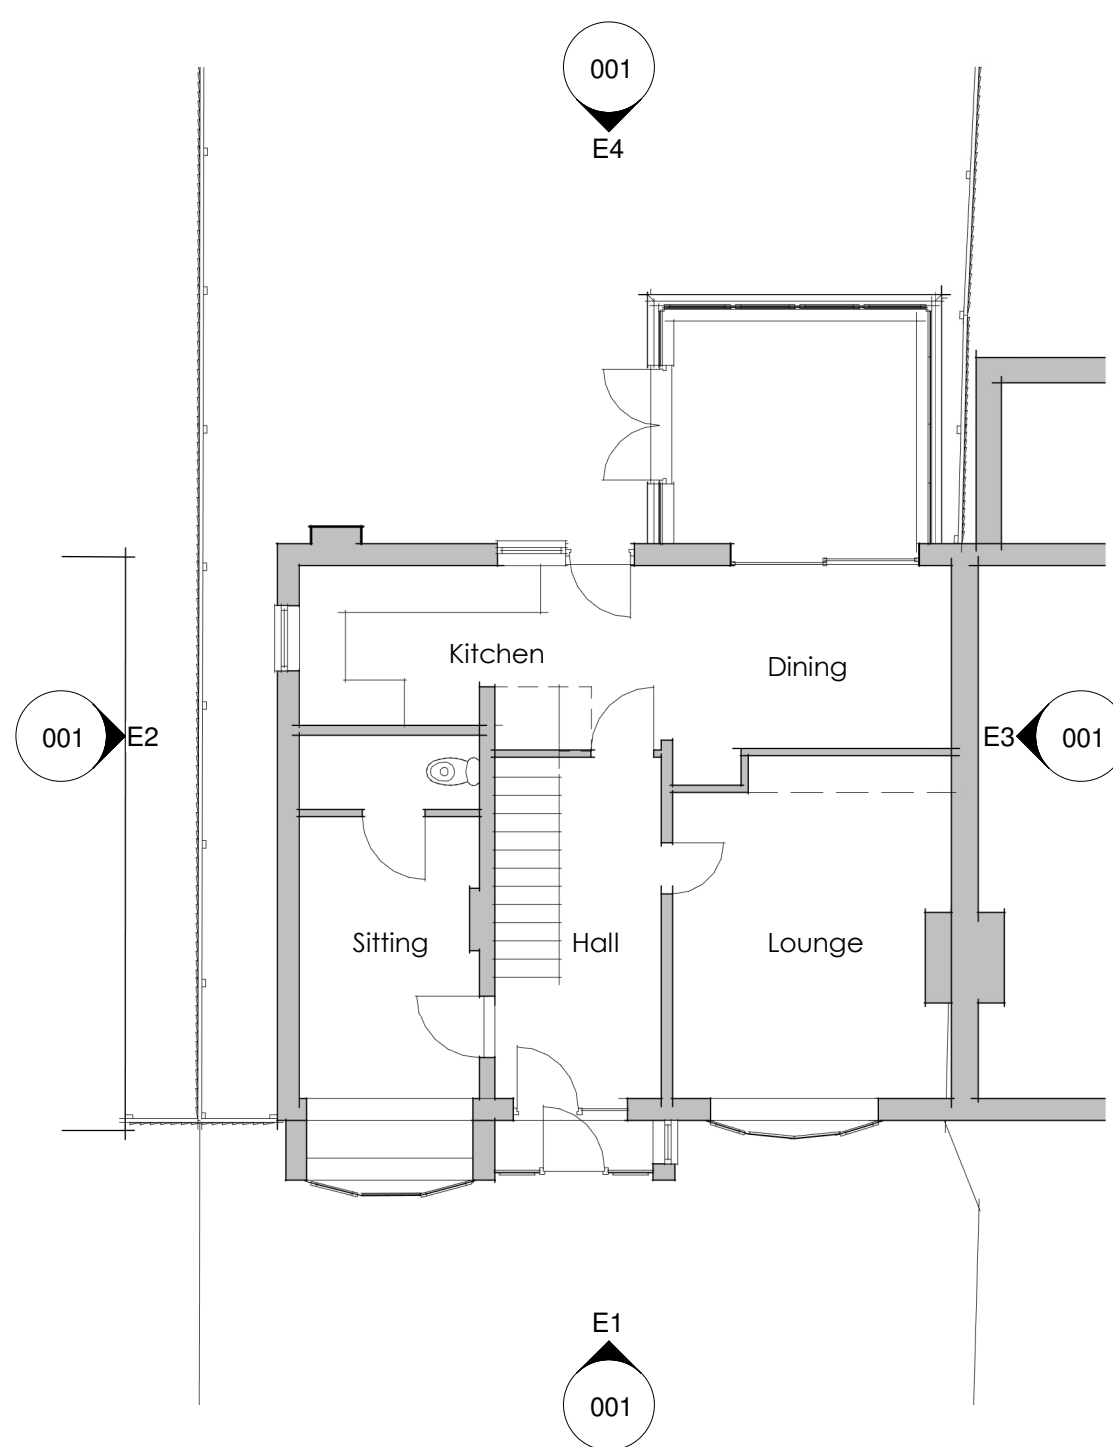


E6 Existing Ground Floor Plan
1 : 100

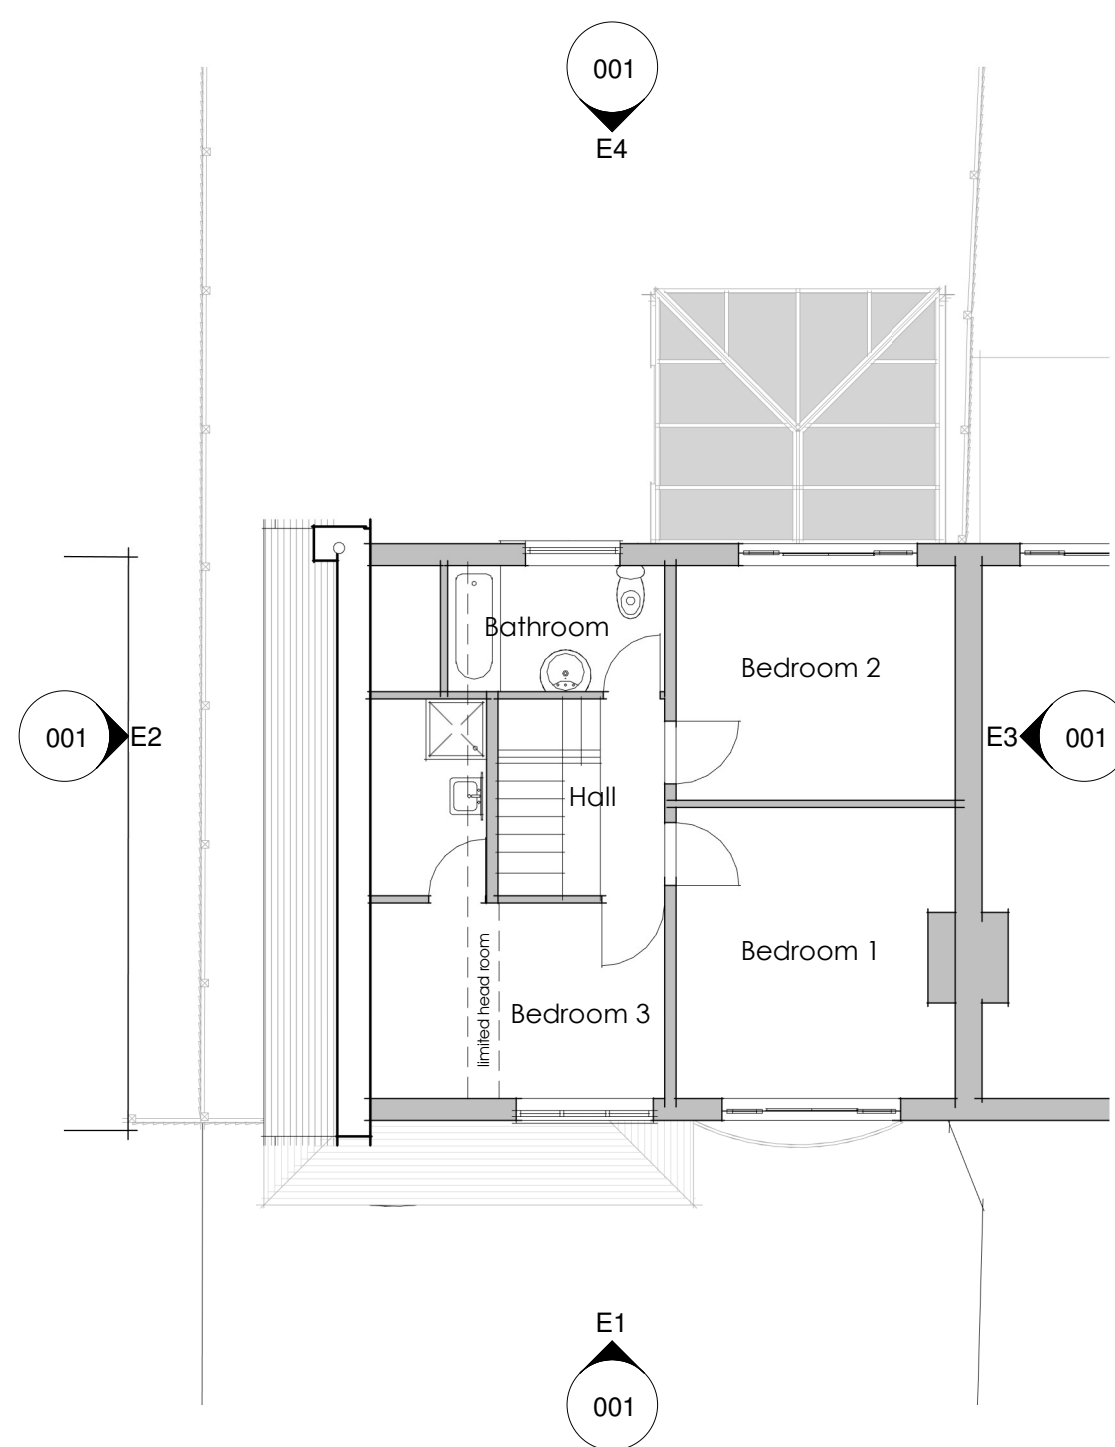

E7 Existing First Floor Plan
1 : 100

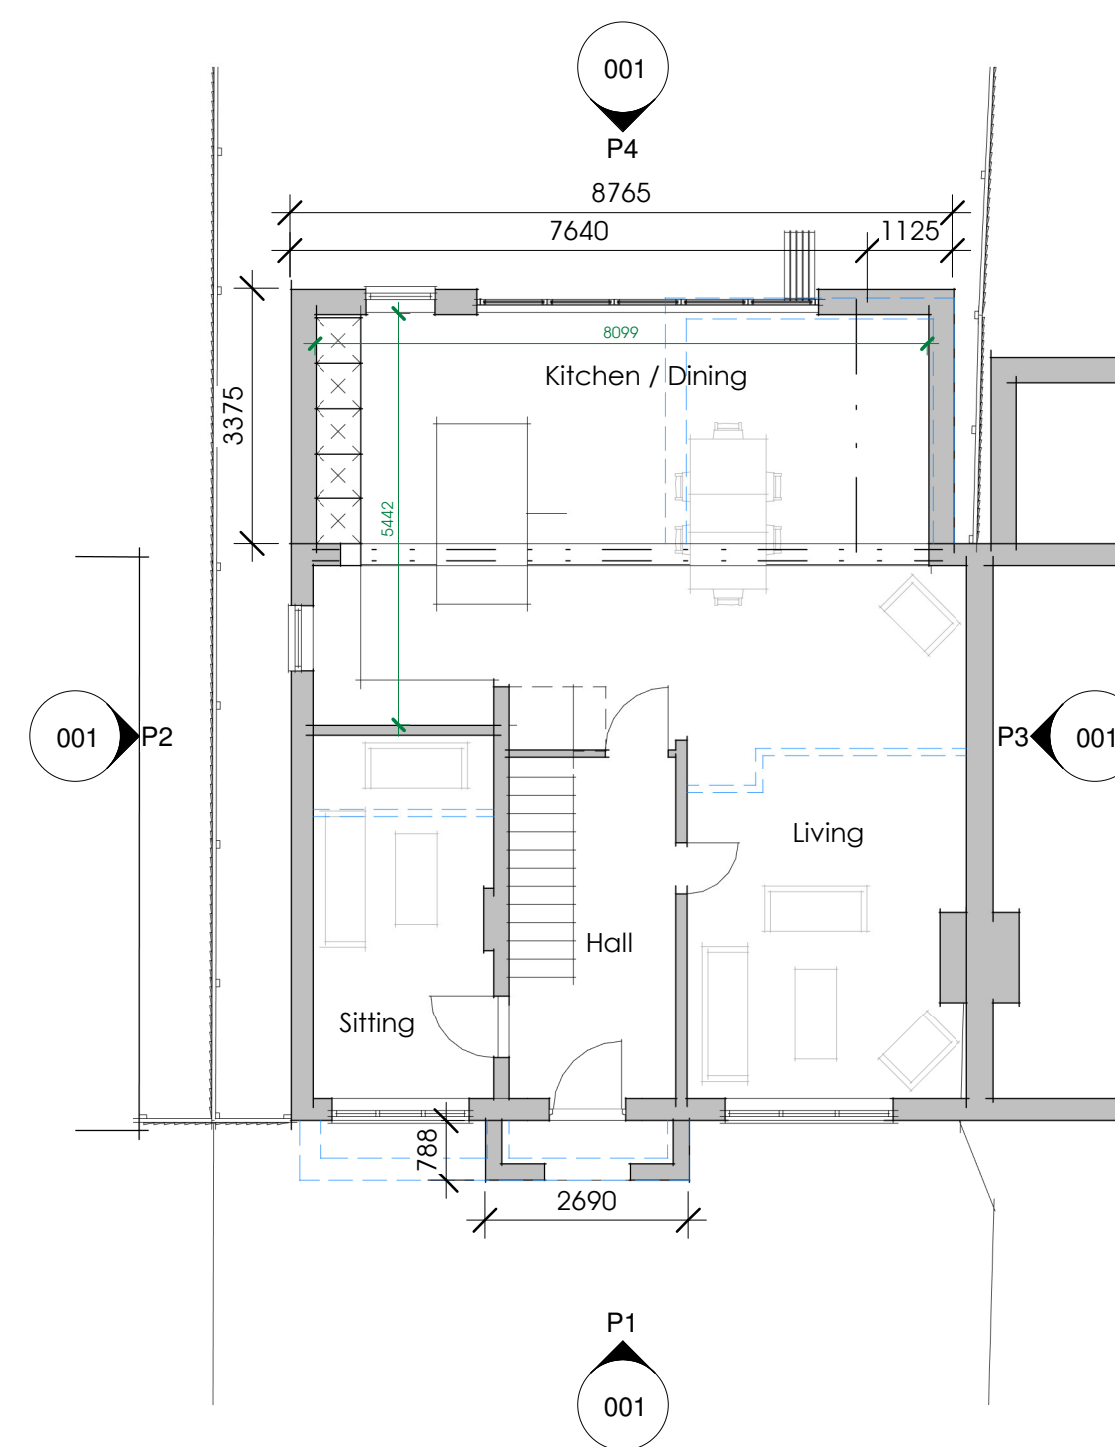

P6 Proposed Ground Floor Plan
1 : 100

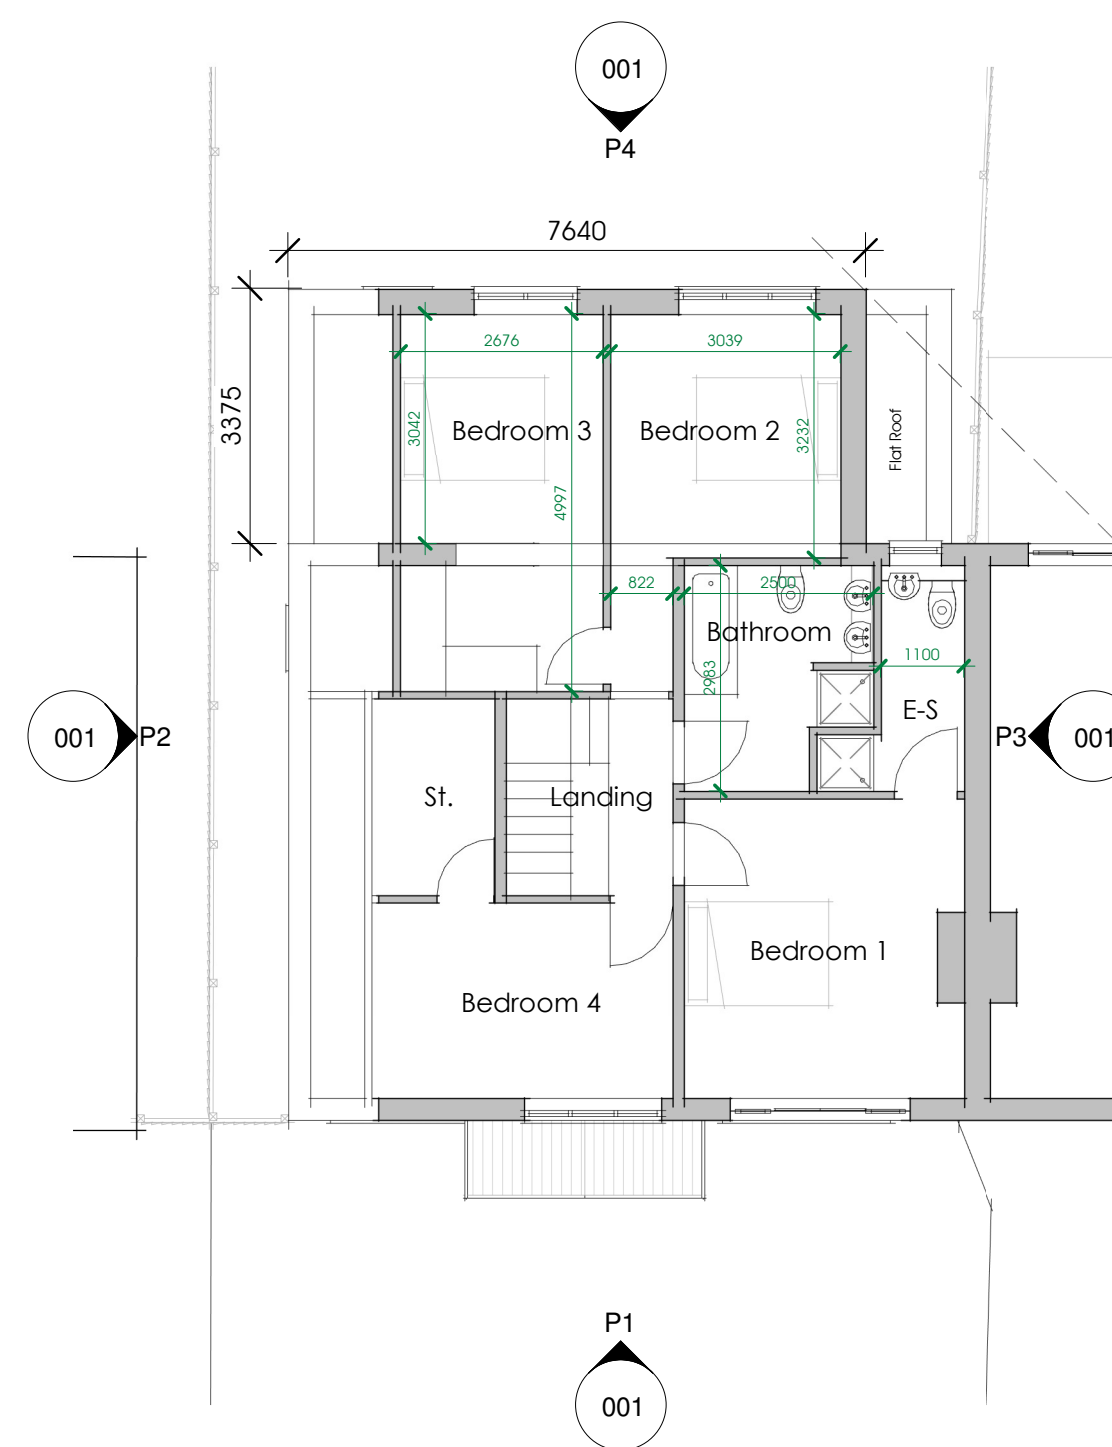

P7 Proposed First Floor Plan
1 : 100



E8 Location Plan
1 : 1250

Note:
All dimensions and levels to be checked on site
and any discrepancies to be reported immediately
before the commencement of work. Drawing to be
read in conjunction with all relevant drawings and
specifications.

aldrack
architecture • surveying • energy

CIAT RICS STROMA CERTIFIED

PROJECT NAME & LOCATION
45 Hollies Road, Halewood, L26 0TE

DRAWING TITLE
Existing and Proposed Plans and Elevations

PROJECT NO.	DWG NO.	REV.	DRAWN.	CHECK.
AN54	001	LB	LB	GW
SCALE:		As indicated @ A1		

UNIT 5 CUNNINGHAM COURT
LIONS DRIVE
SHADSWORTH BUSINESS PARK
BLACKBURN
BB1 2GX
T: +44 (0) 1254 774943
E: INFO@ALDRACK.CO.UK

STATUS
Planning
DATE
12/06/23