


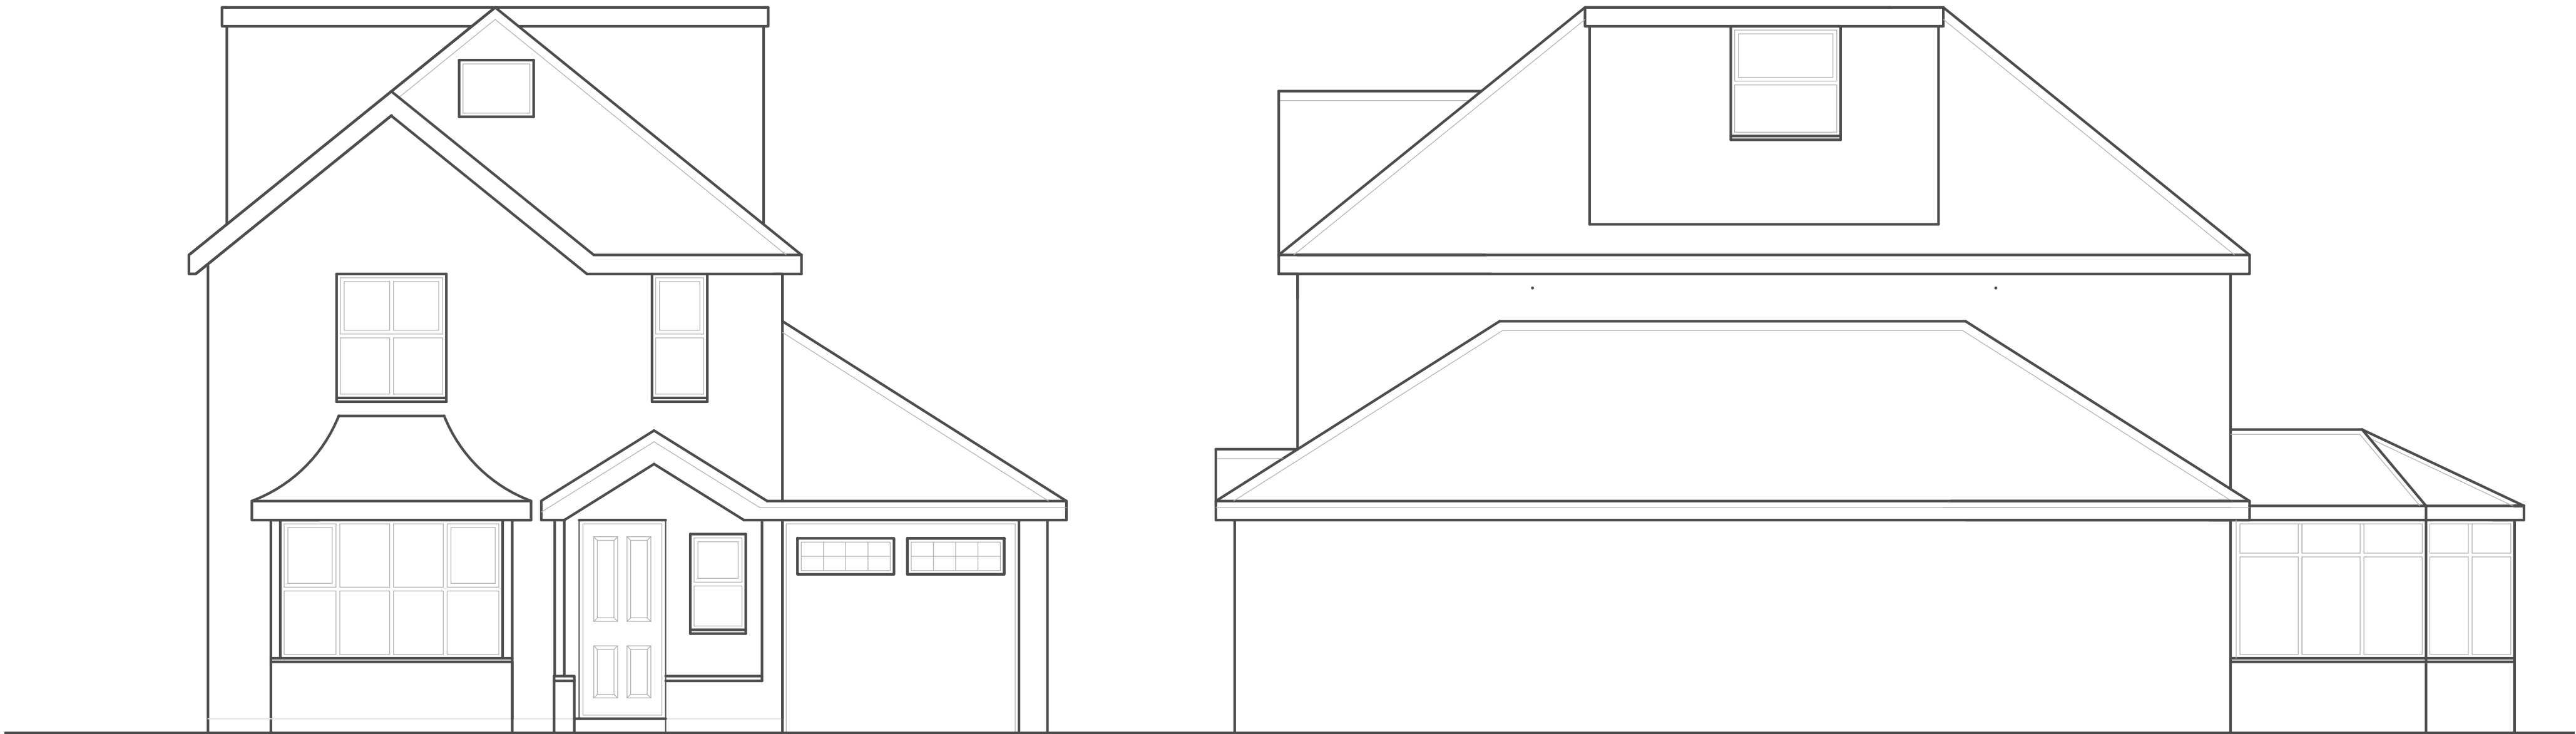

PROPOSED FRONT ELEVATION 1 : 50

PROPOSED SIDE ELEVATION 1 : 50



PROPOSED REAR ELEVATION 1 : 50

PROPOSED SIDE ELEVATION 1 : 50

rev	Revision details			Date
This drawing is not authorised unless signed as checked & approved				
Address				
1 Foster Close Whiston				
Job Title				
Loft Conversion with Dormer to Sides				
Drawing title				
Proposed Elevations				
RJSArchitecture 23 Ellerslie Avenue, Rainhill, L35 4QD Mob:07511515637				
Chkd	Appvd	date	scale	drawn
		MAR 24	1:500A1	rs
DRAWING No				rev B