




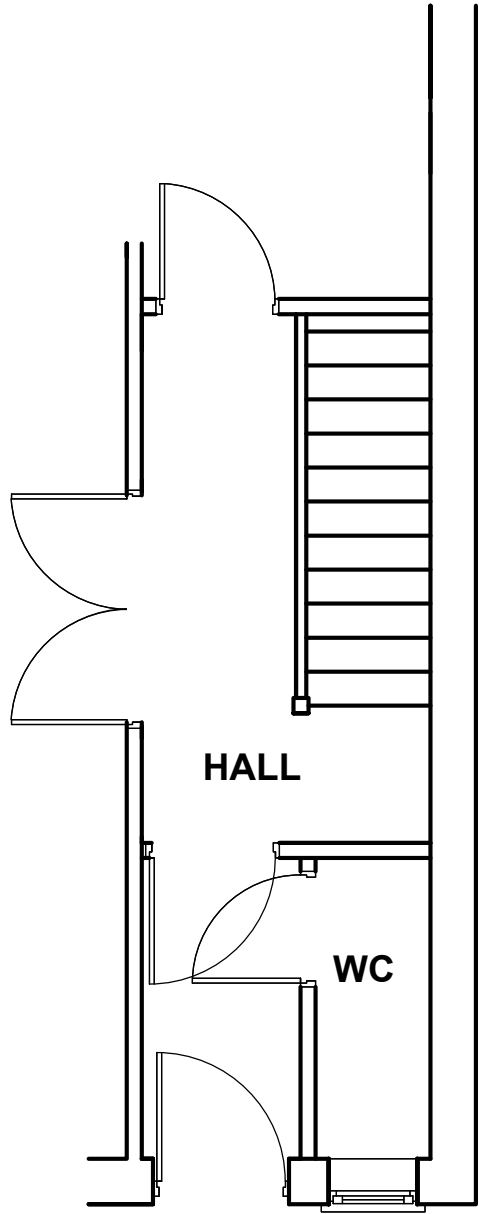


EXISTING GROUND FLOOR PLAN 1 : 50
EXTRACT

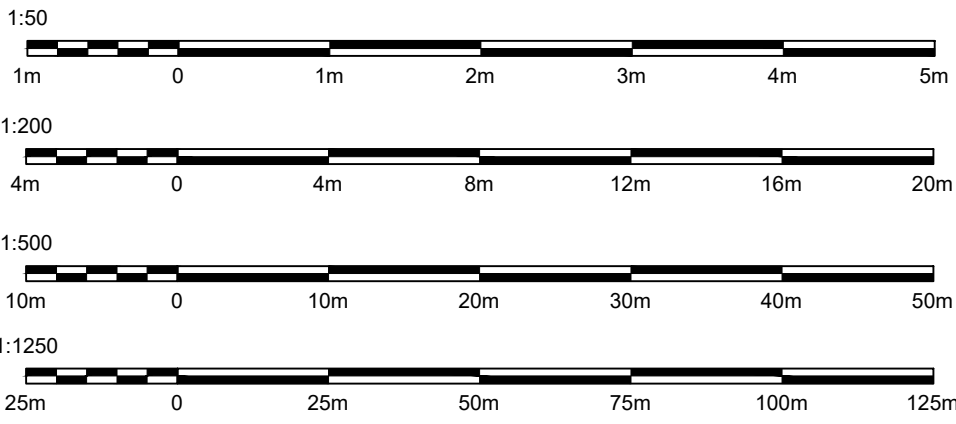


EXISTING FIRST FLOOR PLAN 1 : 50

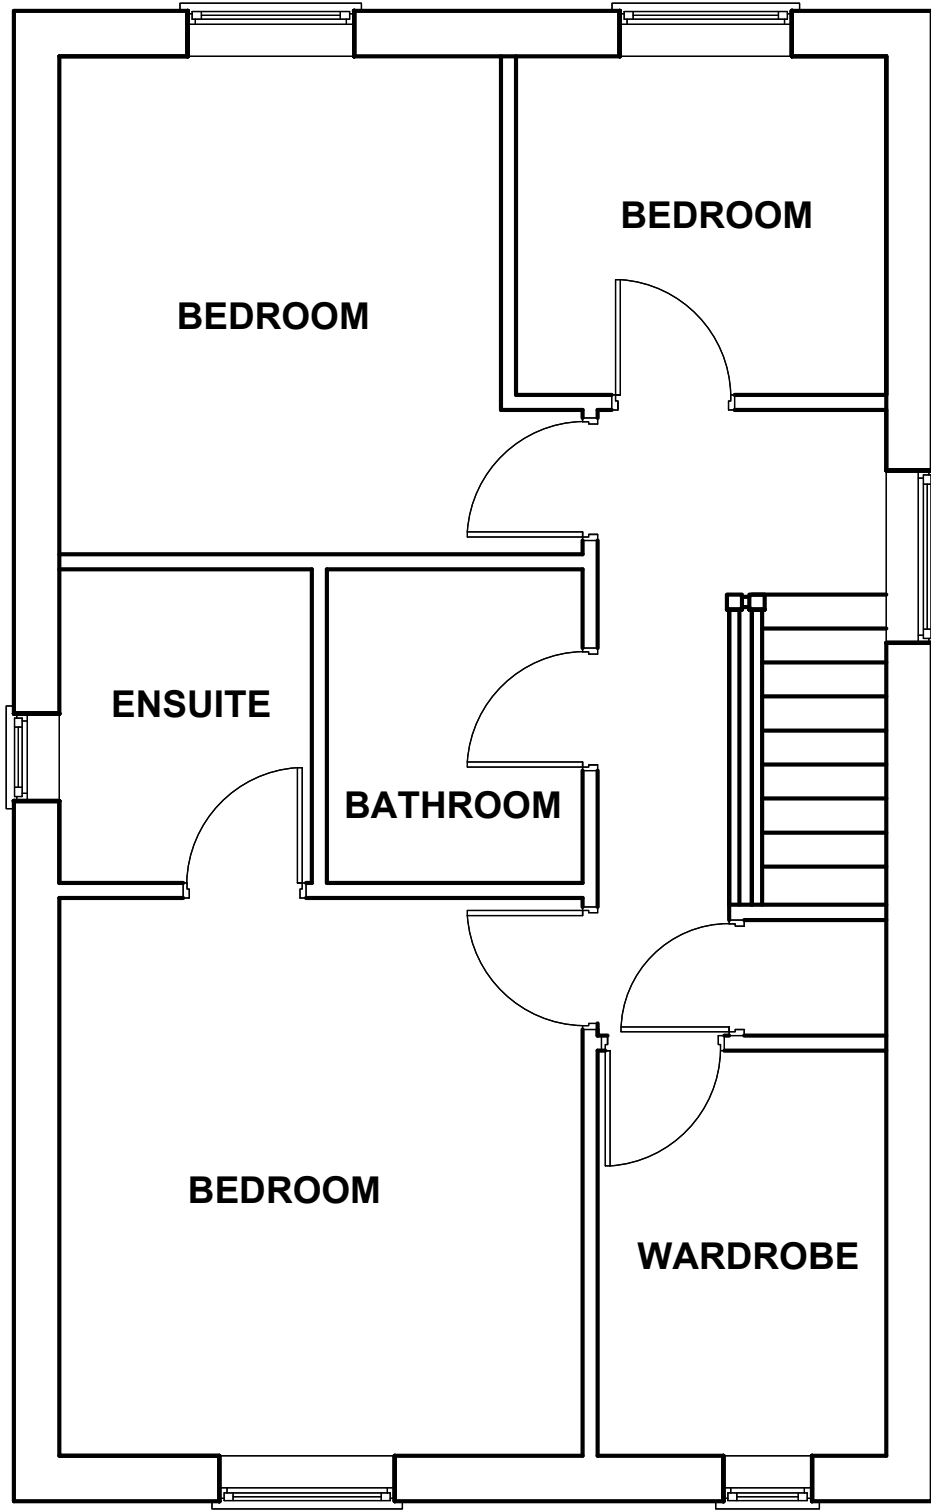


EXISTING SIDE ELEVATION 1 : 50

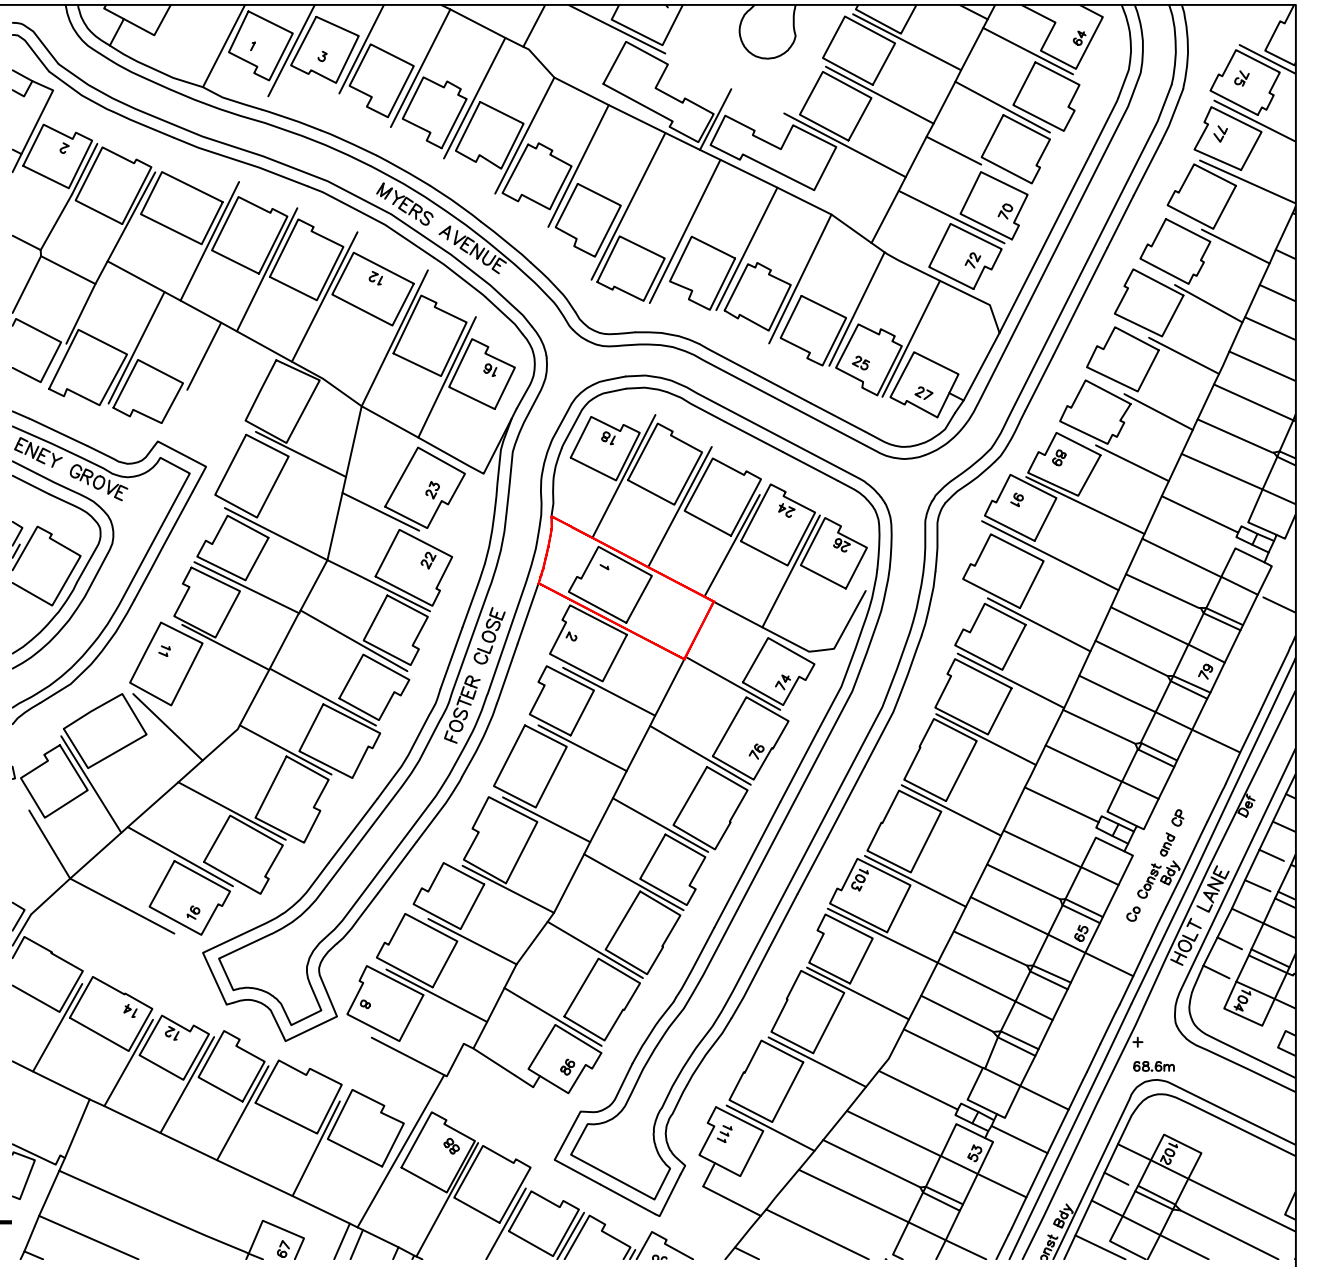


Location Plan (North Up)

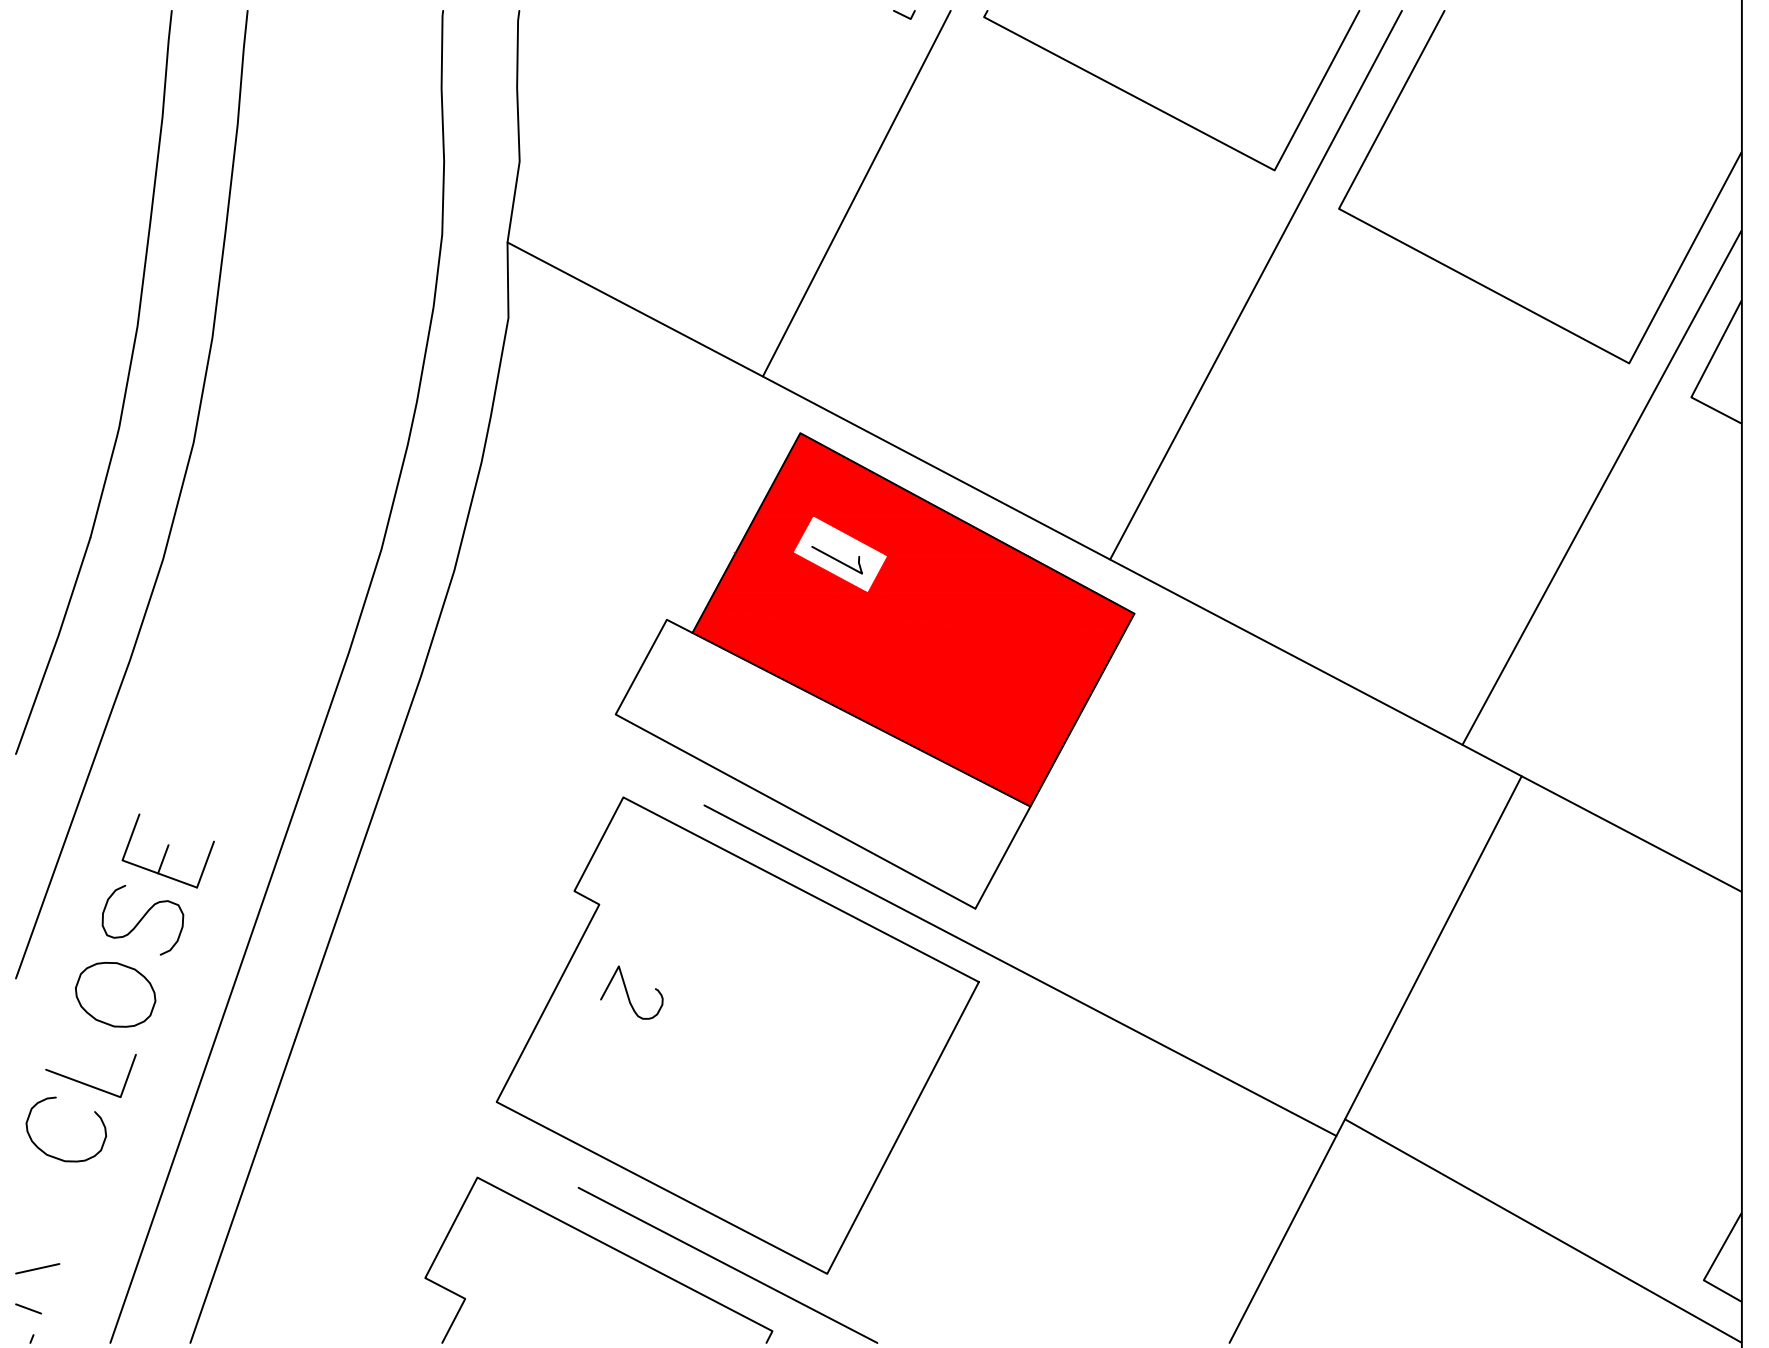

BLOCK PLAN 1/200

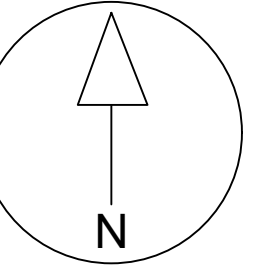

EXISTING FRONT ELEVATION 1 : 50

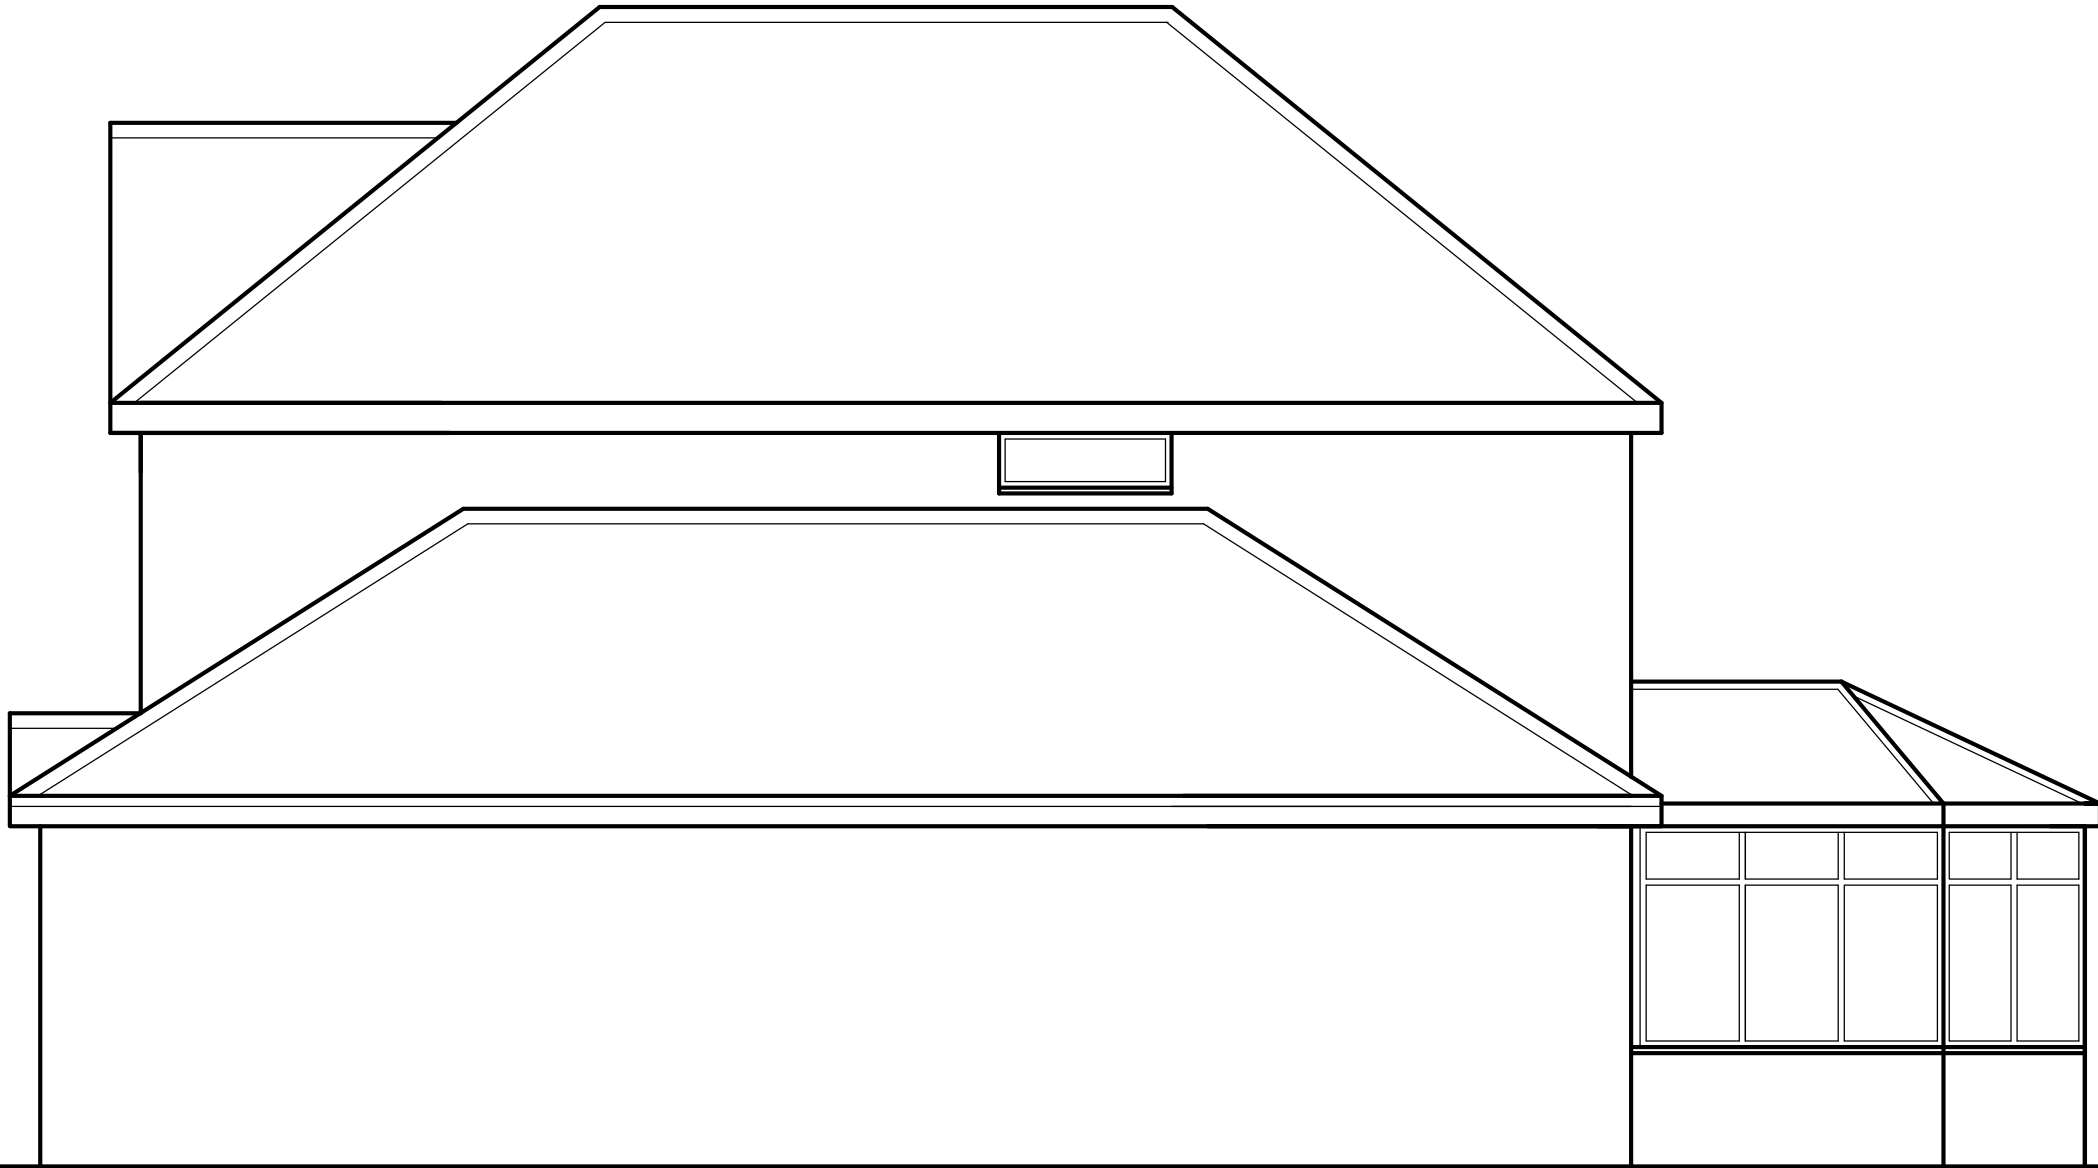

EXISTING SIDE ELEVATION 1 : 50



EXISTING REAR ELEVATION 1 : 50

rev	Revision details		Date
This drawing is not authorised unless signed as checked & approved			
Address 1 Foster Close Whiston			
Job Title Loft Conversion with Dormer to Sides			
Drawing title Existing Plans and Elevations			
RJS Architecture 23 Ellerslie Avenue, Rainhill, L35 4QD Mob:07511515637			
Chkd	Appvd	date MAR 24	scale 1:50@A1
DRAWING No		drawn rs	rev A