




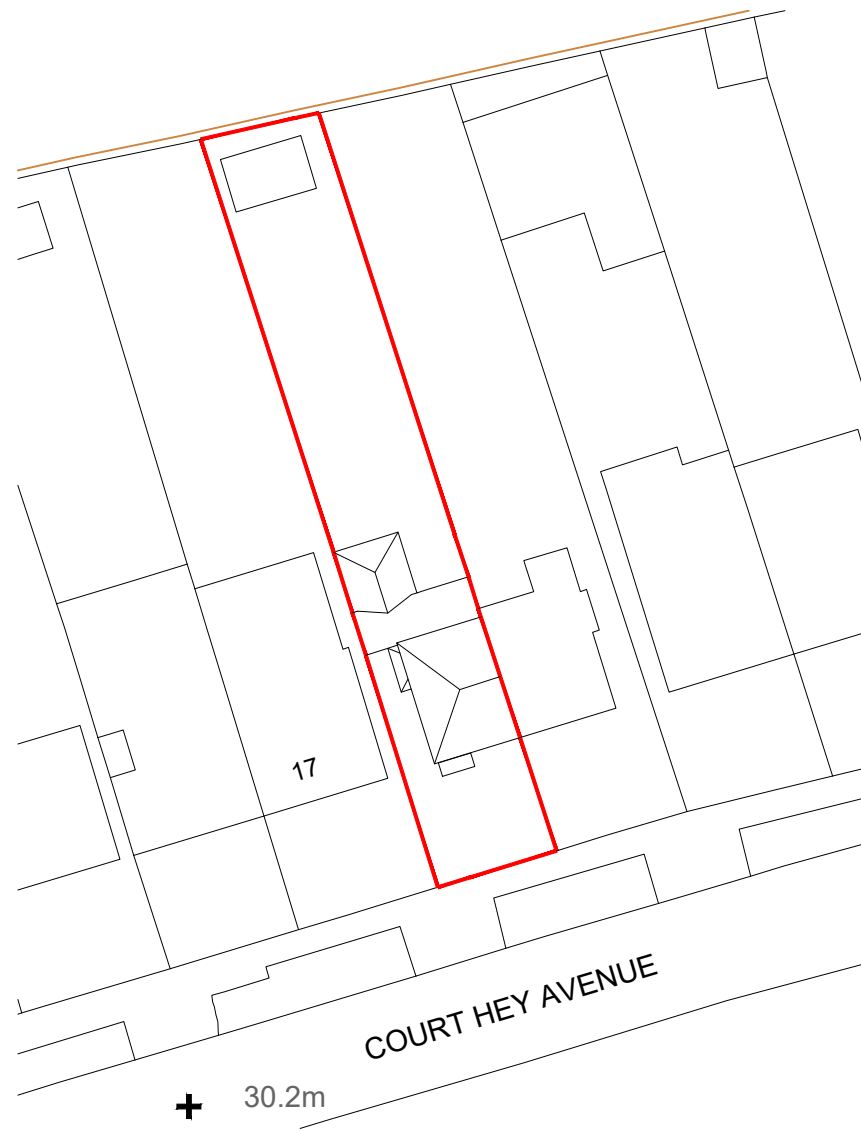

Existing Site Plan
Scale 1:500

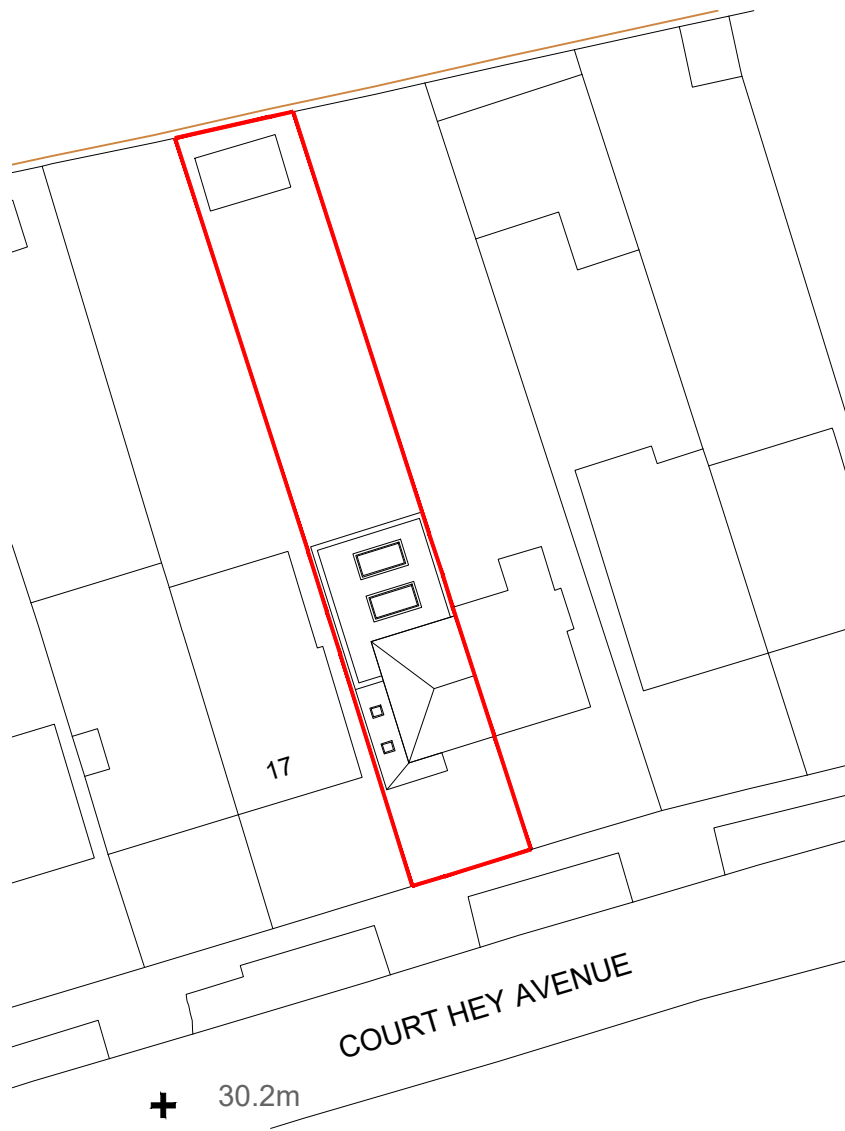

Proposed Site Plan
Scale 1:500

 

Location Plan
Scale 1:1250



Site.	16 COURT HEY AVENUE
Drawing Title	EXISTING/ PROPOSED SITE PLANS
Dwg. no	001
Date	SEPTEMBER 2025
Scale	VARIES @ A3
Rev	A