

CONSTRUCTIVE

THINKING

126 Cherryfield Rd

Project No: 3262

Prepared For:
Knowsley Borough Council



4400



CONSTRUCTIVE THINKING

Drawing Issue Sheet

Issue No	Drawing No	Drawing Name	Drawing Scales	Size	Draft/Issued	Client	Planning	PD	Comments
P02, For Comment, 30/11/2022, 20:27									
	3200	Existing Ground Floor Plan	1:100	841.0 / 594.0	Issued	KBC			
	3201	Existing First Floor Plan	1:100	841.0 / 594.0	Issued	KBC			
	3202	Existing Roof Plan	1:100	841.0 / 594.0	Issued	KBC			
	3203	Existing Elevations	1:100, 1:100	841.0 / 594.0	Issued	KBC			
	3204	Proposed Ground Floor Plan	1:100	841.0 / 594.0	Issued	KBC			
	3205	Proposed First Floor Plan	1:100	841.0 / 594.0	Issued	KBC			
	3206	Proposed Roof Plan	1:100	841.0 / 594.0	Issued	KBC			
	3207	Proposed Elevations	1:100, 1:100	841.0 / 594.0	Issued	KBC			
	3300	Cover		297.0 / 210.0	Issued	KBC			
	3301	Issue Sheet		210.0 / 297.0	Issued	KBC			
	3303	Proposed Visual 1		841.0 / 594.0	Issued	KBC			
	3304	Proposed Visual 2		841.0 / 594.0	Issued	KBC			
	3305	Proposed Swatch		841.0 / 594.0	Issued	KBC			

 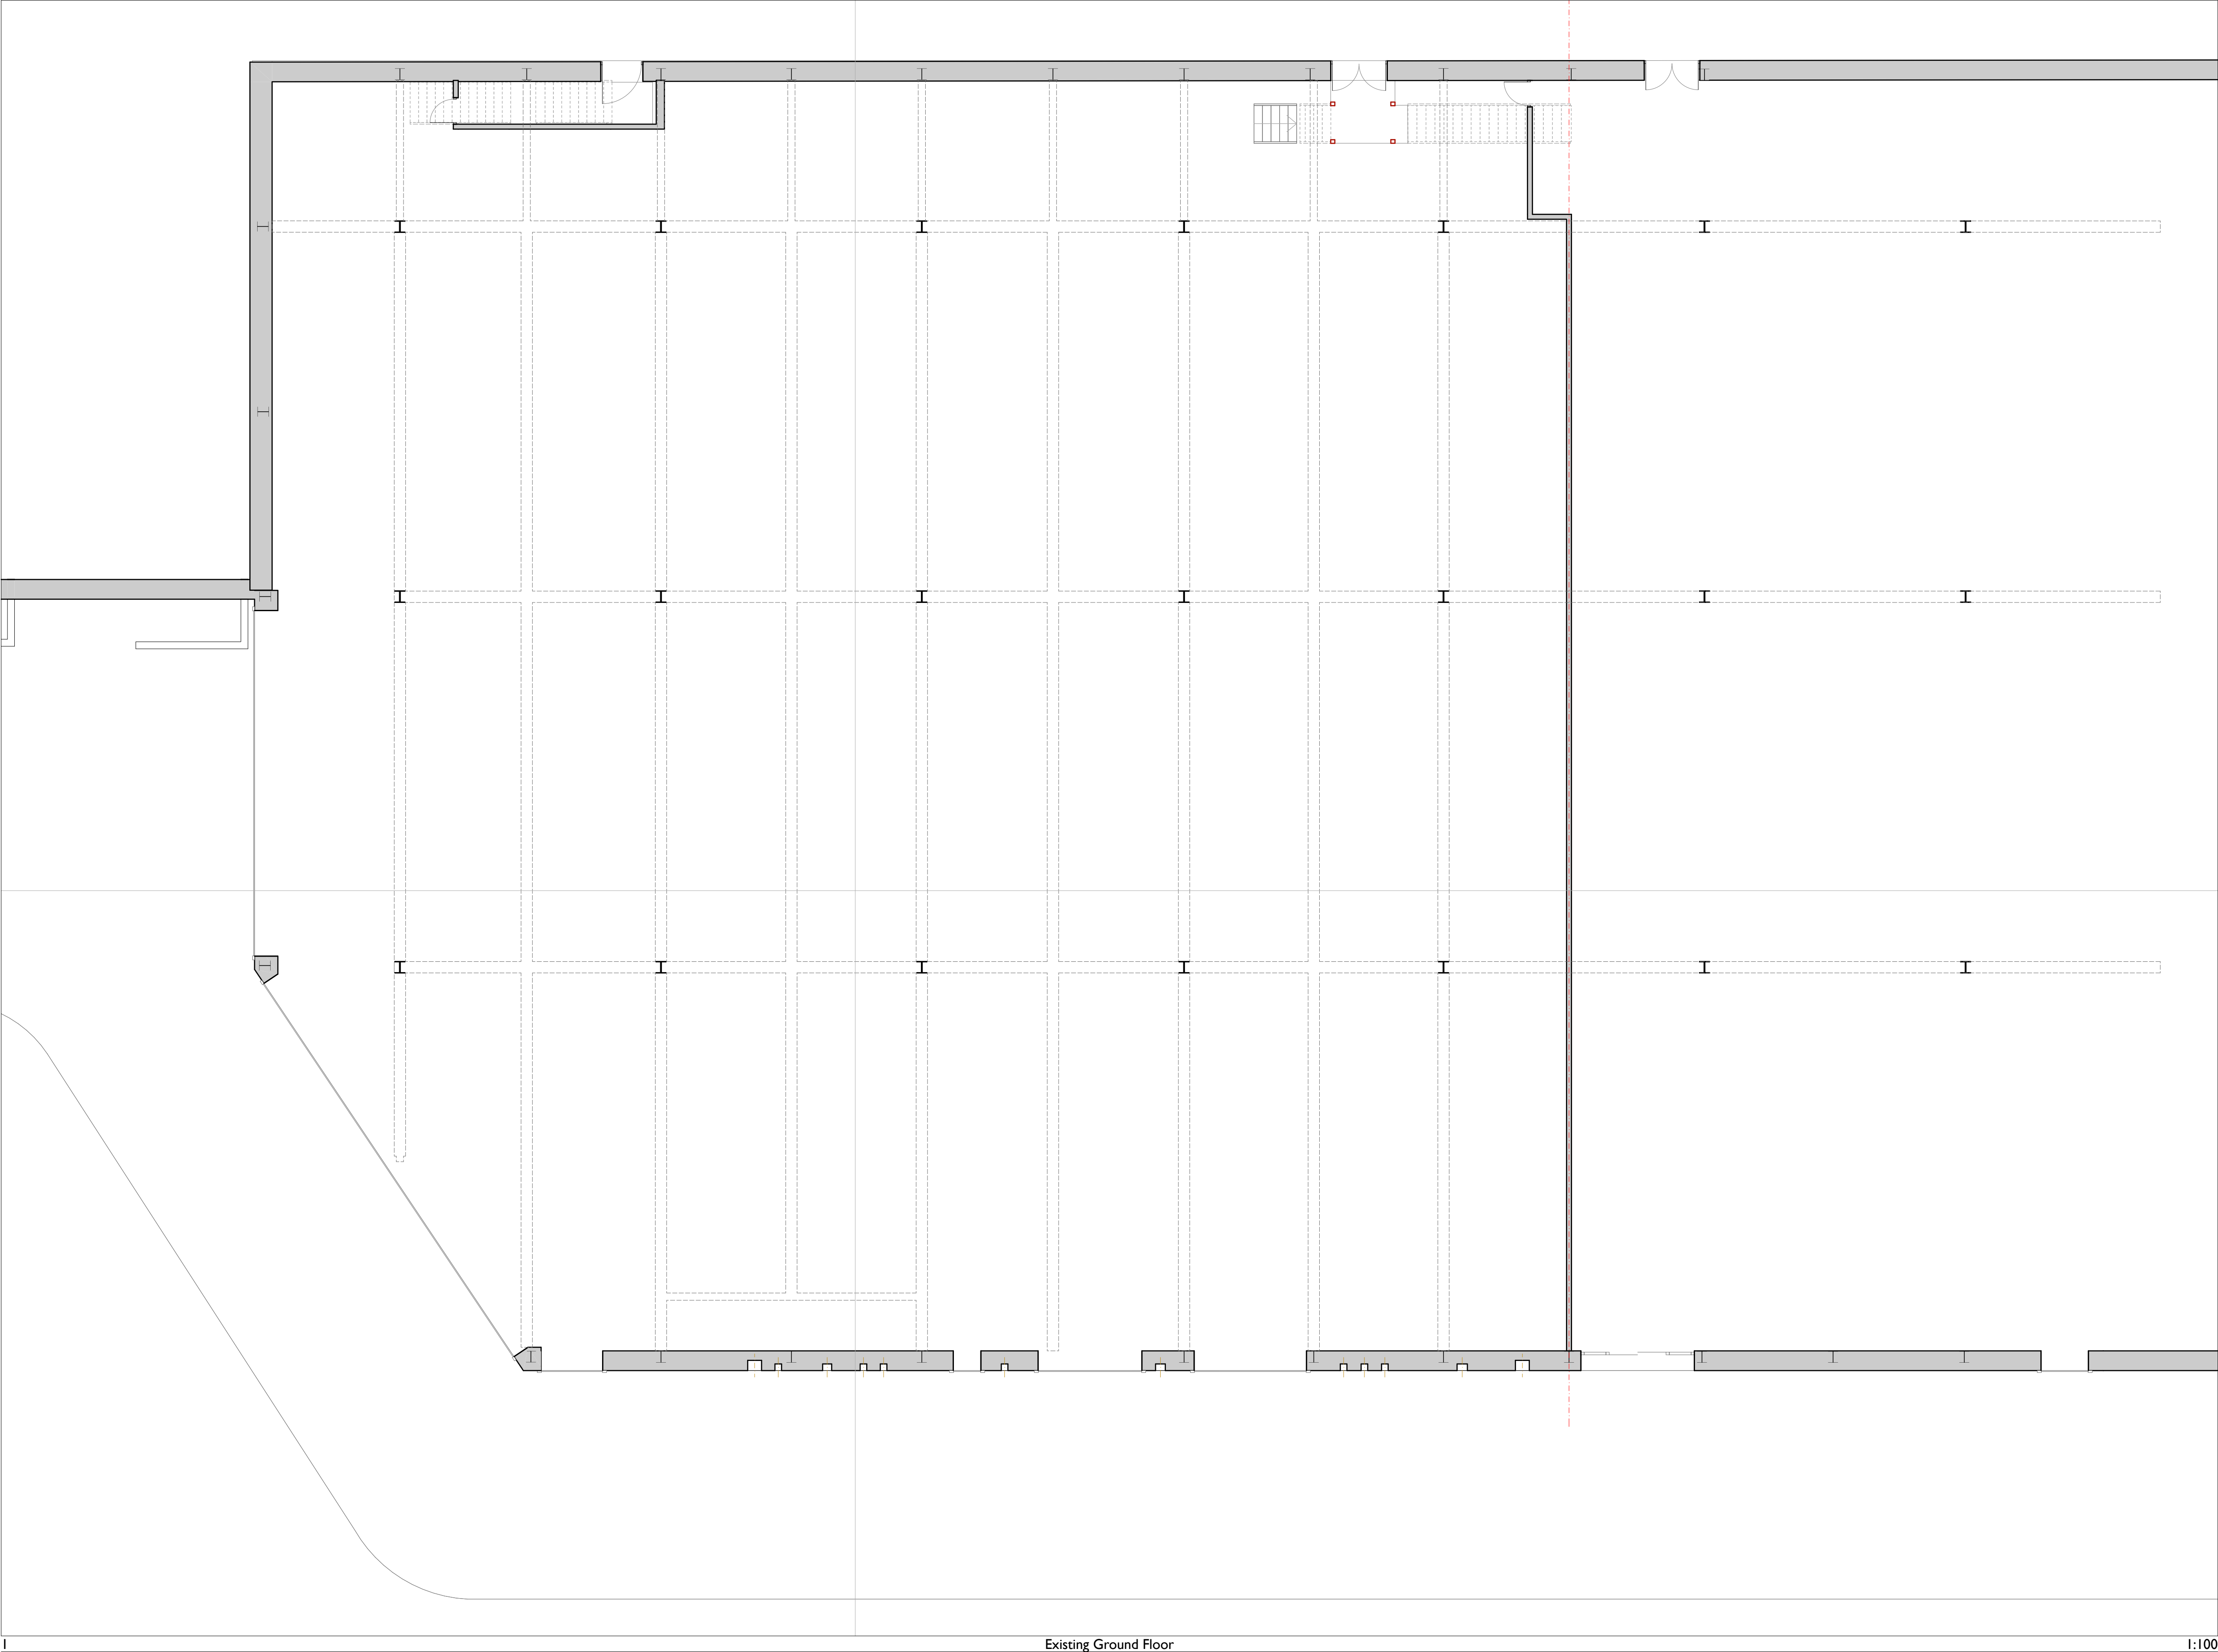

126 Cherryfield Rd

CONSTRUCTIVE
THINKING

Contact Company
Liverpool Science Park IC 1
131 Mount Pleasant
L3 5TF

www.constructivethinking.co.uk
T: +44 (0) 151 705 3453
e: bim@constructivethinking.co.uk

Client Knowsley Borough Council

Projec 126 Cherryfield Rd

Existing Ground Floor Plan

Status For Comment - S2 - Issued

Drawings Existing Ground Floor, Scale Bar

Paper Size



A1

Scales 1:100

File 3262_126 Cherryfield 03

Drawing Number Revision

3262 CTS 00 ZZ DR A 4402

 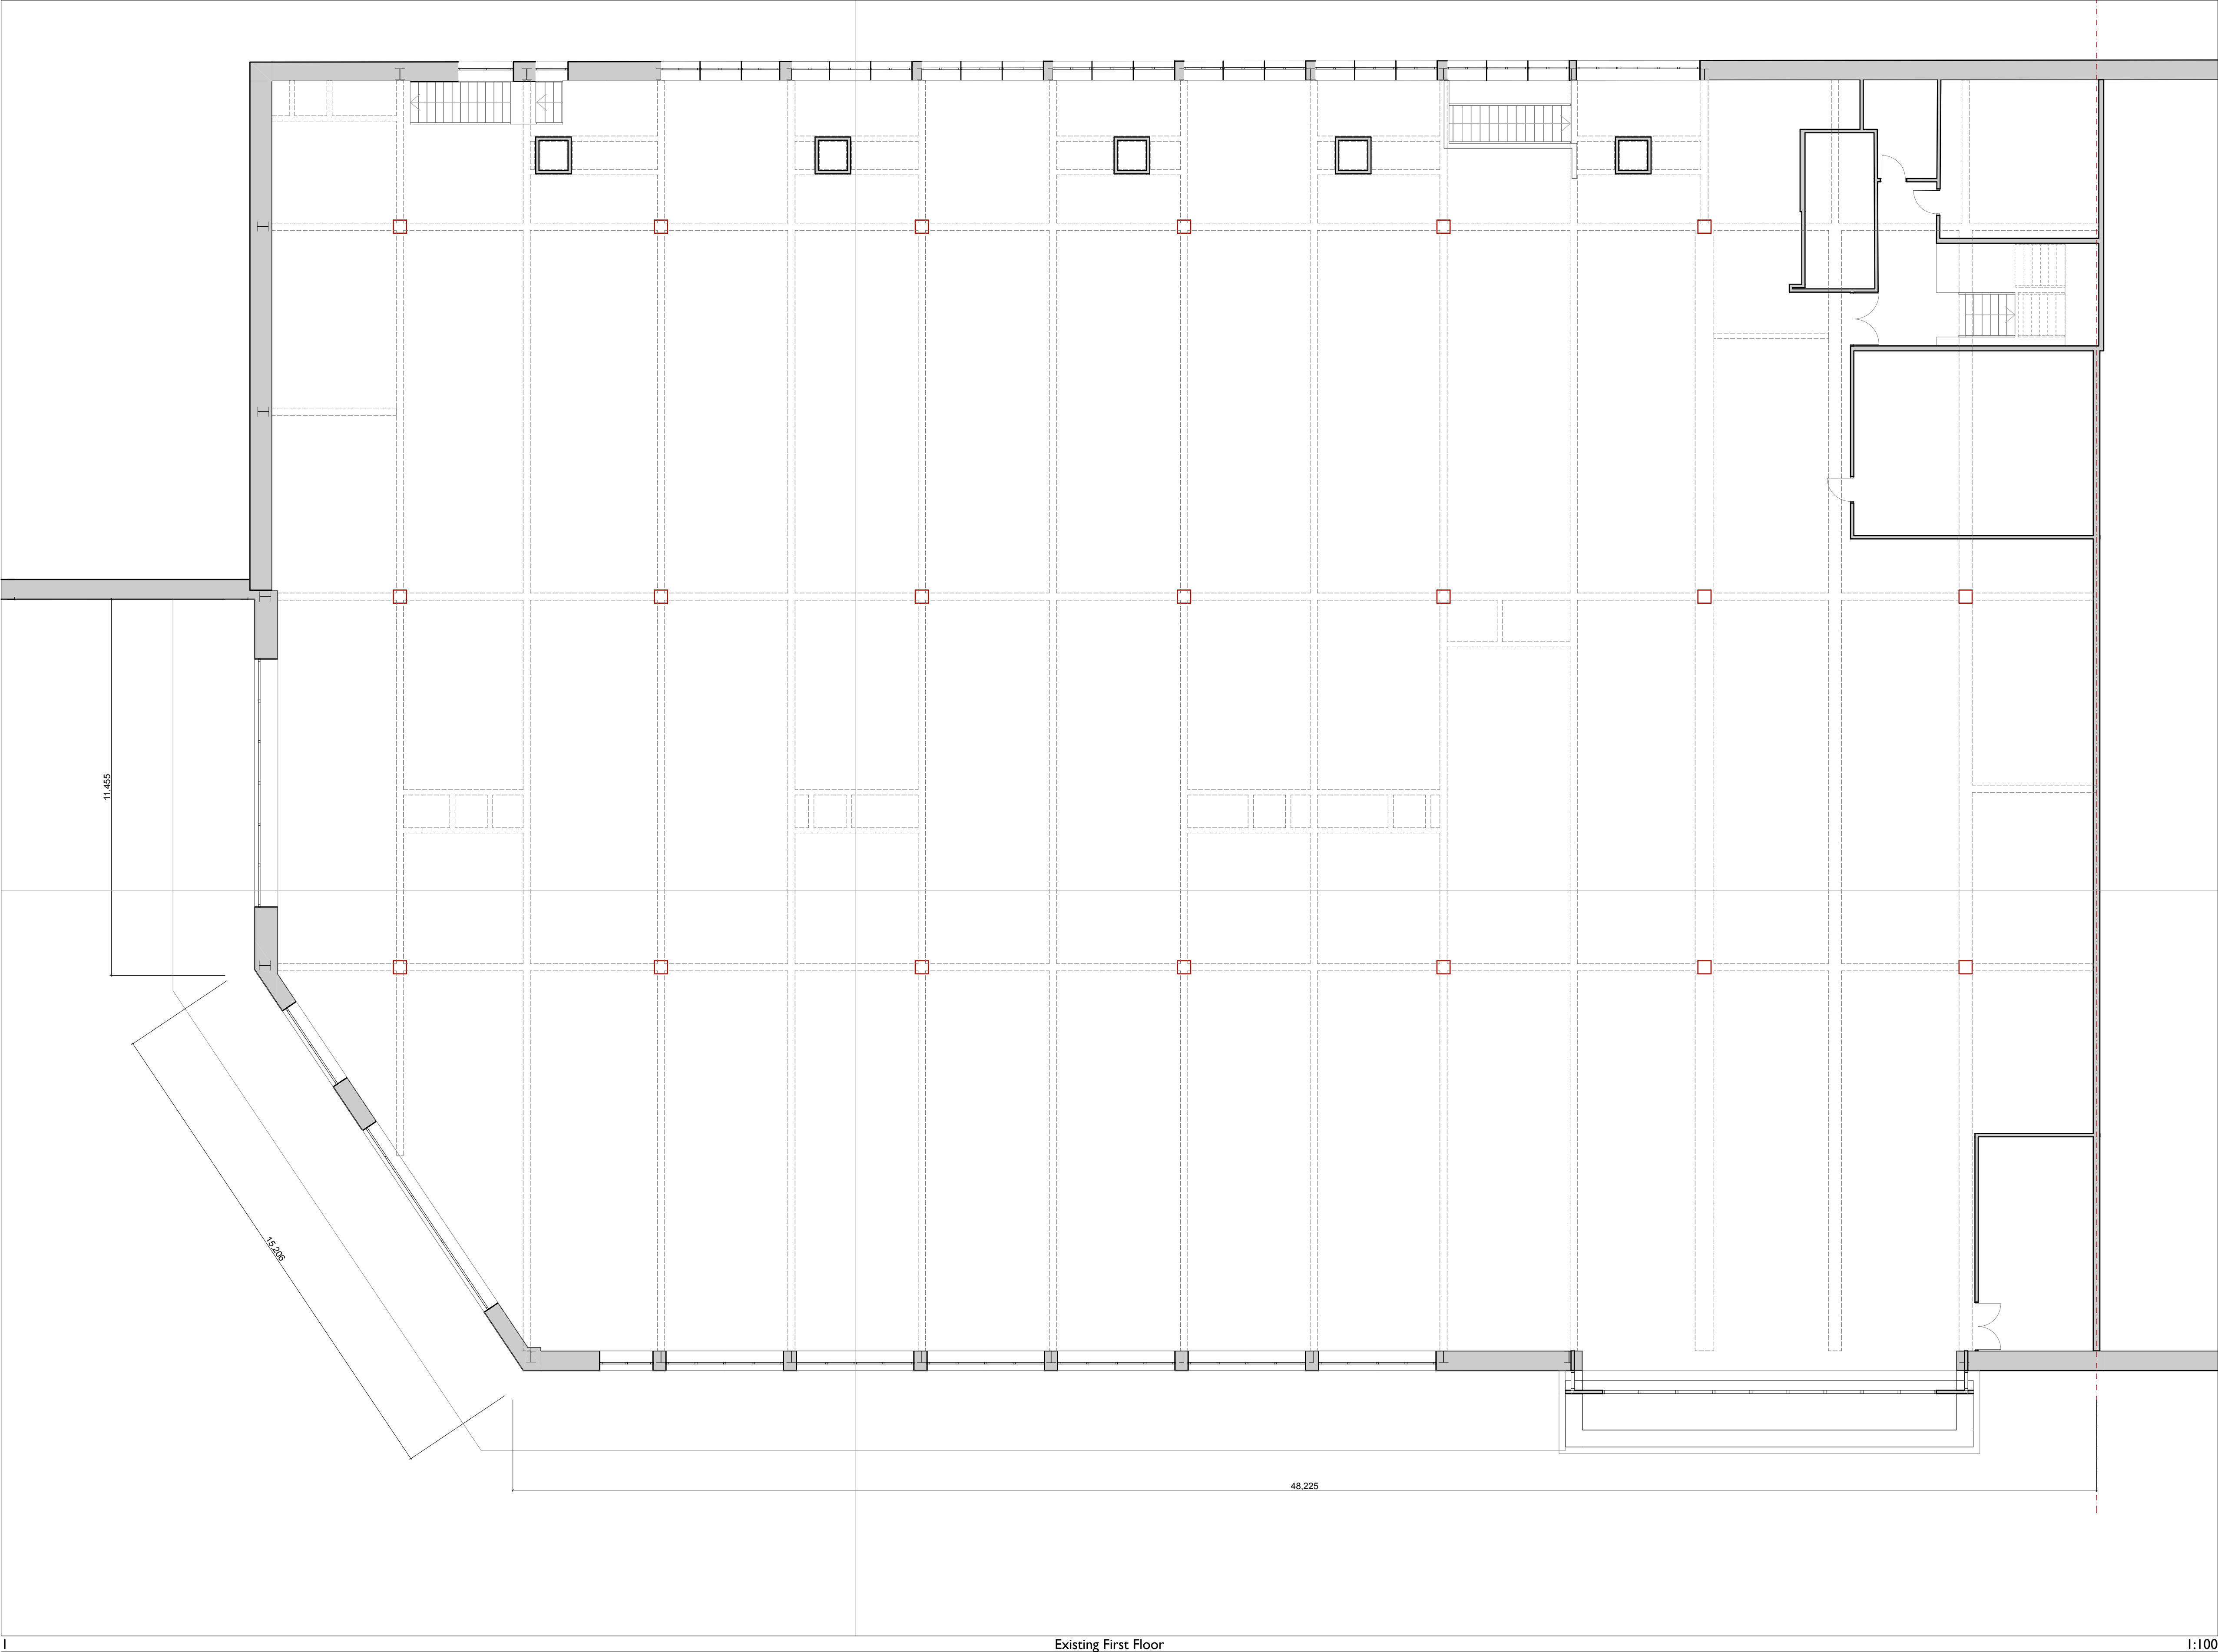

126 Cherryfield Rd

CONSTRUCTIVE
THINKING

Contact Company
Liverpool Science Park IC 1
131 Mount Pleasant
L3 5TF

www.constructivethinking.co.uk
T: +44 (0) 151 705 3453
e: bim@constructivethinking.co.uk

Client Knowsley Borough Council

Projec 126 Cherryfield Rd

Existing First Floor Plan

Status For Comment - S2 - Issued

Drawings Existing First Floor, Scale Bar

Paper Size



A1

Scales 1:100

File 3262_126 Cherryfield 03

Drawing Number Revision

3262 CTS 00 ZZ DR A 4403

 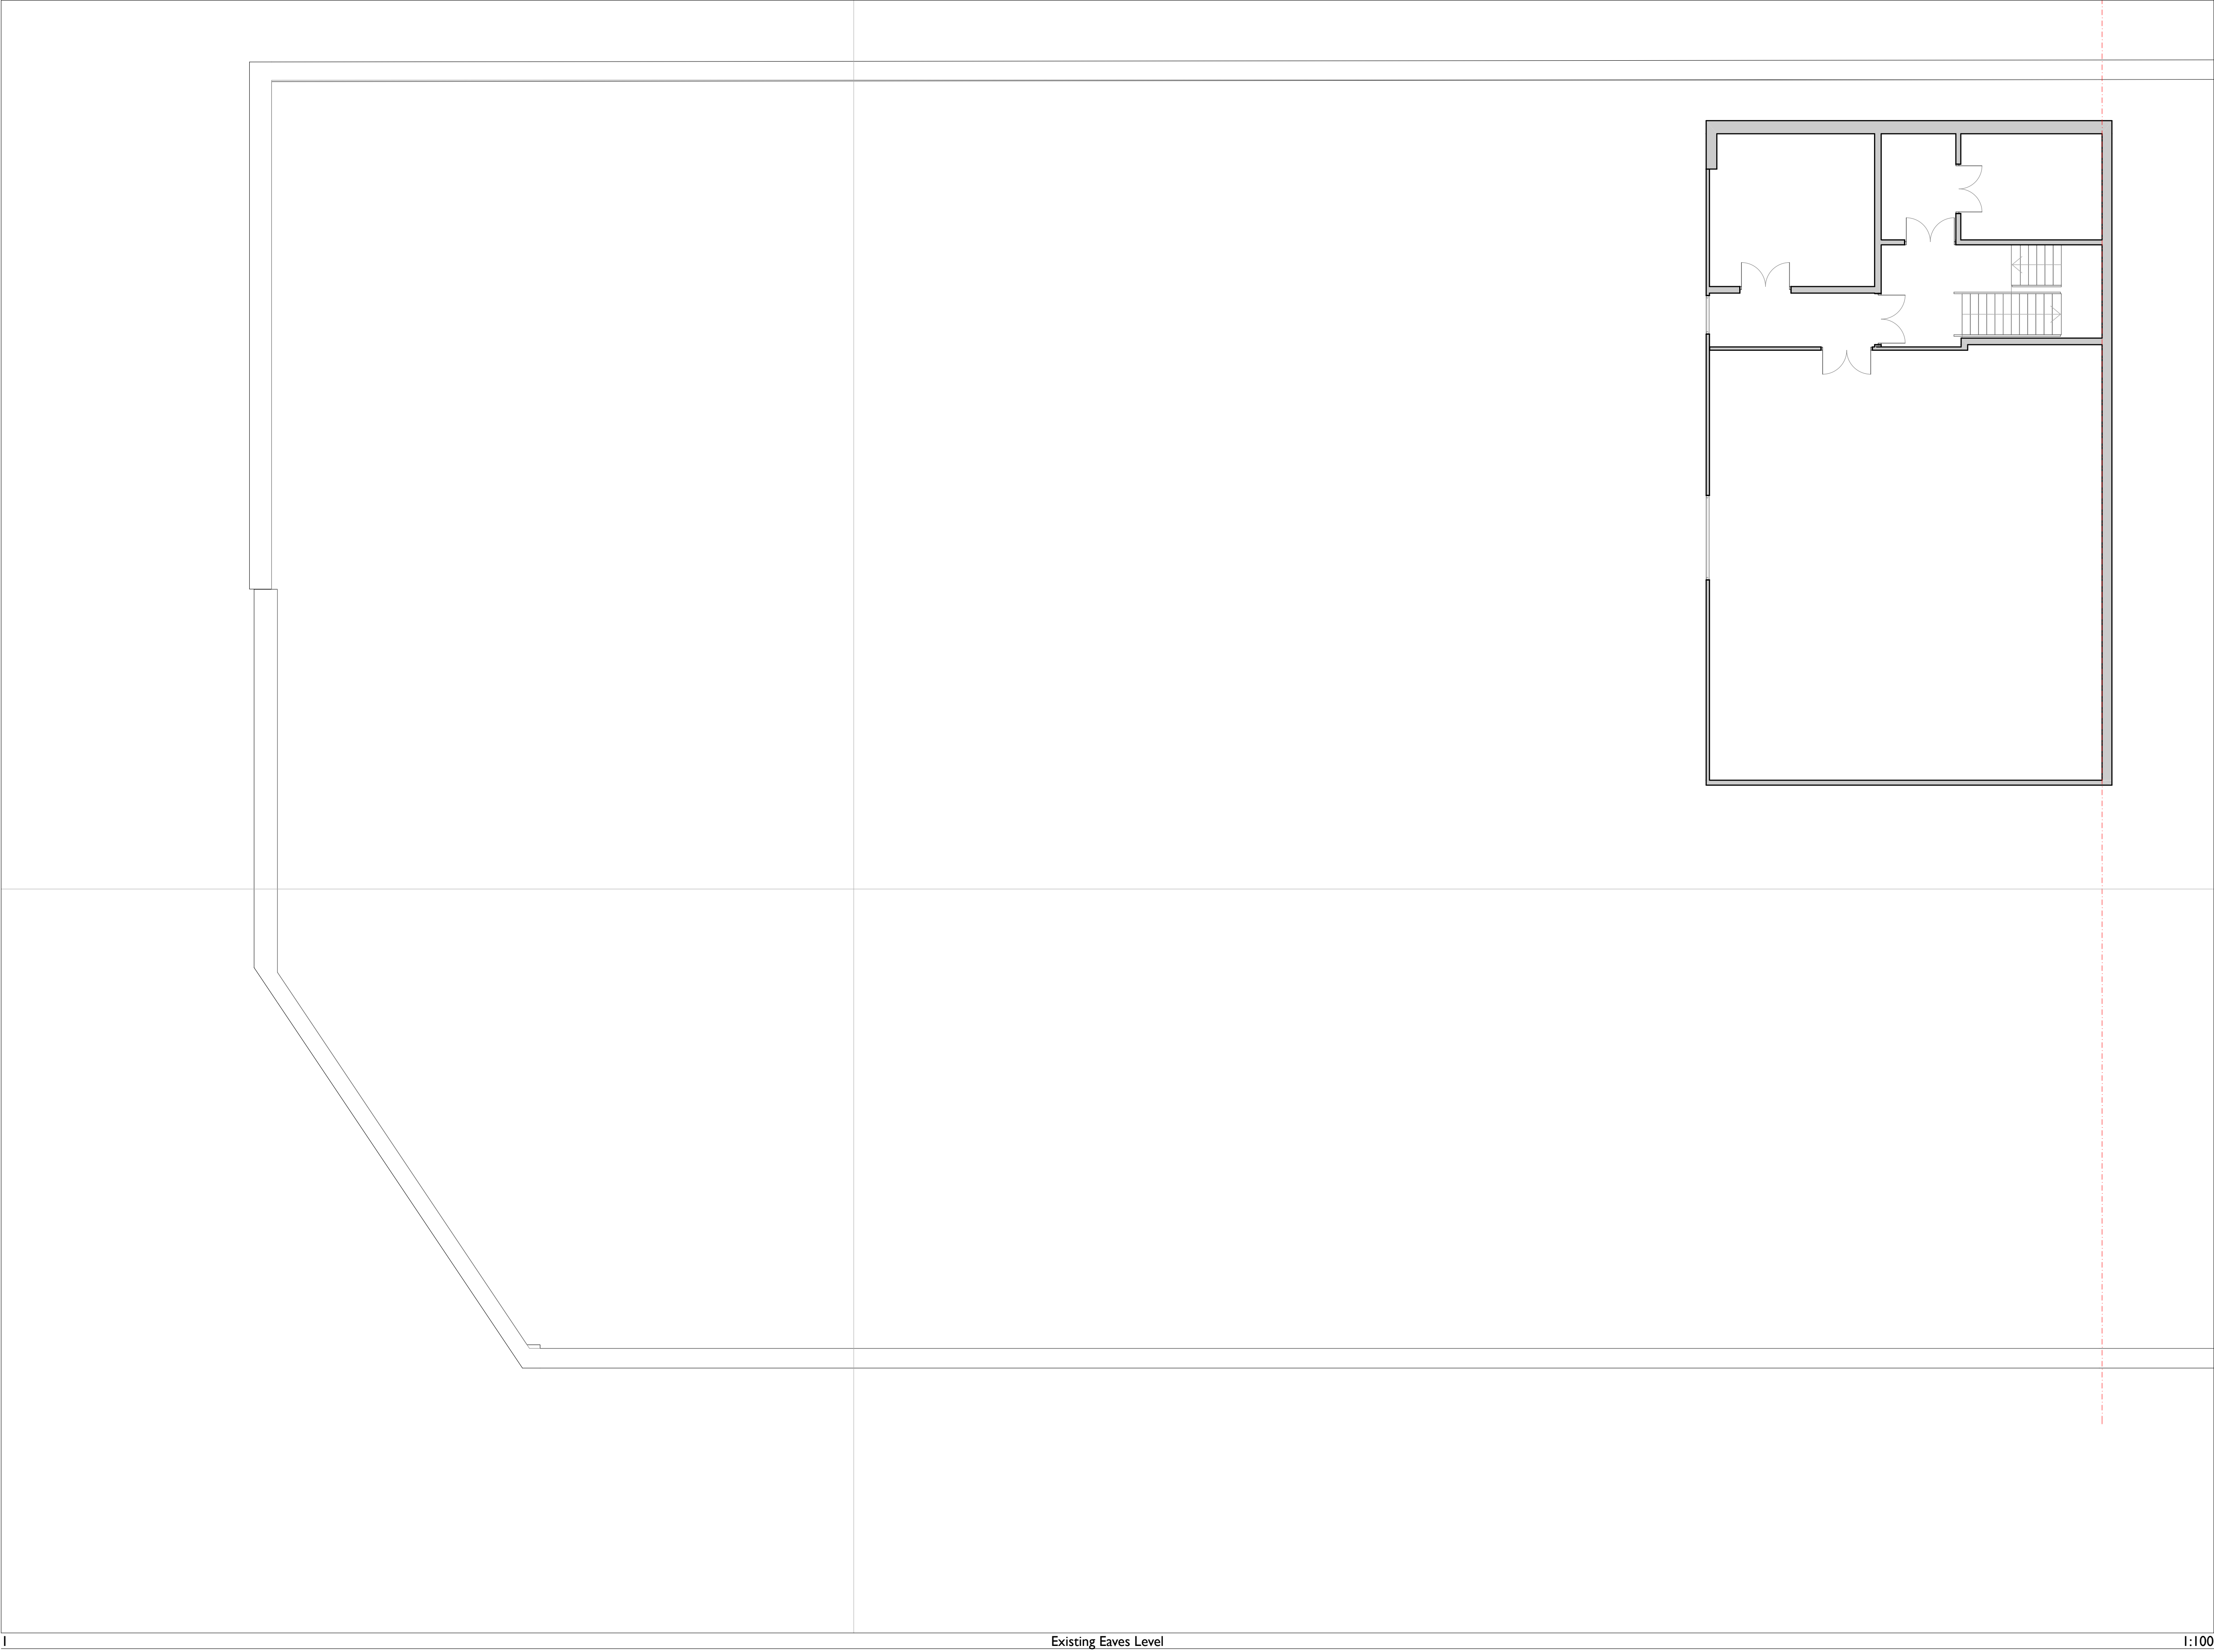

126 Cherryfield Rd

CONSTRUCTIVE
THINKING

Contact Company
Liverpool Science Park IC 1
131 Mount Pleasant
L3 5TF

www.constructivethinking.co.uk
T: +44 (0) 151 705 3453
e: bim@constructivethinking.co.uk

Client Knowsley Borough Council

Projec 126 Cherryfield Rd

Existing Roof Plan

Status For Comment - S2 - Issued

Drawings Existing Eaves Level, Scale Bar

Paper Size

A1

Scales 1:100

File 3262_126 Cherryfield 03

Drawing Number Revision


3262	CTS	00	ZZ	DR	A	4404	
------	-----	----	----	----	---	------	--



3

Existing South Elevation


I:100

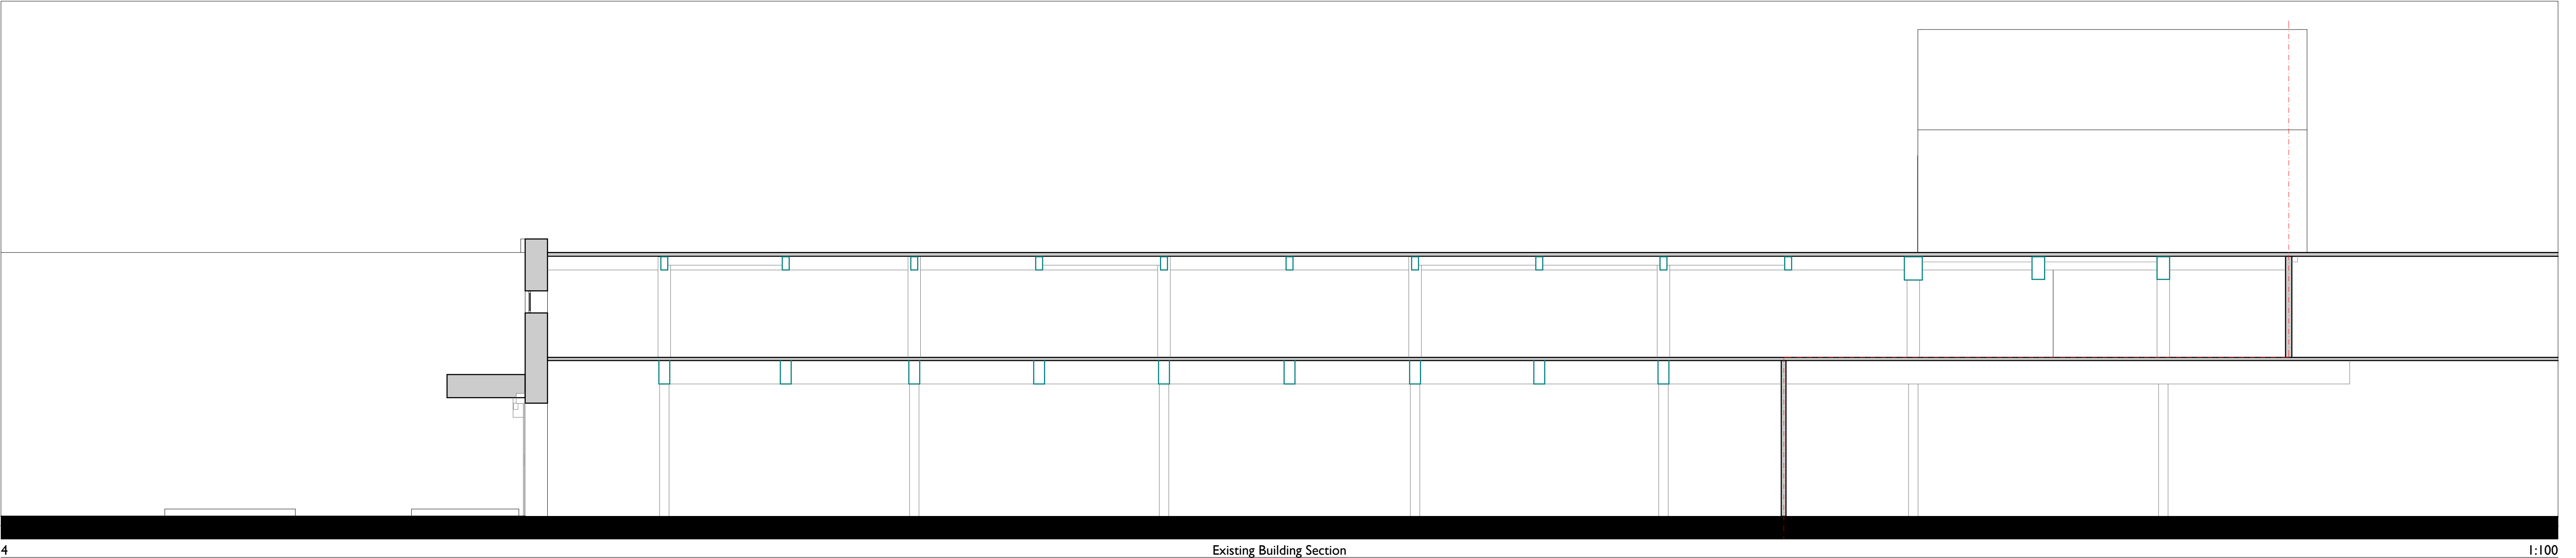

4

Existing Building Section

I:100

 


126 Cherryfield Rd

CONSTRUCTIVE
THINKING


Contact Company
Liverpool Science Park IC 1
131 Mount Pleasant
L3 5TF

www.constructivethinking.co.uk
t: +44 (0) 151 705 3453
e: bim@constructivethinking.co.uk


Client	Knowsley Borough Council		
Projec	126 Cherryfield Rd		
Existing South Elevations			
Status	For Comment - S2 - Issued		
Drawings	Scale Bar, Existing Rear Side Elevation, Existing South Elevation, Existing Building Section	Paper Size	A1
Scales			
File 3262_126 Cherryfield 03			
Drawing Number			
3262	CTS	00	ZZ DR A 4405
Revision			

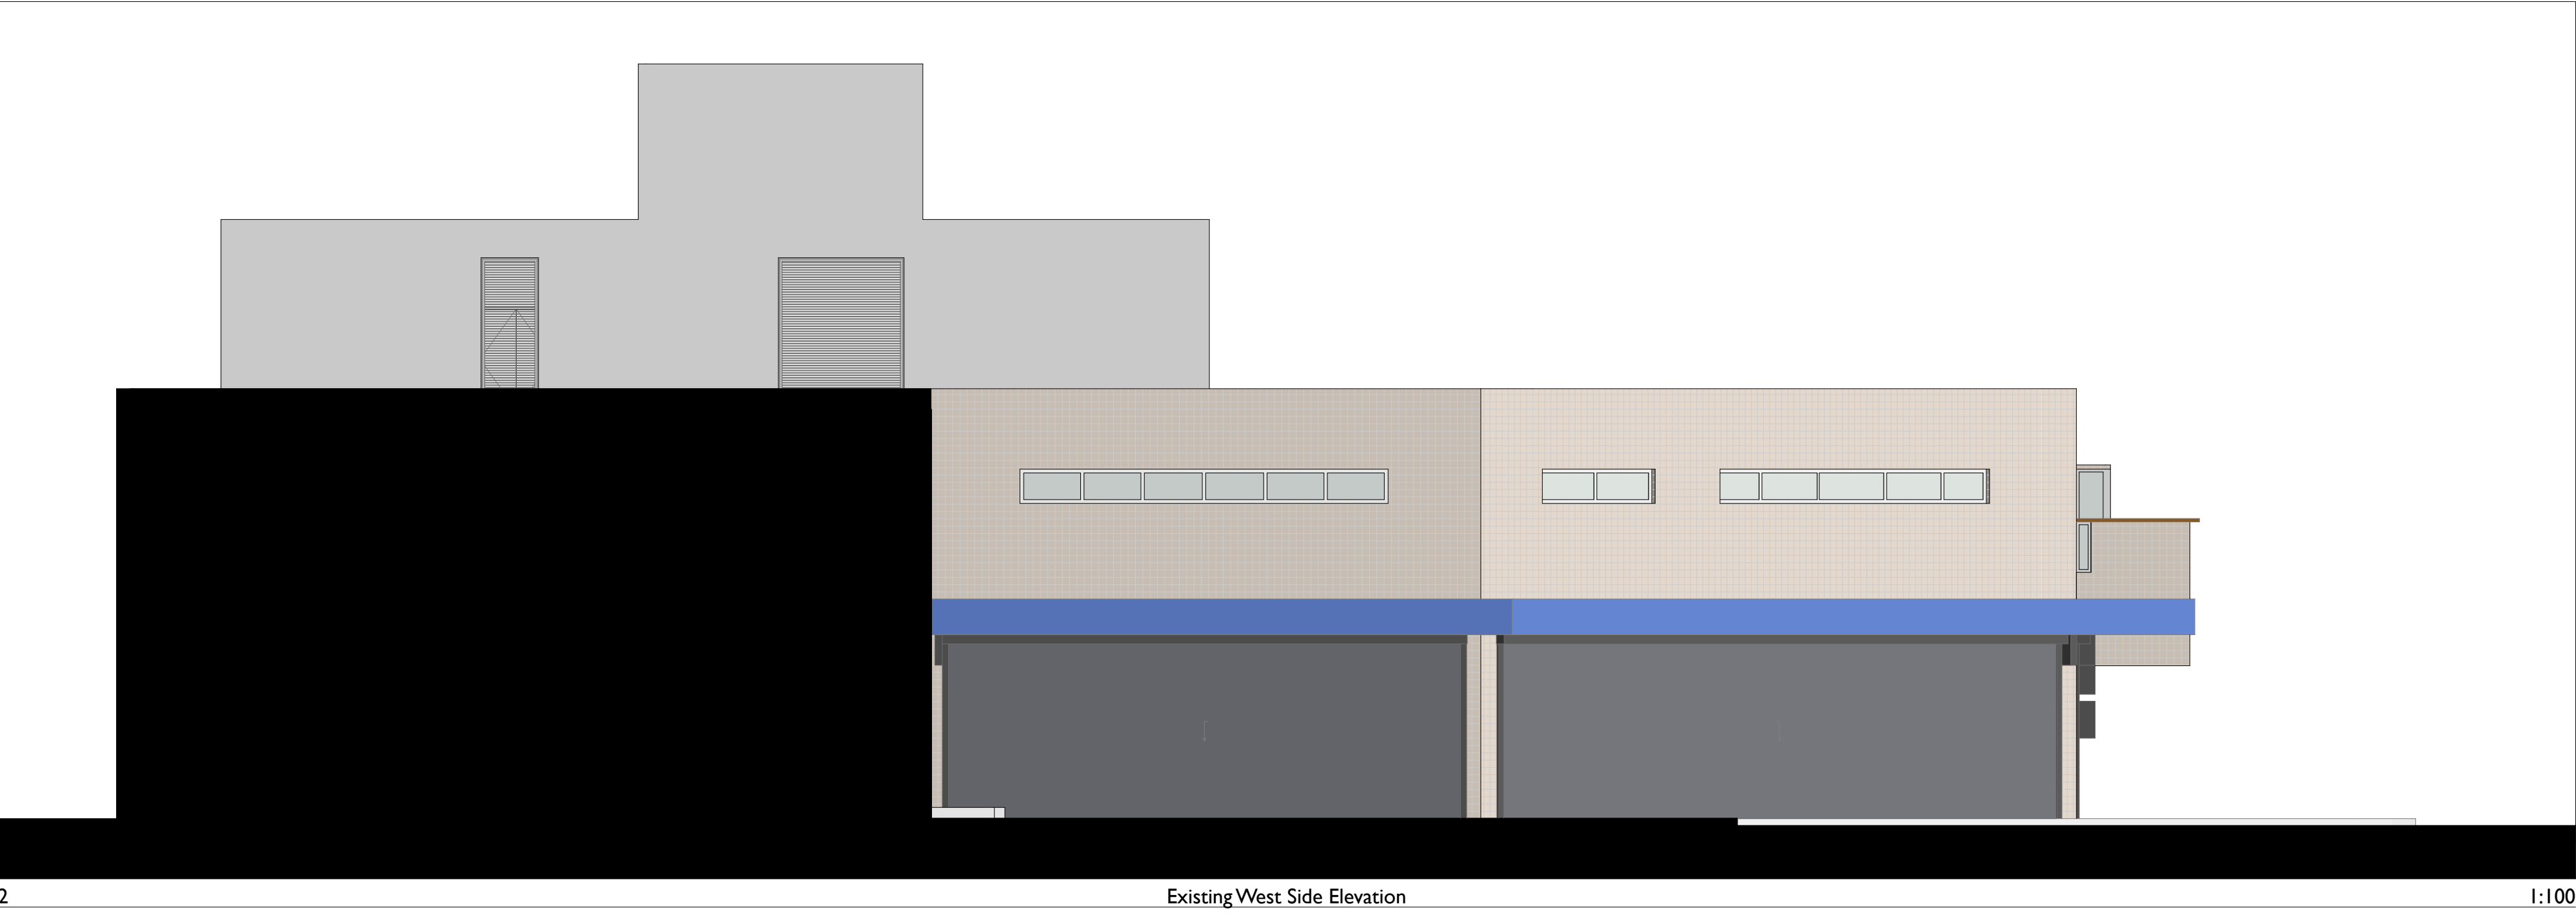


2 Existing West Side Elevation I:100

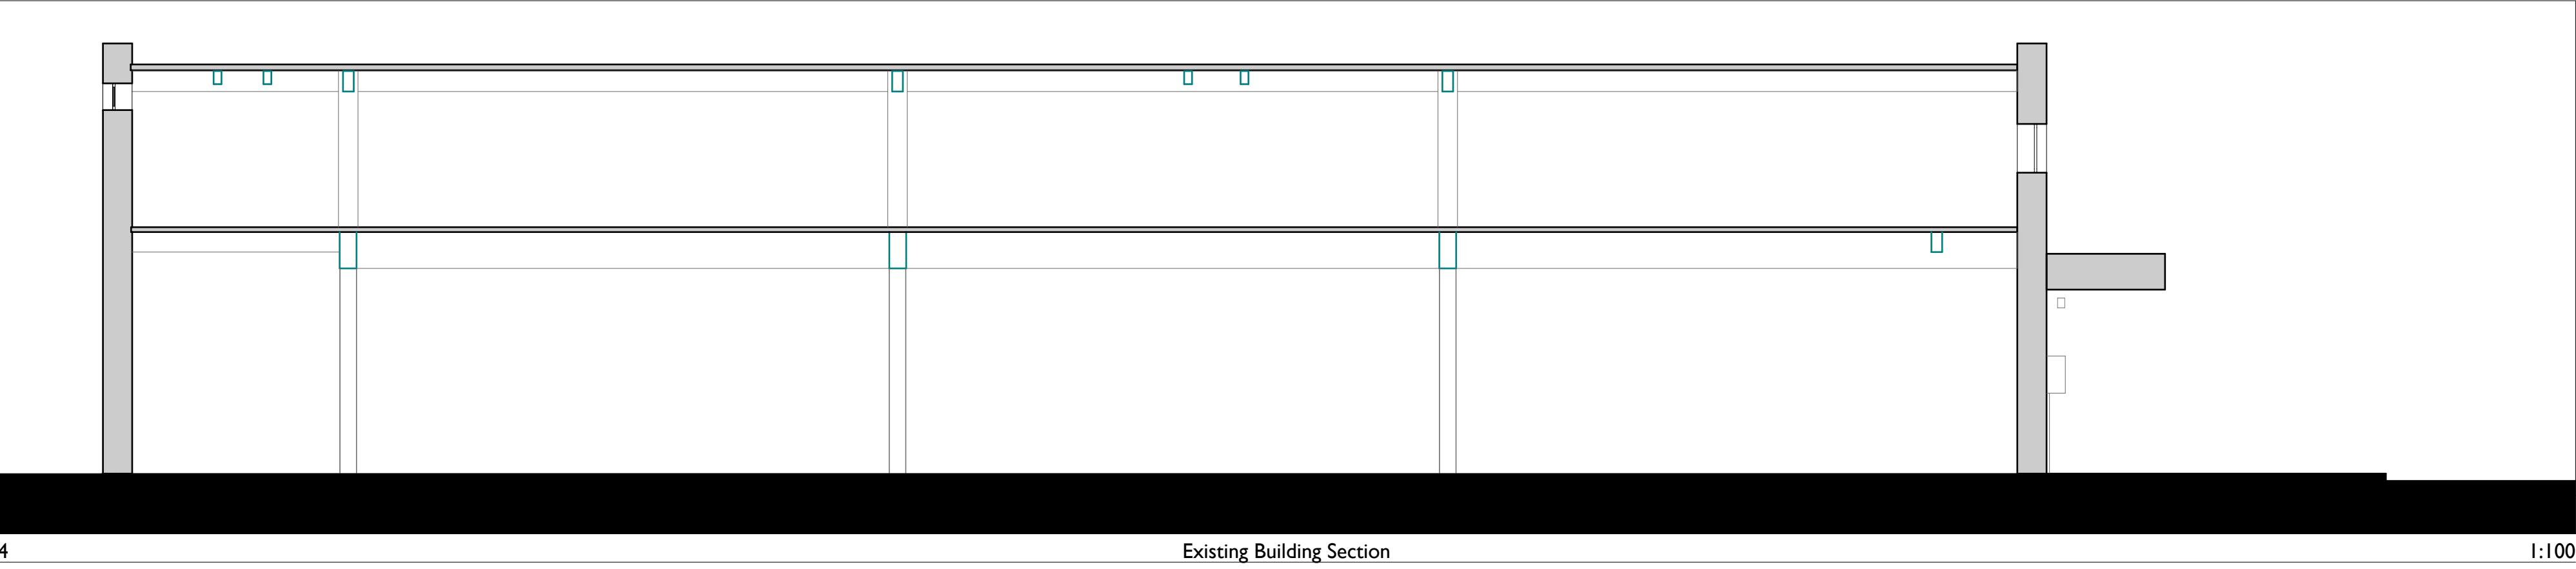

4 Existing Building Section I:100

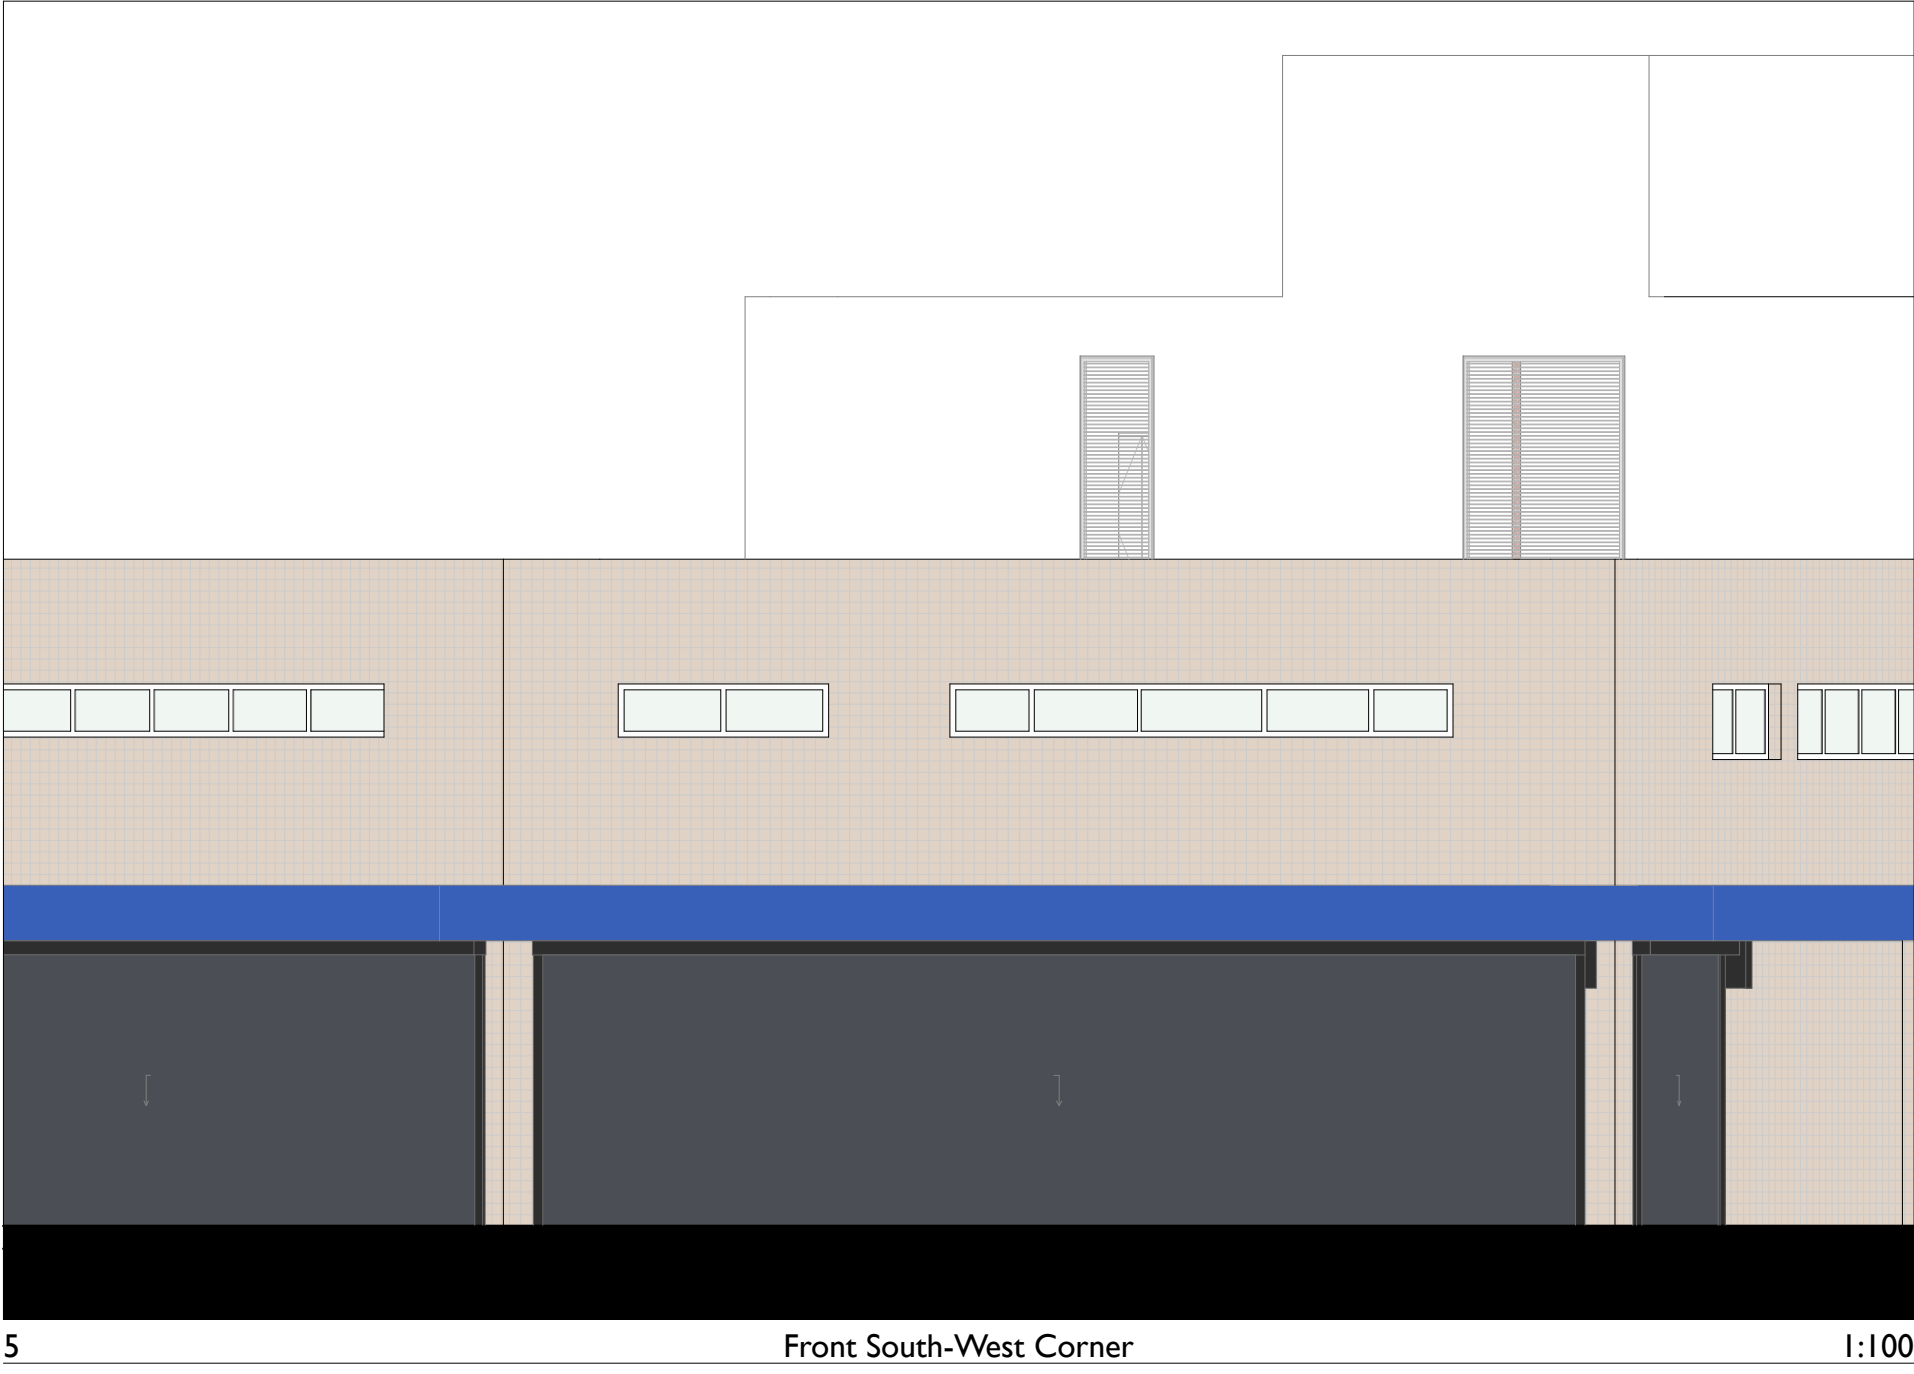

5 Front South-West Corner I:100

 

126 Cherryfield Rd

CONSTRUCTIVE
THINKING

Contact Company
Liverpool Science Park IC 1
131 Mount Pleasant
L3 5TF

www.constructivethinking.co.uk
T: +44 (0) 151 705 3453
e: bim@constructivethinking.co.uk


Client	Knowsley Borough Council		
Projec	126 Cherryfield Rd		
Existing West Elevations			
Status	For Comment - S2 - Issued		
Drawings	Scale Bar, Existing West Side Elevation, Existing Rear Side Elevation, Existing Building Section, Front South-West Corner	Paper Size	A1
Scales	1:100		
File	3262_126 Cherryfield 03		
Drawing Number	3262	CTS	00
Revision	ZZ	DR	A
	4406		



3

Existing East Elevation


1:100

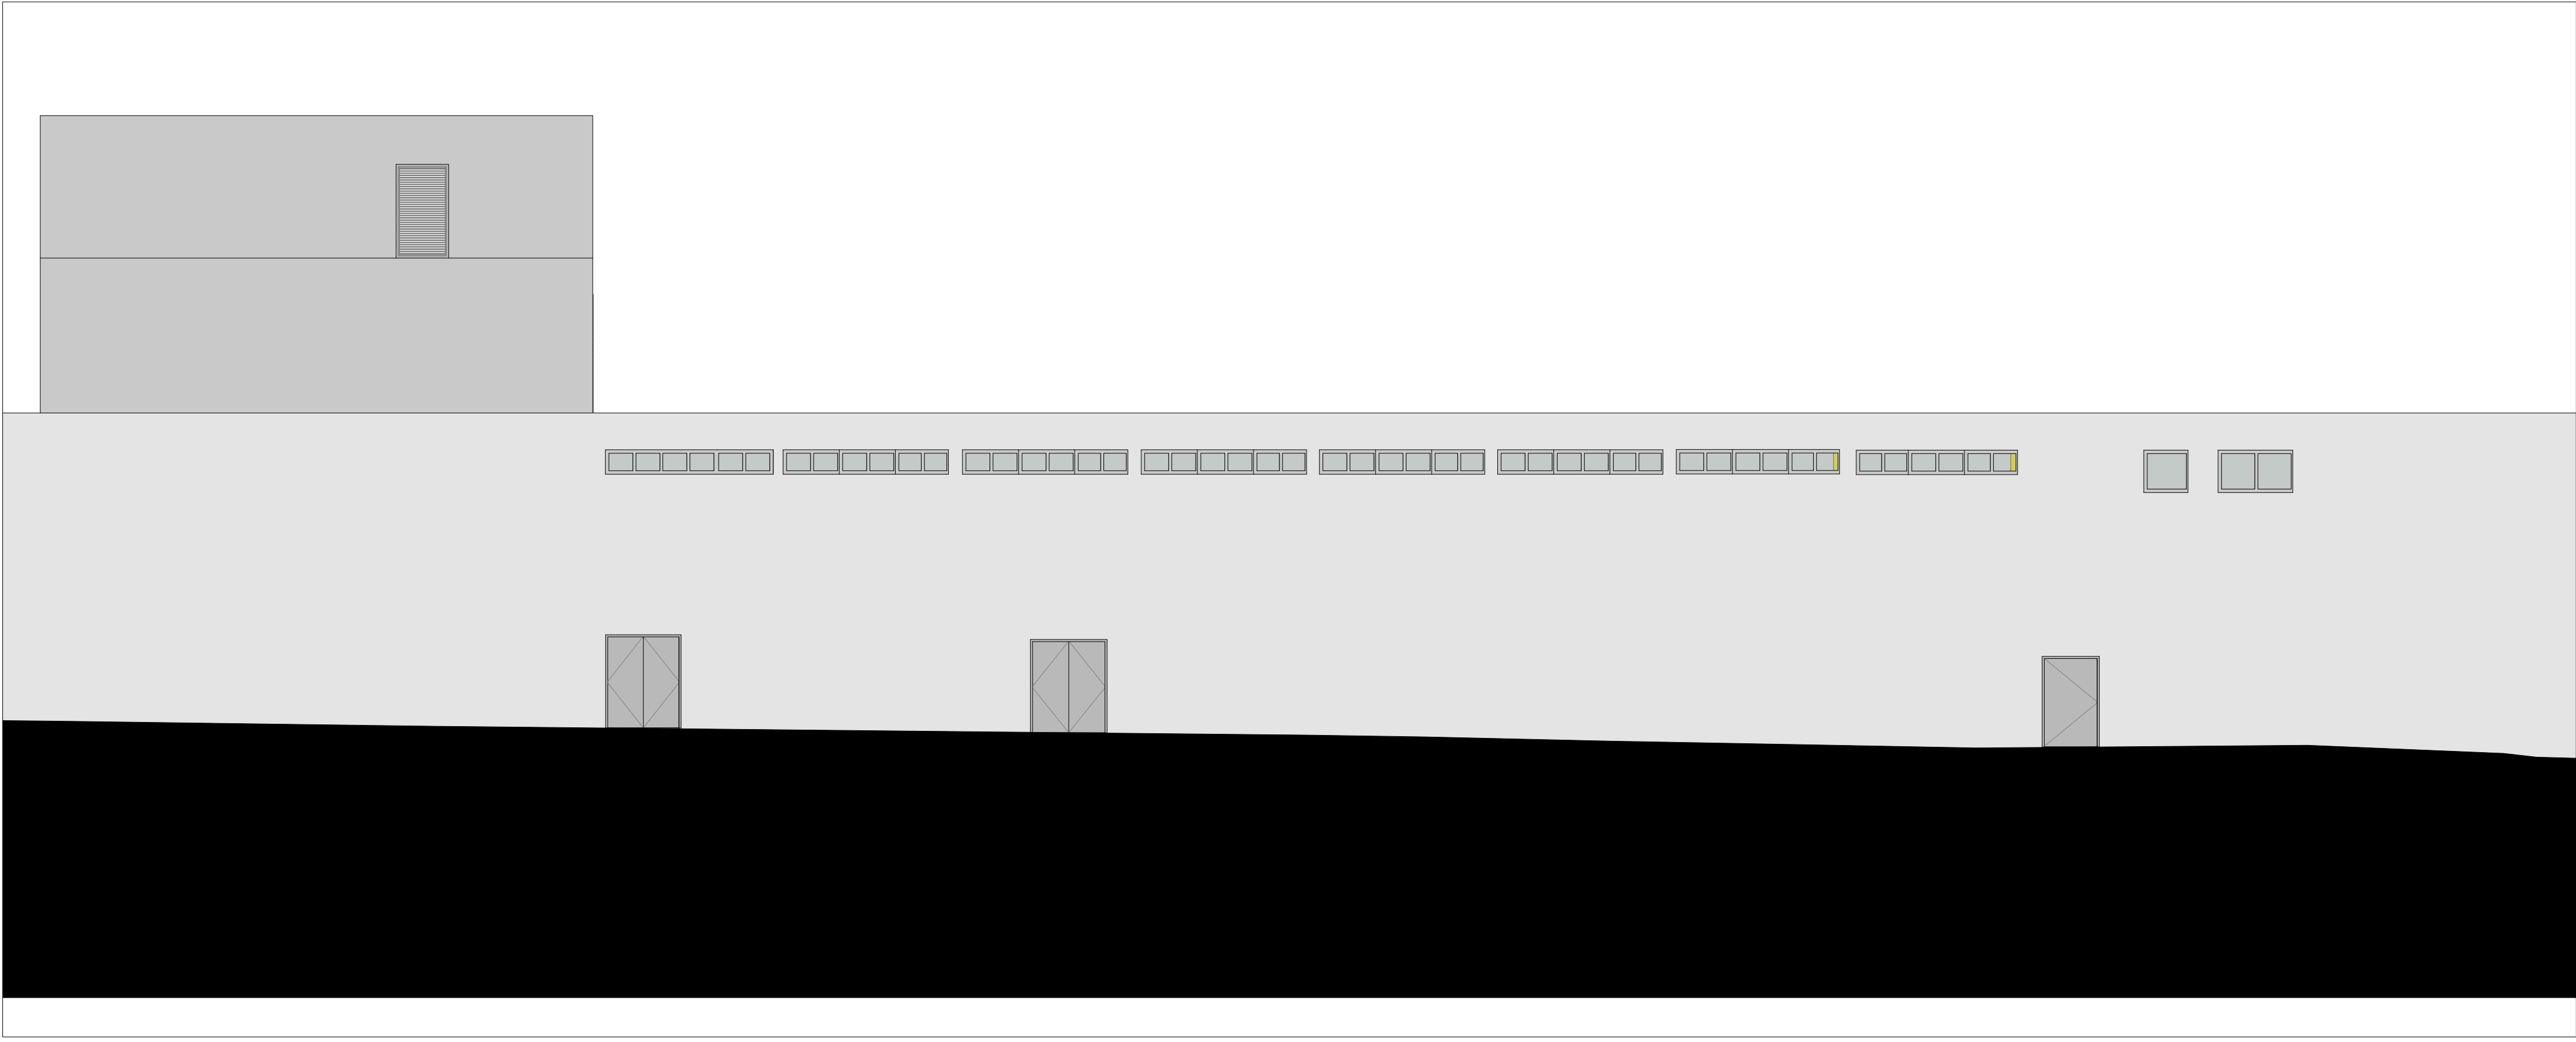

4

Existing North Elevation

1:100

 

126 Cherryfield Rd

CONSTRUCTIVE
THINKING

Contact Company
Liverpool Science Park IC 1
131 Mount Pleasant
L3 5TF

www.constructivethinking.co.uk
t: +44 (0) 151 705 3453
e: bim@constructivethinking.co.uk

Client Knowsley Borough Council

Projec 126 Cherryfield Rd

Existing North and East
Elevations

Status For Comment - S2 - Issued

Drawings Scale Bar, Existing Rear Side Elevation, Existing
East Elevation, Existing North Elevation



Paper Size
A1

Scales

File 3262_126 Cherryfield 03

Drawing Number Revision

3262 CTS 00 ZZ DR A 4407

 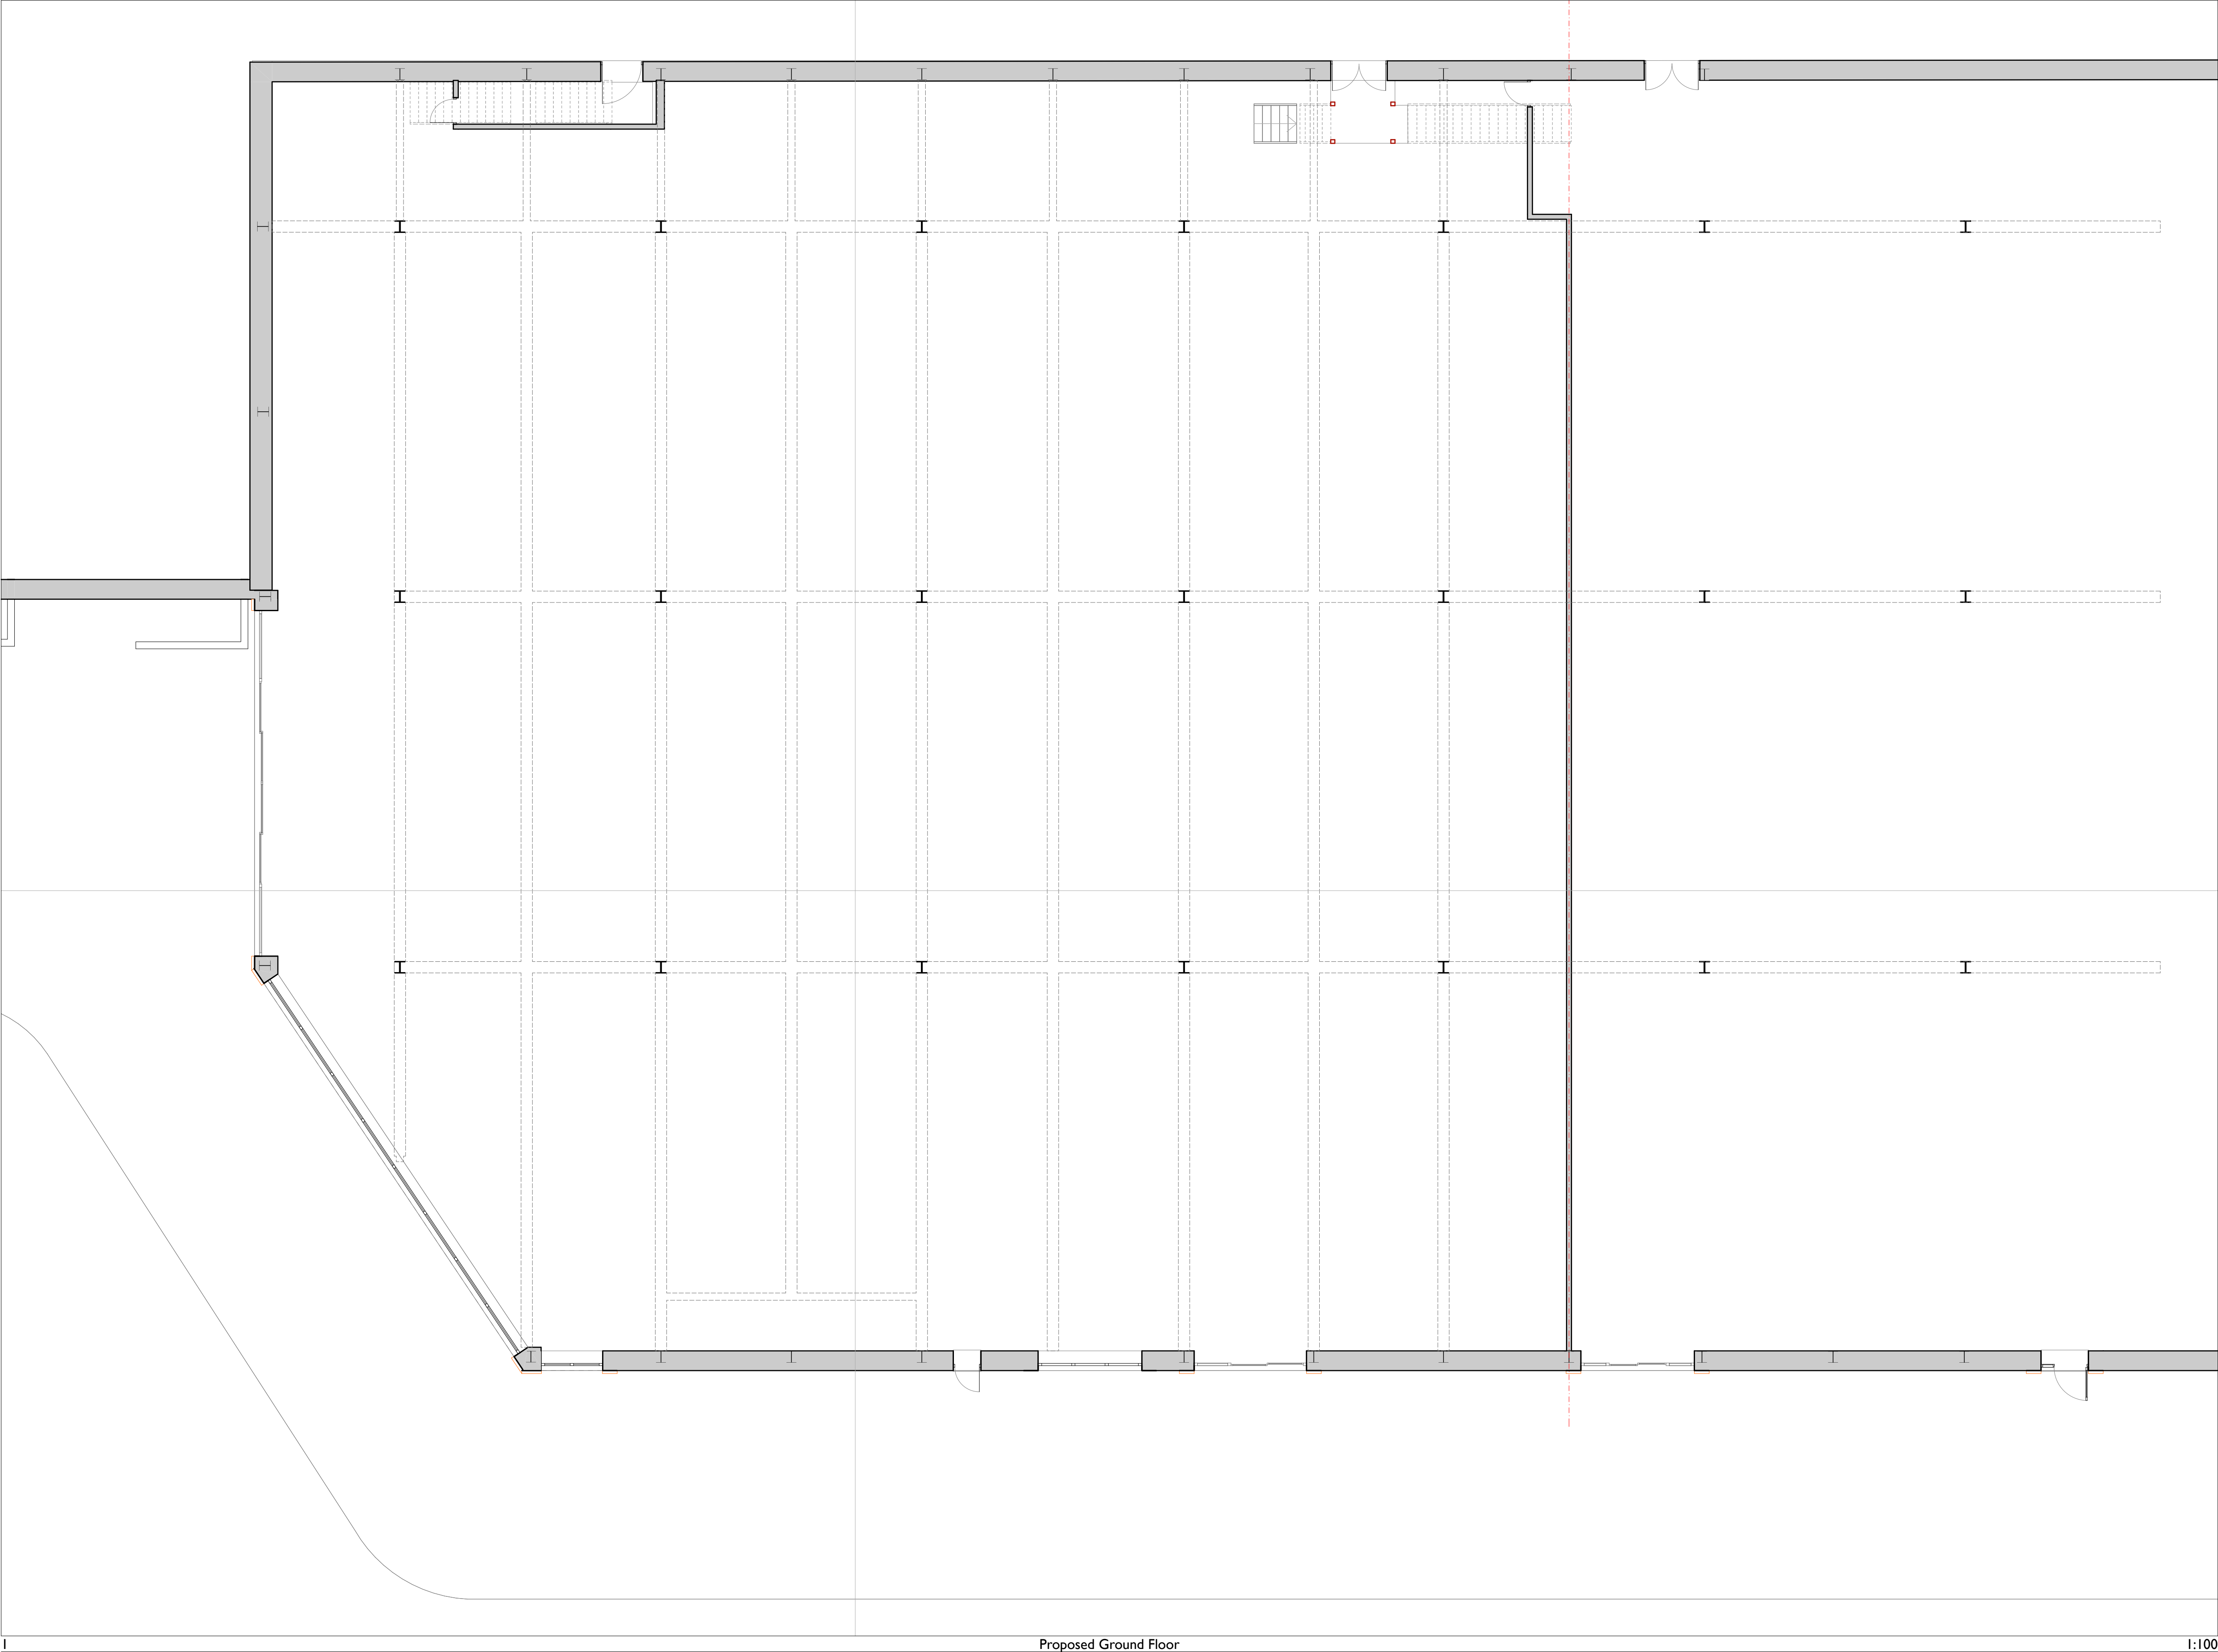

126 Cherryfield Rd

CONSTRUCTIVE
THINKING

Contact Company
Liverpool Science Park IC 1
131 Mount Pleasant
L3 5TF

www.constructivethinking.co.uk
T: +44 (0) 151 705 3453
e: bim@constructivethinking.co.uk

Client Knowsley Borough Council

Projec 126 Cherryfield Rd

Proposed Ground Floor Plan

Status For Comment - S2 - Issued

Drawings Proposed Ground Floor, Scale Bar

Paper Size



A1

Scales 1:100

File 3262_126 Cherryfield 03

Drawing Number Revision

3262	CTS	00	ZZ	DR	A	4408	
------	-----	----	----	----	---	------	--

 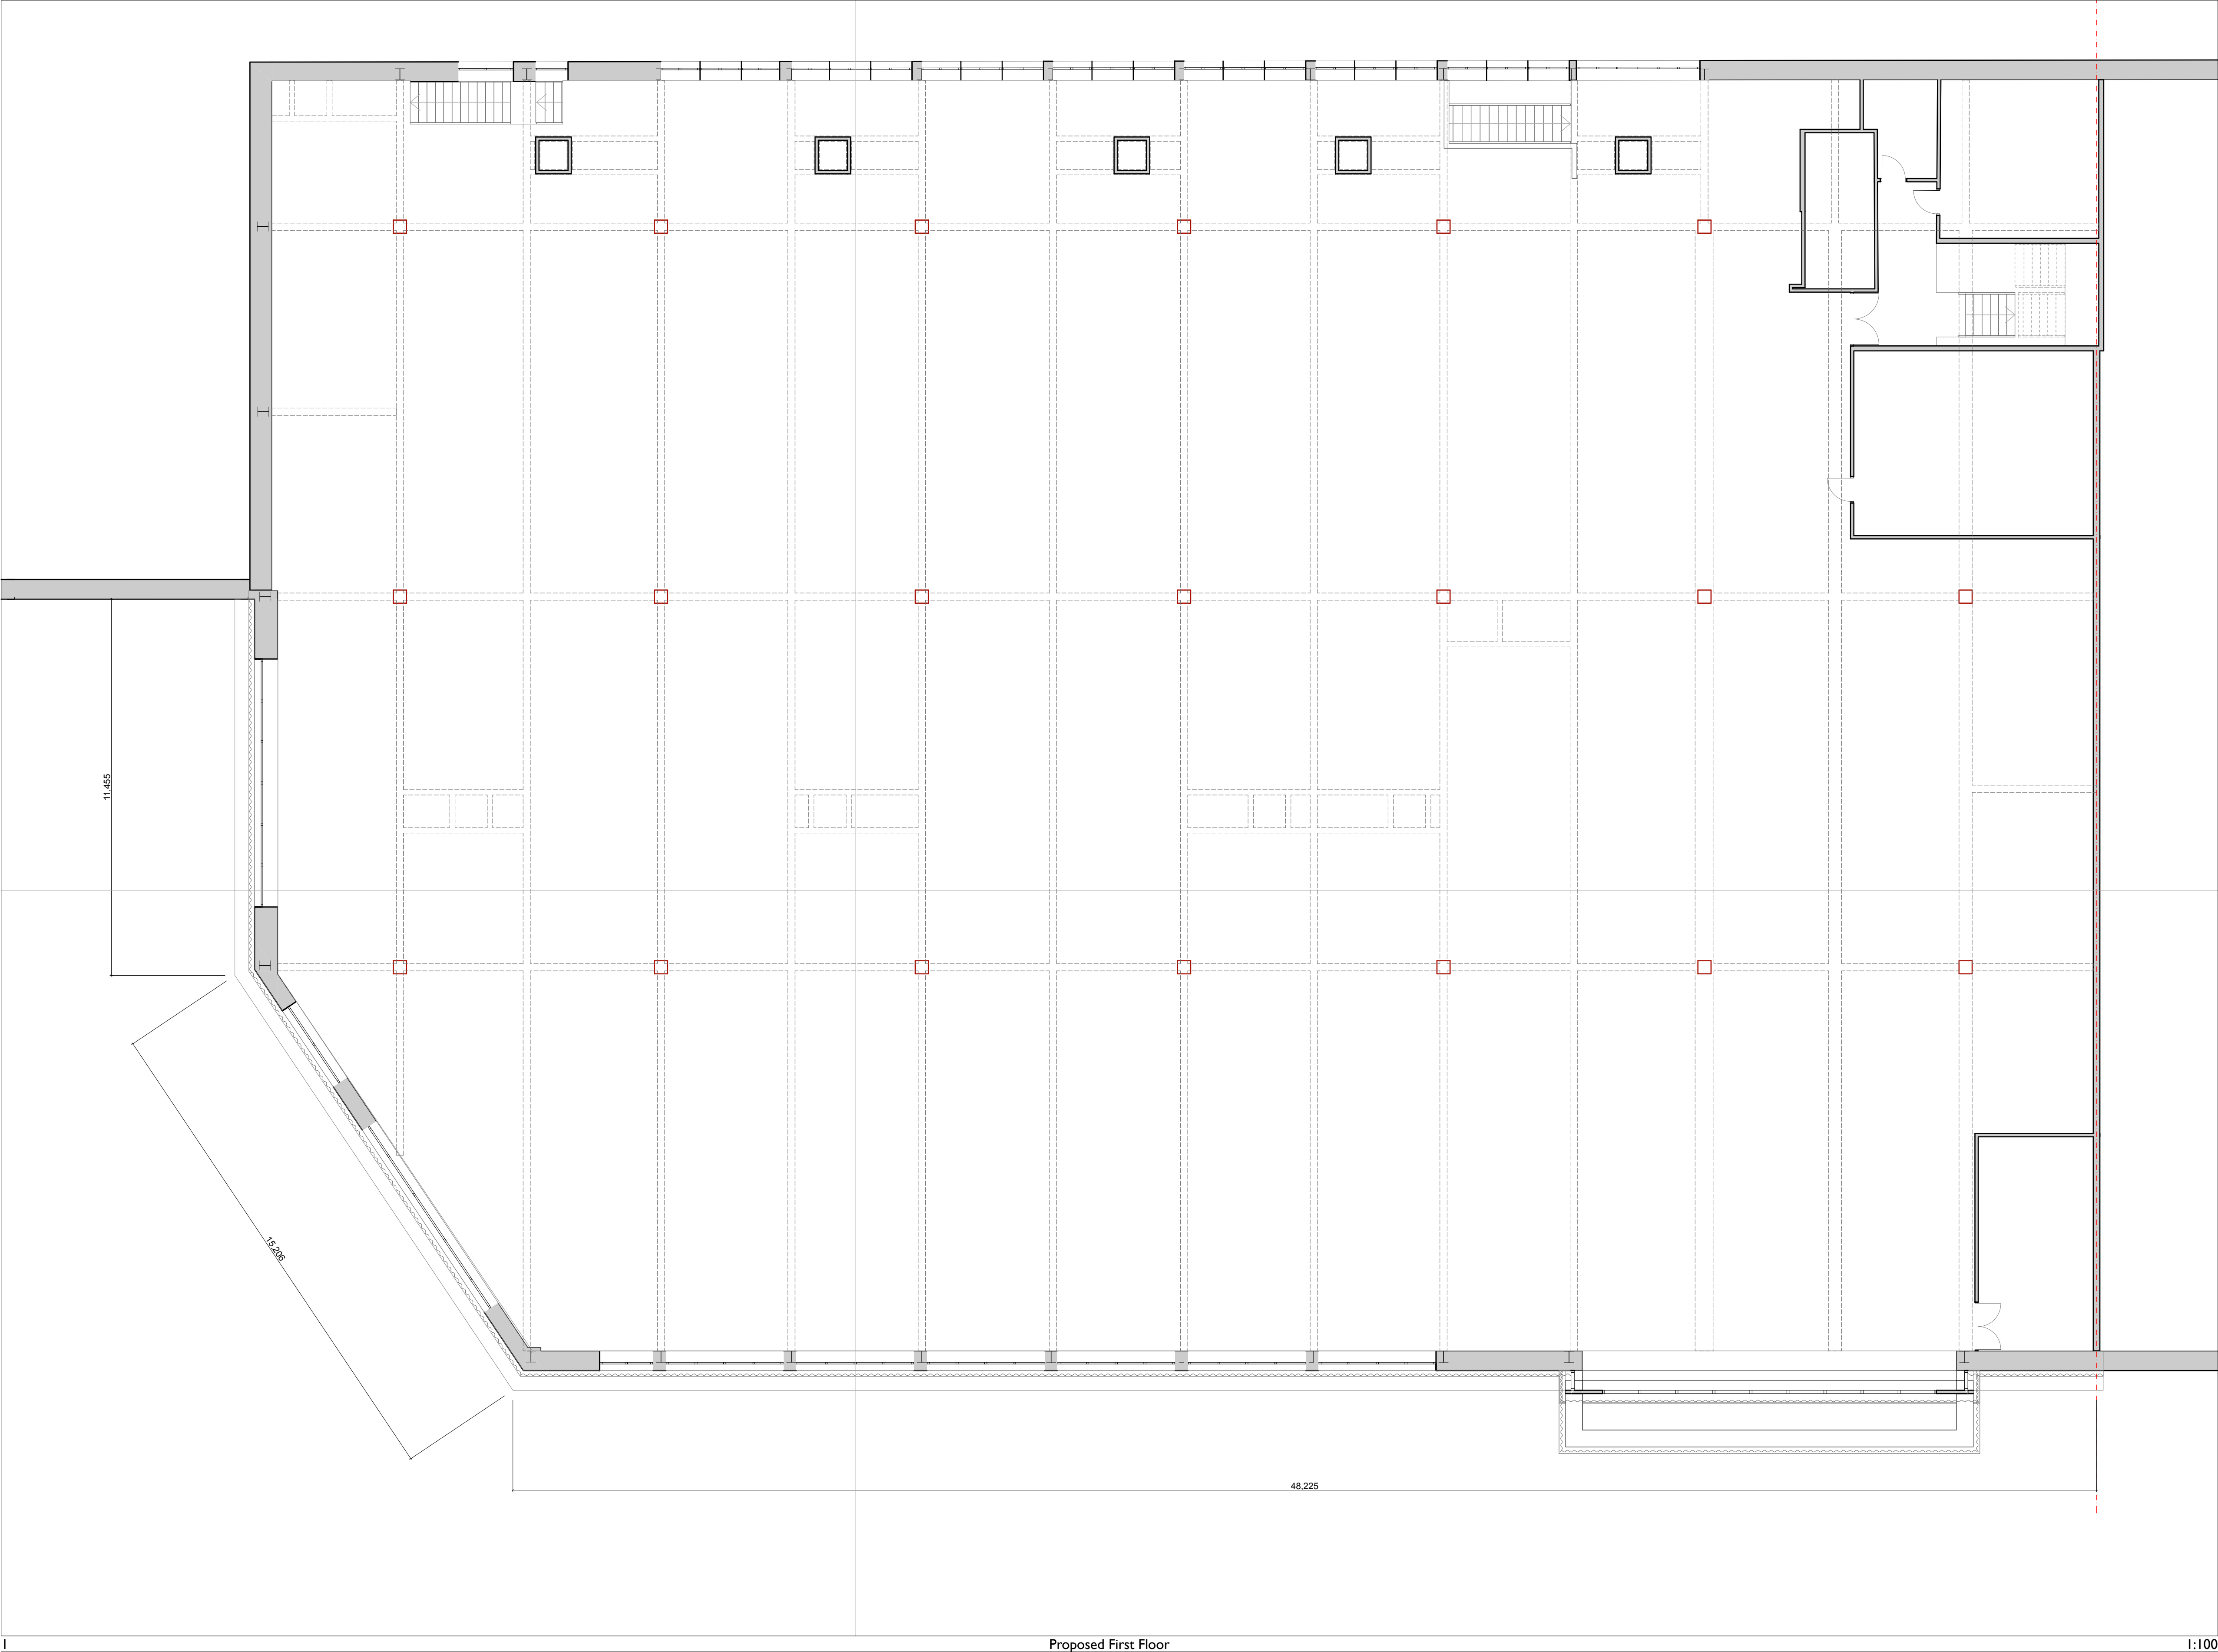

126 Cherryfield Rd

CONSTRUCTIVE
THINKING

Contact Company
Liverpool Science Park IC 1
131 Mount Pleasant
L3 5TF

www.constructivethinking.co.uk
T: +44 (0) 151 705 3453
e: bim@constructivethinking.co.uk

Client Knowsley Borough Council

Projec 126 Cherryfield Rd

Proposed First Floor Plan

Status For Comment - S2 - Issued

Drawings Proposed First Floor, Scale Bar

Paper Size

A1



Scales 1:100

File 3262_126 Cherryfield 03

Drawing Number

Revision

3262 CTS 00 ZZ DR A 4409

 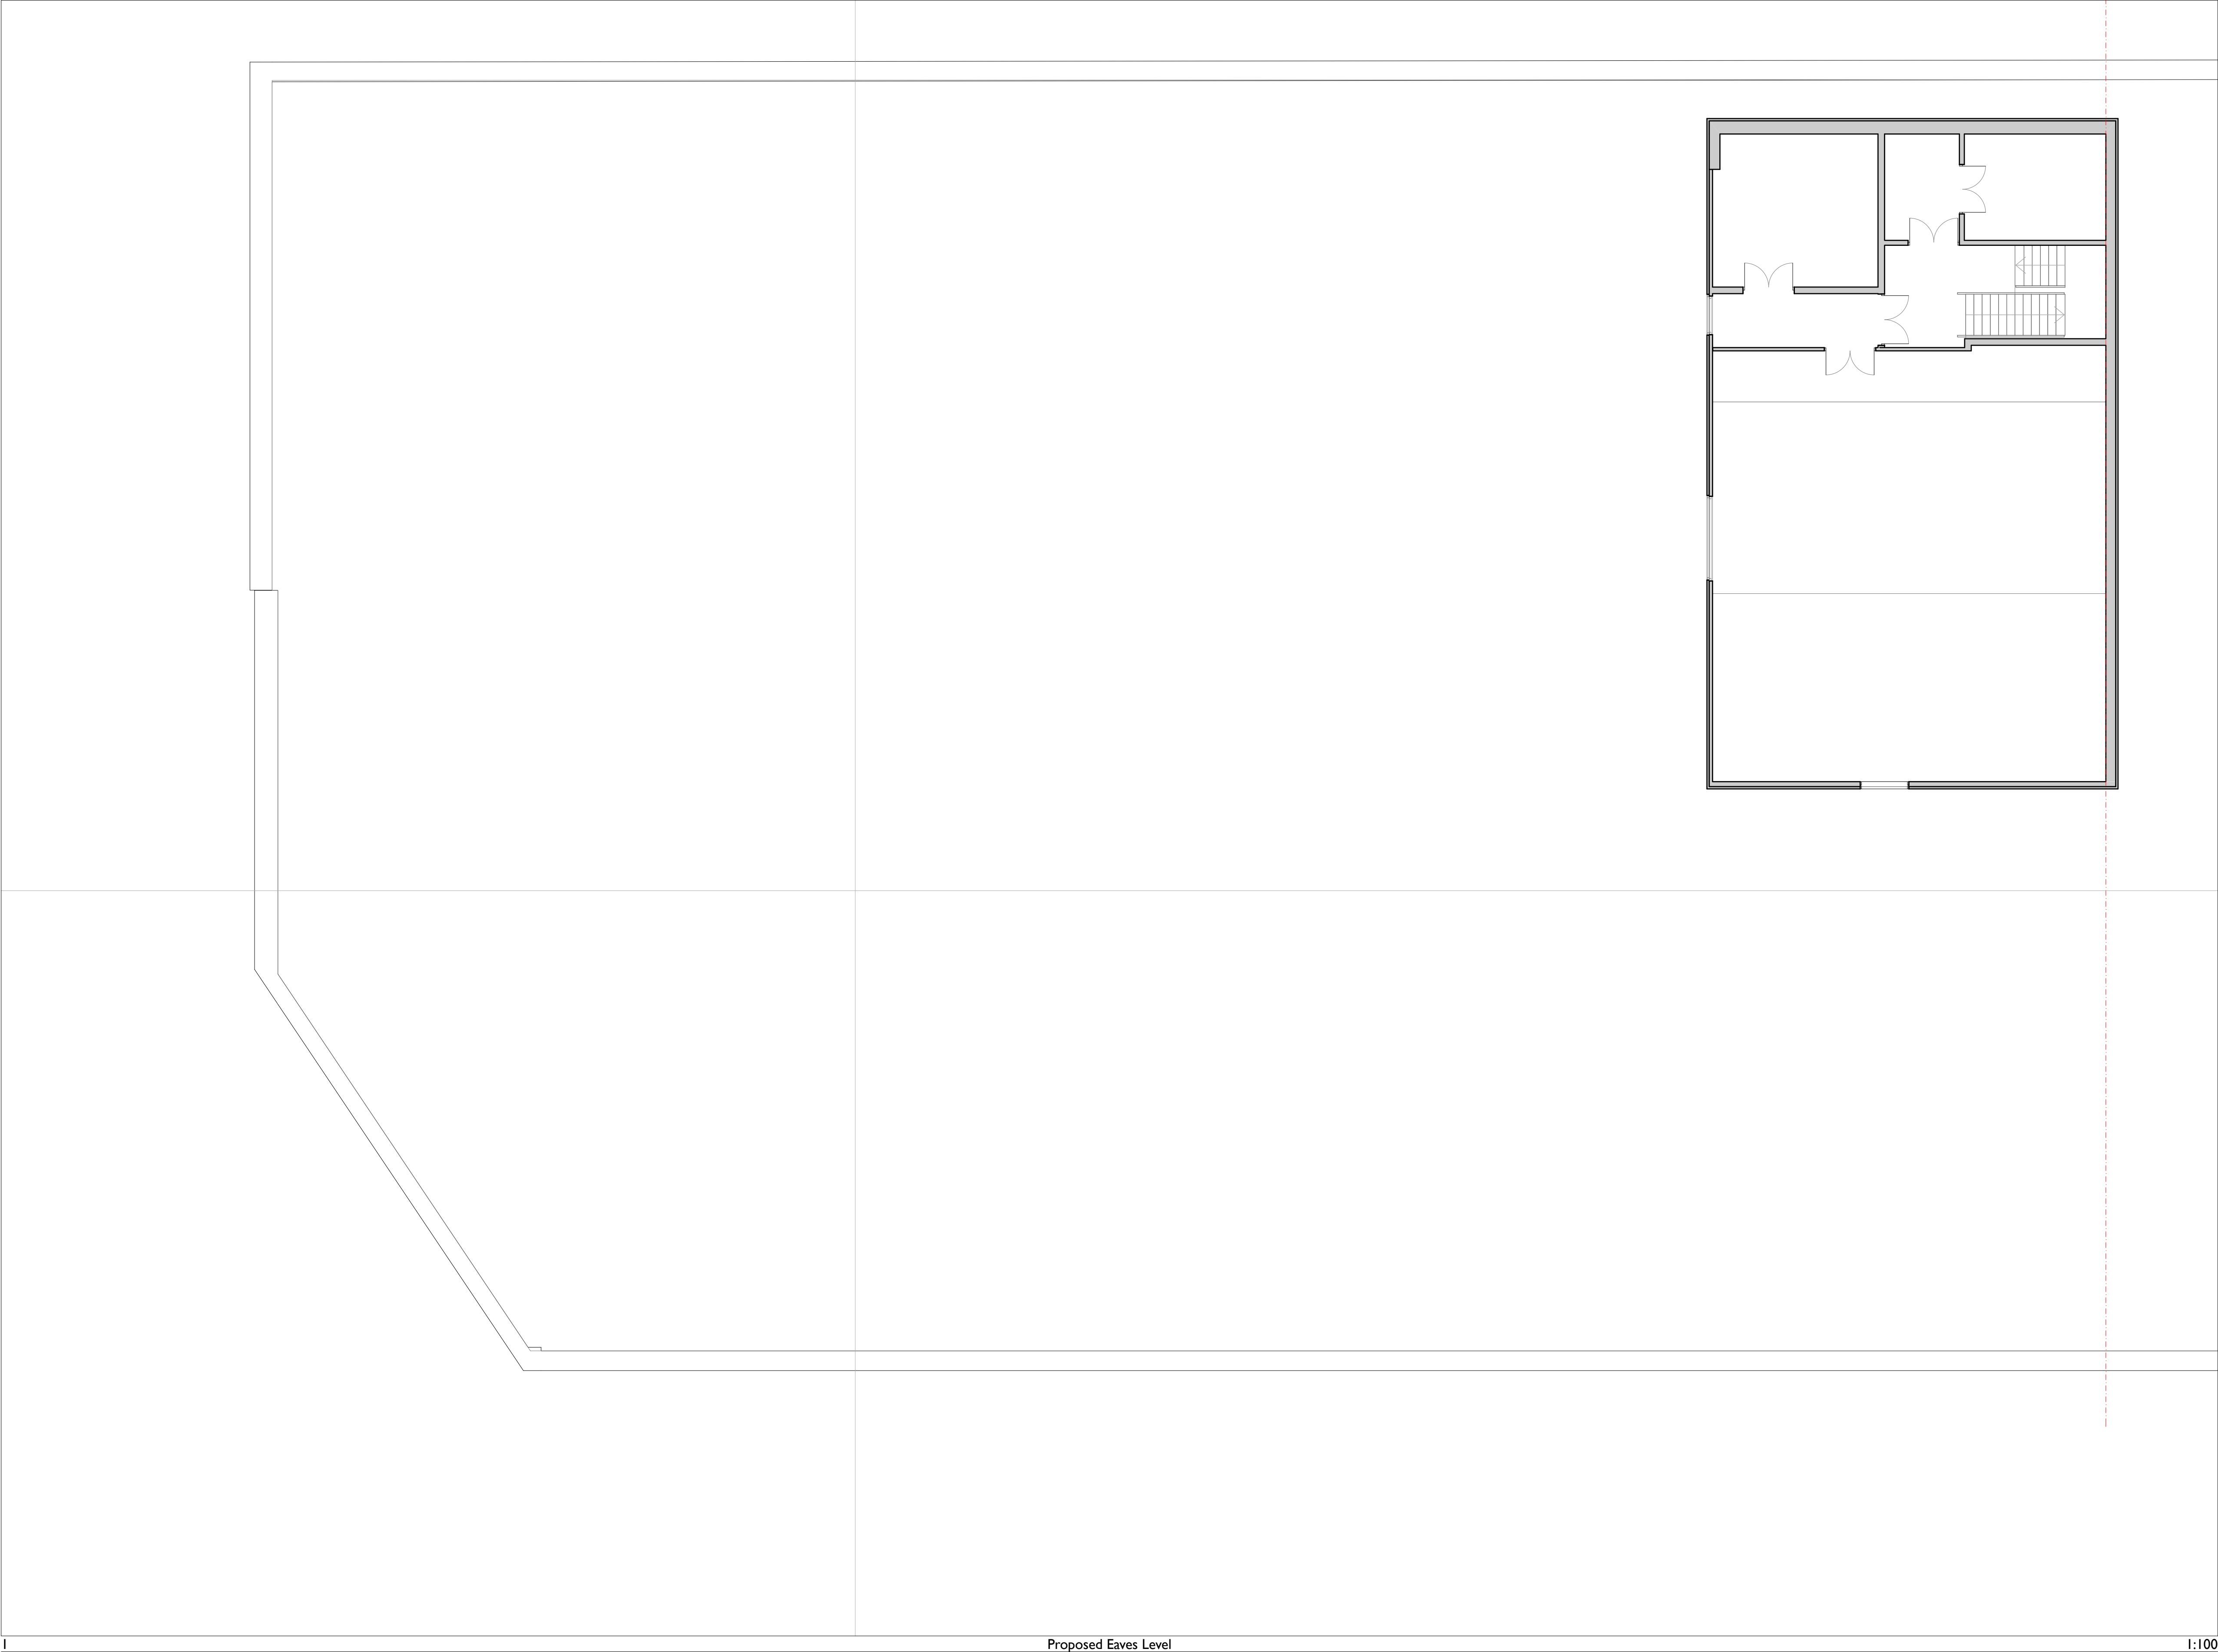

126 Cherryfield Rd

CONSTRUCTIVE
THINKING

Contact Company
Liverpool Science Park IC 1
131 Mount Pleasant
L3 5TF

www.constructivethinking.co.uk
T: +44 (0) 151 705 3453
e: bim@constructivethinking.co.uk

Client Knowsley Borough Council

Projec 126 Cherryfield Rd

Proposed Roof Plan

Status For Comment - S2 - Issued

Drawings Proposed Eaves Level, Scale Bar

Paper Size

A1

Scales 1:100


File 3262_126 Cherryfield 03

Drawing Number Revision

3262 CTS 00 ZZ DR A 4410




2 Proposed South Elevation 1:100

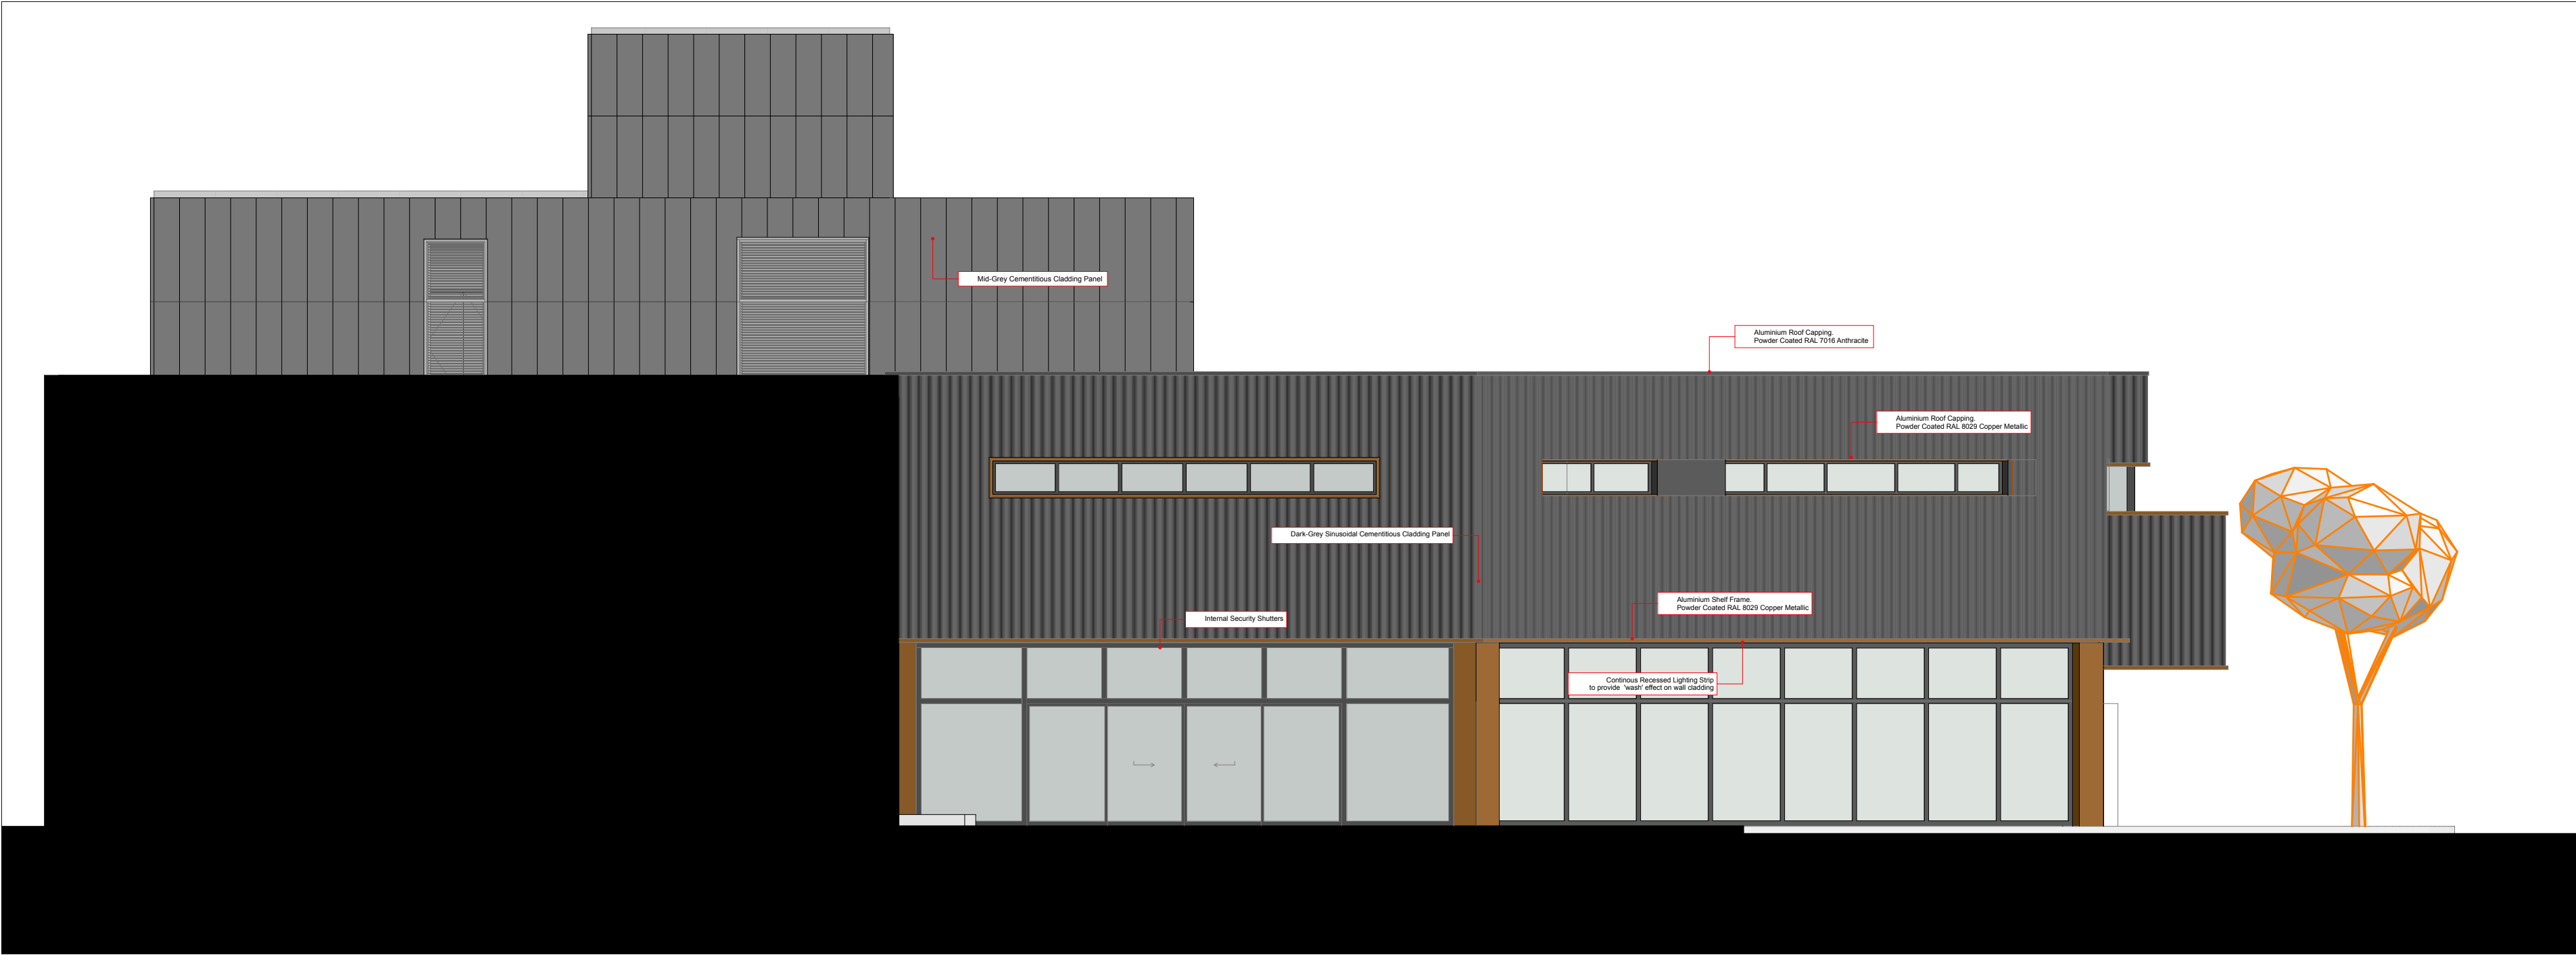

1 Proposed West Elevation 1:100

Materials Key

- Powder Coated RAL 8029 Copper Metallic
- Cembrit Cladding- Grey Patina
- Dark Grey Cementitious Cladding

 

126 Cherryfield Rd

CONSTRUCTIVE
THINKING

Contact Company
Liverpool Science Park IC 1
131 Mount Pleasant
L3 5TF

www.constructivethinking.co.uk
t: +44 (0) 151 705 3453
e: bim@constructivethinking.co.uk

Client Knowsley Borough Council

Project 126 Cherryfield Rd

Proposed Elevations

Status For Comment - S2 - Issued

Drawings Proposed West Elevation, Proposed South Elevation, Existing Rear Side Elevation, Scale Bar


Paper Size
A1

Scales 1:100

File 3262_126 Cherryfield 03

Drawing Number Revision


3262 CTS 00 ZZ DR A 4411

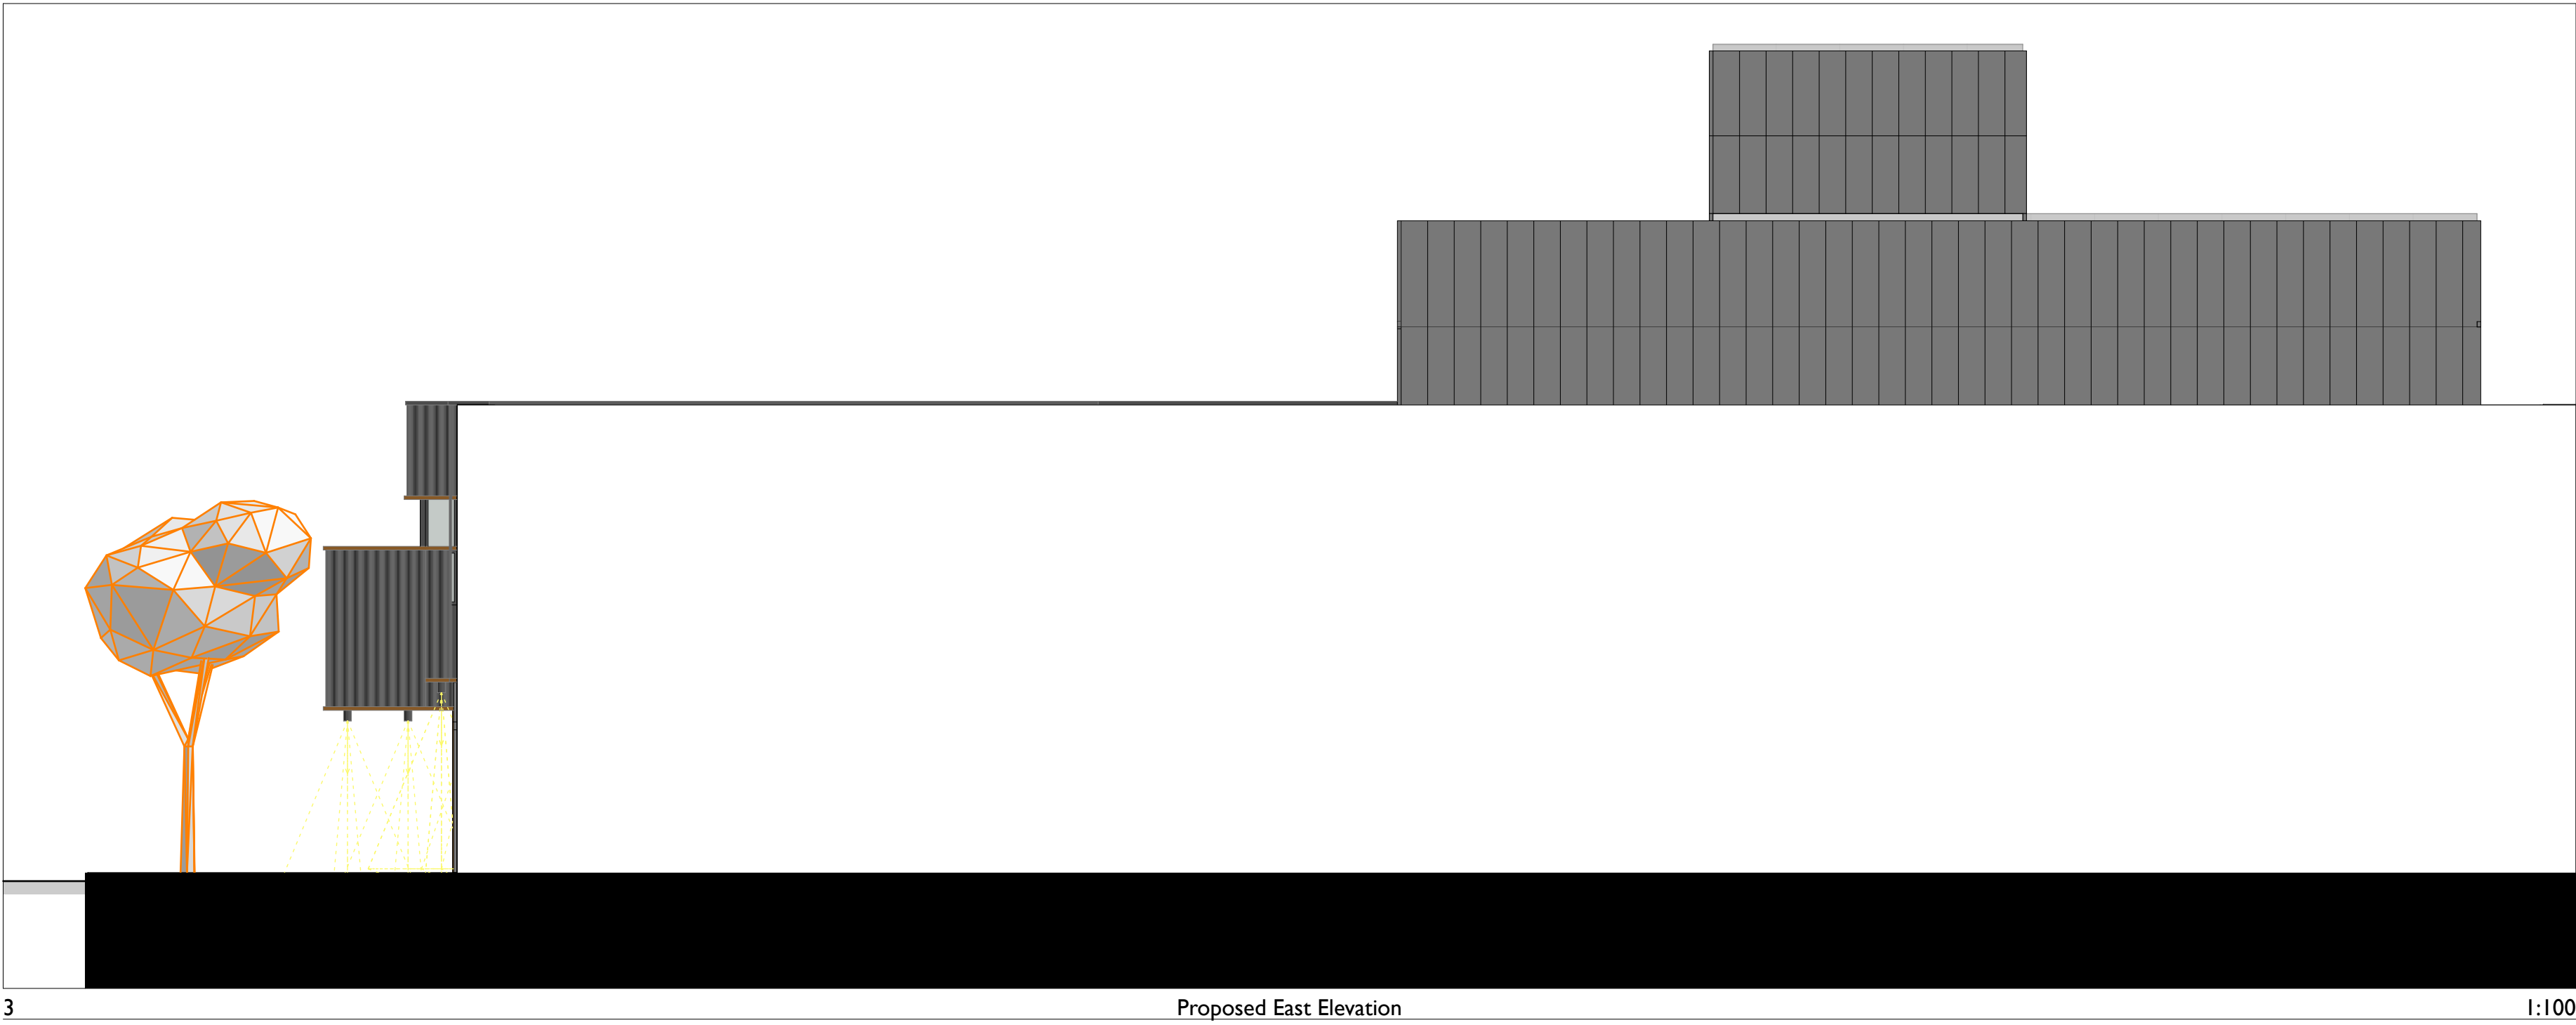

3

Proposed East Elevation


1:100

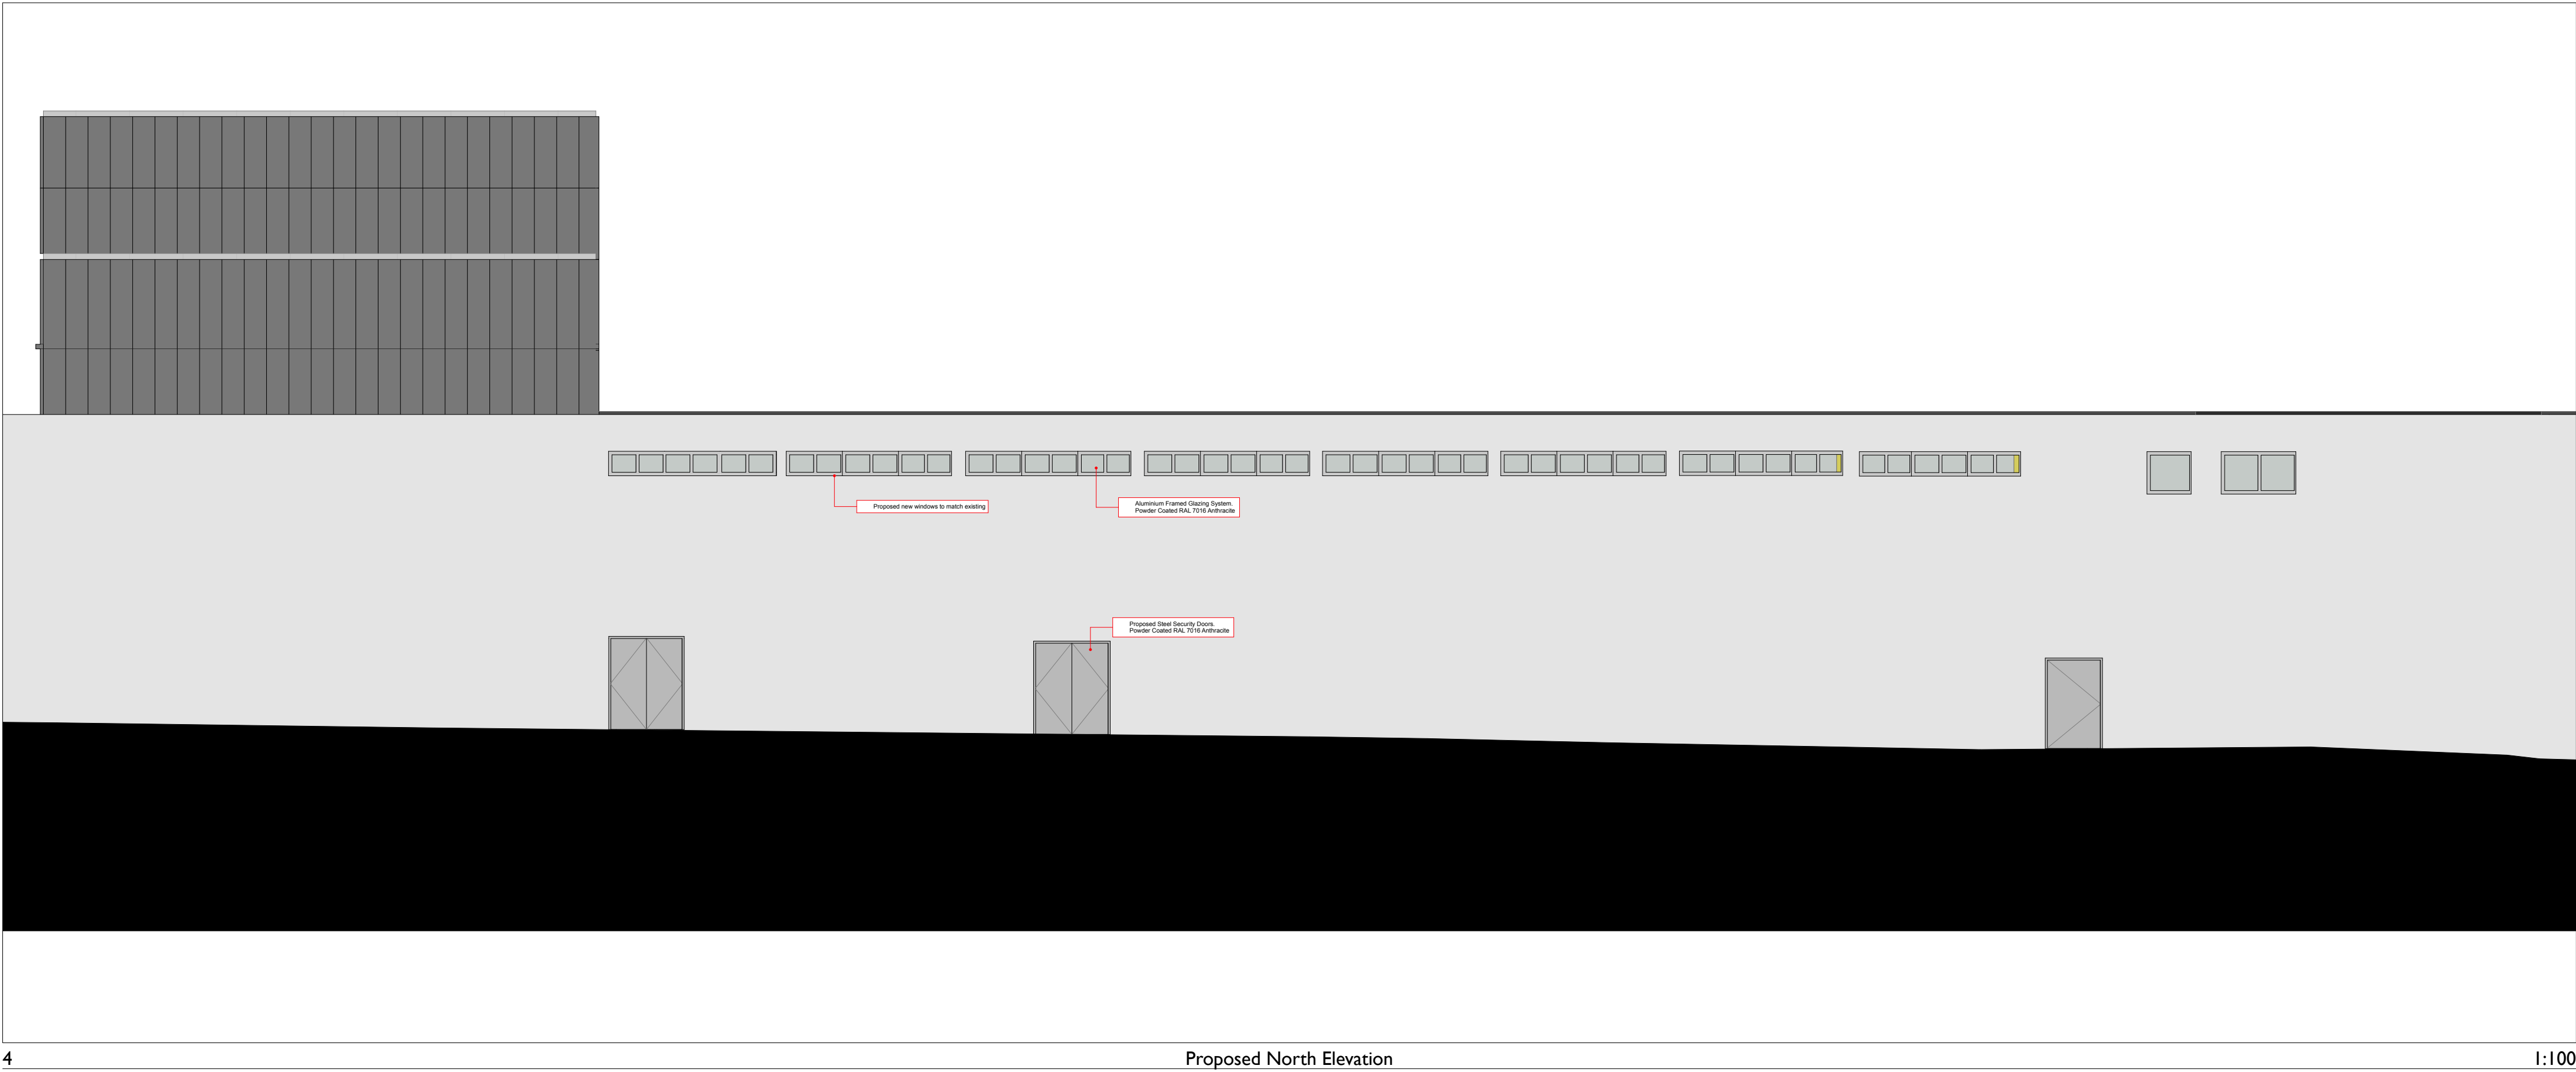

4

Proposed North Elevation

1:100

 

126 Cherryfield Rd

CONSTRUCTIVE
THINKING

Contact Company
Liverpool Science Park IC 1
131 Mount Pleasant
L3 5TF

www.constructivethinking.co.uk
T: +44 (0) 151 705 3453
e: bim@constructivethinking.co.uk

Client Knowsley Borough Council

Projec 126 Cherryfield Rd

Proposed North and East Elevations

Status For Comment - S2 - Issued

Drawings Scale Bar, Existing Rear Side Elevation, Proposed East Elevation, Proposed North Elevation

Paper Size



A1

Scales

File 3262_126 Cherryfield 03

Drawing Number Revision

3262	CTS	00	ZZ	DR	A	4412	
------	-----	----	----	----	---	------	--

 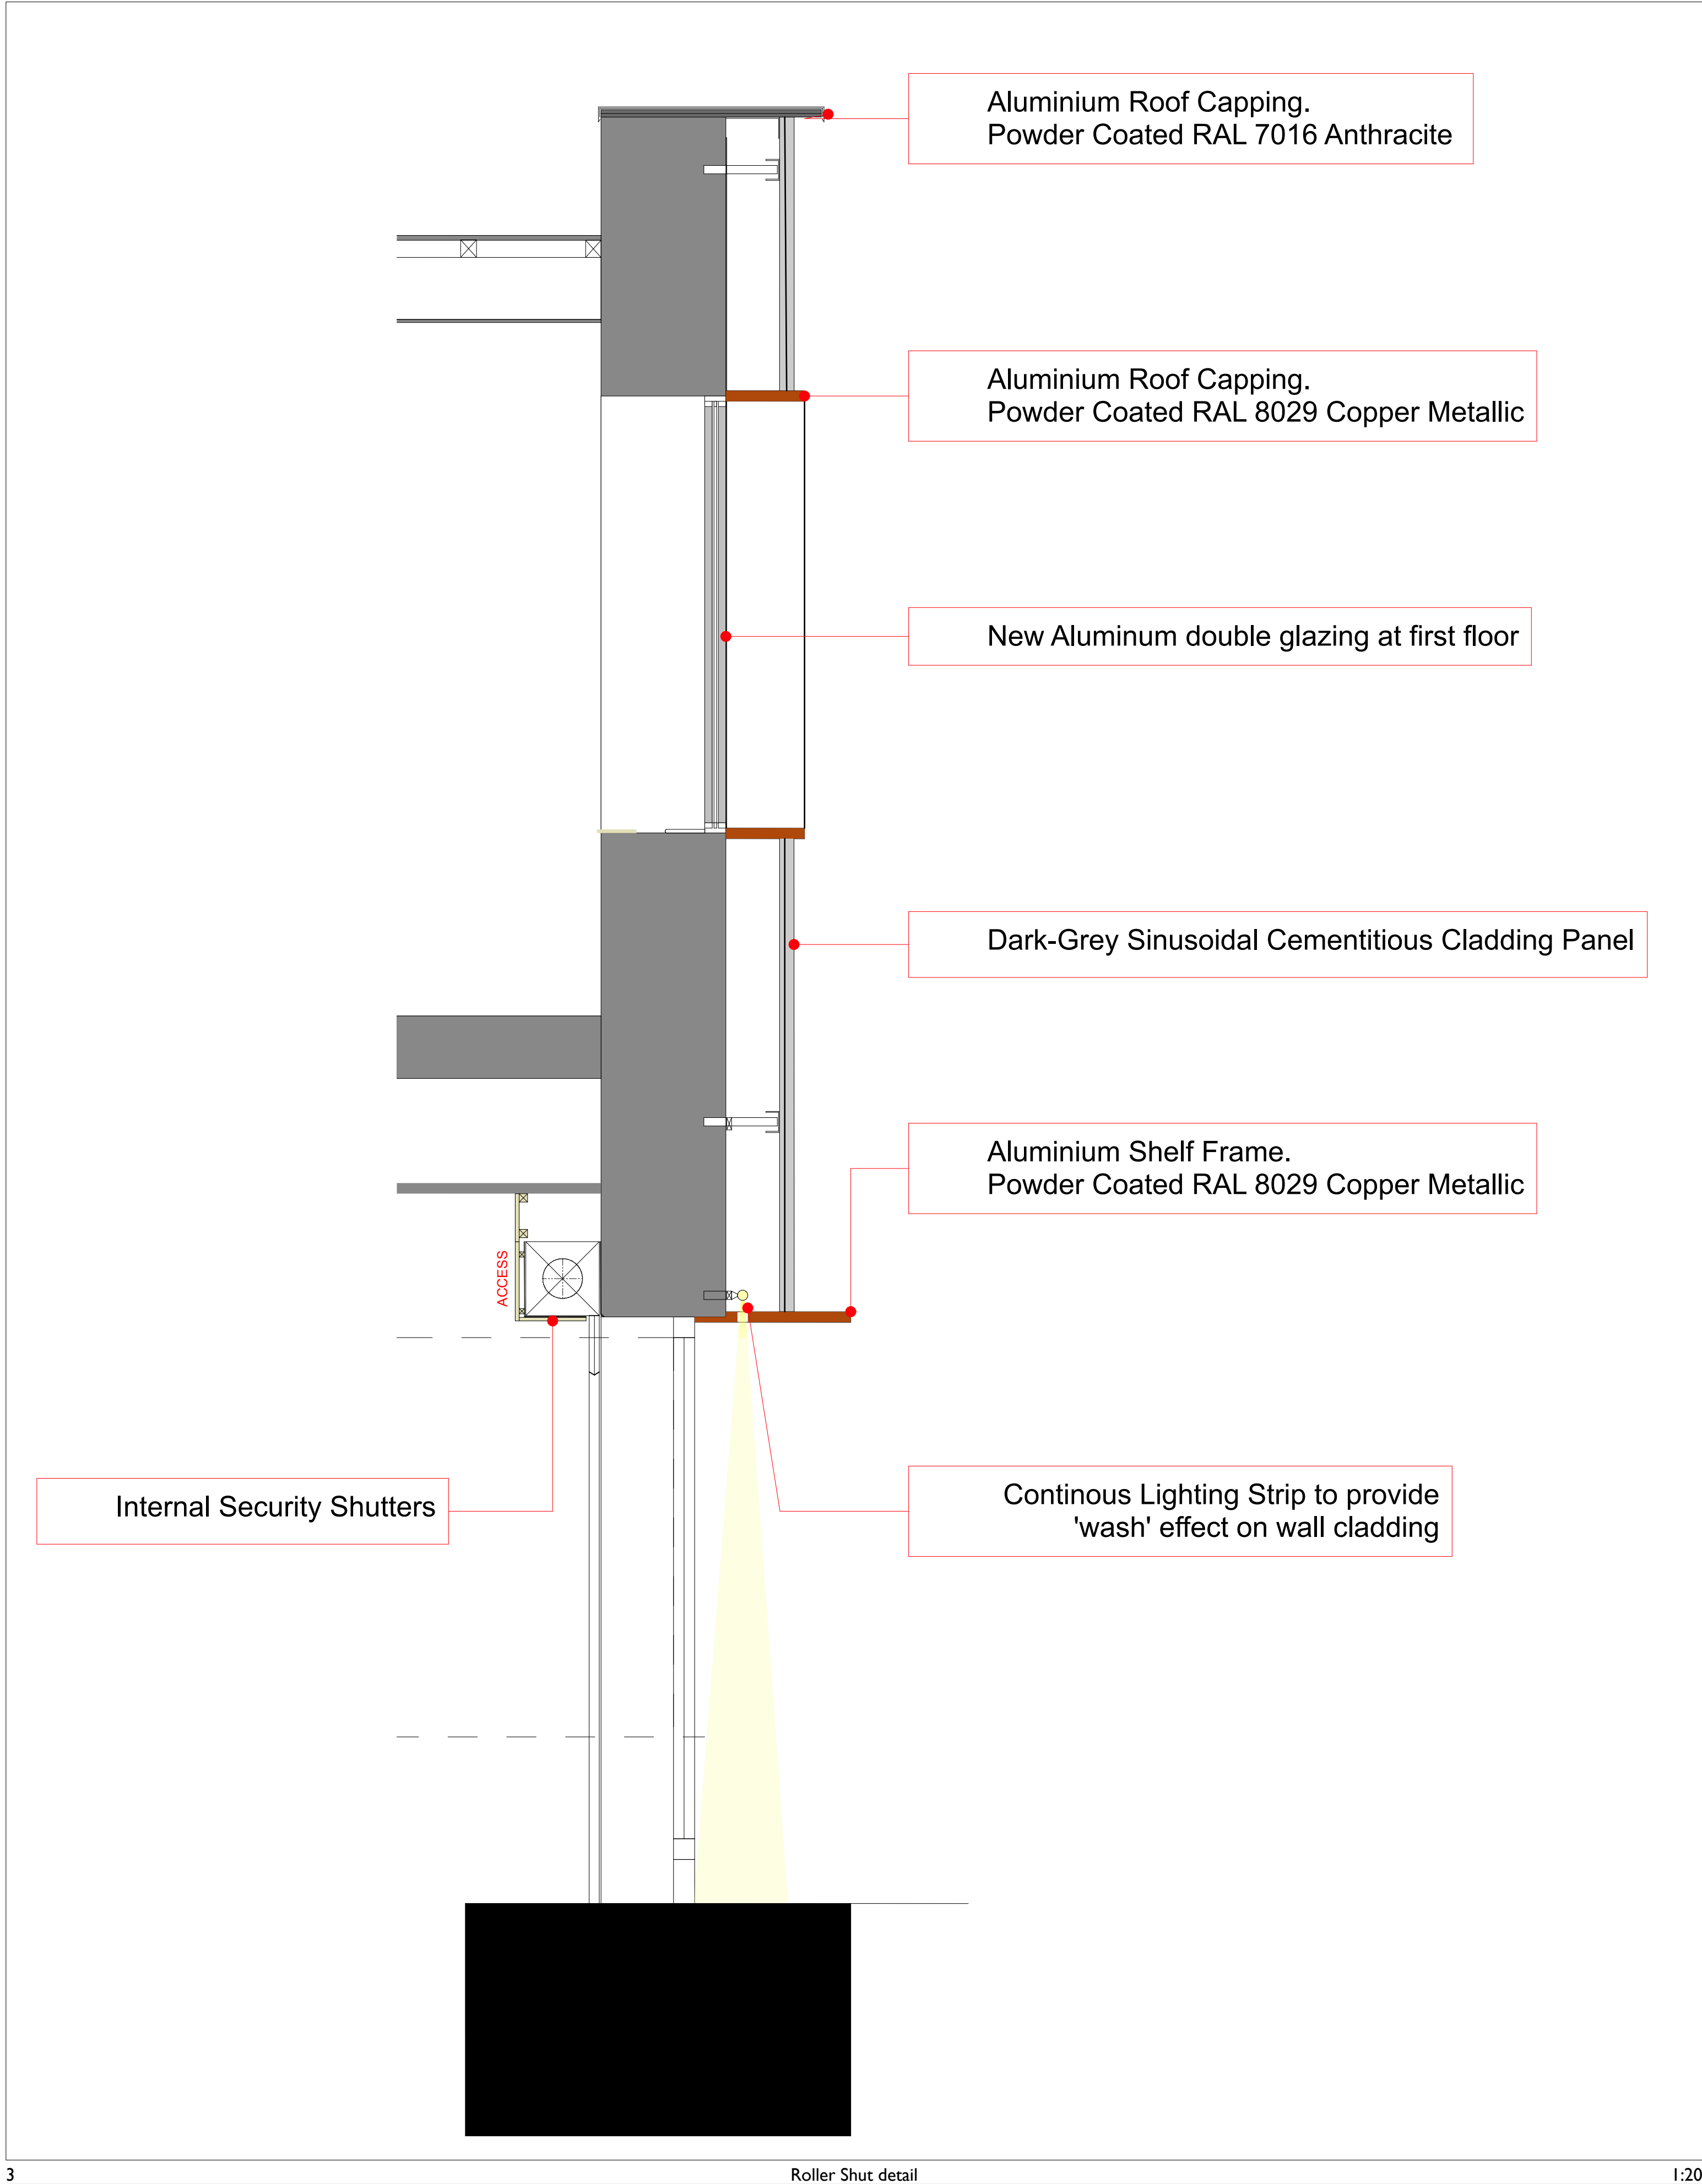

126 Cherryfield Rd

CONSTRUCTIVE
THINKING

Contact Company
Liverpool Science Park IC 1
131 Mount Pleasant
L3 5TF

www.constructivethinking.co.uk
t: +44 (0) 151 705 3453
e: bim@constructivethinking.co.uk

Client Knowsley Borough Council

Projec 126 Cherryfield Rd

Proposed Elevation Detail

Status For Comment - S2 - Issued

Drawings Existing Rear Side Elevation, Scale Bar, Roller
Shut detail


Paper Size
A1

Scales


File 3262_126 Cherryfield 03

Drawing Number Revision

3262 CTS 00 ZZ DR A 4413

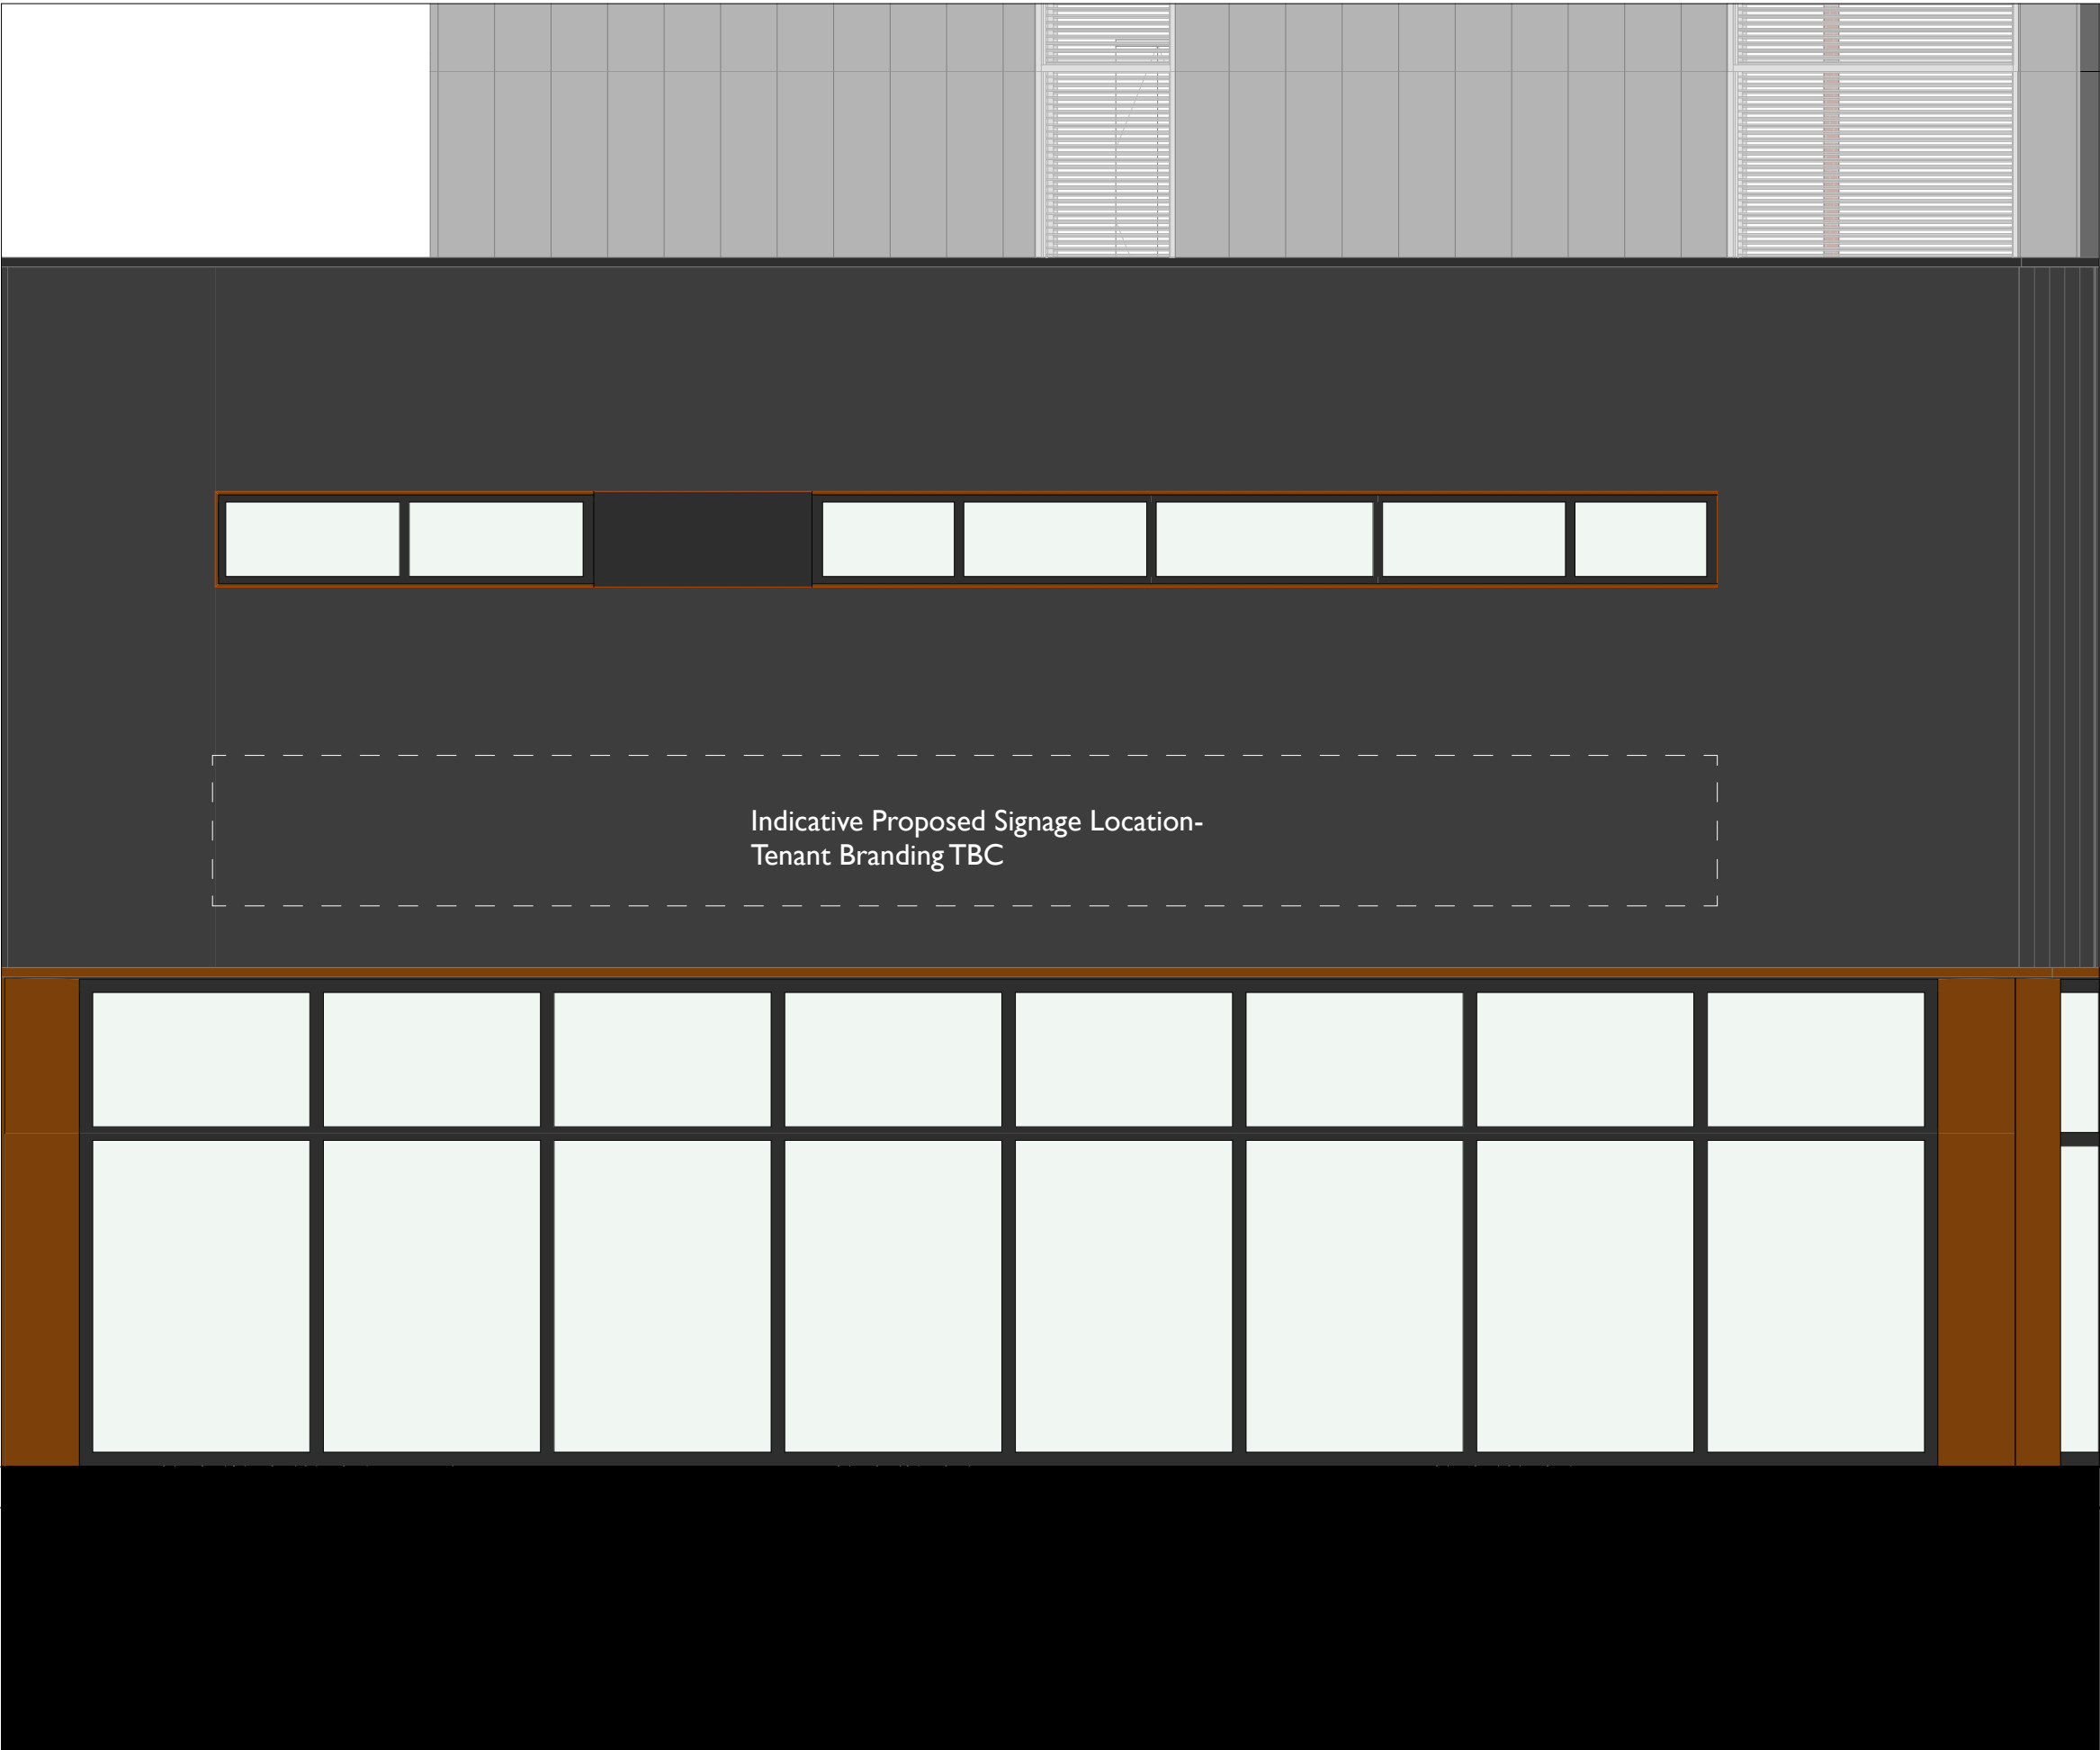

4 Front Corner Elevation 1:50

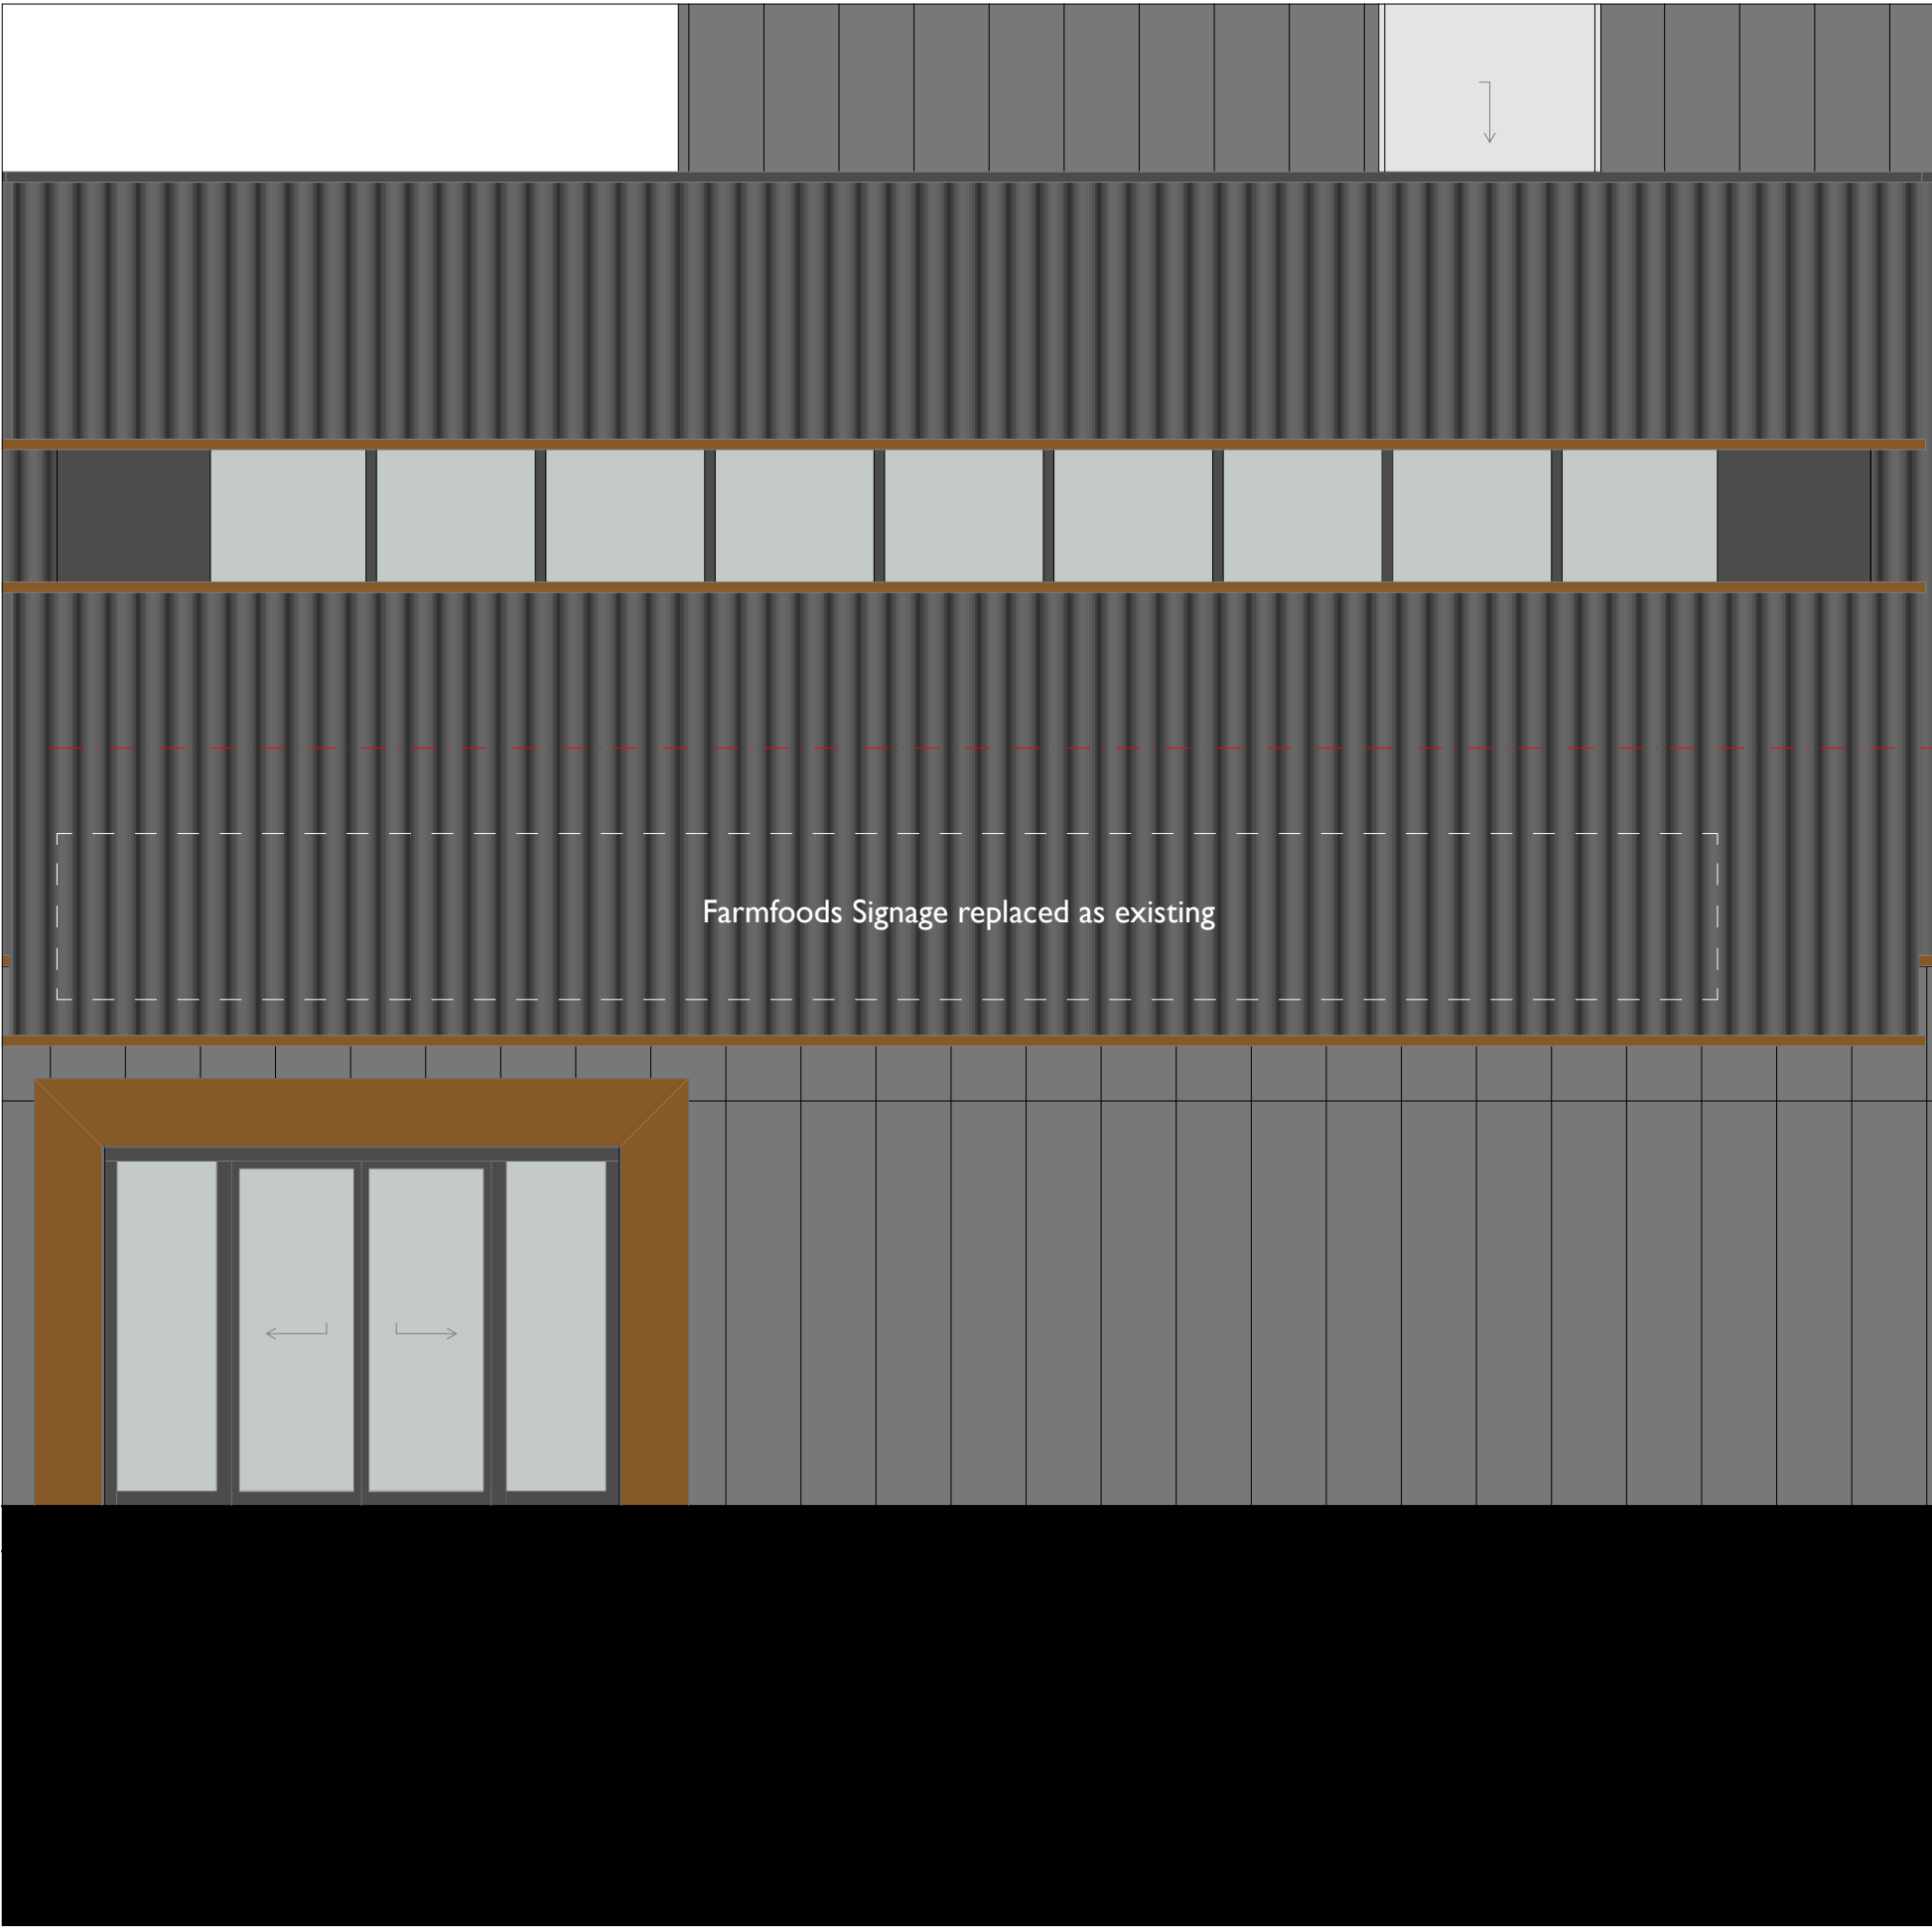

3 Front Elevation elevation paeltte 1:50



126 Cherryfield Rd

CONSTRUCTIVE
THINKING

Contact Company
Liverpool Science Park IC 1
131 Mount Pleasant
L3 5TF

www.constructivethinking.co.uk
T: +44 (0) 151 705 3453
e: bim@constructivethinking.co.uk

Client Knowsley Borough Council

Projec 126 Cherryfield Rd

Proposed Signage Elevations

Status For Comment - S2 - Issued

Drawings Existing Rear Side Elevation, Scale Bar, Front
Elevation elevation palette, Front Corner Elevation

Paper Size

A1

Scales

File 3262_126 Cherryfield 03

Drawing Number Revision

3262 CTS 00 ZZ DR A 4414