



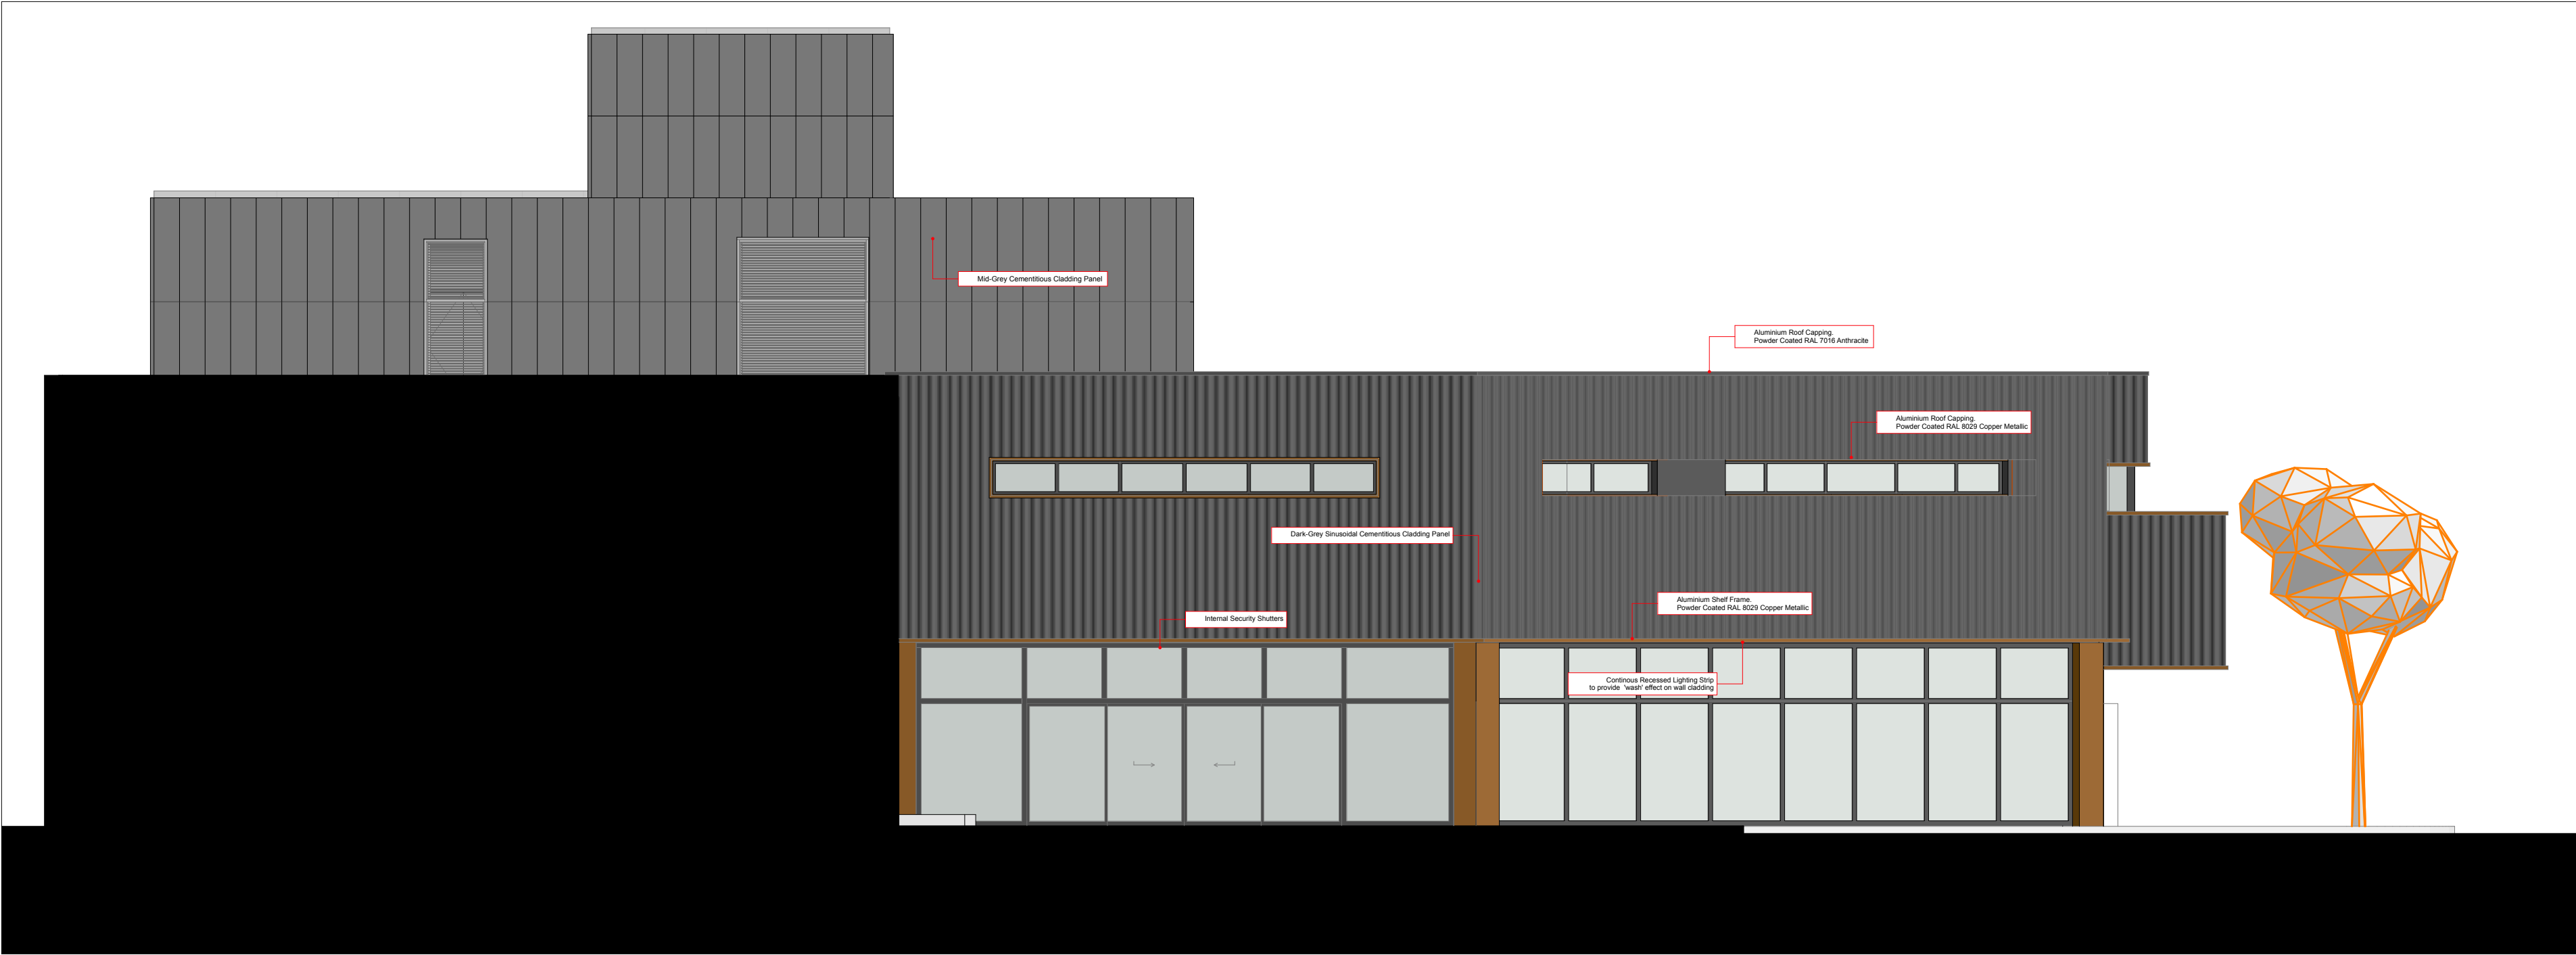



2 Proposed South Elevation 1:100



1 Proposed West Elevation 1:100

Materials Key

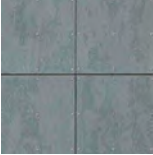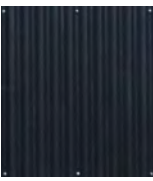-  Powder Coated RAL 8029 Copper Metallic
-  Cembrit Cladding- Grey Patina
-  Dark Grey Cementitious Cladding

 

126 Cherryfield Rd

CONSTRUCTIVE
THINKING

Contact Company
Liverpool Science Park IC 1
131 Mount Pleasant
L3 5TF

www.constructivethinking.co.uk
t: +44 (0) 151 705 3453
e: bim@constructivethinking.co.uk

Client Knowsley Borough Council

Project 126 Cherryfield Rd

Proposed Elevations

Status For Comment - S2 - Issued

Drawings Proposed West Elevation, Proposed South Elevation, Existing Rear Side Elevation, Scale Bar

Paper Size
A1

Scales 1:100

File 3262_126 Cherryfield 03

Drawing Number Revision

3262 CTS 00 ZZ DR A 4411