




3

Existing South Elevation


I:100

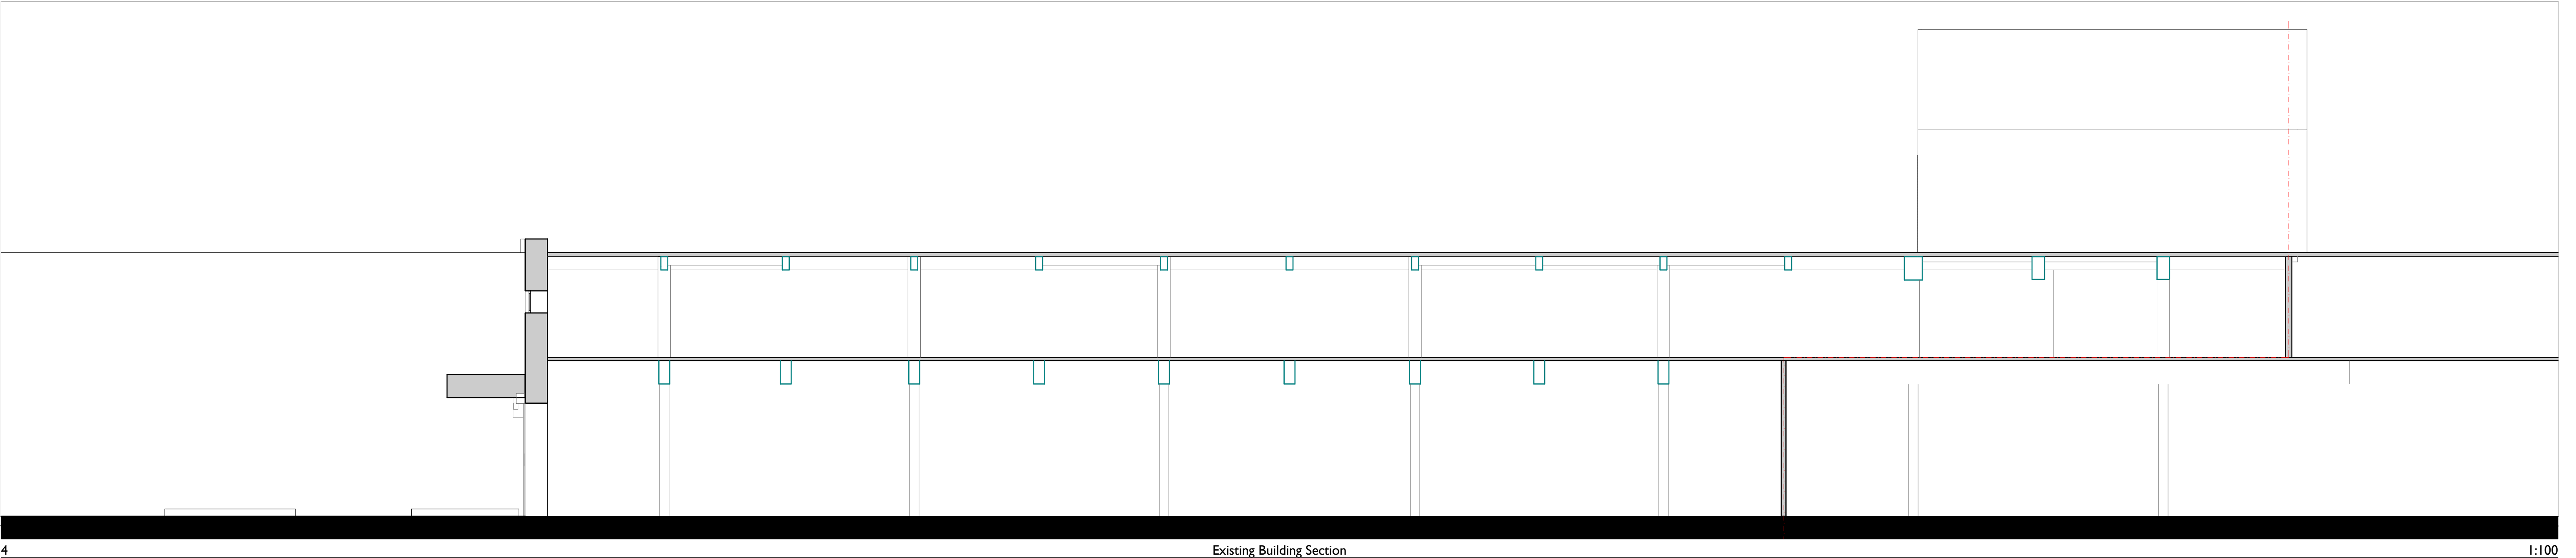

4

Existing Building Section

I:100

 

126 Cherryfield Rd

CONSTRUCTIVE
THINKING

Contact Company
Liverpool Science Park IC 1
131 Mount Pleasant
L3 5TF

www.constructivethinking.co.uk
t: +44 (0) 151 705 3453
e: bim@constructivethinking.co.uk

Client	Knowsley Borough Council		
Projec	126 Cherryfield Rd		
Existing South Elevations			
Status	For Comment - S2 - Issued		
Drawings	Scale Bar, Existing Rear Side Elevation, Existing South Elevation, Existing Building Section	Paper Size	A1
Scales			
File 3262_126 Cherryfield 03			
Drawing Number			
3262	CTS	00	ZZ DR A 4405
Revision			