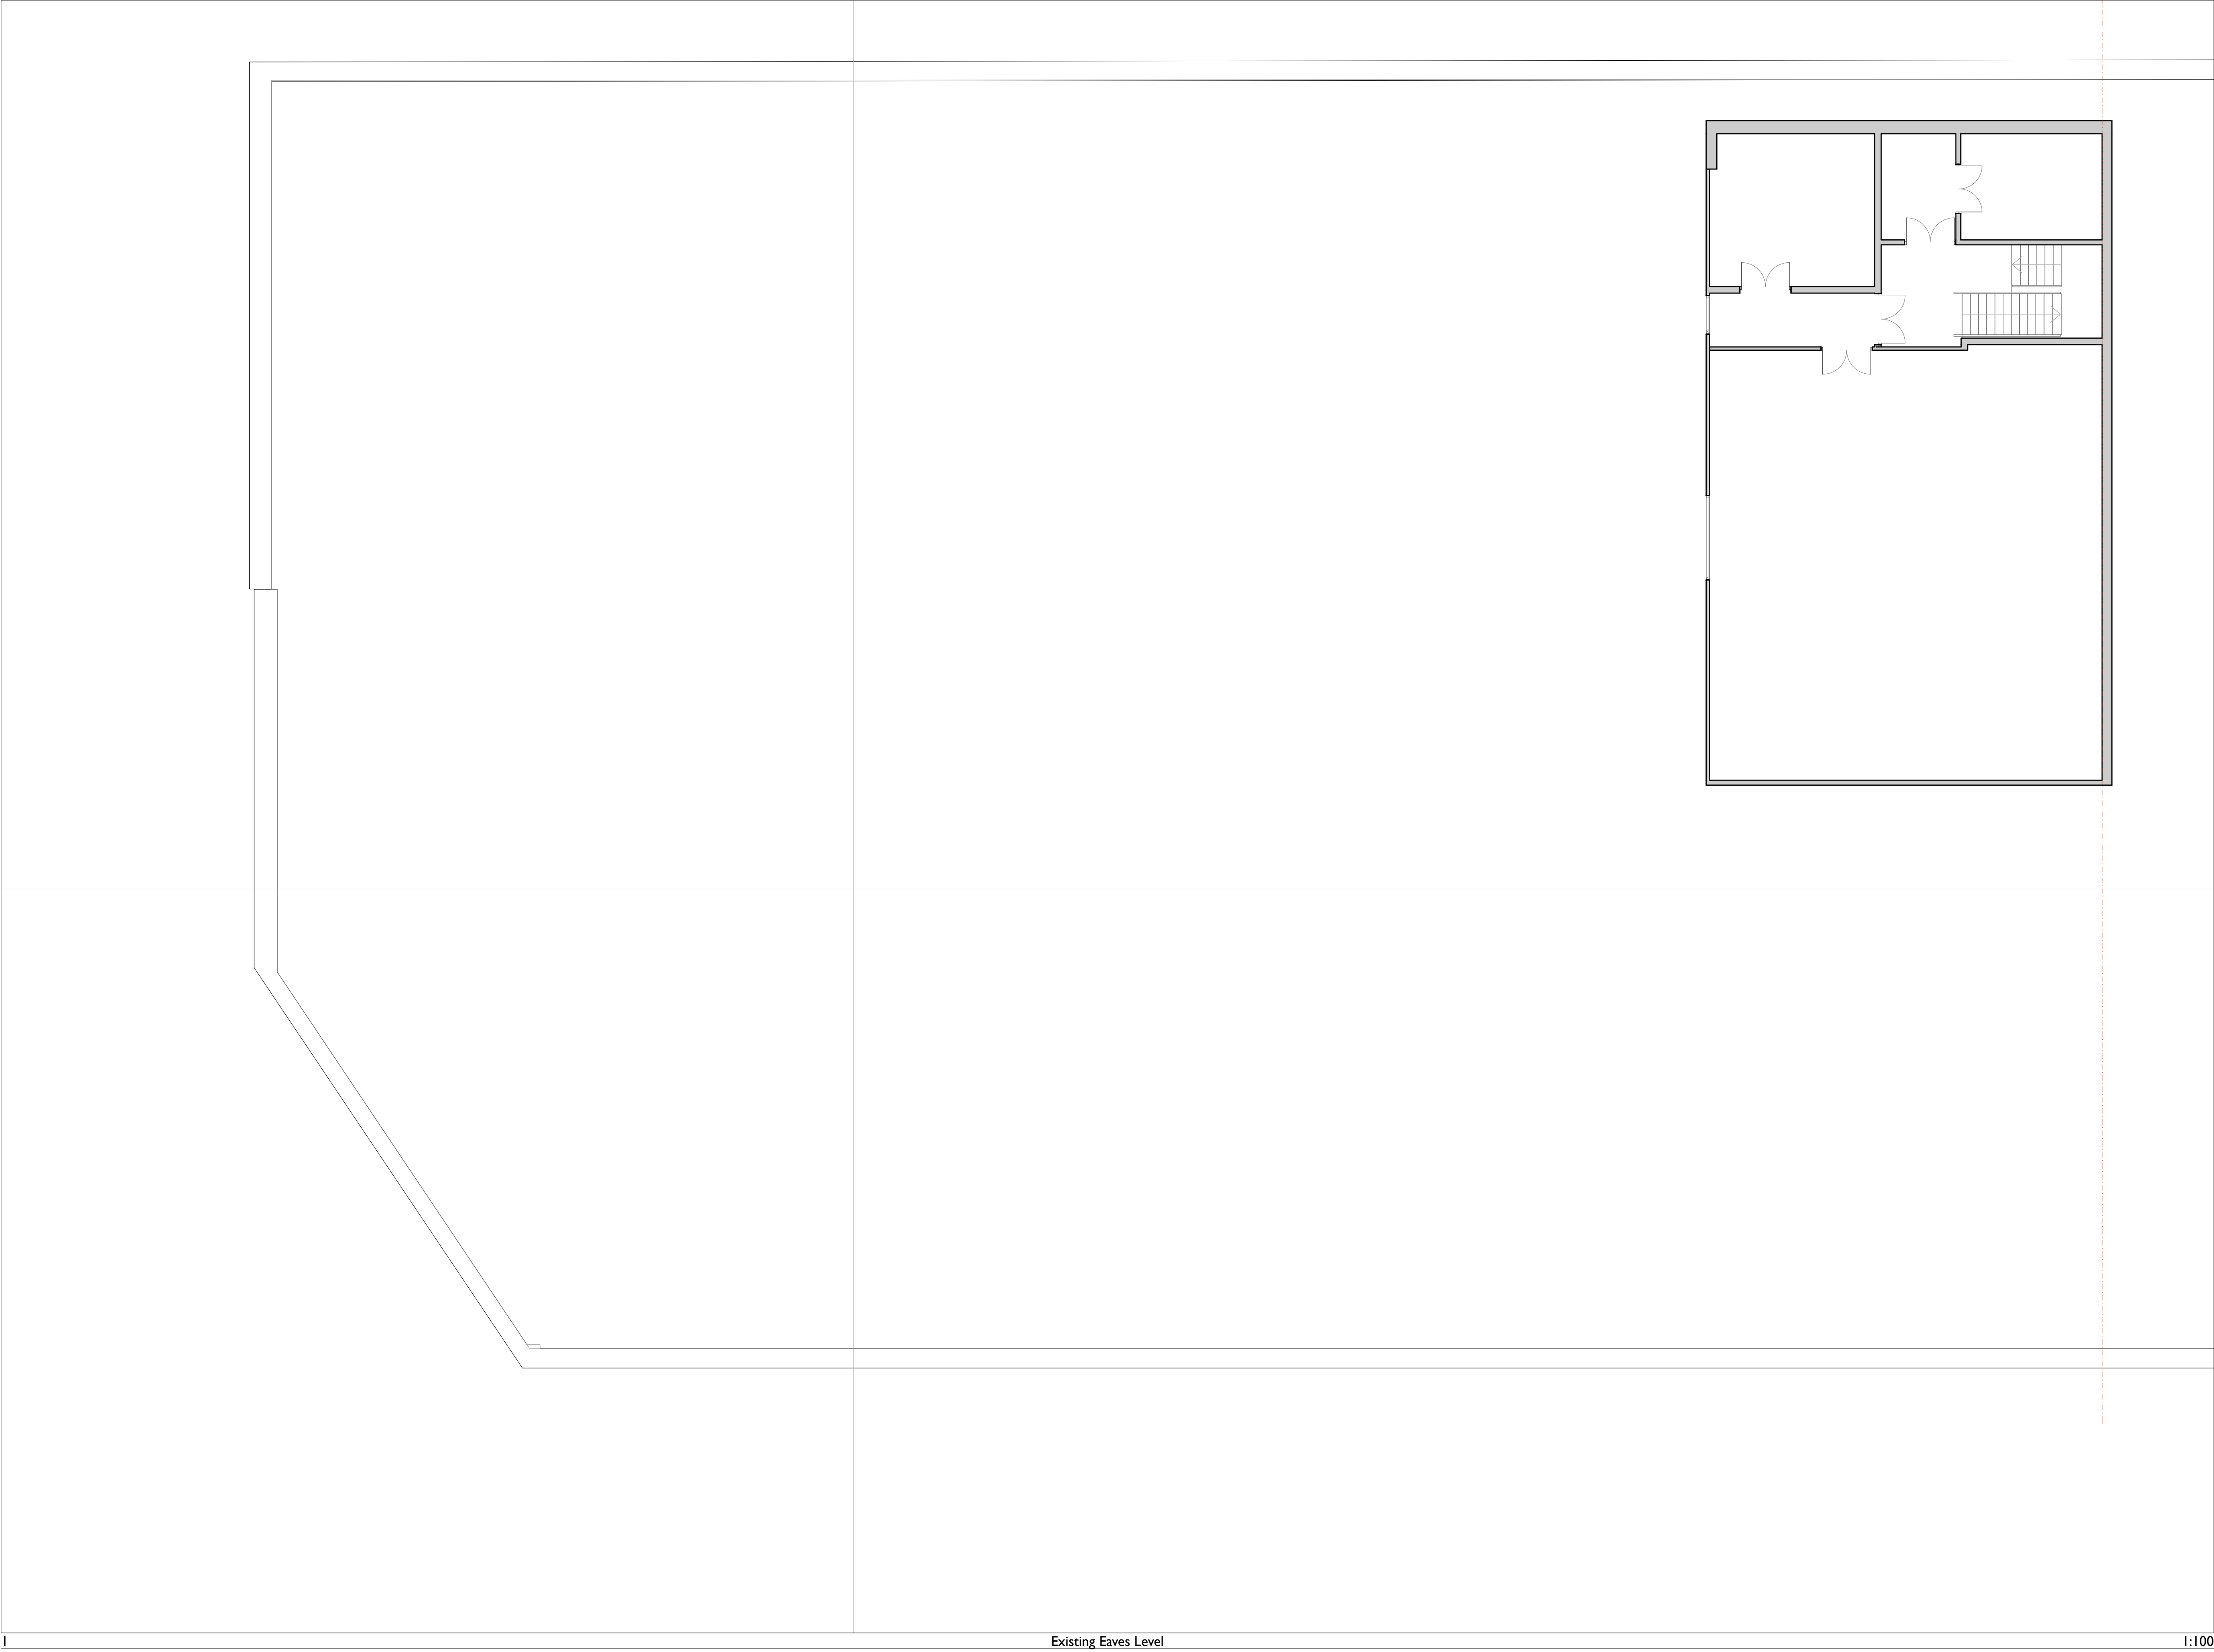


126 Cherryfield Rd

CONSTRUCTIVE
THINKING

Contact Company
Liverpool Science Park IC 1
131 Mount Pleasant
L3 5TF

www.constructivethinking.co.uk
T: +44 (0) 151 705 3453
e: bim@constructivethinking.co.uk

Client		Knowsley Borough Council					
Projec		126 Cherryfield Rd					
Existing Roof Plan							
Status				For Comment - S2 - Issued			
Drawings			Existing Eaves Level, Scale Bar		Paper Size A1		
Scales						1:100	
File						3262_126 Cherryfield 03	
Drawing Number						Revision	
3262	CTS	00	ZZ	DR	A	4404	