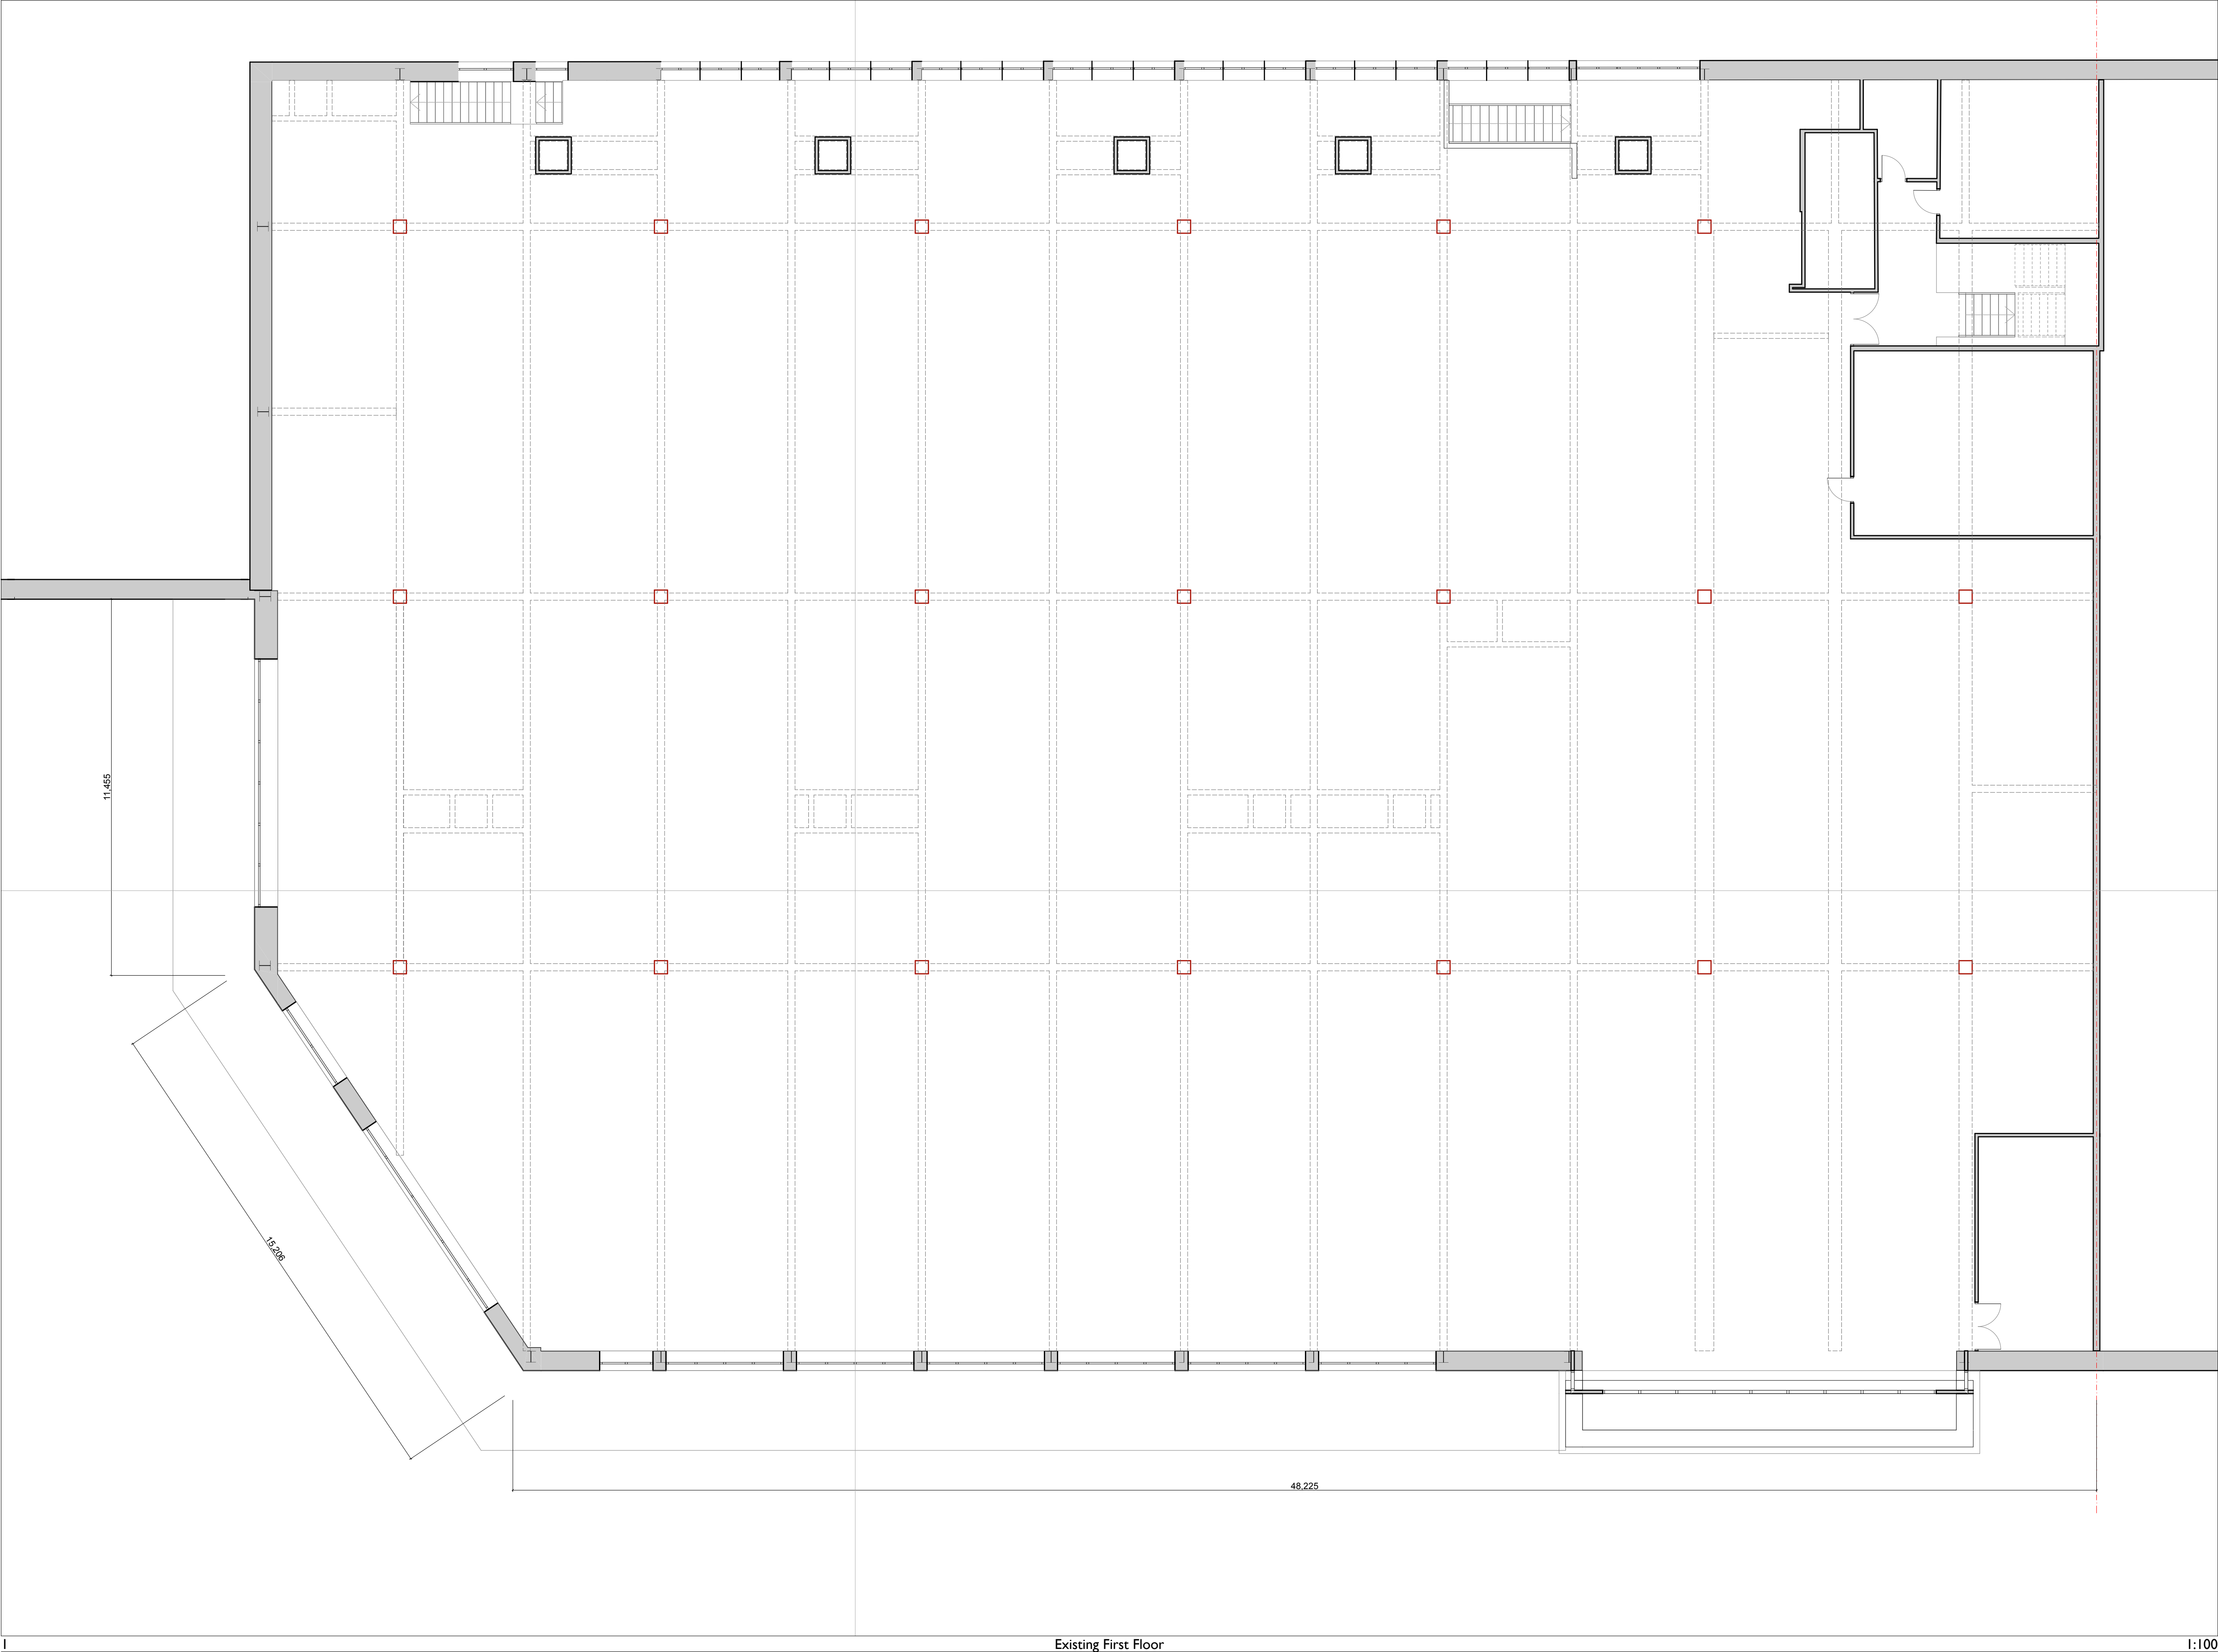


126 Cherryfield Rd

CONSTRUCTIVE
THINKING

Contact Company
Liverpool Science Park IC 1
131 Mount Pleasant
L3 5TF

www.constructivethinking.co.uk
T: +44 (0) 151 705 3453
e: bim@constructivethinking.co.uk

Client Knowsley Borough Council

Projec 126 Cherryfield Rd

Existing First Floor Plan

Status For Comment - S2 - Issued

Drawings Existing First Floor, Scale Bar

Paper Size

A1

Scales 1:100

File 3262_126 Cherryfield 03

Drawing Number Revision

3262 CTS 00 ZZ DR A 4403