



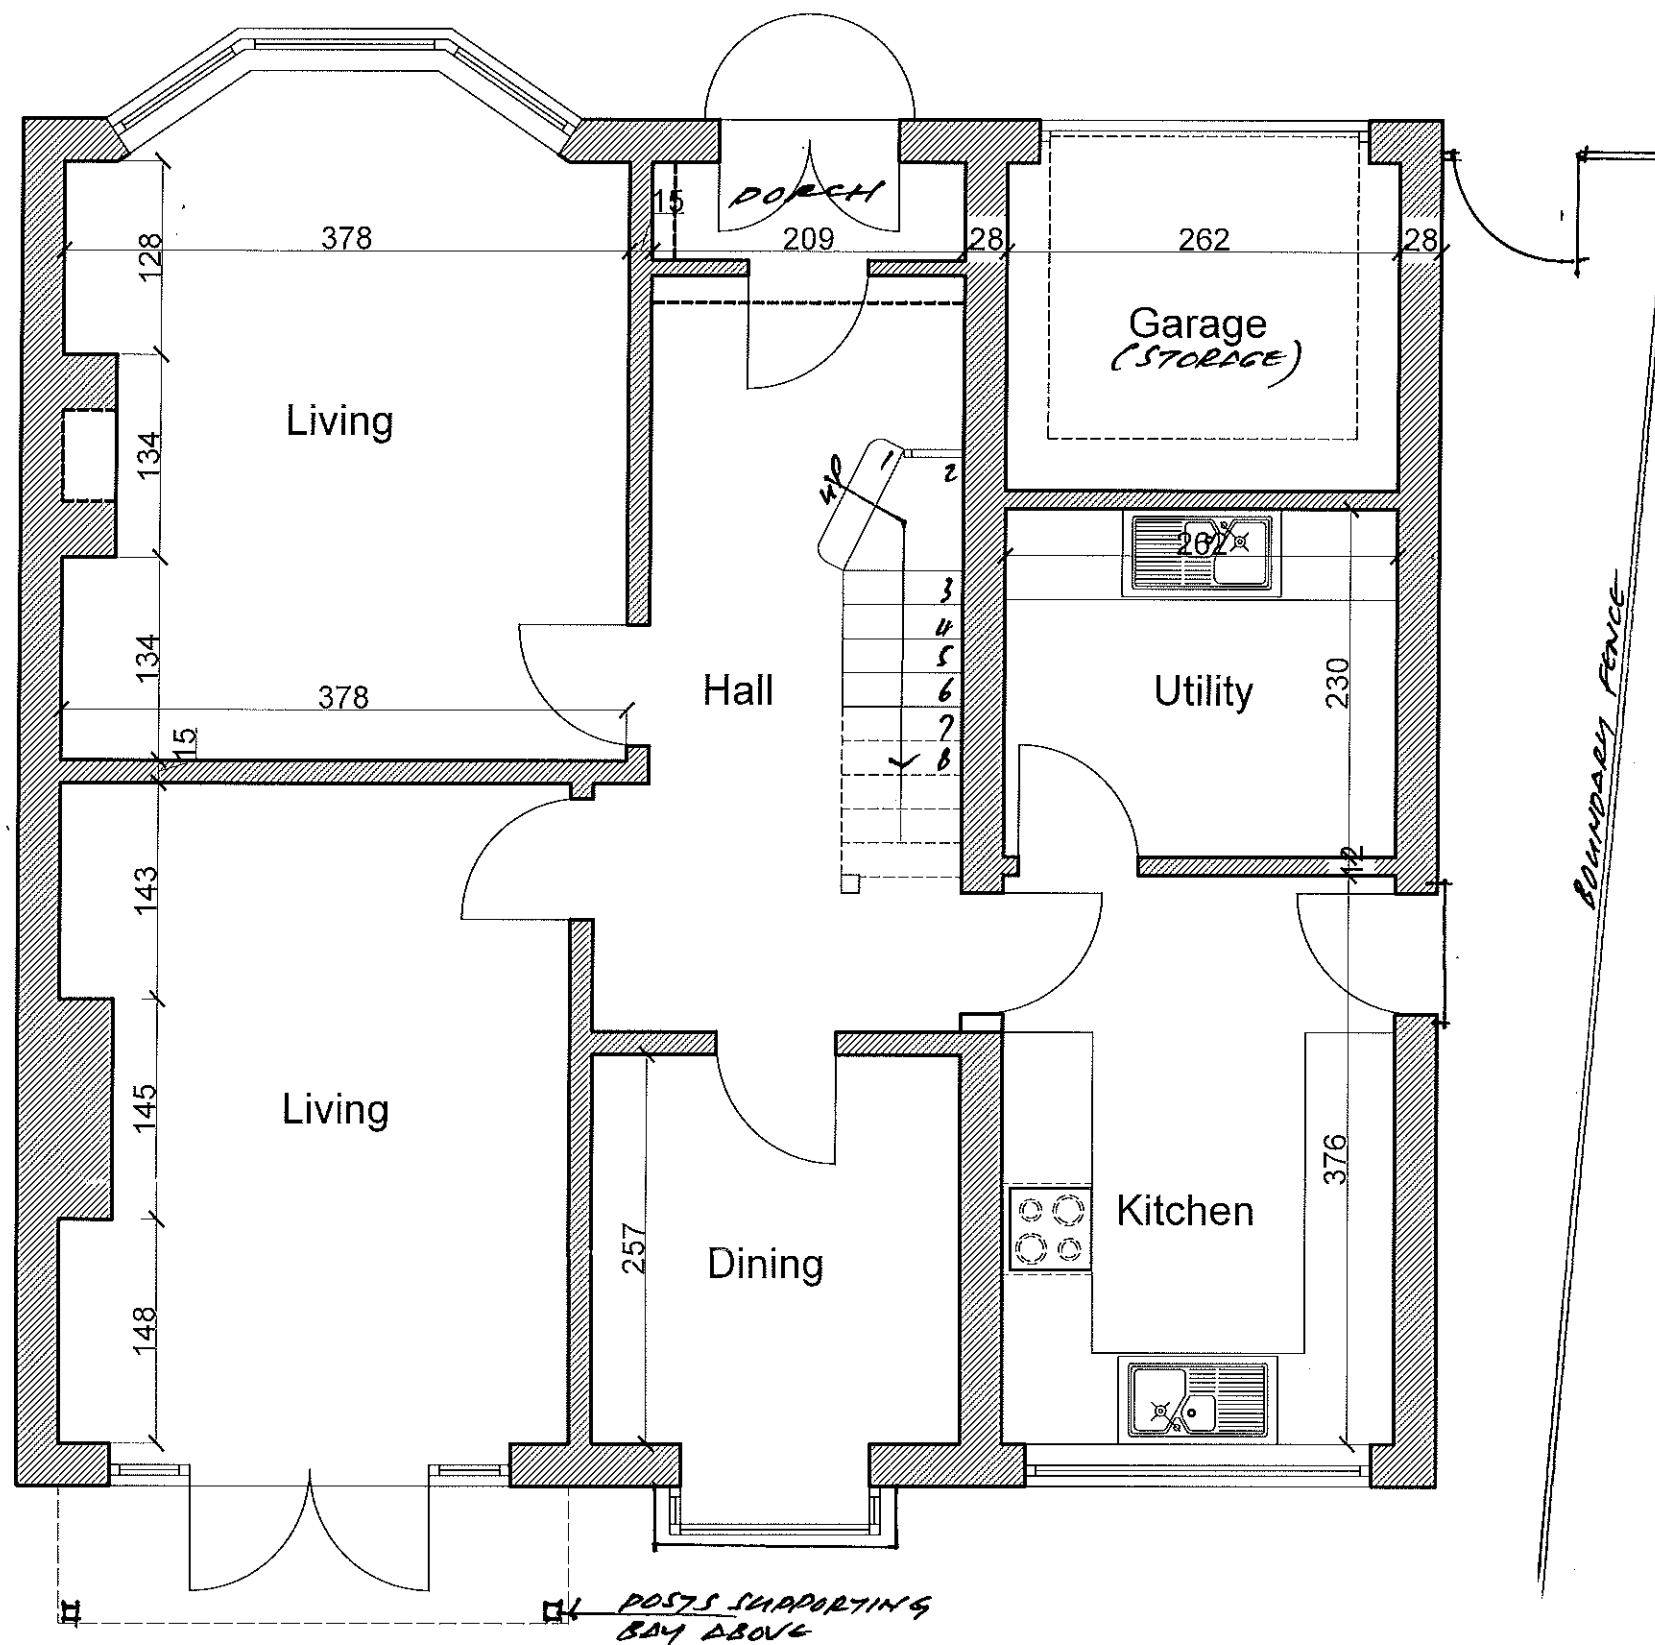

GROUND FLOOR

 

EXISTING PLAN

Notes			
Issue			
Client			
Structural Engineer			
Project Manager			
Building Contractor			
QS			
Fire Officer			
Planning			
Building Control			
Revisions			
Contract			
PROPOSED EXTENSION TO 1 BLACKBURN DRIVE, L25 0QE			
Drawing Title			
EXISTING GROUND FLOOR PLAN			
John J. White Architect B.A. Dip. Arch. A.R.B. 39 Mersey Road Liverpool L17 6AG Tel/Fax 0151 474 4701 Mob 07711 506988 Email john.white39@blueyonder.co.uk			
Scale	Date	Drawing number	revision
1:50 @A3	NOV 2022	1	