




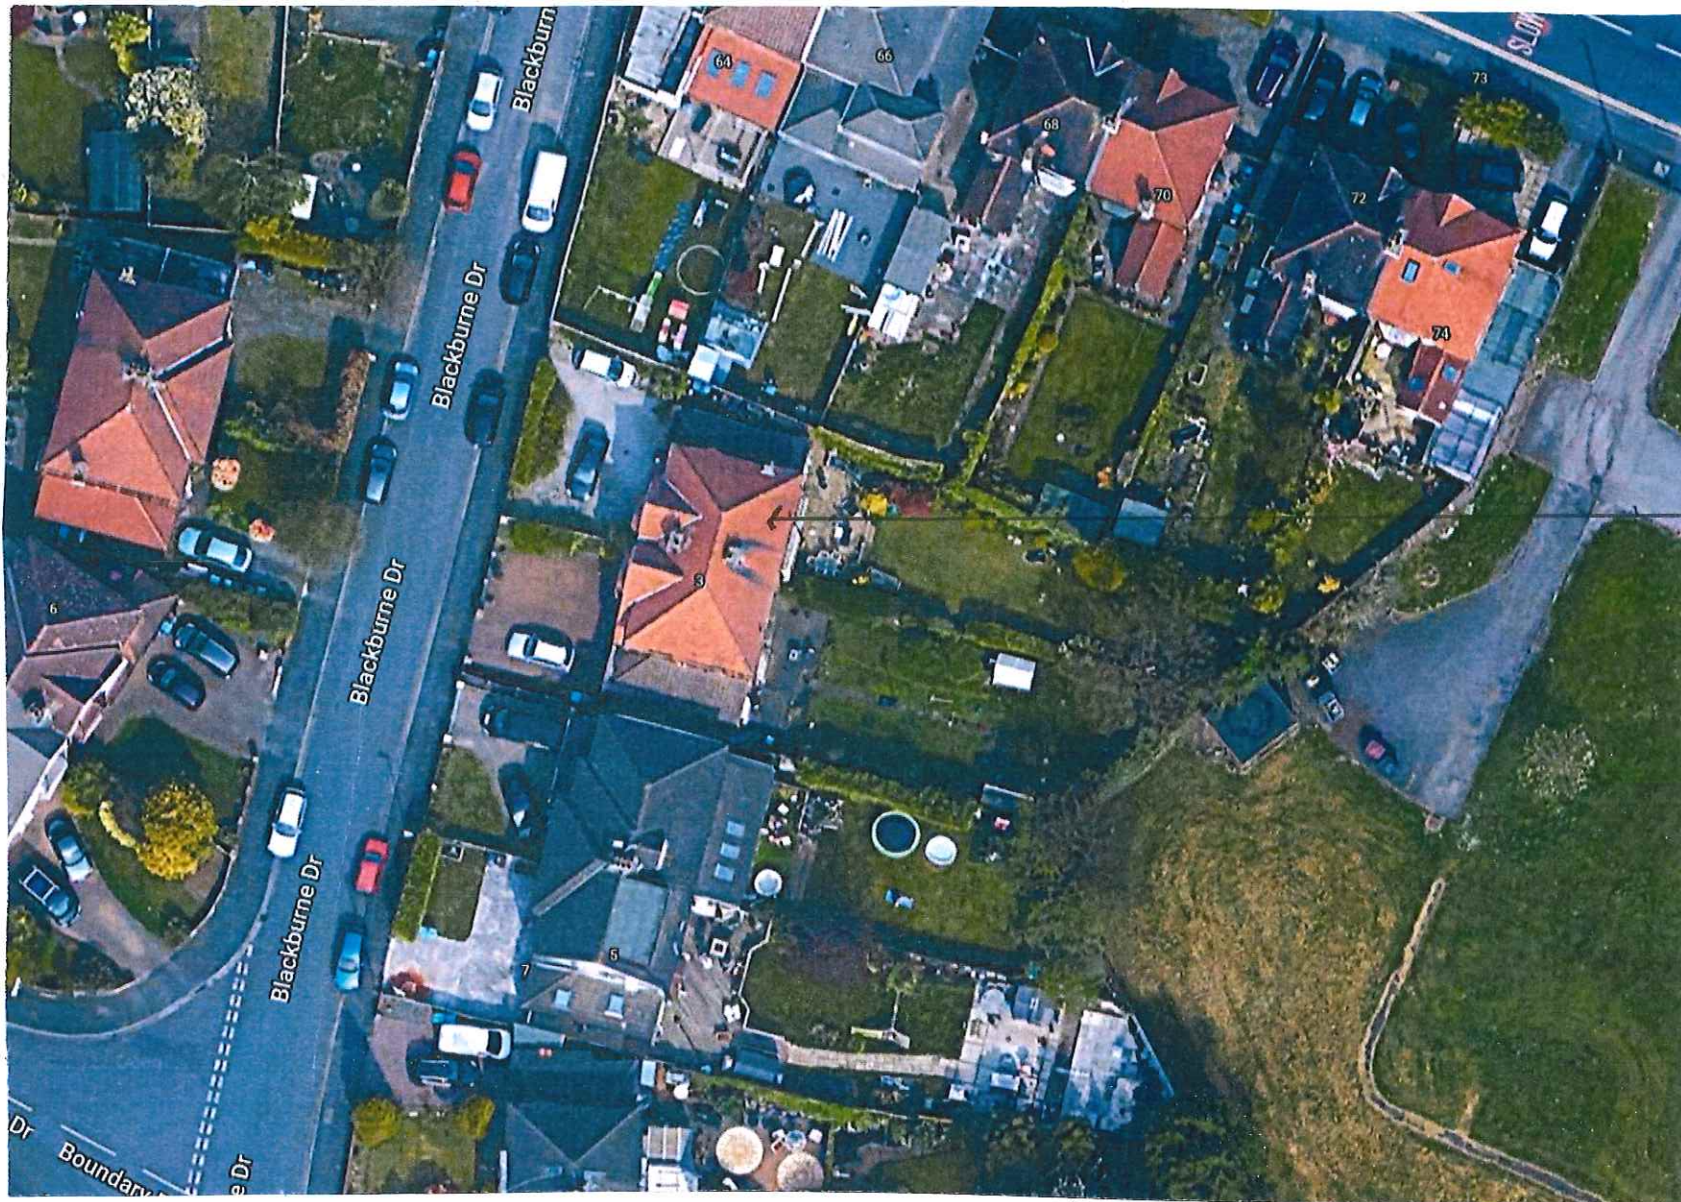


Aerial Site Photograph.

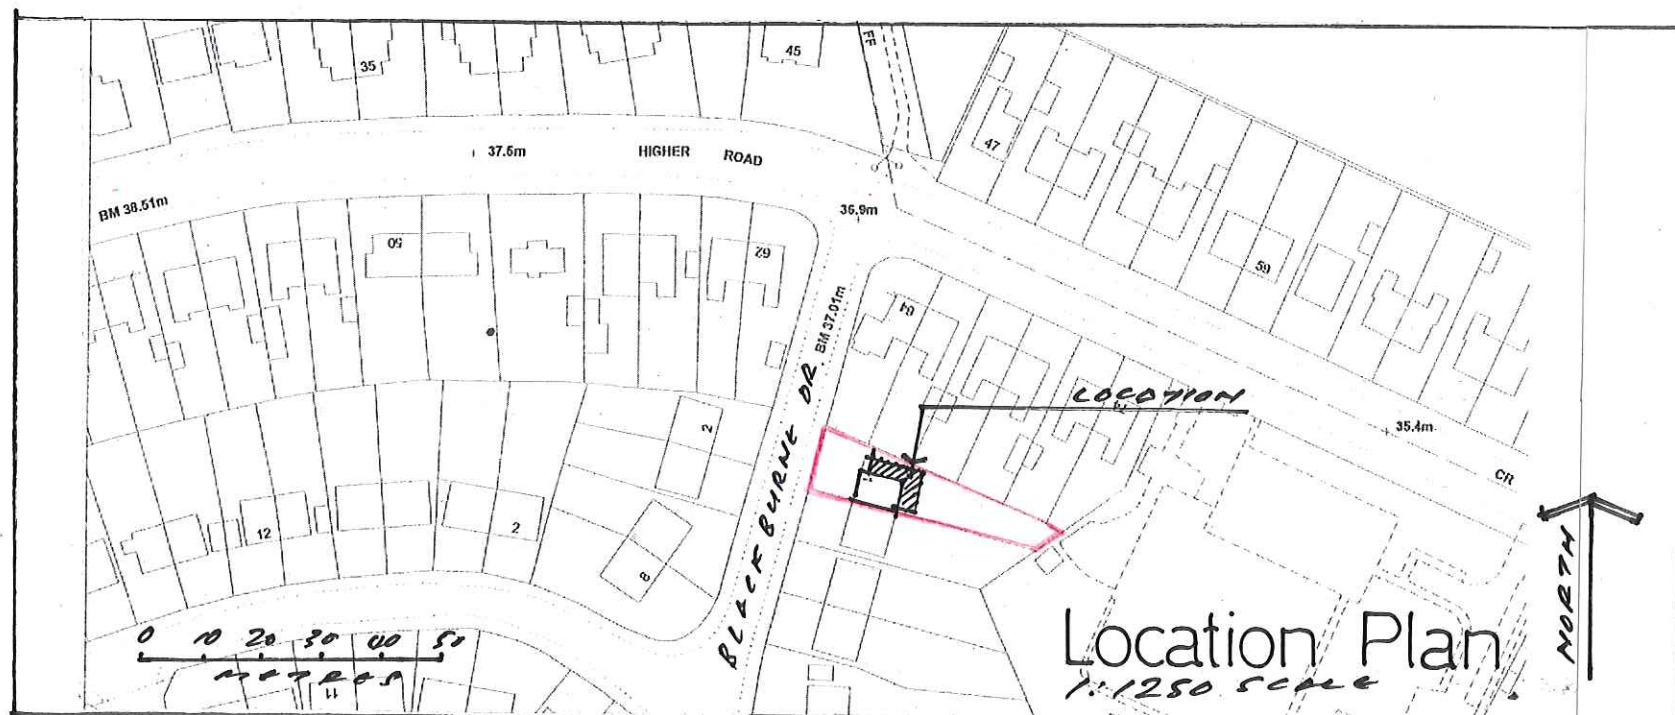

SITE
LOCATION

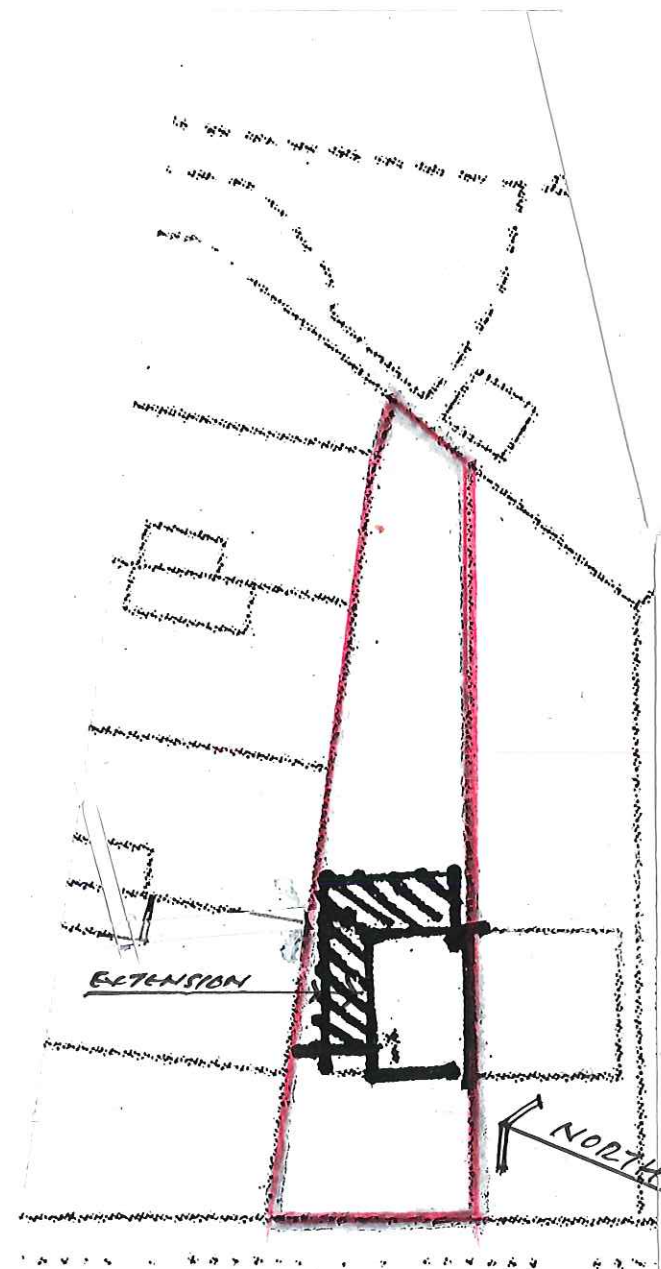

BLOCK PLAN 1:500

 

Notes	
Issue	NOV '22
Client	✓
Structural Engineer	
Project Manager	
Building Contractor	
QS	
Fire Officer	
Planning	✓
Building Control	
Revisions	
Contract	
EXTENSION TO REAR AND SIDE OF 1 BLACKBURNE DRIVE, L'POOL L25-0RE	
Drawing Title	
LOCATION AND SITE PLANS	
John J. White Architect B.A. Dip. Arch. A.R.B 39 Mersey Road Liverpool L17 6AG Tel/Fax 0151 474 4701 Mob 07711 506988 Email john.white39@blueyonder.co.uk	
Scale 1:1250	Date NOV 2022
Drawing number 11	revision