

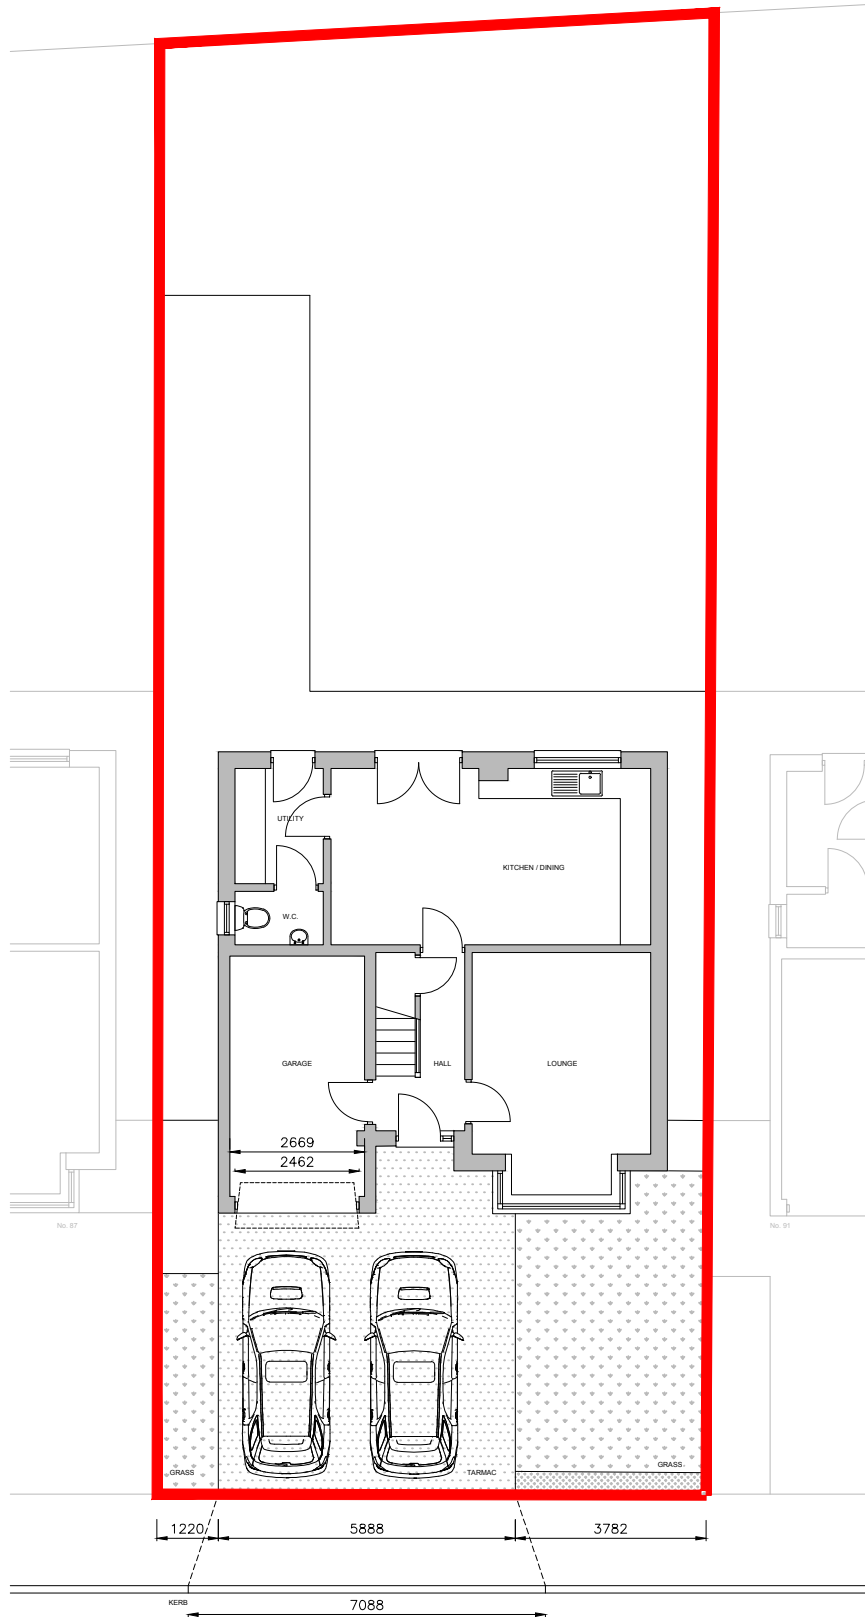


 

MIDDLETON DRIVE

Site area
318m²/0.03 acres

 

/ Initial issue 14/09/24
The copyright of this drawing is held by Eden Building Design, and no reproduction is allowed without prior permission.

project
**Proposed Garage Conversion
at 89 Middleton Drive, Prescott,
L35 7AD**
title
Existing Site Plan

status
Planning
scale
1:150 at A4
drawing no.
24-606-P01

date
14/09/24
drawn by
ODB
checked by
APS

eden BUILDING DESIGN

Eden Building Design
Beech Farm
Lynn Road
Thelwall
Cheshire
WA4 2TG
Tel: 01925 640550
Email: info@edenbuildingdesign.co.uk
Web: www.edenbuildingdesign.co.uk