




Existing Front Elevation

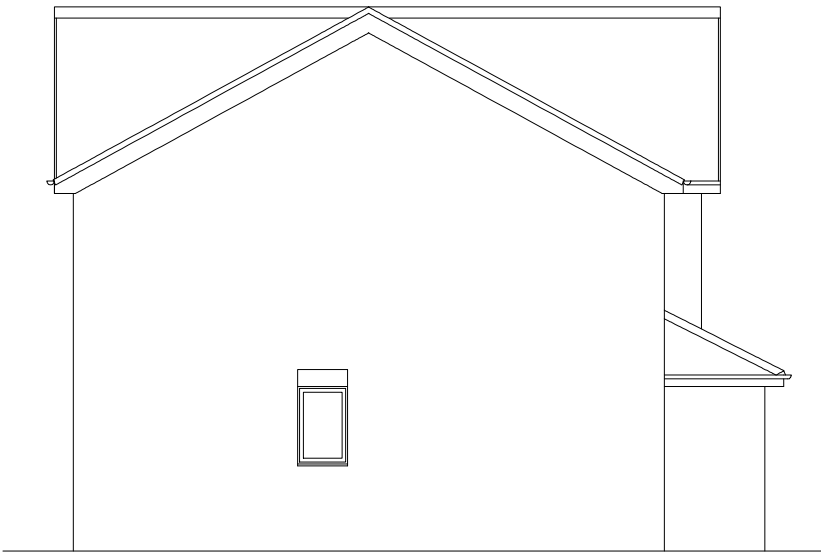


Existing Side Elevation



Existing Rear Elevation



Existing Side Elevation

 

/ Initial issue
The copyright of this drawing is held by Eden Building Design, and no reproduction is allowed without prior permission. 14/09/24

project Proposed Garage Conversion at 89 Middleton Drive, Prescott, L35 7AD title Existing Elevations	status Planning scale 1:100 at A3 drawing no. 24-606-P03	date 14/09/24 drawn by ODB checked by APS	 Eden Building Design Beech Farm Lymm Road Thelwall Cheshire WA4 2TG Tel: 01925 640550 Email: info@edenbuildingdesign.co.uk Web: www.edenbuildingdesign.co.uk
--	--	---	---