



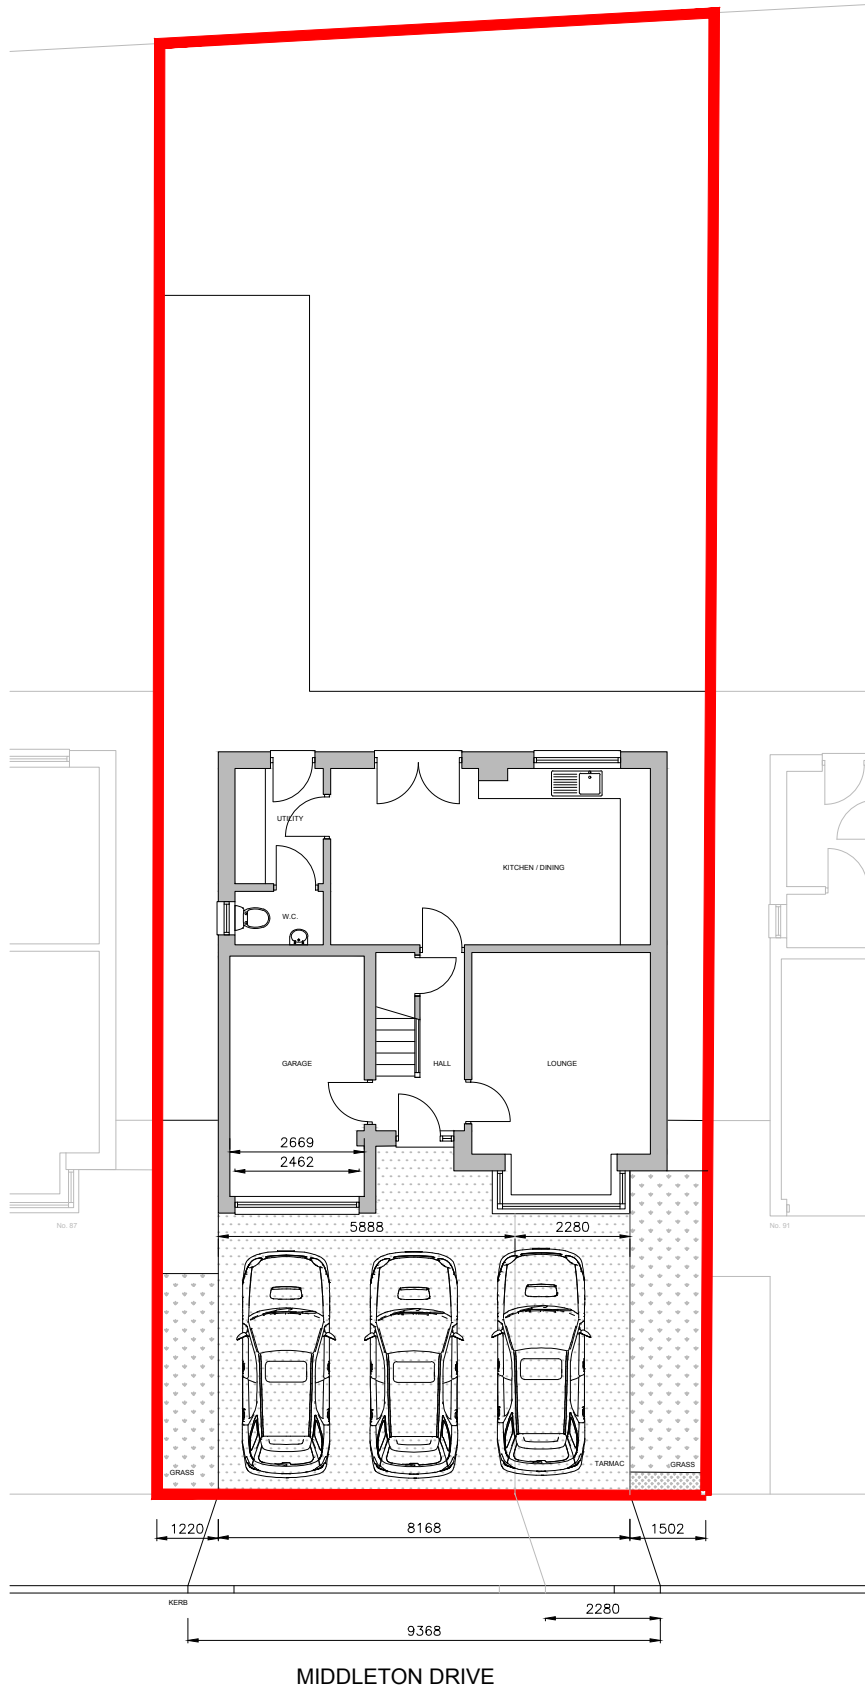

Site area
318m²/0.03 acres

 

0 1 2 5 10m

/ Initial issue
The copyright of this drawing is held by Eden Building Design, and no reproduction is allowed without prior permission.

project
Proposed Garage Conversion
at 89 Middleton Drive, Prescott,
L35 7AD
title
Proposed Site Plan

status
Planning
scale
1:150 at A4
drawing no.
24-606-P04

date
14/09/24
drawn by
ODB
checked by
APS

eden BUILDING DESIGN

Eden Building Design
Beech Farm
Lynn Road
Thelwall
Cheshire
WA4 2TG
Tel: 01925 640550
Email: info@edenbuildingdesign.co.uk
Web: www.edenbuildingdesign.co.uk