
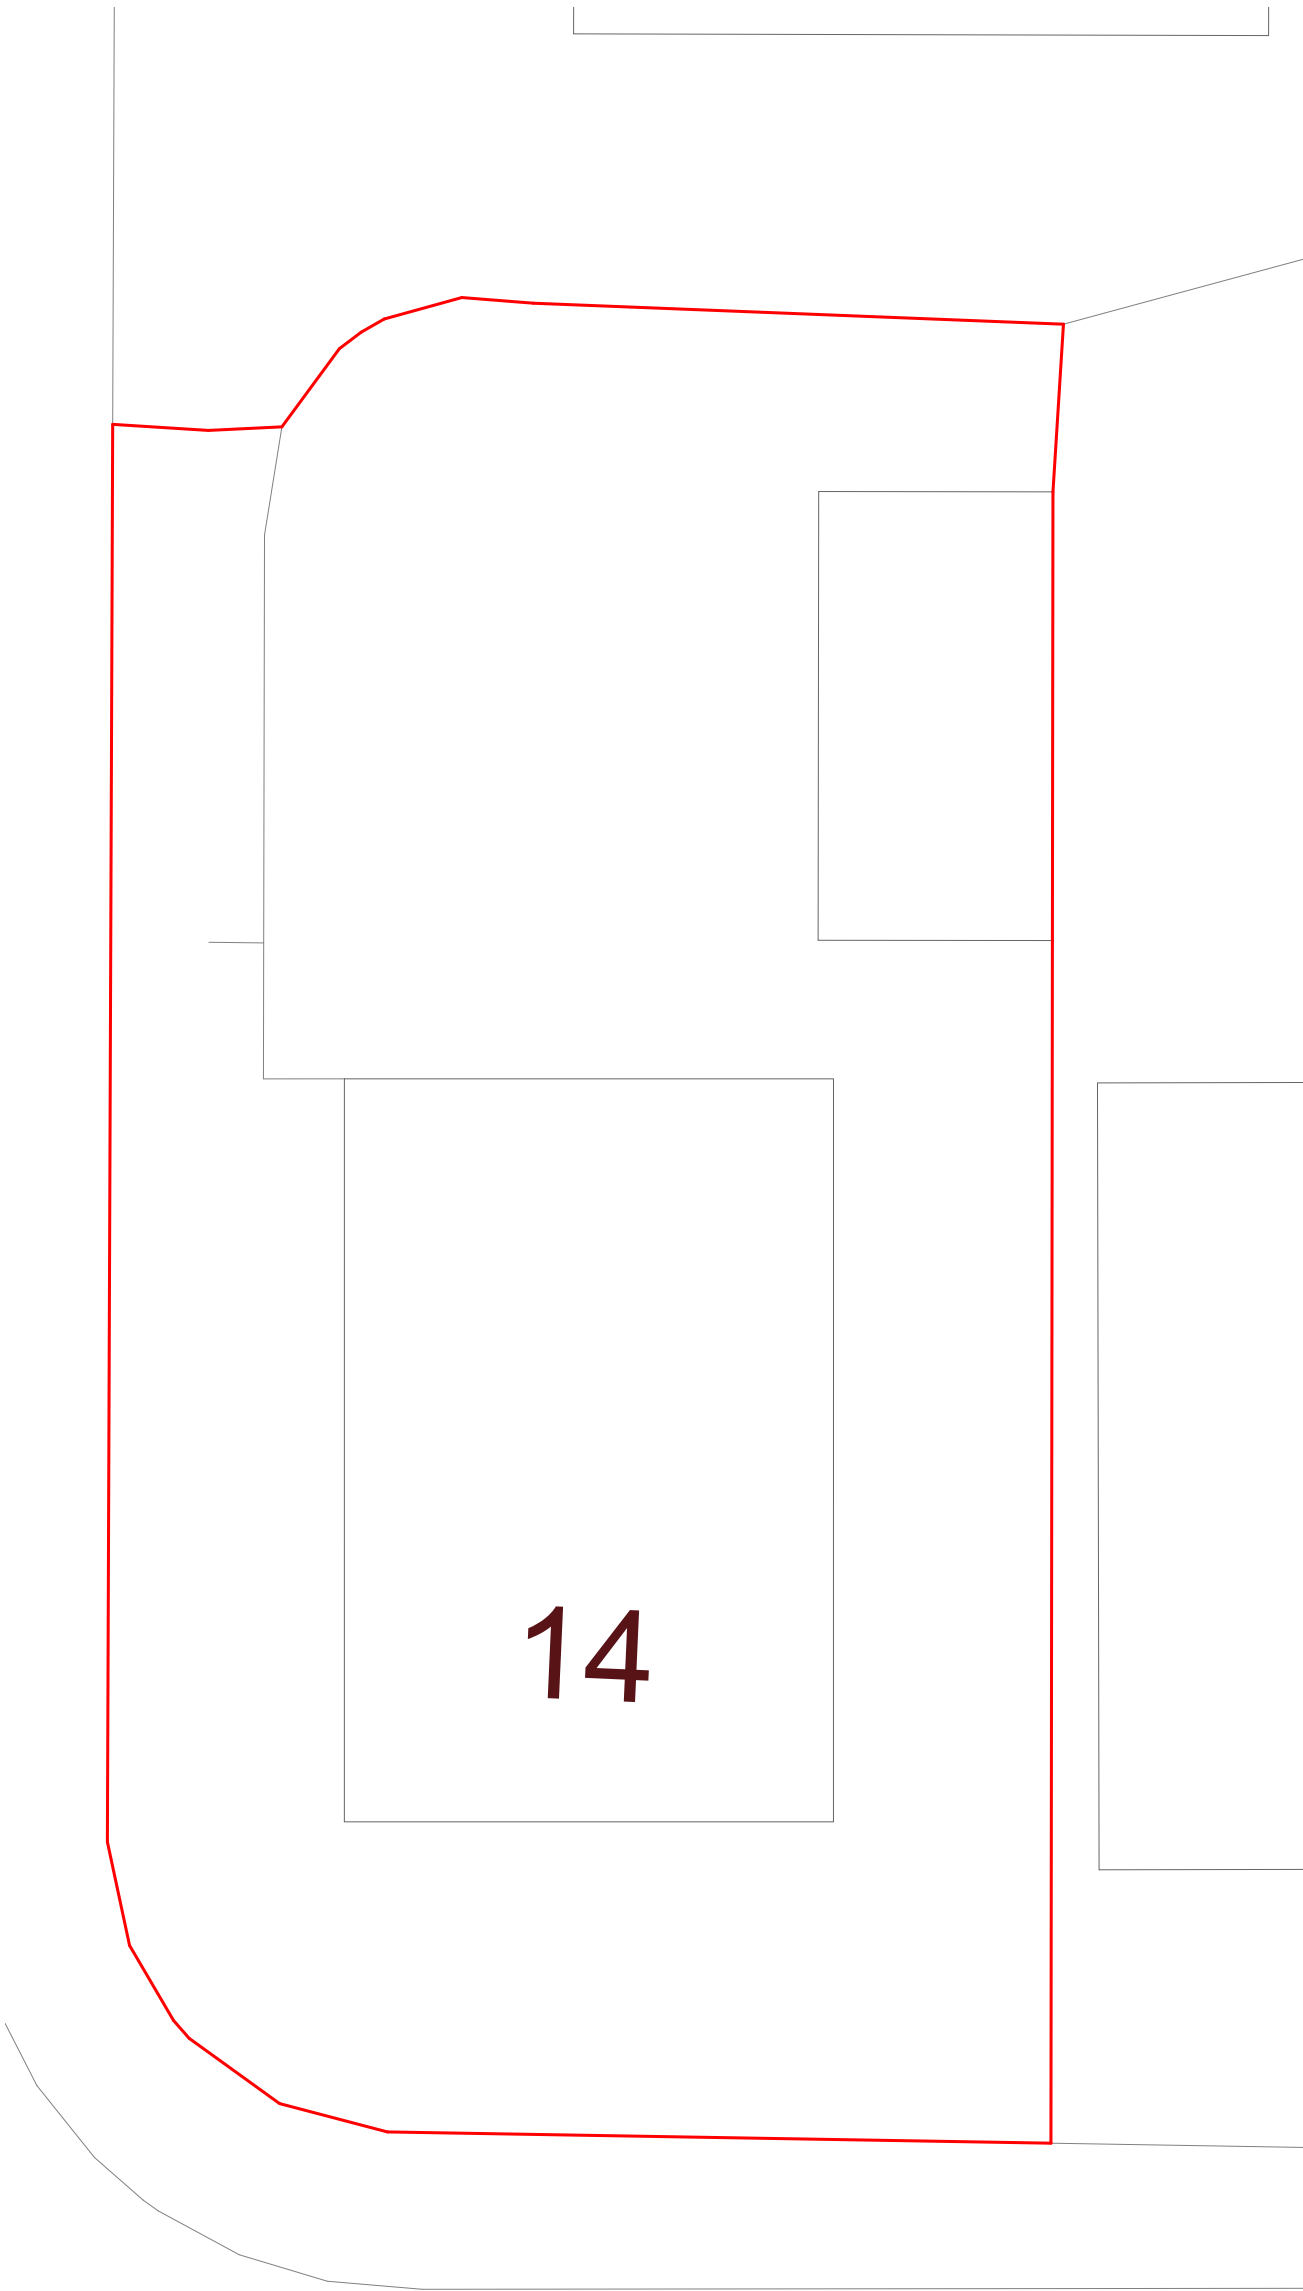


1

Existing Site Plan


SCALE: 1 : 100

 

2

Existing Block Plan

SCALE: 1 : 100

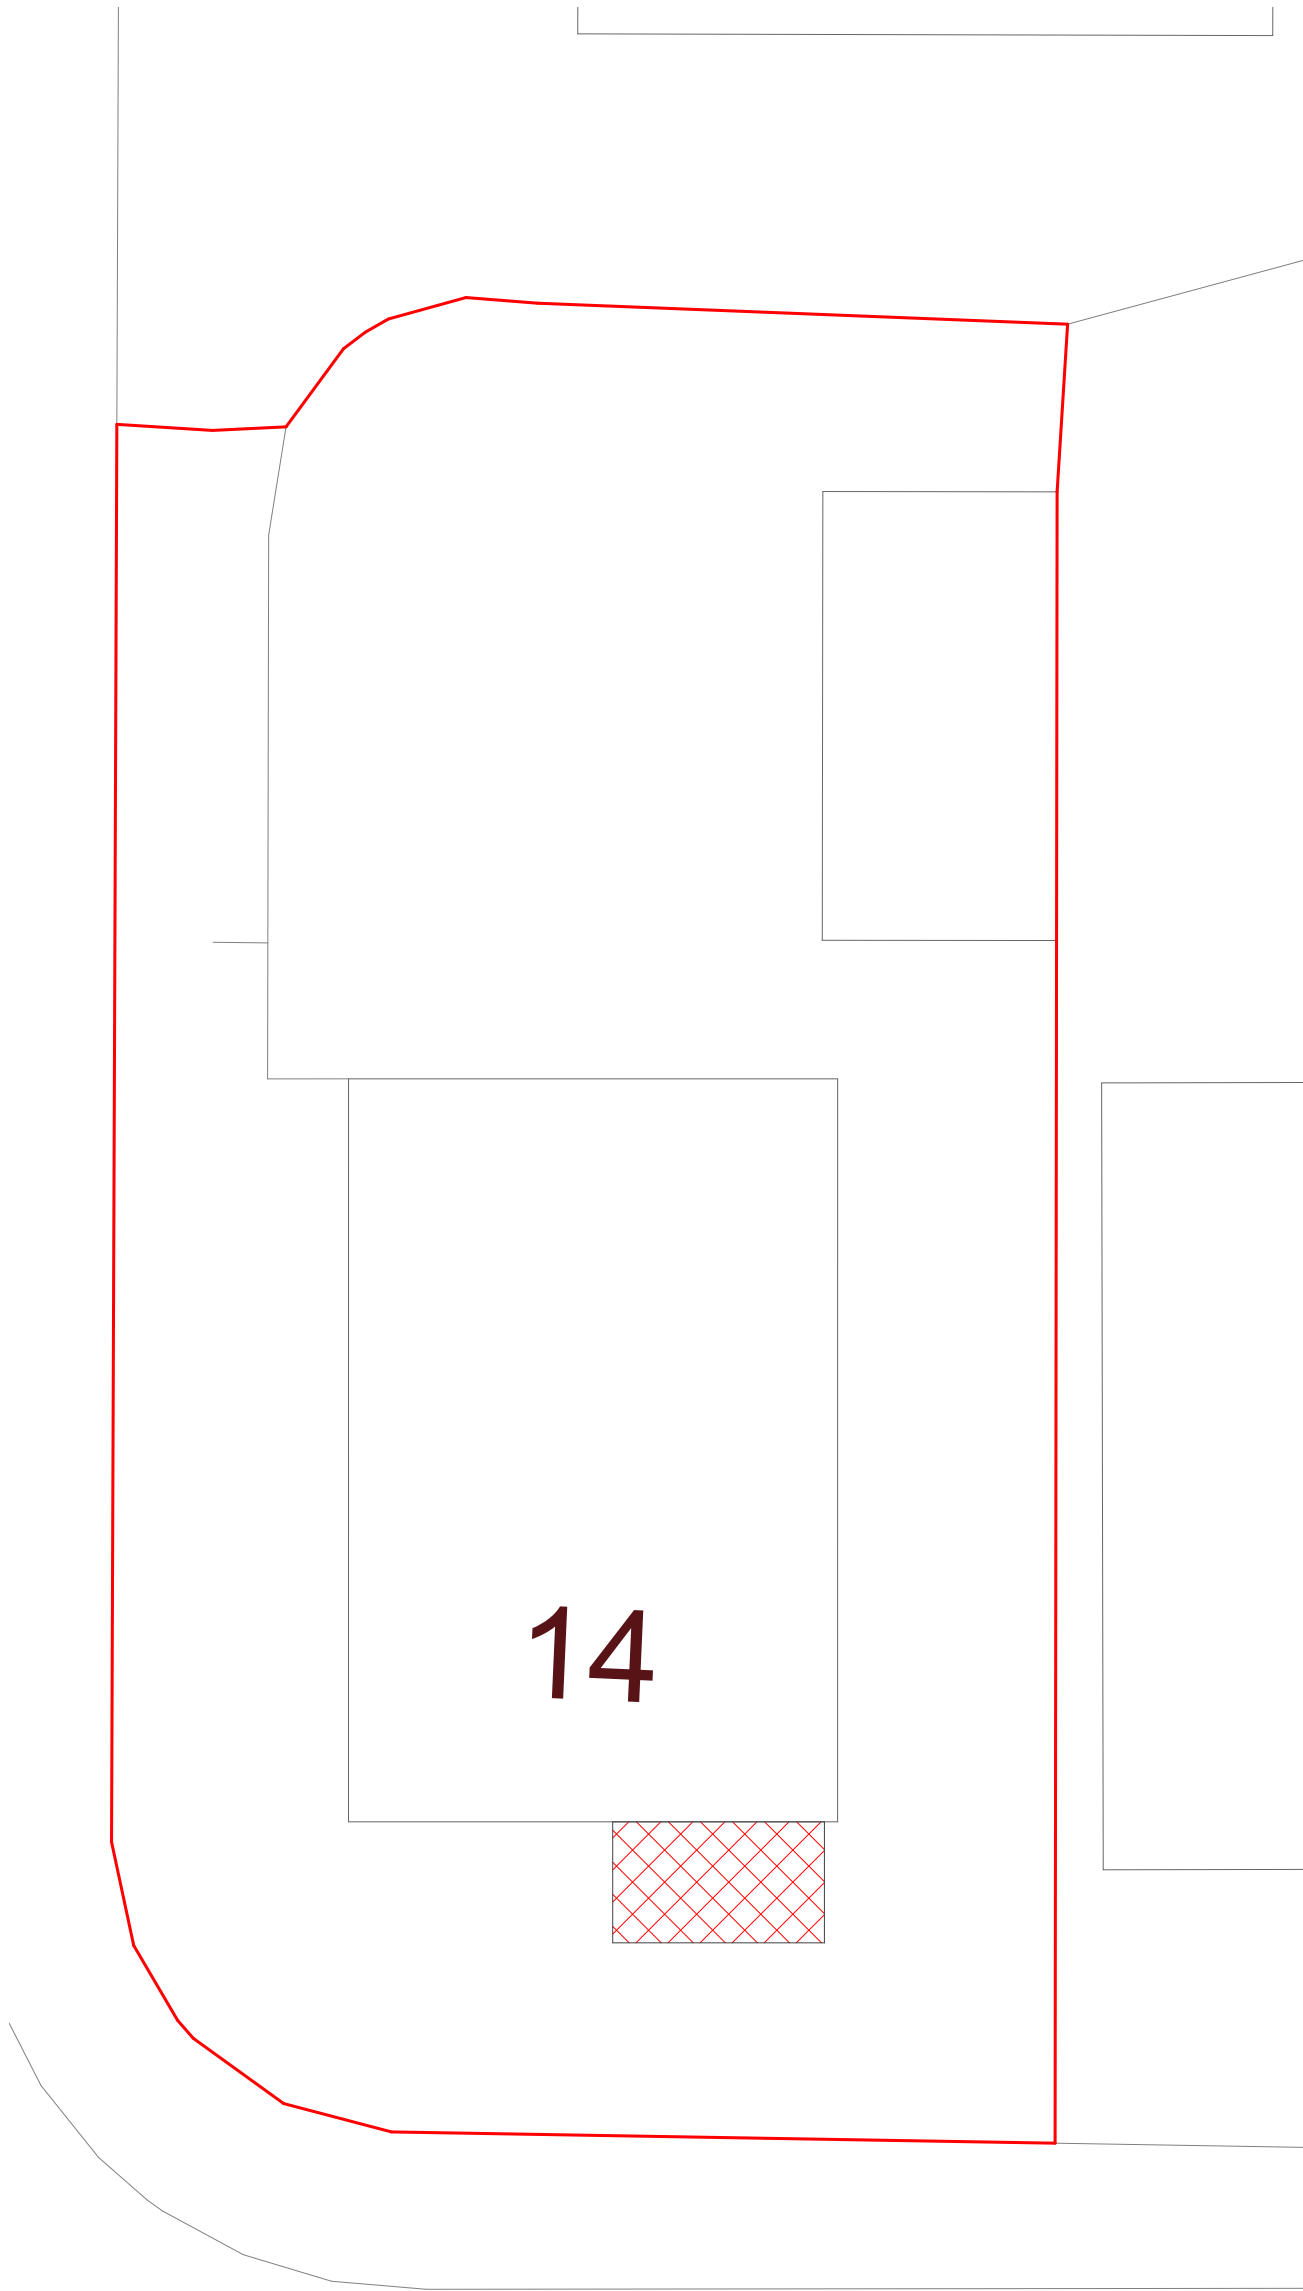

Revisions

Notes

1. This document and all drawings are copyright of GB Architecture LTD and may not be reproduced without thier specific permission.
2. Do not scale from this drawing.
3. All dimensions are in millimeters unless otherwise stated.

Project North



Scale 1 : 100

Site & Block Plan