



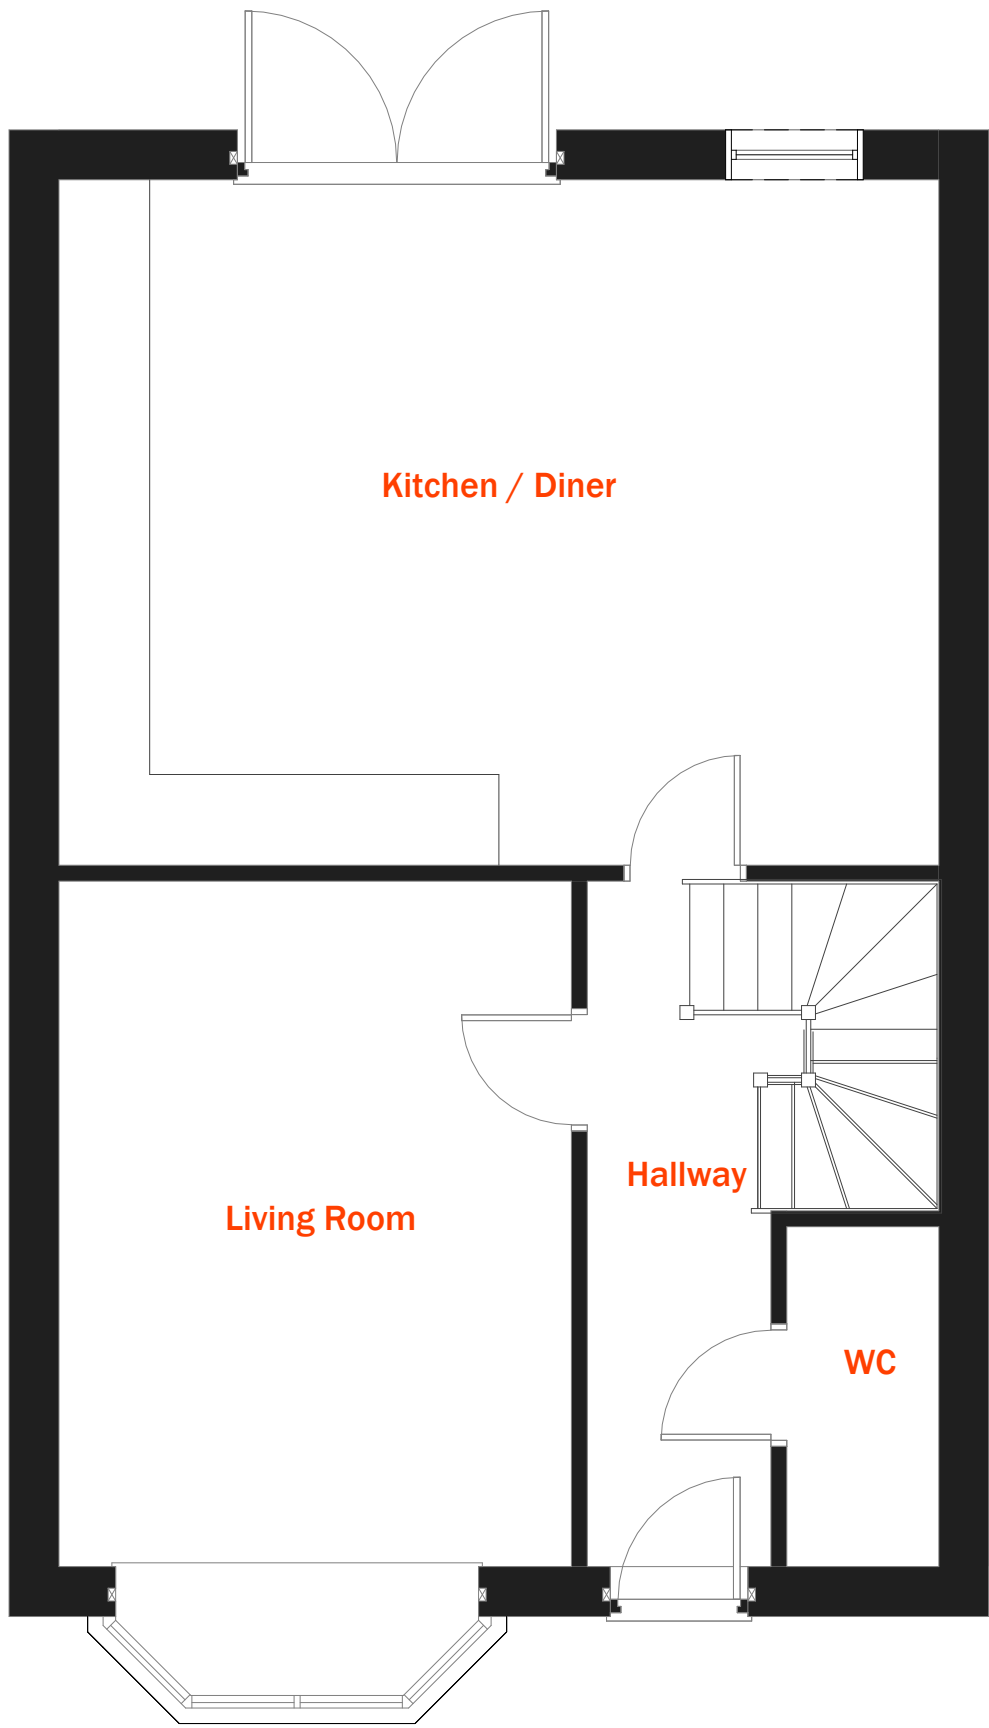

1

Existing Floor Plan

SCALE: 1 : 50

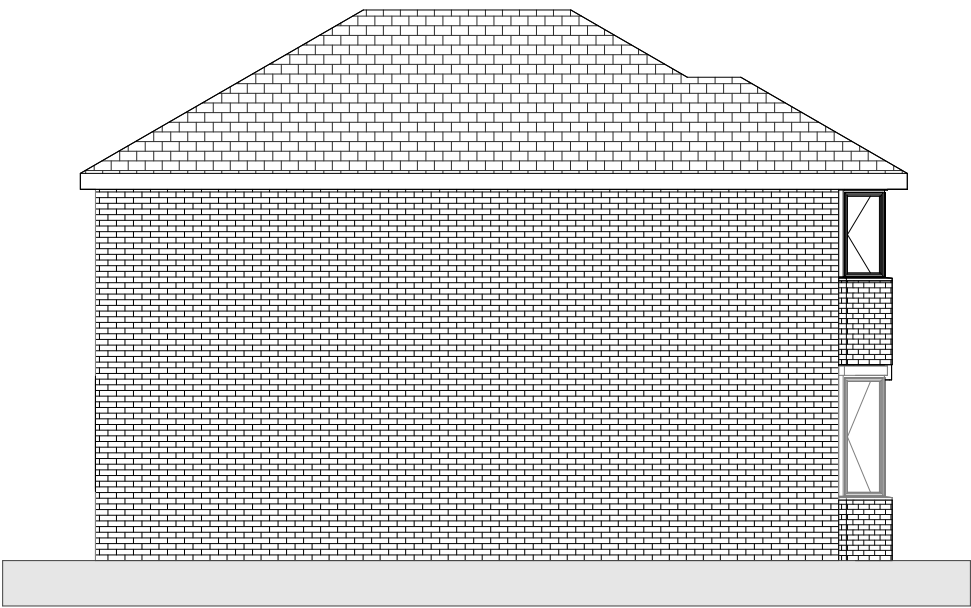

3

Existing West


SCALE: 1 : 100



2

Existing Front


SCALE: 1 : 50

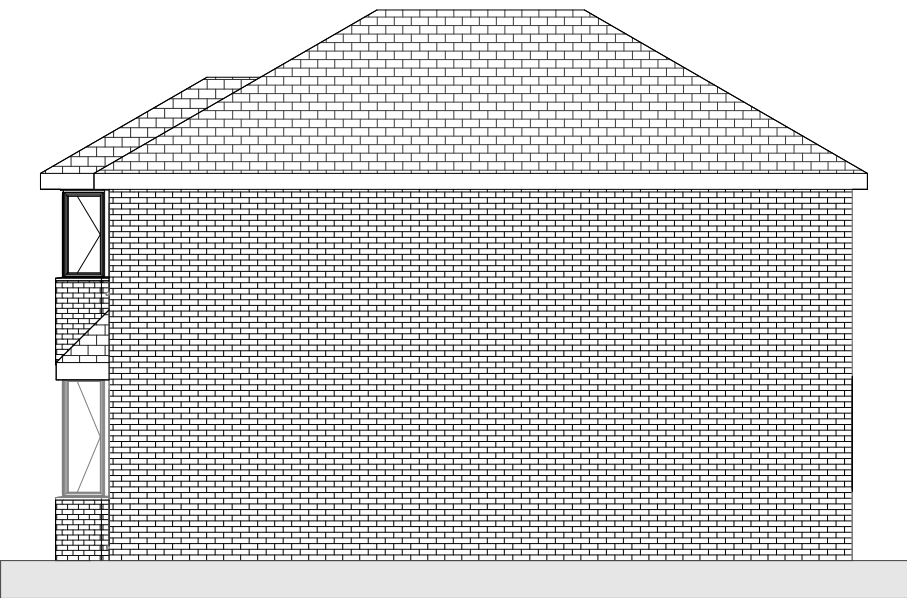

4

Existing East

SCALE: 1 : 100

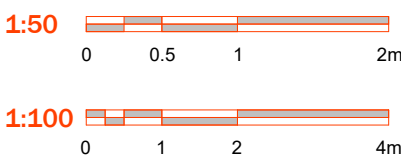

1. This document and all drawings are copyright of GB Architecture LTD and may not be reproduced without thier specific permission.
2. Do not scale from this drawing.
3. All dimensions are in millimeters unless otherwise stated.

