




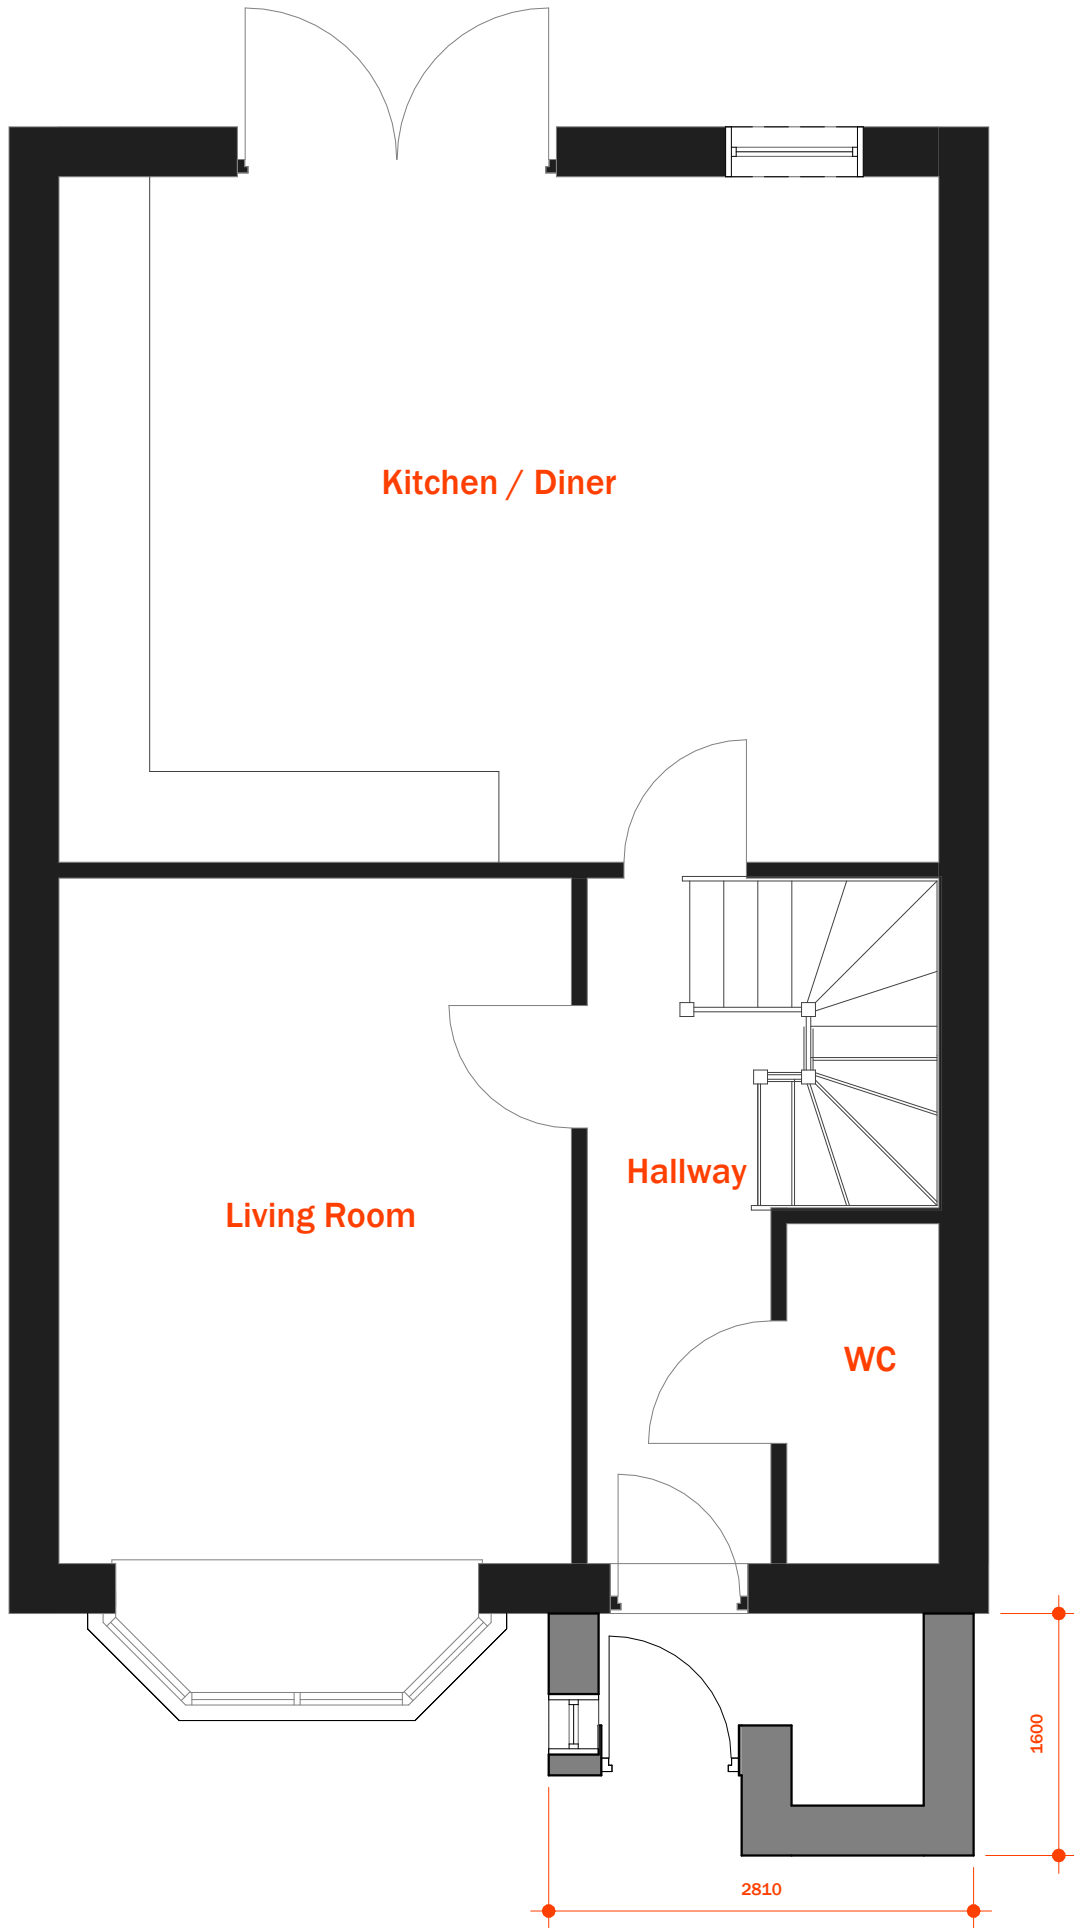


1 Proposed Floor Plan
SCALE: 1 : 50

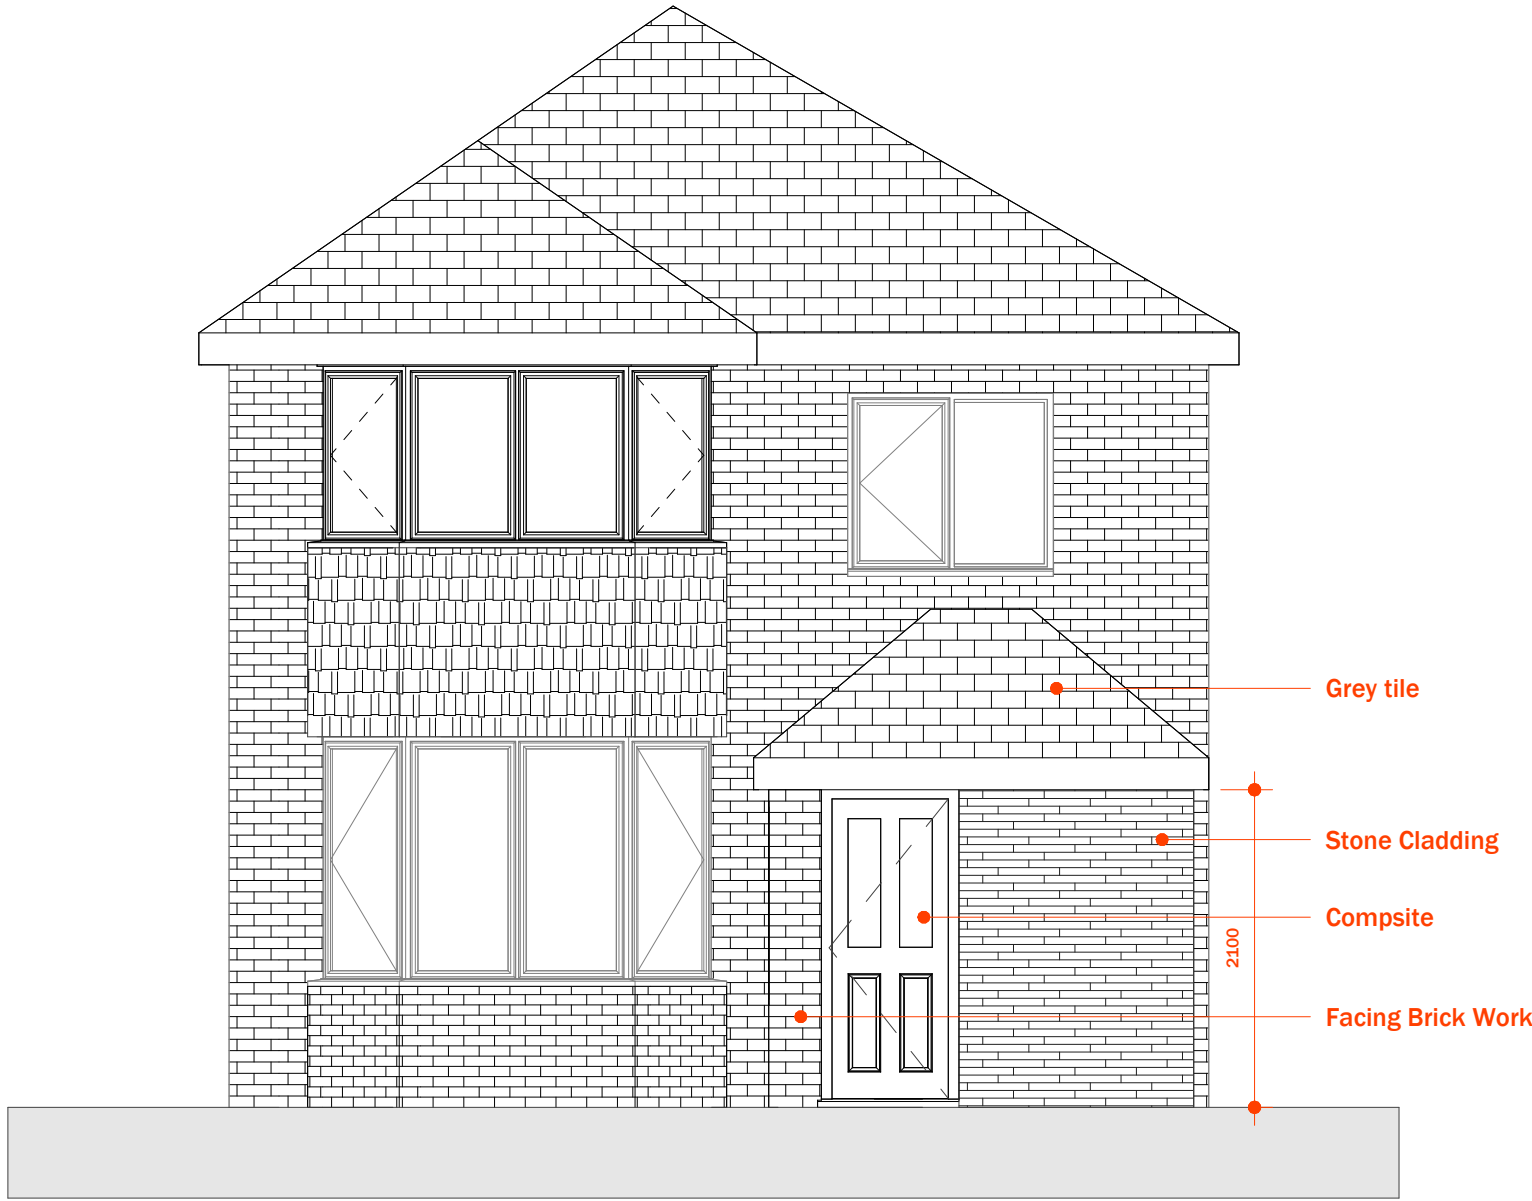


2 Proposed Front Elevation
SCALE: 1 : 50

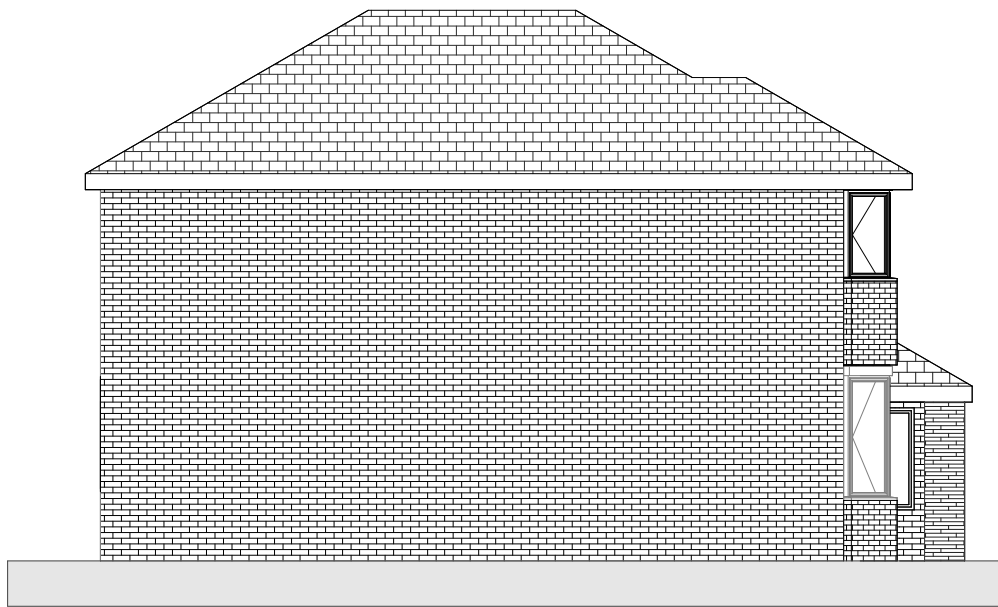

3 Proposed West
SCALE: 1 : 100

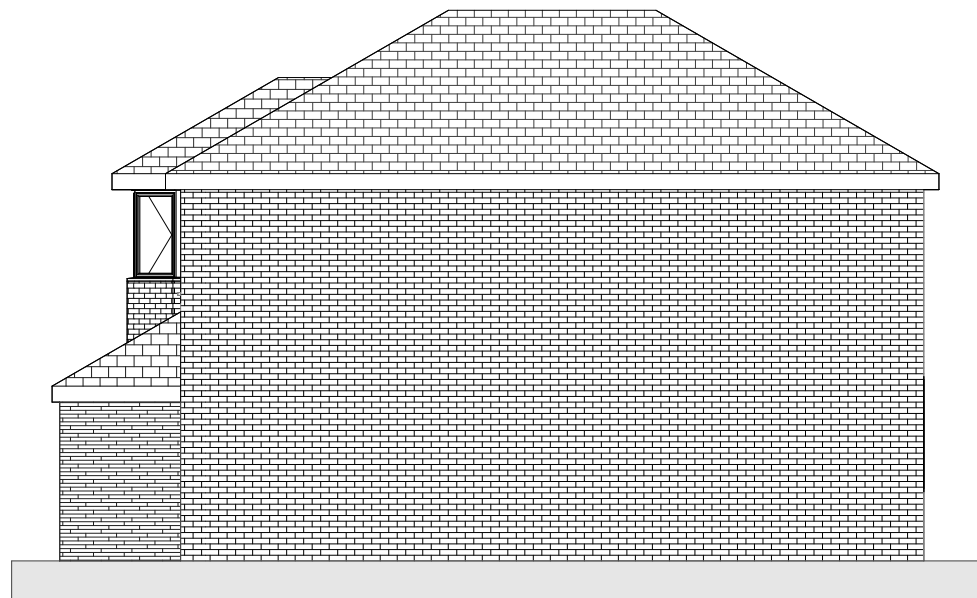

4 Proposed East
SCALE: 1 : 100

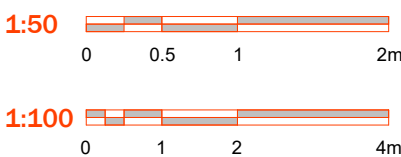

Revisions

- Notes
- This document and all drawings are copyright of GB Architecture LTD and may not be reproduced without thier specific permission.
 - Do not scale from this drawing.
 - All dimensions are in millimeters unless otherwise stated.

