




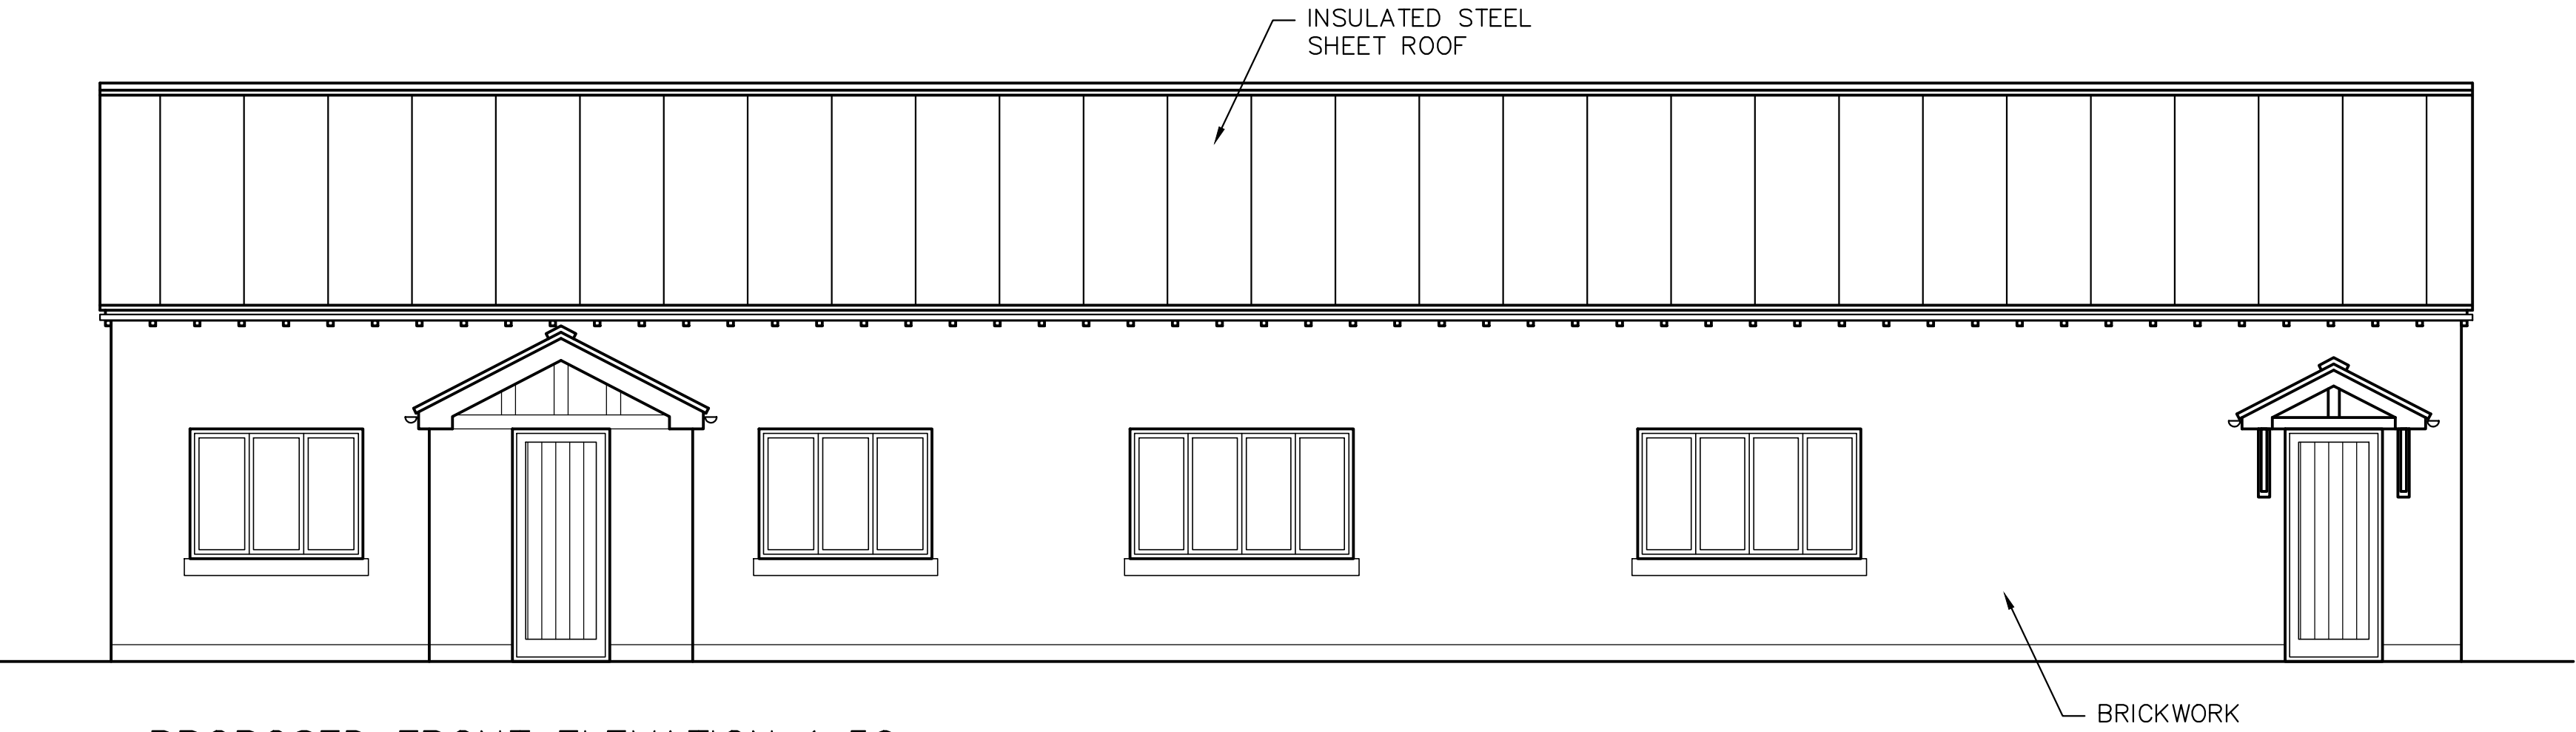


PROPOSED FRONT ELEVATION 1:50

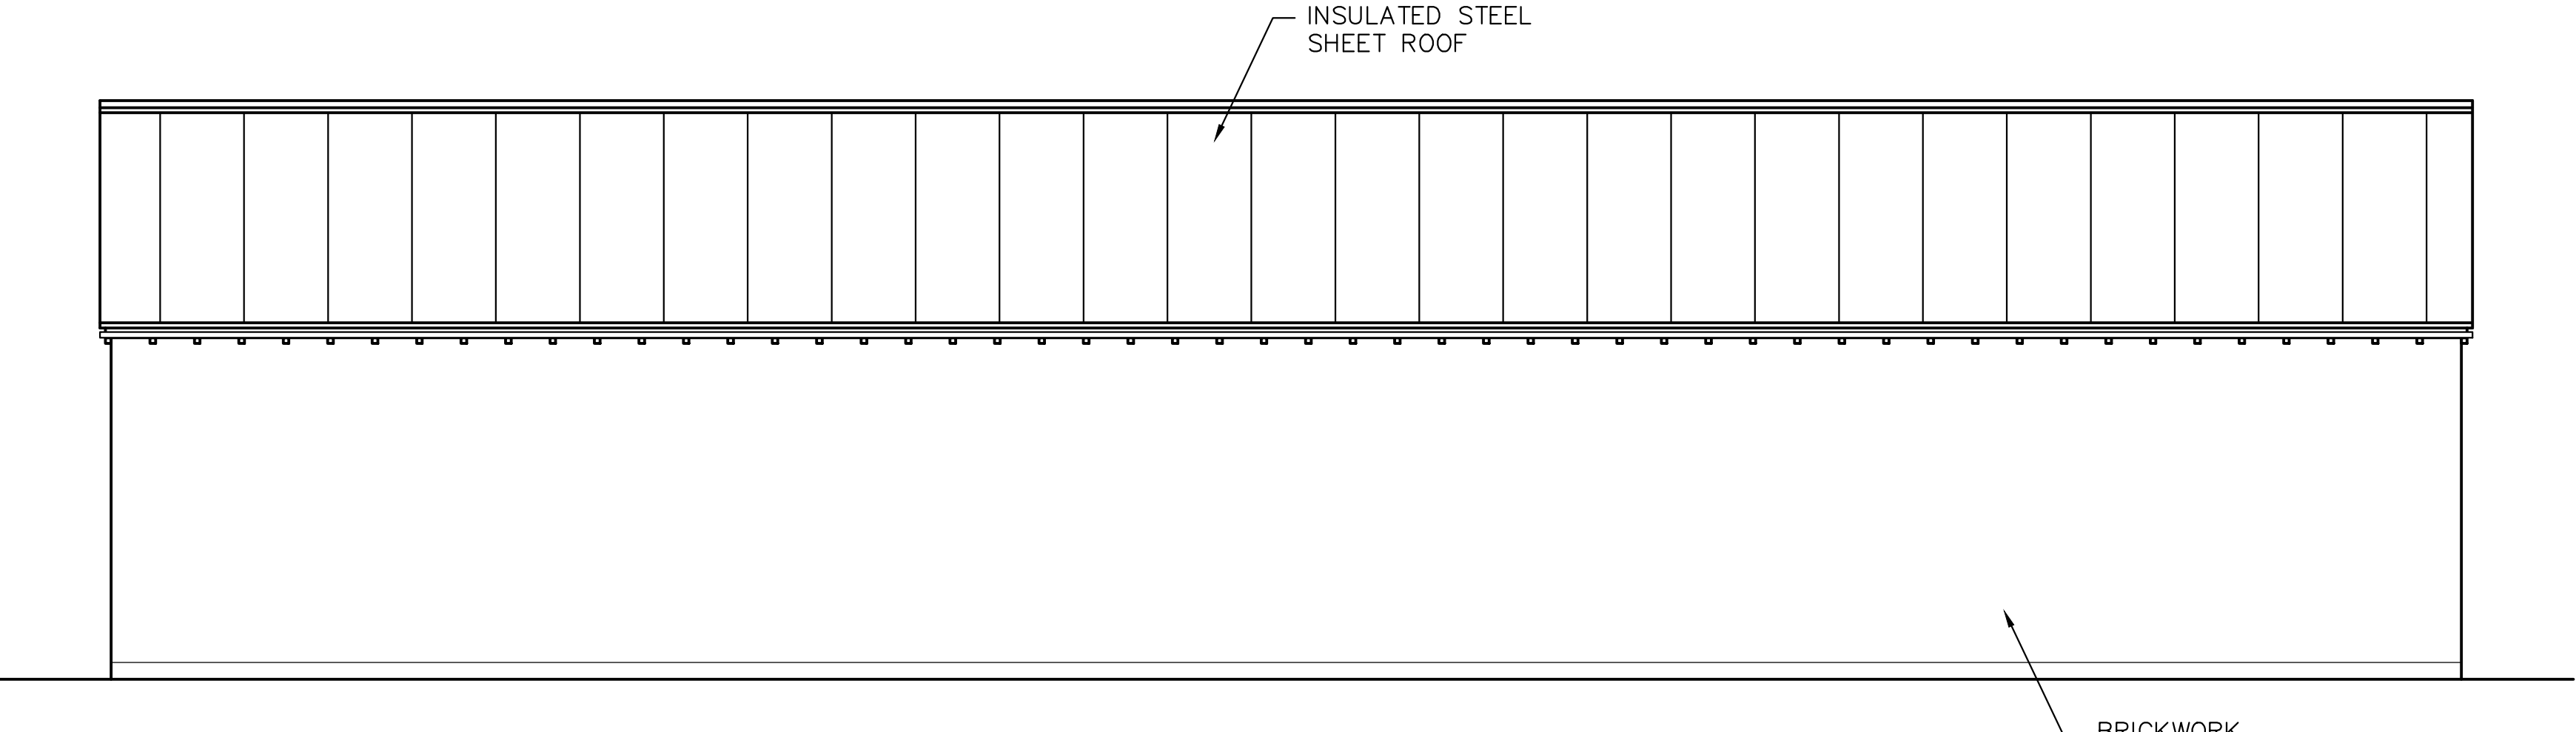


PROPOSED FRONT ELEVATION 1:50

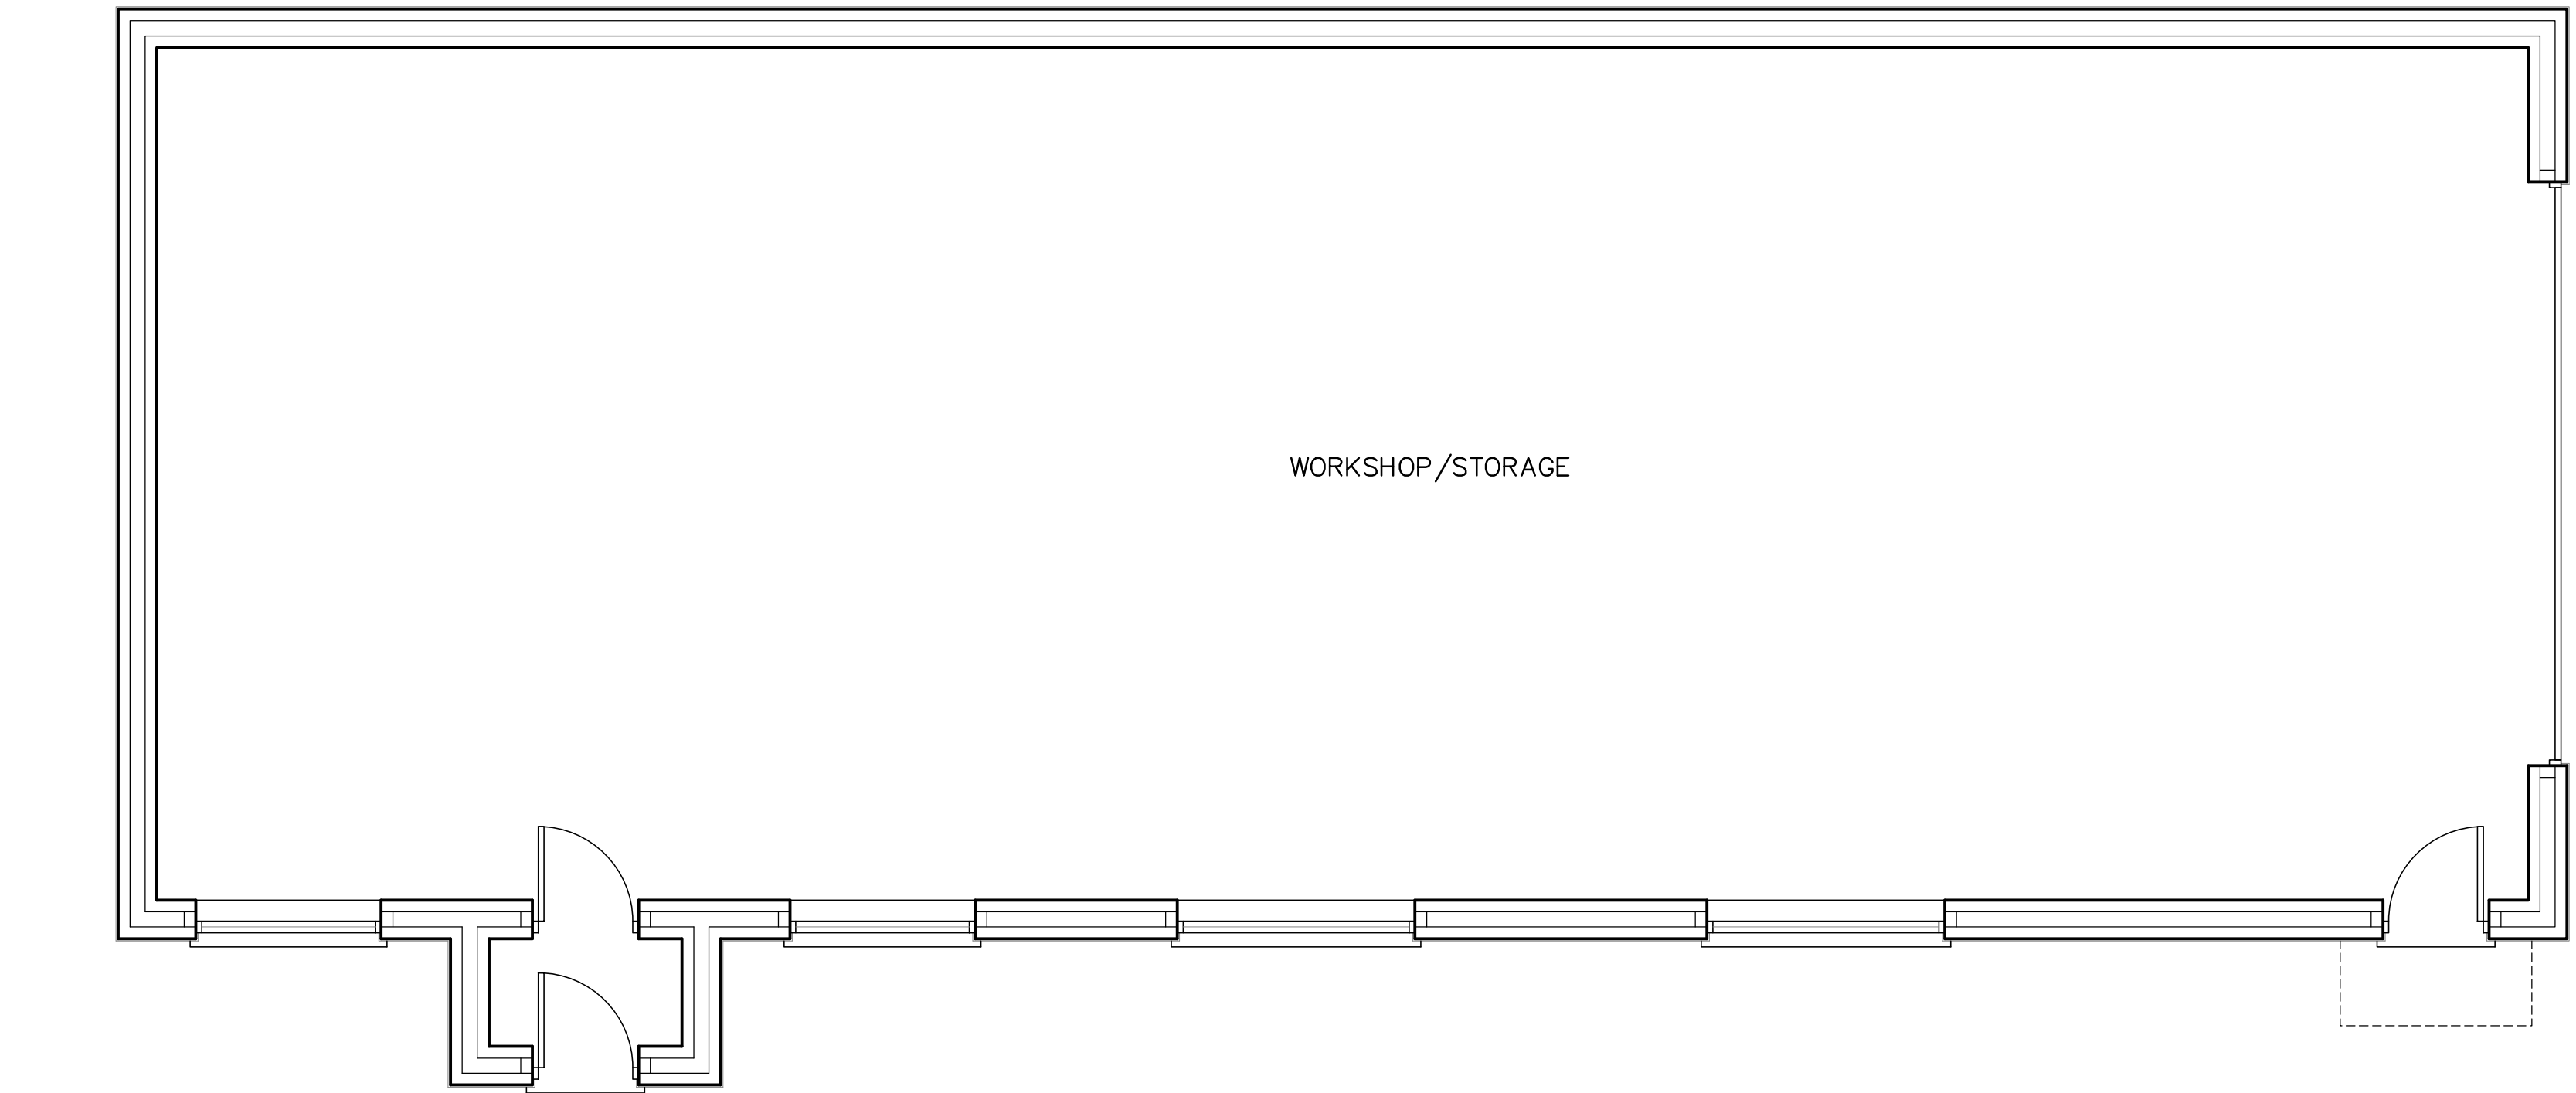

PROPOSED FLOOR PLAN 1:50

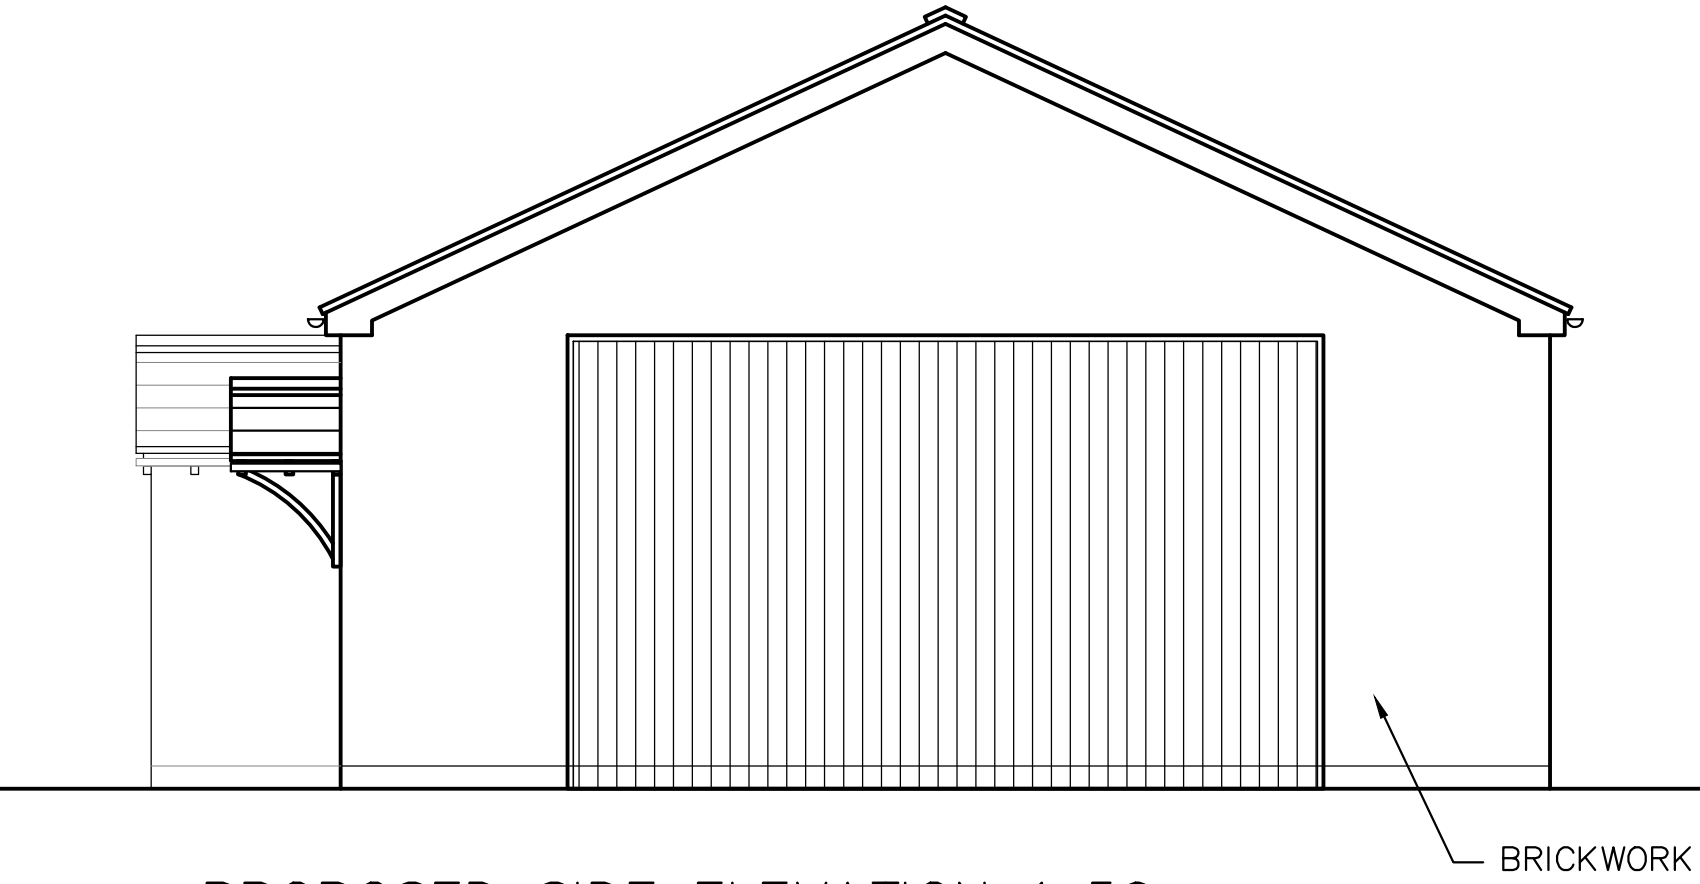

PROPOSED SIDE ELEVATION 1:50

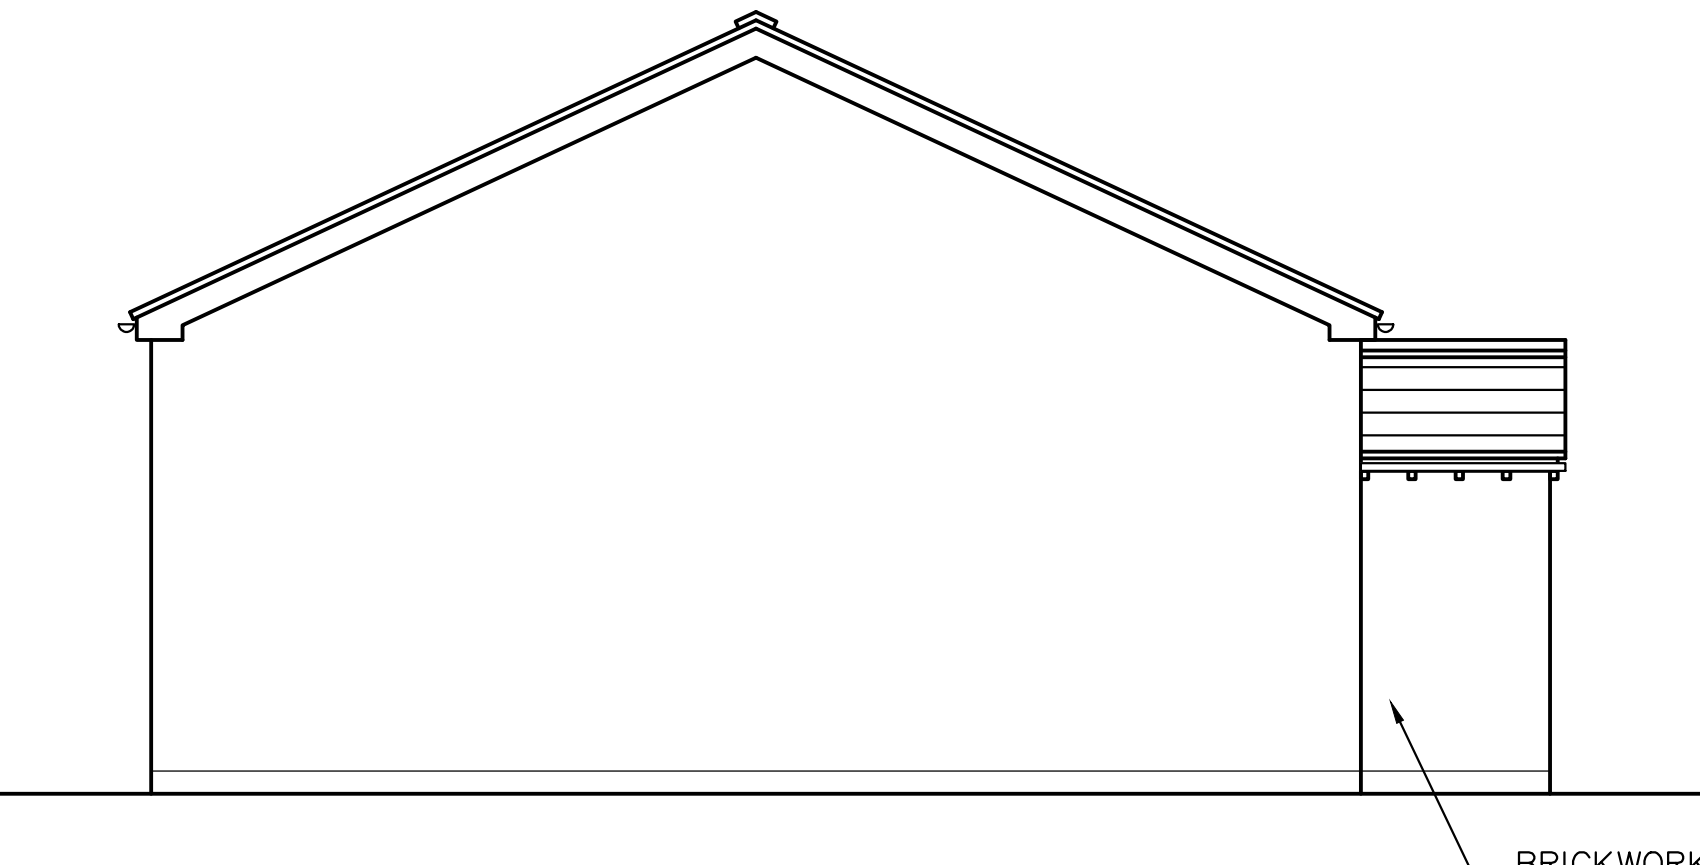

PROPOSED SIDE ELEVATION 1:50

Rev	Date	Info
A	09.01.24	Office/Welfare Facilities Removed

ba
architects

beeston aspinall architects

Architects and Building Consultants
The Studio, Fir Tree Farm, Fir Tree Lane, Chorley,
Cheshire, CW5 8JX
Tel: 01270 524896 Email: info@ba-architects.co.uk
Web: www.ba-architects.co.uk

Client Mrs O Starkey		
Project Replacement Office/Store on Land at Netherley Road, Tarbock Green, Prescott, Knowsley L35 1QE		
Scale/Sheet Size 1:50 • A1	Drawn A. Edwards	Date 22.06.2023
Drawing Title Proposed Replacement Building		
Drawing Number 2713.P2		Revision A
This drawing is copyright. Figured dimensions are to be followed. DO NOT SCALE DRAWING. Any discrepancy must be reported to the Designer immediately and before proceeding.		