




01 Unit 03 West Elevation
1:200@A1 / 1:400@A3

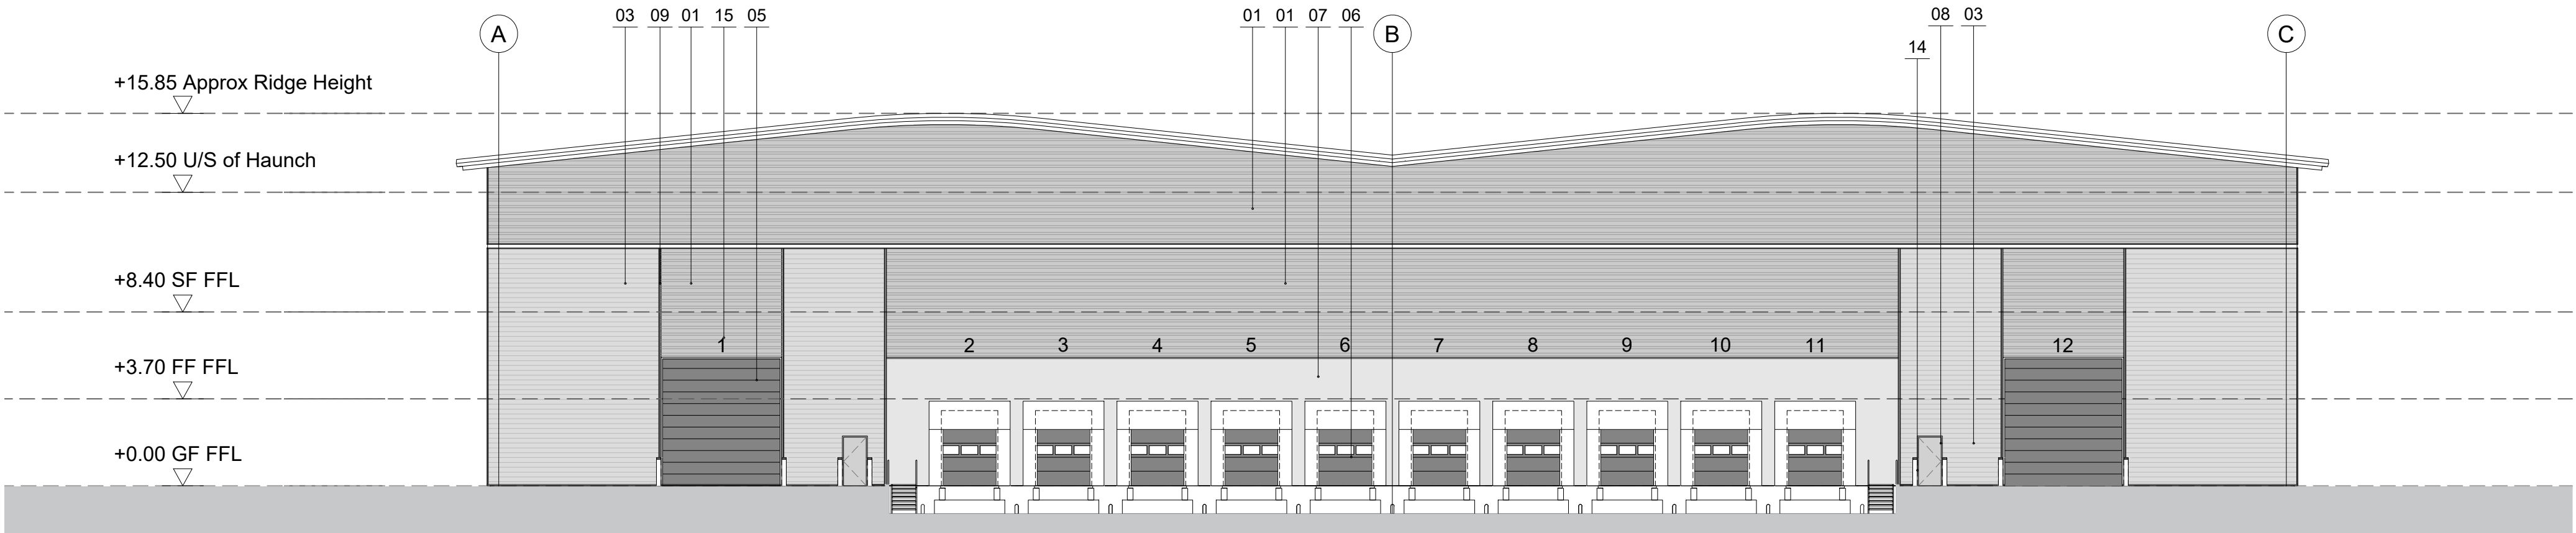

02 Unit 03 North Elevation
1:200@A1 / 1:400@A3

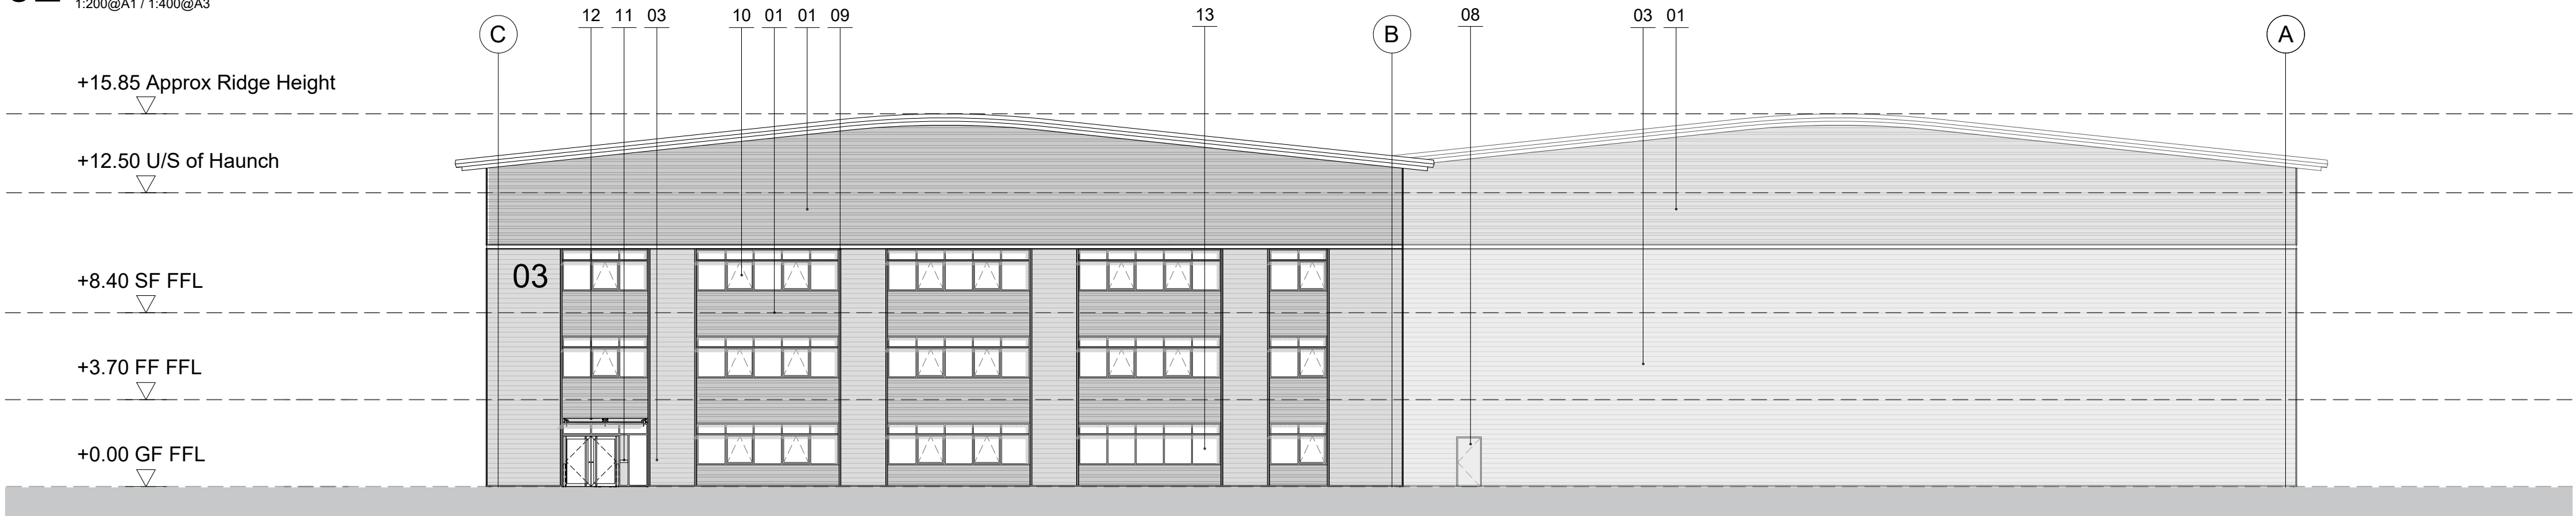

03 Unit 03 South Elevation
1:200@A1 / 1:400@A3

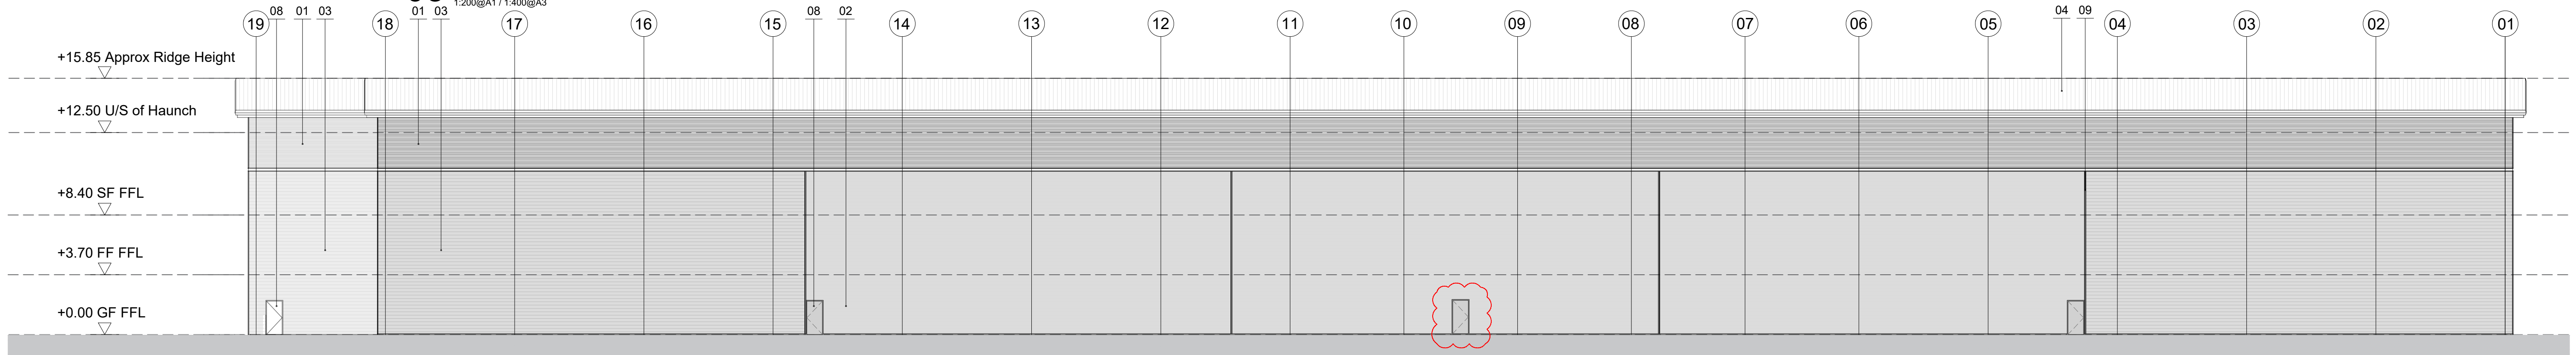

04 Unit 03 East Elevation
1:200@A1 / 1:400@A3

Disclaimer:
Subject to survey.

Notes:



Rev:	Notes:	Date:	Dwn:	Iss:
-	First issue	16.07.21	HT	HA
A	Elevation amendments	21.07.21	HT	HA
B	Cladding Update and Labeling	24.08.21	HT	HA
C	Minor Amendments & Unit No.	04.11.21	HT	HA
D	Additional Personnel doors included	03.04.23	LA	HA

MATERIALS KEY:

- Wall Cladding, High lvl & Feature: Euroclad or similar approved. Horizontal profiled built up steel cladding, (13.5_3 Sinusoidal) Profile. Finished Tata steel Colorcoat prisma with Confidex Guarantee. Colour Zeus (RAL 7022).
- Wall Cladding, Main Body 01: Euroclad or similar approved. Horizontal profiled built up steel cladding MW5CS Reverse Profile. Finished Tata steel Colorcoat prisma with Confidex Guarantee. Colour Sirius (RAL 9006).
- Wall Cladding, Main Body 02: Euroclad or similar approved. Horizontal profiled built up steel cladding MW5CS Reverse Profile. Finished Tata steel Colorcoat prisma with Confidex Guarantee. Colour Orion (RAL 9007).
- Roof Cladding: Kingspan Trisomet; finished Tata Steel Colorcoat HPS200 Ultra, Colour: Goosewing Grey (BS10A05 / RAL 7038)
- Level Loading Doors. Sectional overhead door. No vision panels. Colour: Anthracite (RAL 7016).
- Dock Leveller Doors. Sectional overhead with vision panels. Colour to match cladding colour coat Anthracite RAL 7016.
- Pre-cast concrete.
- Personnel doors. Colour to match adjacent cladding.
- PPC Metal feature channels, colour Orion / Zeus to match background cladding.
- Double glazed ribbon window system with integrated Brise Soleil, frame colour: Anthracite (RAL 7016)
- Aluminium insulated panel. Colour to match window frames (inc. letter box).
- Front entrance canopy, laminated toughened glass panels on a powder coated steel structure. Colour to match window frames.
- Look-a-Like glazing panel. Colour: Graphite Grey.
- Bollards.
- Unit and loading door numbers, 3mm Aluminum with black anodized finish

hale
ARCHITECTURE | DESIGN MANAGEMENT
22c Leathermarket Street, London, SE1 3HP
Client:



Project: Imagination 03 Image Business Park, Knowsley	
Drawing Title: Unit 03 GA Elevations	
Project No: 21066	Scale @ A1/A3: 1:200 / 1:400
Drawing No: 21066 - PL1112	Revision: D