



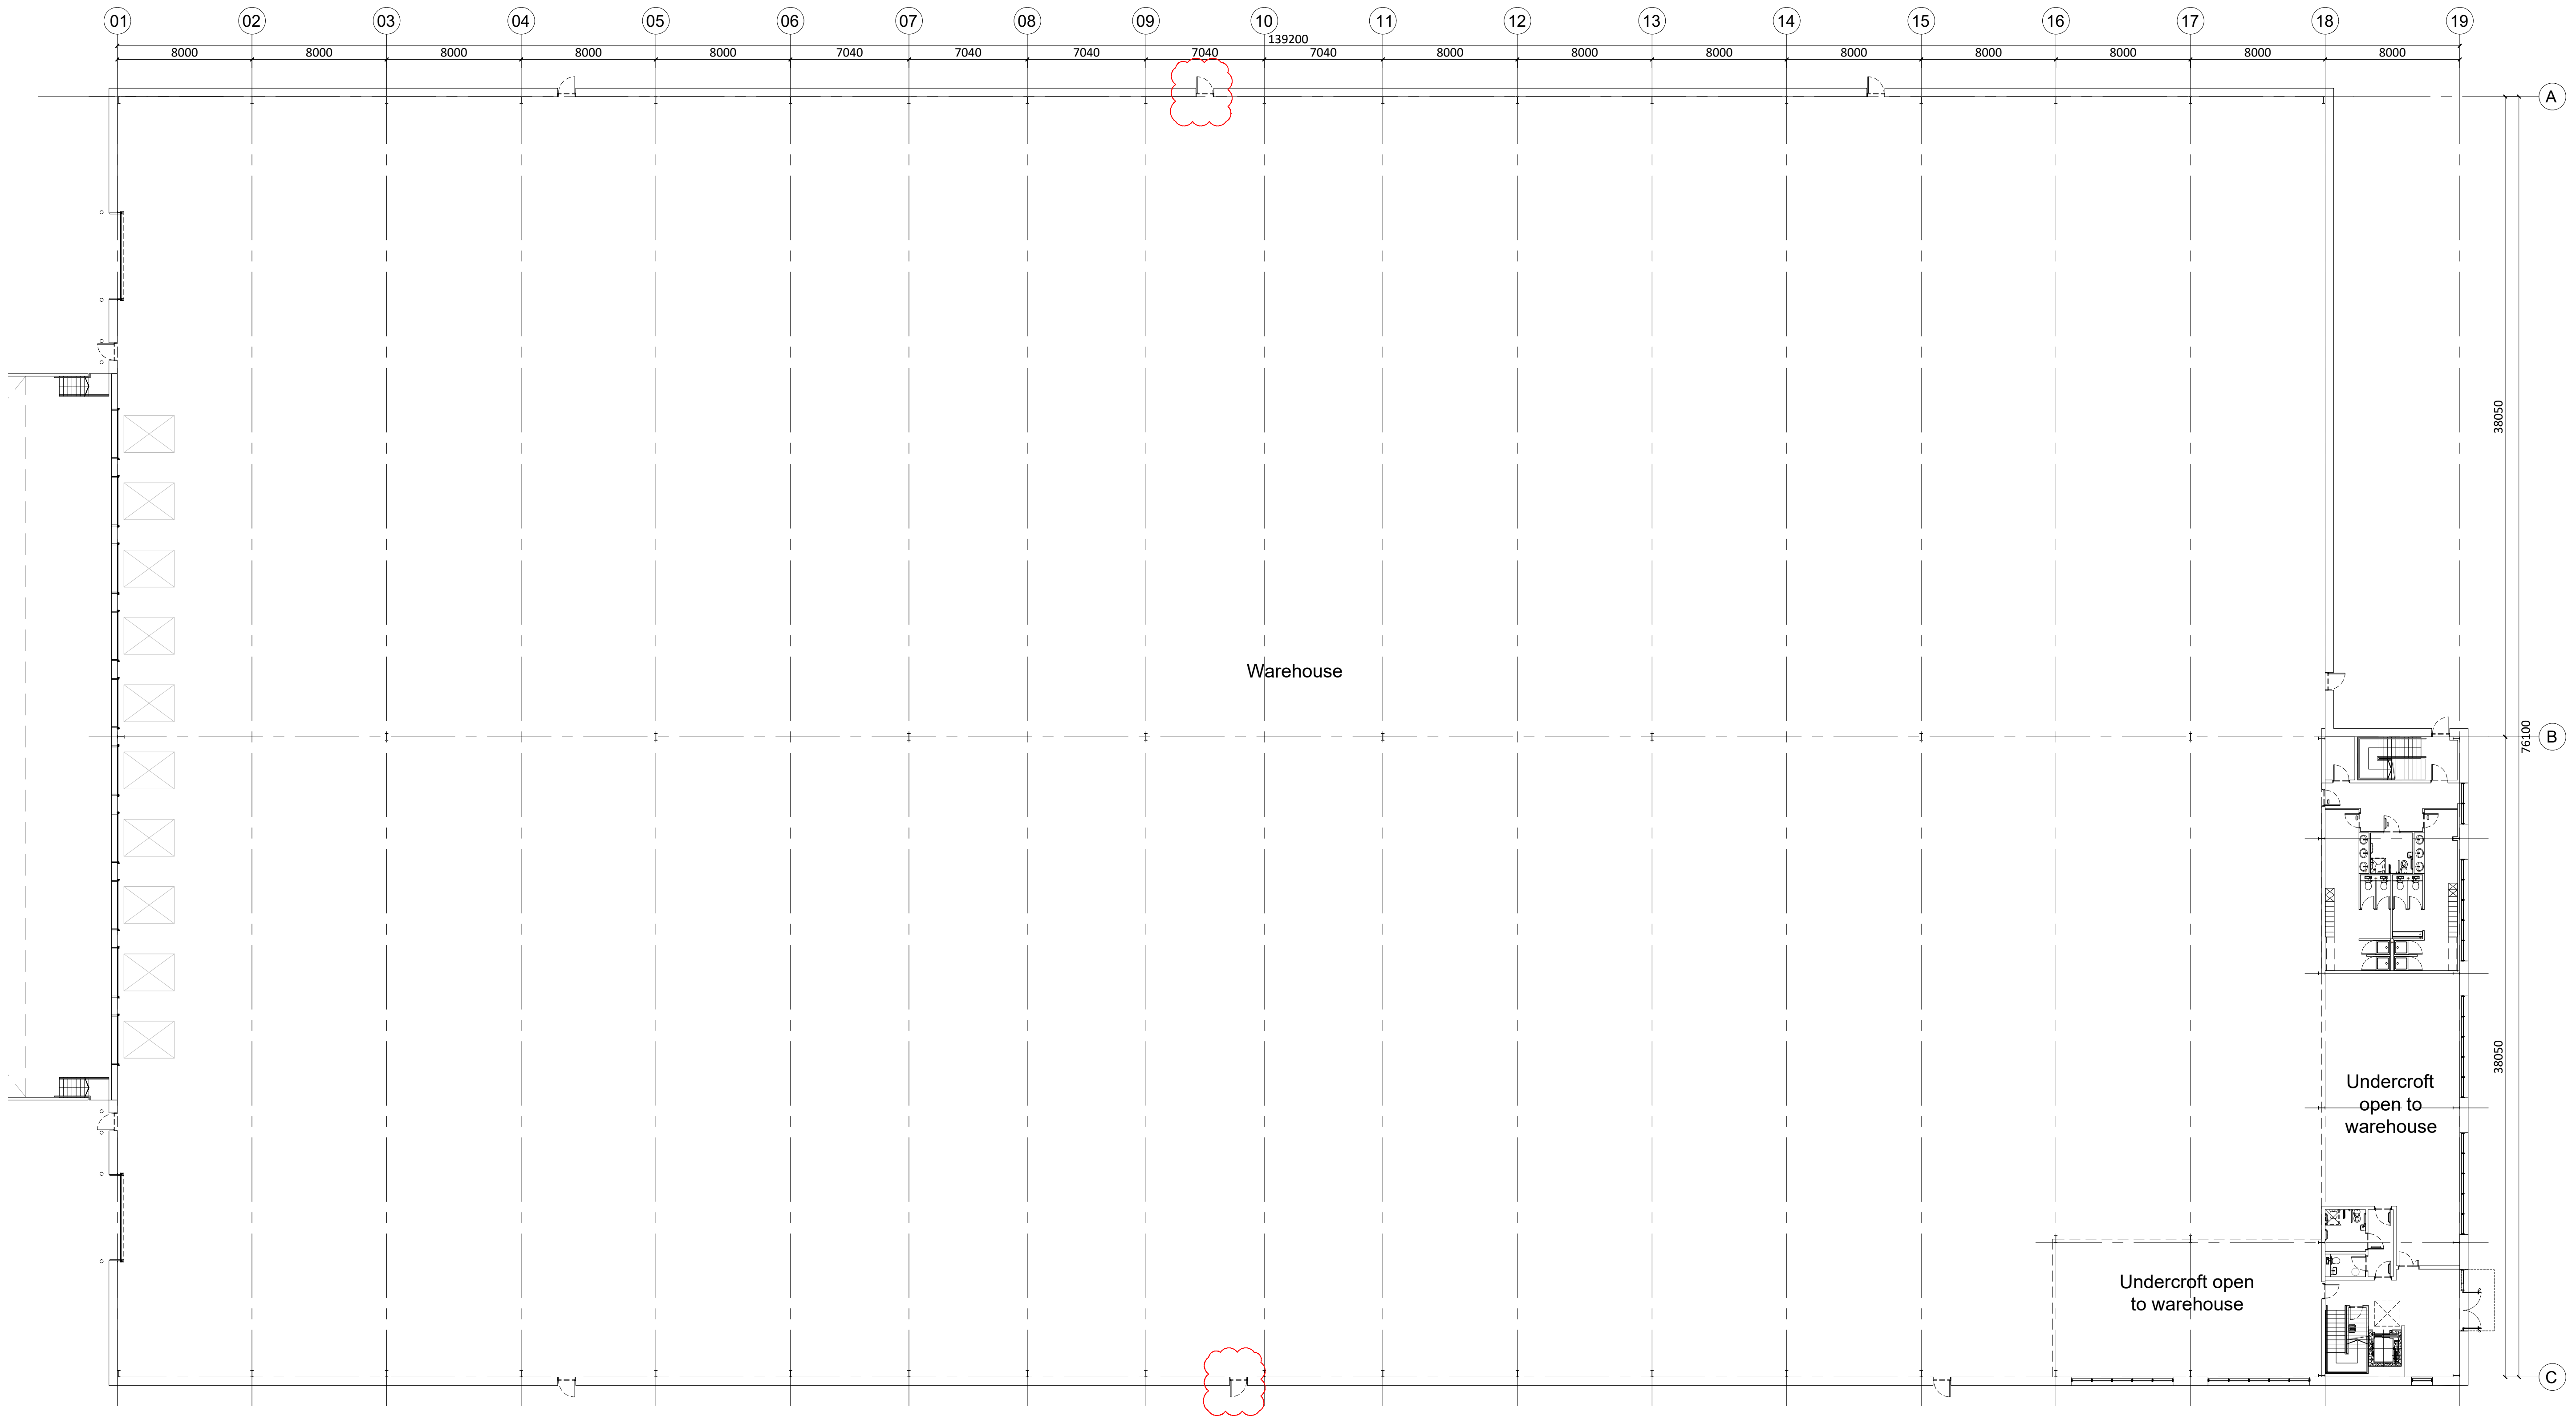

01 Unit 03 GA Ground Floor Plan
1:200@A1 / 1:400@A3

Disclaimer:
Subject to survey.

Notes:

 

Rev:	Notes:	Date:	Dwn:	Iss:
-	First issue	07.07.21	HT	HA
A	Flipped Unit and Toilets	22.07.21	HT	HA
C	Unit No. Changed	04.11.21	HT	HA
D	Additional personnel doors included	03.04.23	LA	HA

AREA SCHEDULE(GIA)

UNIT 03 (GIA)
Warehouse (incl. office Undercroft)
Office (FF Only)
Office (SF Only)

120,000ft²
110,700ft²
4,650ft²
4,650ft²

hale
ARCHITECTURE | DESIGN MANAGEMENT
22c Leathermarket Street, London, SE1 3HP
Client:



Project:
Imagination 03
Image Business Park, Knowsley
Drawing Title:
Unit 03
Ground Floor GA Plan

Project No:
21066
Scale @ A1/A3:
1:200 / 1:400

Drawing No:
21066 - PL1110

Revision:
D