




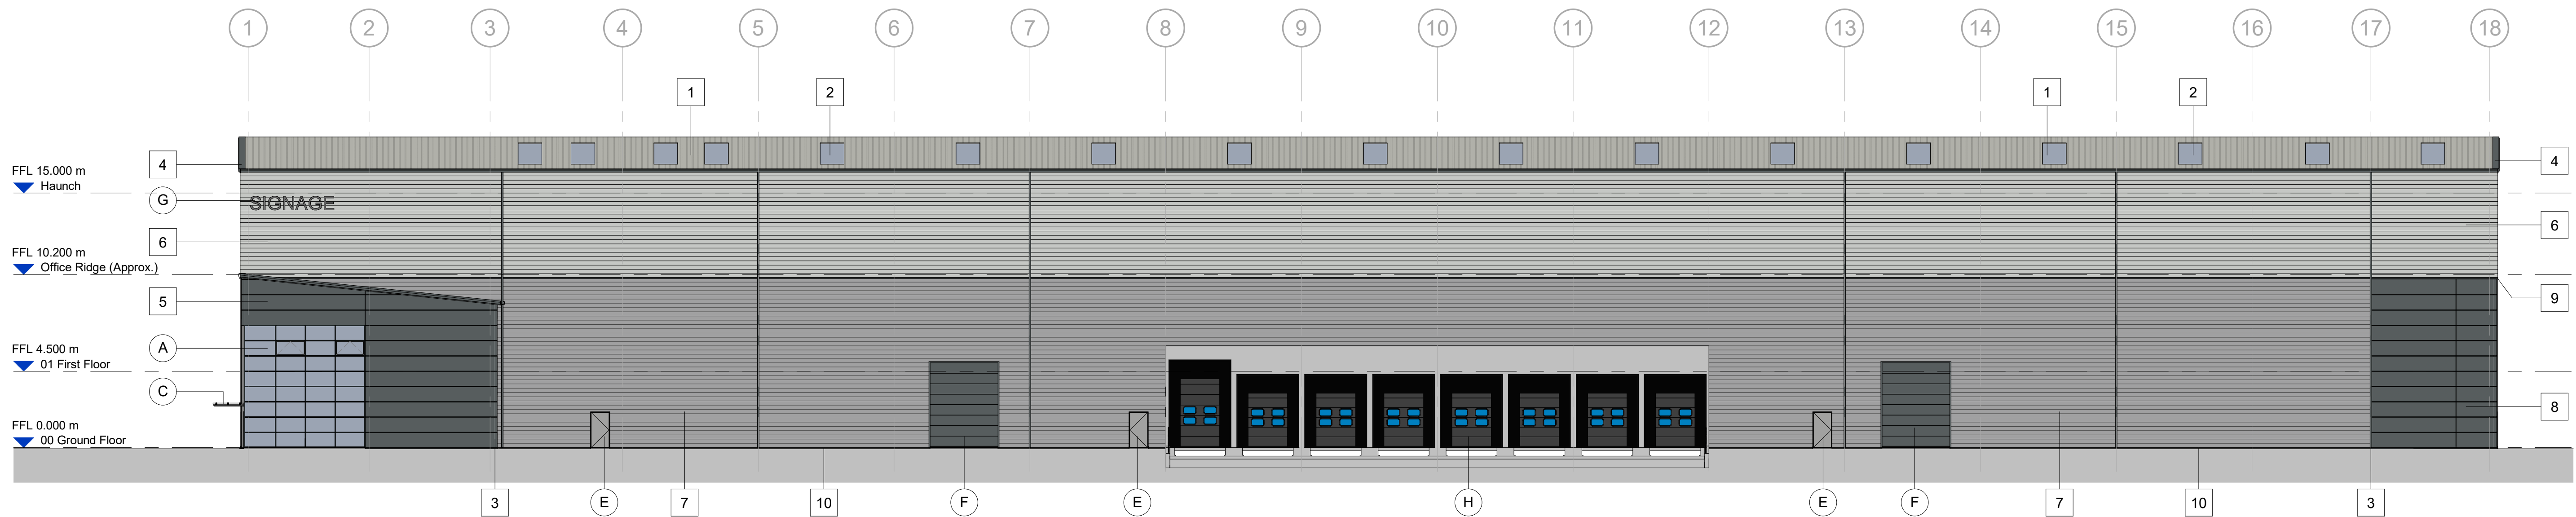


Unit 4 - Proposed East Elevation
Scale @ 1 : 200

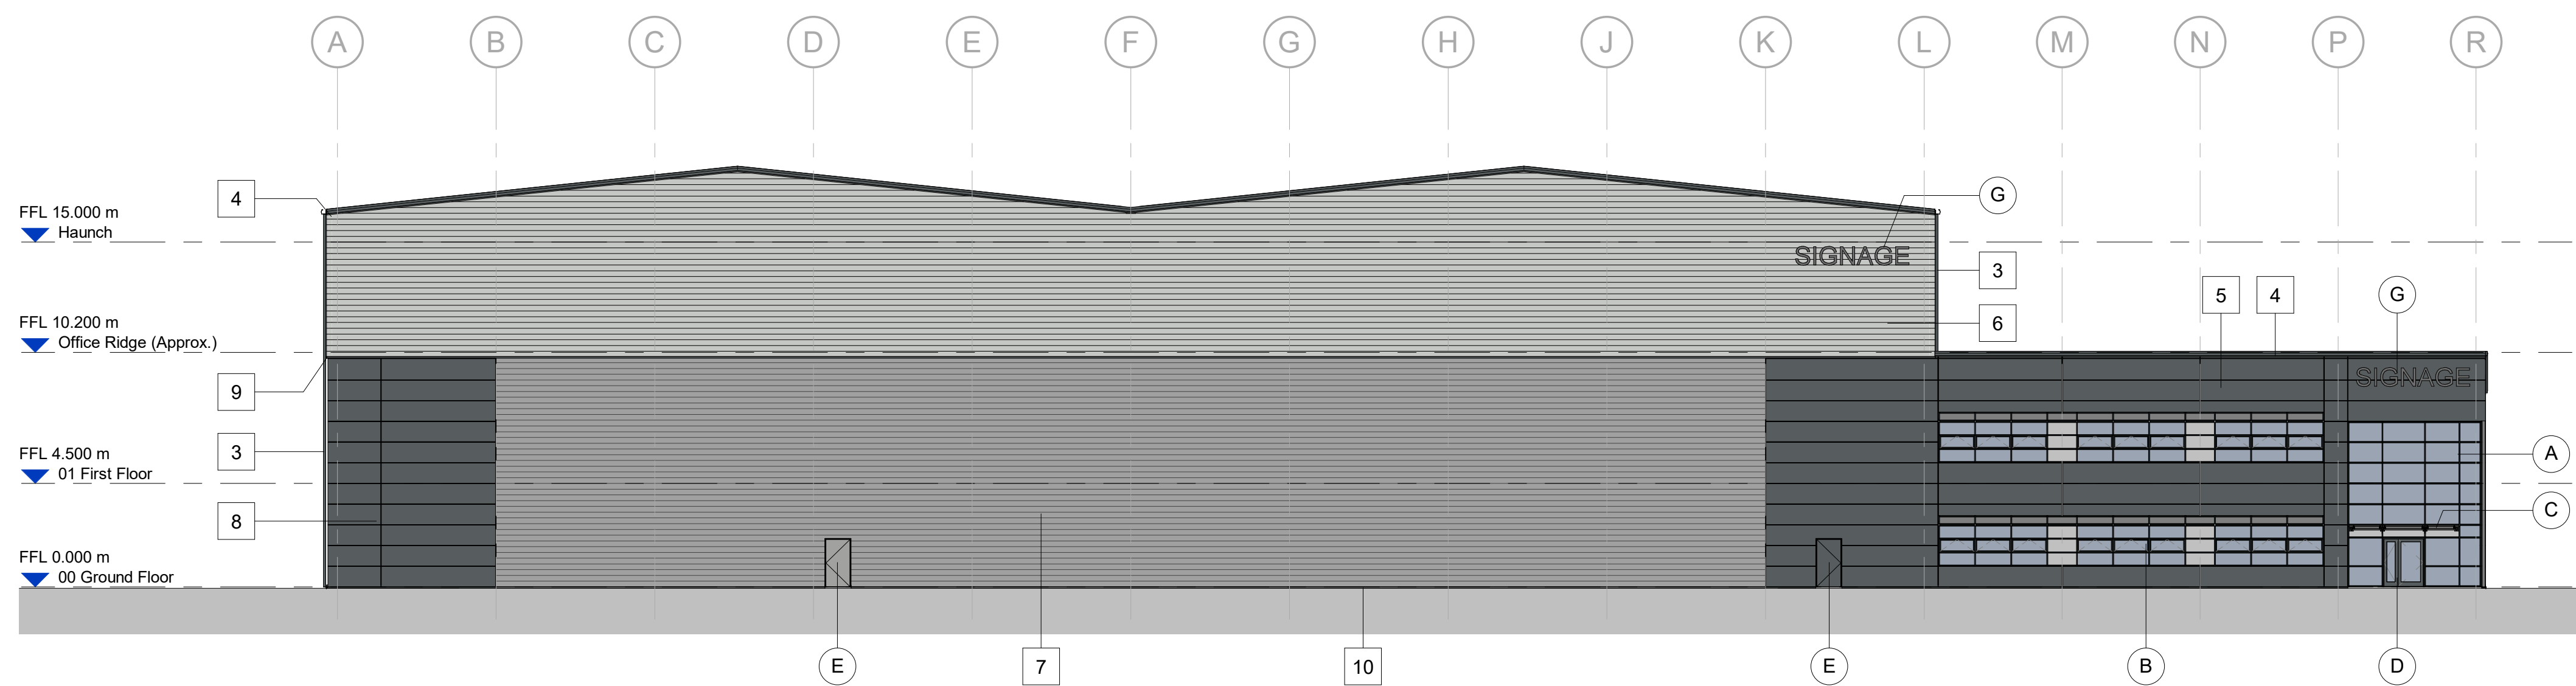

Unit 4 - Proposed South Elevation
Scale @ 1 : 200

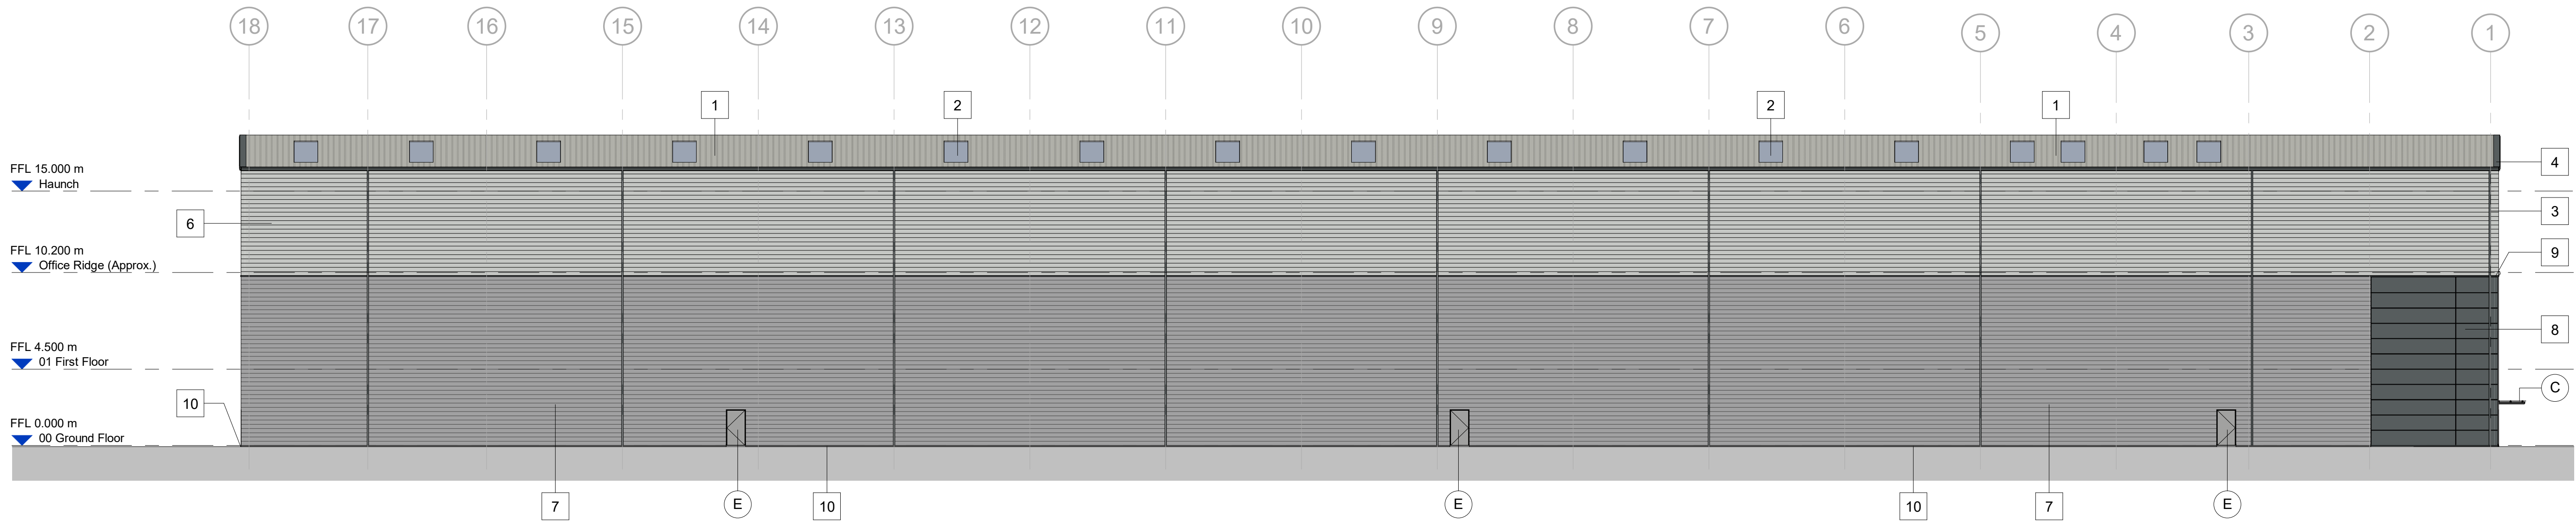

Unit 4 - Proposed West Elevation
Scale @ 1 : 200

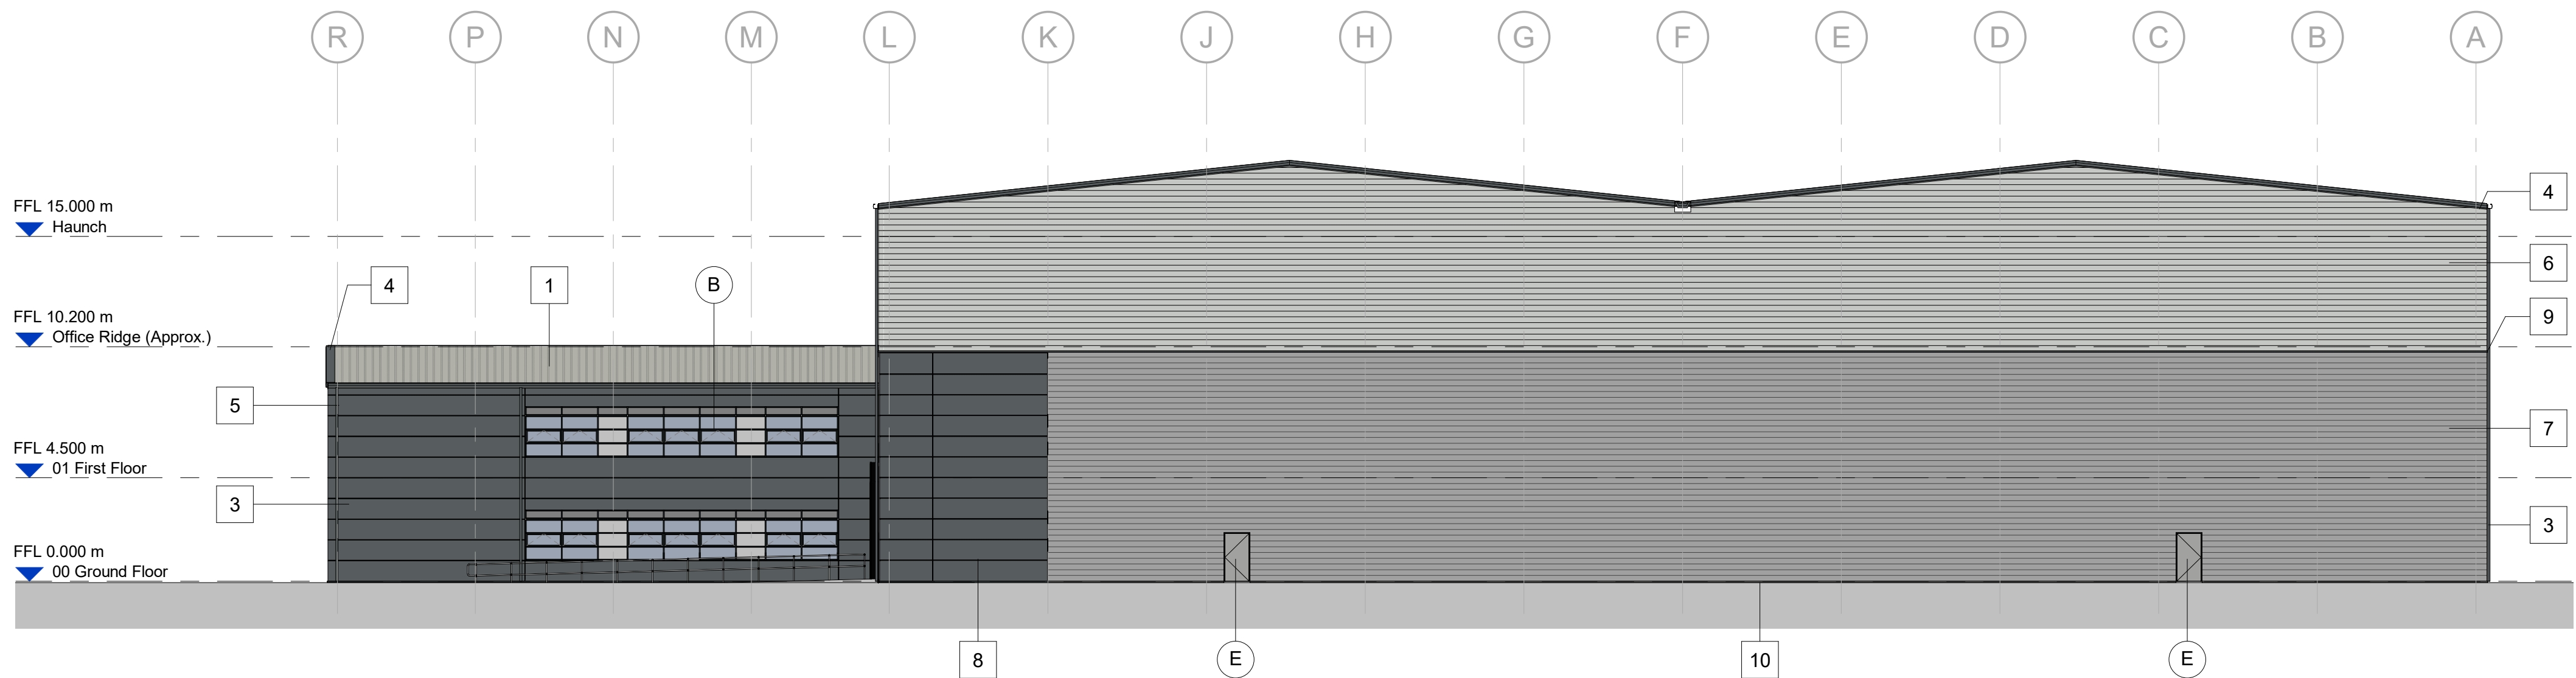

Unit 4 - Proposed North Elevation
Scale @ 1 : 200

BUILDING FABRIC - MATERIALS SCHEDULE

- | | | | |
|----|--|---|--|
| 1 | Roof Cladding – Trapezoidal Profile (MW5RS)
Colorcoat HPS200 Ultra – Goosewing Grey (RAL 7038)
Rooflights
GRP, in-plane, non-fragile, triple skinned
Translucent | A | Glazing – Type 1, Curtain Wall stick system
Aluminium framed, PPC Slate Grey (RAL 7012)
Double glazed infill units |
| 2 | Rainwater Goods & Gutters (square)
Outdoor, proprietary plastisol coated pressed metal
PPC Slate Grey (RAL 7012) | B | Glazing – Type 2, Window section
Aluminium framed, PPC Slate Grey (RAL 7012)
Double glazed infill units
Glass 'look-a-like' spandrel panels where indicated |
| 3 | Verge Flashing
Profiled plastisol coated pressed metal
PPC Slate Grey (RAL 7012) | C | Office Entrance – Canopy
Cantilevered Glazing, matched to Curtain Walling
Steel arm supports, PPC Slate Grey (RAL 7012) |
| 4 | Wall Cladding – Type 1, Micro-Rib Profile
Colorcoat Prisma – Slate Grey (RAL 7012) | D | Office Entrance – Personnel Access Doorset
Aluminium framed (TB), PPC Slate Grey (RAL 7012)
Double glazed infill units (matched to Curtain Wall) |
| 5 | Wall Cladding – Type 2, Trapezoid Profile (1000/32R)
Colorcoat Prisma – Oyster (RAL 7035) | E | Personnel Access / Escape Doorset
Galvanneal Steel, PPC Silver Metallic (RAL 9006)
Thermally insulated core |
| 6 | Wall Cladding – Type 3, Trapezoid Profile (1000/32R)
Colorcoat Prisma – Silver Metallic (RAL 9006) | F | Operational Door – Level Access
Sectional Insulated Shutter
Plastisol Coated finish, Grey Aluminium (RAL 9007) |
| 7 | Wall Cladding – Type 4, Trapezoid Profile (1000/32R)
Colorcoat Prisma – Slate Grey (RAL 7012) | G | Building Signage Zone
(Detail subject to separate application) |
| 8 | Cladding Transition Flashing
Profiled plastisol coated pressed metal
PPC Slate Grey (RAL 7016) | H | Operational Door – Dock Leveller
Sectional Insulated Shutter
Plastisol Coated finish, Grey Aluminium (RAL 9007) |
| 9 | Cladding Base Drip Flashings
Profiled plastisol coated pressed metal
PPC finish to match above cladding | | |
| 10 | | | |

Scale Bar									
TO BE USED ONLY AS GUIDANCE									
1:100	mm	1:100	mm	1:100	mm	1:100	mm	1:100	mm
1:200	mm	1:200	mm	1:200	mm	1:200	mm	1:200	mm
1:500	m	1:500	m	1:500	m	1:500	m	1:500	m
1:1000	m	1:1000	m	1:1000	m	1:1000	m	1:1000	m

NOTES

- All dimensions and levels are to be checked on site.
 - Any discrepancies are to be reported to the architect before any work commences.
 - This drawing shall not be scaled to ascertain any dimensions. Work to figured dimensions only.
 - This drawing shall not be reproduced without express written permission from AEW.
 - Title overlay drawings and ownership boundaries are produced using all reasonable endeavours. AEW cannot be responsible for the accuracy or scale discrepancy of base plans supplied to them.
 - All works are to be undertaken in accordance with Building Regulations and the latest British Standards.
 - All proprietary materials and products are to be used strictly in accordance with the manufacturers recommendations.
- This drawing contains the following model files: -
- 12474-AEW-B4-XX-M3-A-0004

CDM 2015

Client notified of duties: Jan 2020

Principal Designer: Name/Company

Unless noted below, all known hazards have been highlighted on the drawing.

Rev	Date	Description	Drawn	Checked	By
P04	27/09/22	Update to dock levellers	DJS	DRS	
P03	20/09/22	Amendment to windows	DJS	DRS	
P02	09/09/22	Windows added to windows	DJS	DRS	
P01	05/09/22	Planning team	DJS	DRS	

Status	Purpose of Issue
S2	For Information

drawing stage: Planning

client: Network Space Developments

project: Alchemy, Western Plot

drawing title: Unit 4 - Proposed Elevations

date: Aug 22 drawn: DJS

scale @ A0: As indicated checked: DRS

Rev

P04

12474-AEW-B4-XX-DR-A-0533

Drawn By

aei architects
0161 214 4370
www.aeiarchitects.com

aei