




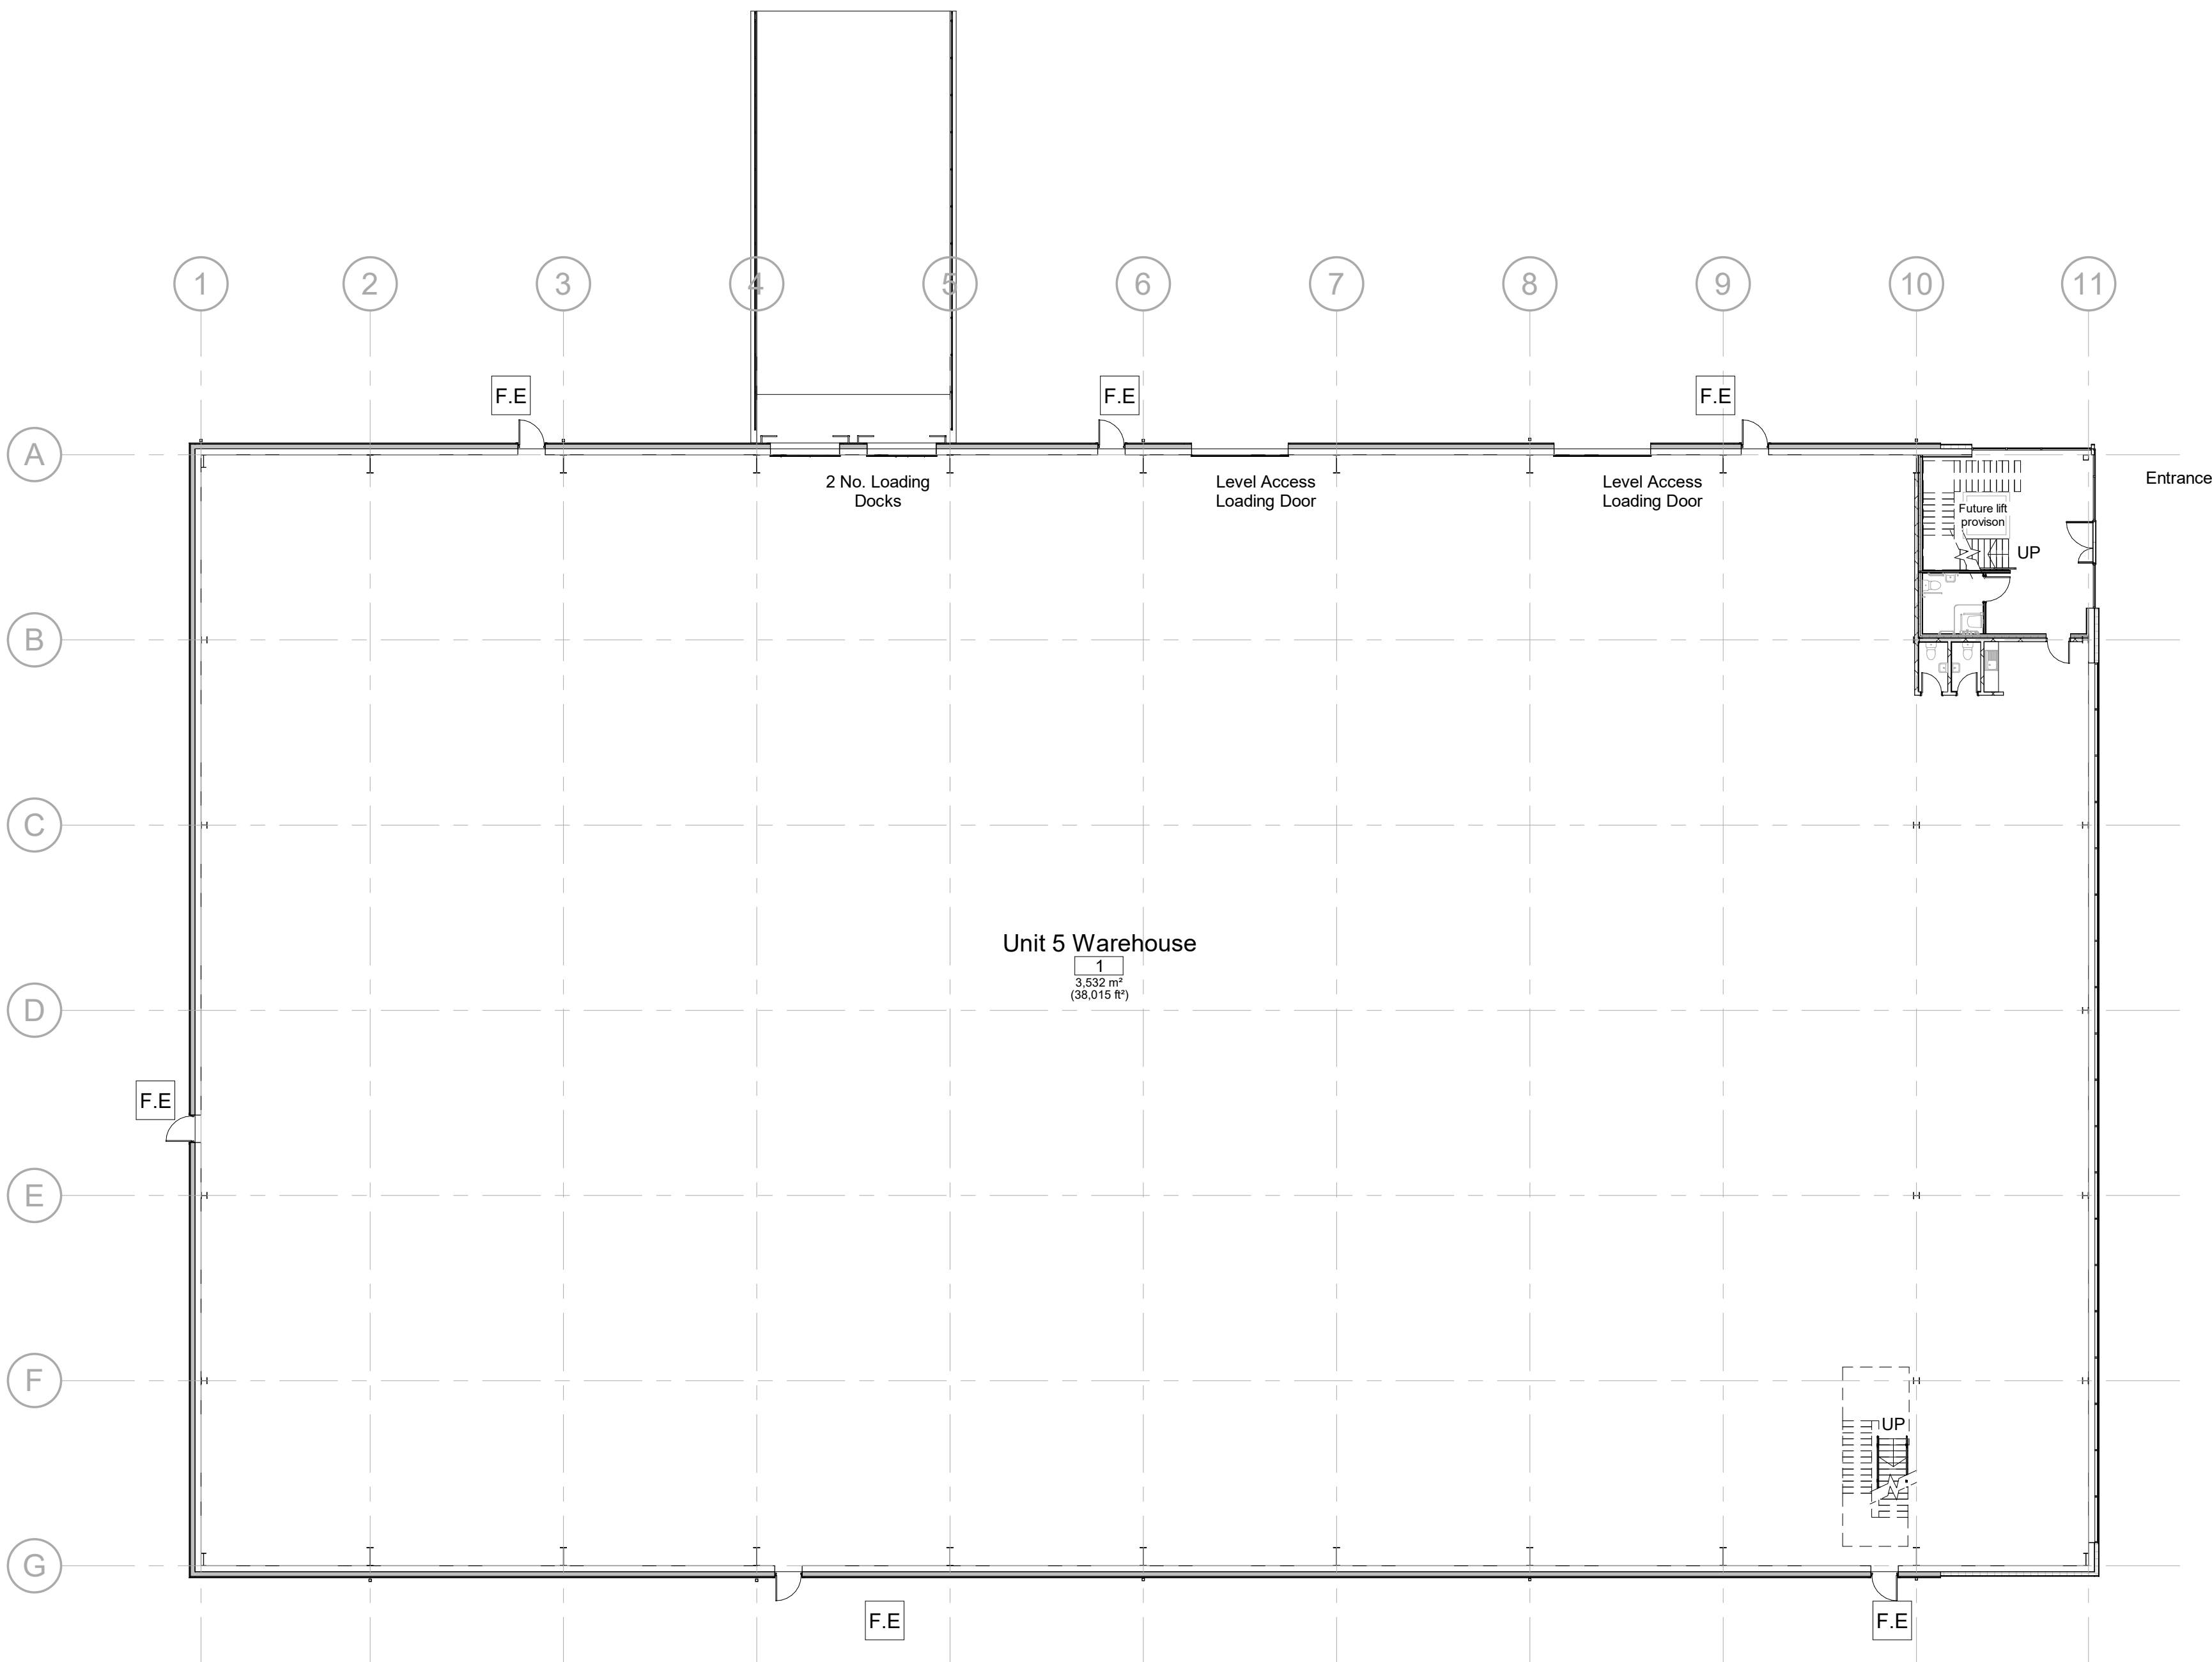

Unit 5 - Proposed Ground Floor Plan
Scale @ 1 : 200

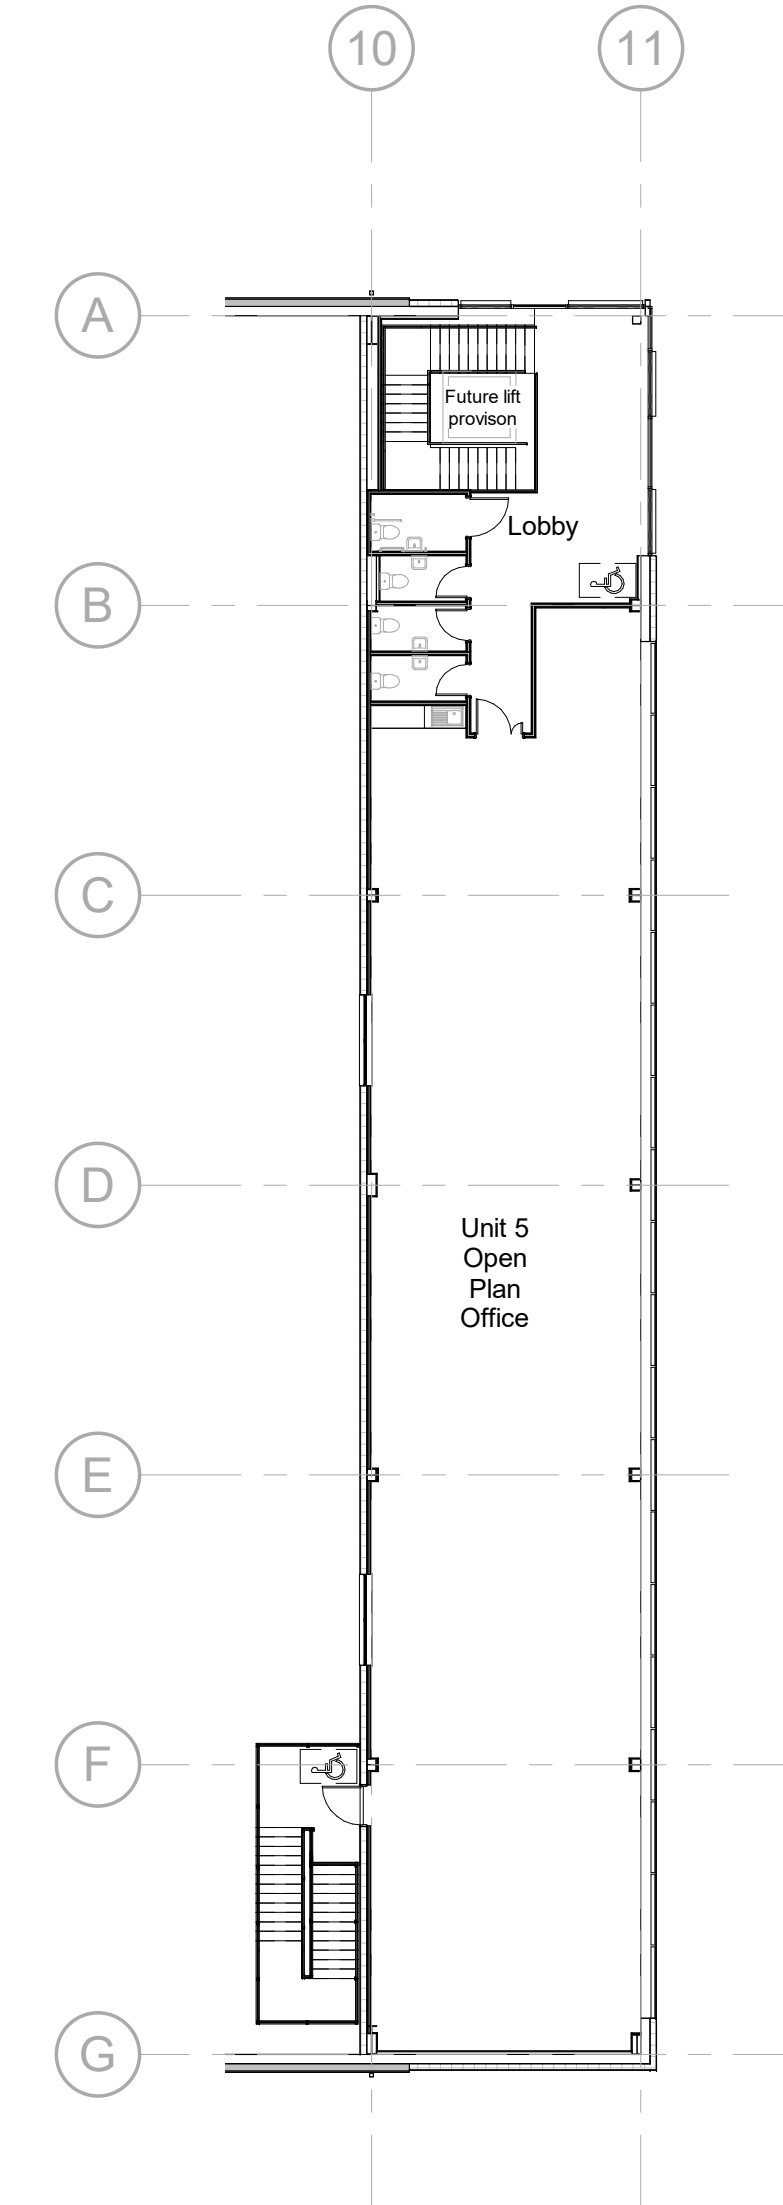

Unit 5 - Proposed First Floor Plan
Scale @ 1 : 200

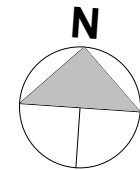

Scale Bars		TO BE USED ONLY AS GUIDANCE			
1:100	mm	0	1000	2000	3000
1:200	mm	0	500	1000	1500
1:500	M	0	5	10	15
1:1250	M	0	10	20	30

- NOTES**
- All dimensions and levels are to be checked on site.
 - Any discrepancies are to be reported to the architect before any work commences
 - This drawing shall not be scaled to ascertain any dimensions. Work to figured dimensions only.
 - This drawing shall not be reproduced without express written permission from AEW.
 - Title overlay drawings and ownership boundaries are produced using all reasonable endeavors. AEW cannot be responsible for the accuracy or scale discrepancy of base plans supplied to them.
 - All works are to be undertaken in accordance with Building Regulations and the latest British Standards.
 - All proprietary materials and products are to be used strictly in accordance with the manufacturers recommendations.
- This drawing contains the following model files: -
12474-AEW-B5-XX-M3-A-0005

CDM 2015

Client notified of duties: Jan 2020
Principal Designer: Name/Company

Unless noted below, all known hazards have been highlighted on the drawing.

P03	23/09/22	Amendment to windows & increase area of first floor office	DJS	DRS
P02	02/09/22	Louvers added to windows	DJS	DRS
P01	05/08/22	Planning Issue	DJS	DRS
Rev	Date	Description	Drawn by	Checked By
Status	Purpose of Issue			
S2	For Information			
drawing stage	Planning			
client	Network Space Developments			
project	Alchemy, Western Plot			
drawing title	Unit 5 - Proposed GA Floor Plans			
date	Aug 22	drawn	DJS	
scale @ A1	1 : 200	checked	DRS	

Rev
P03

Dwg No
12474-AEW-B5-ZZ-DR-A-0541

aeo architects
0161 214 4370
www.aeoarchitects.com

