




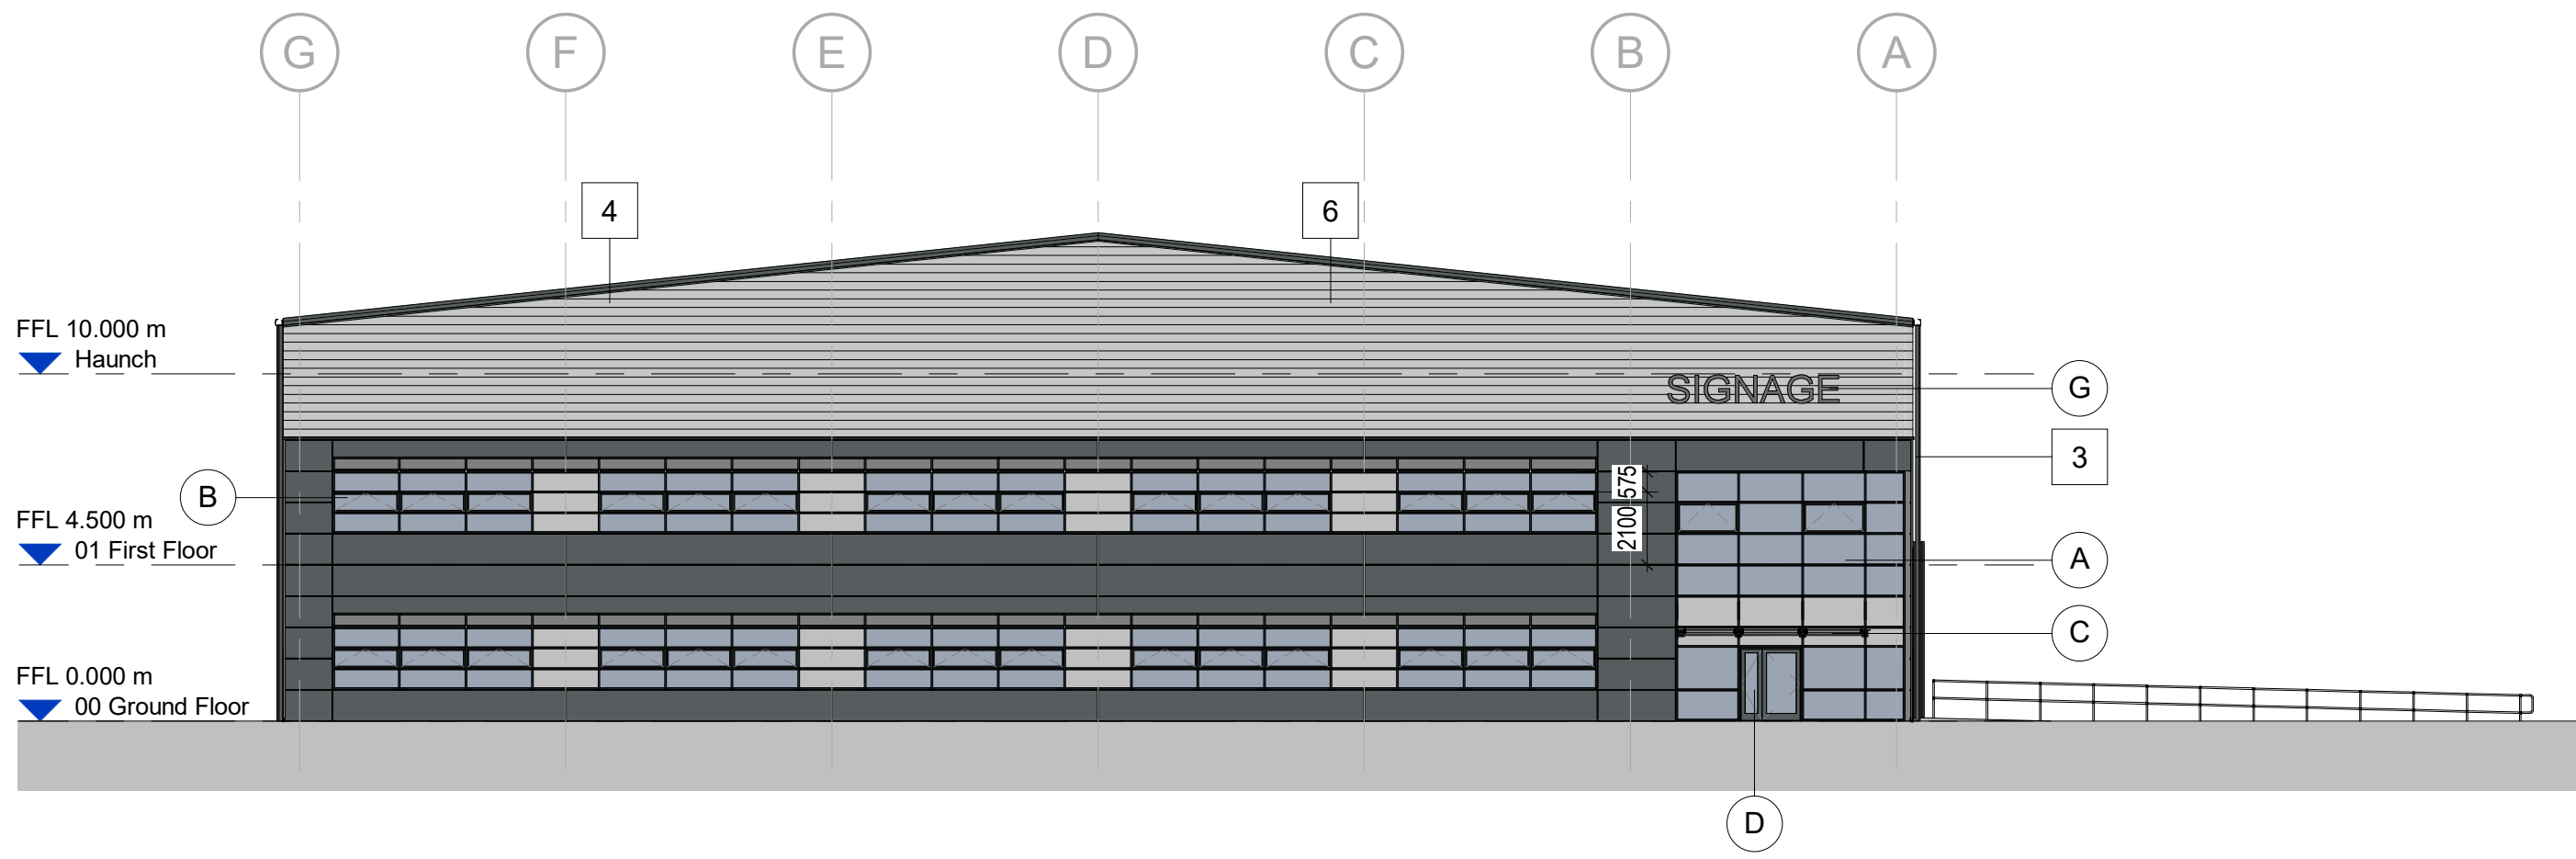


Unit 5 - Proposed East Elevation
Scale @ 1 : 200

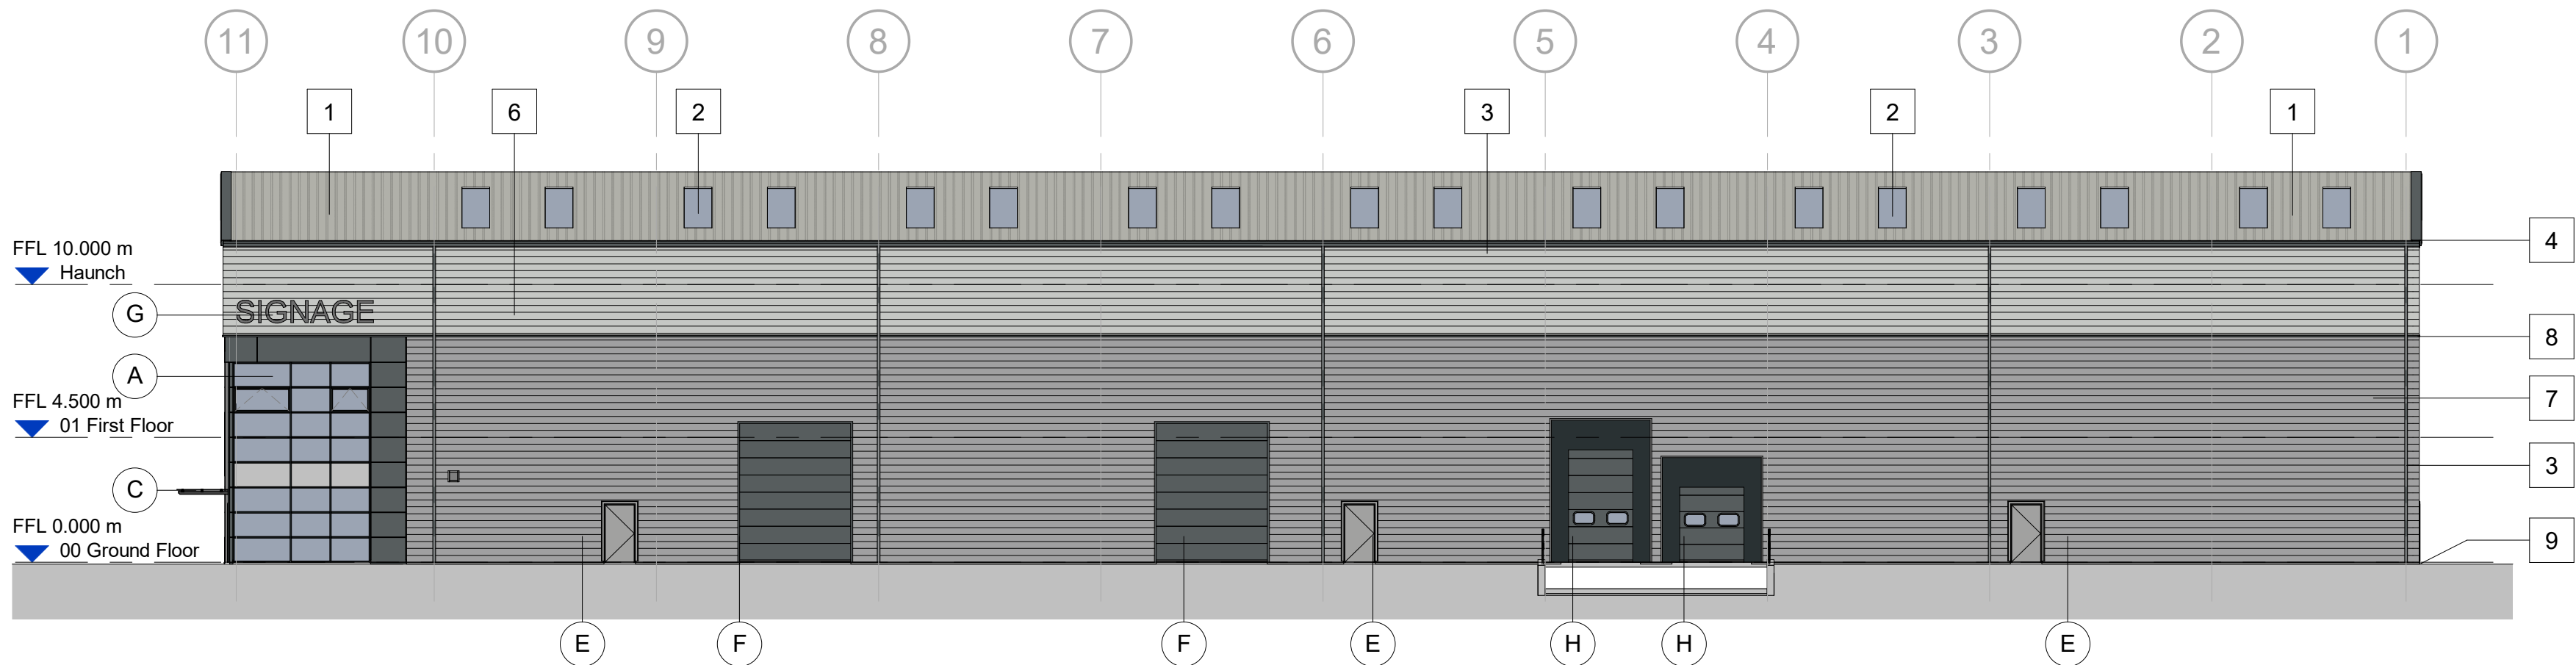


Unit 5 - Proposed North Elevation
Scale @ 1 : 200

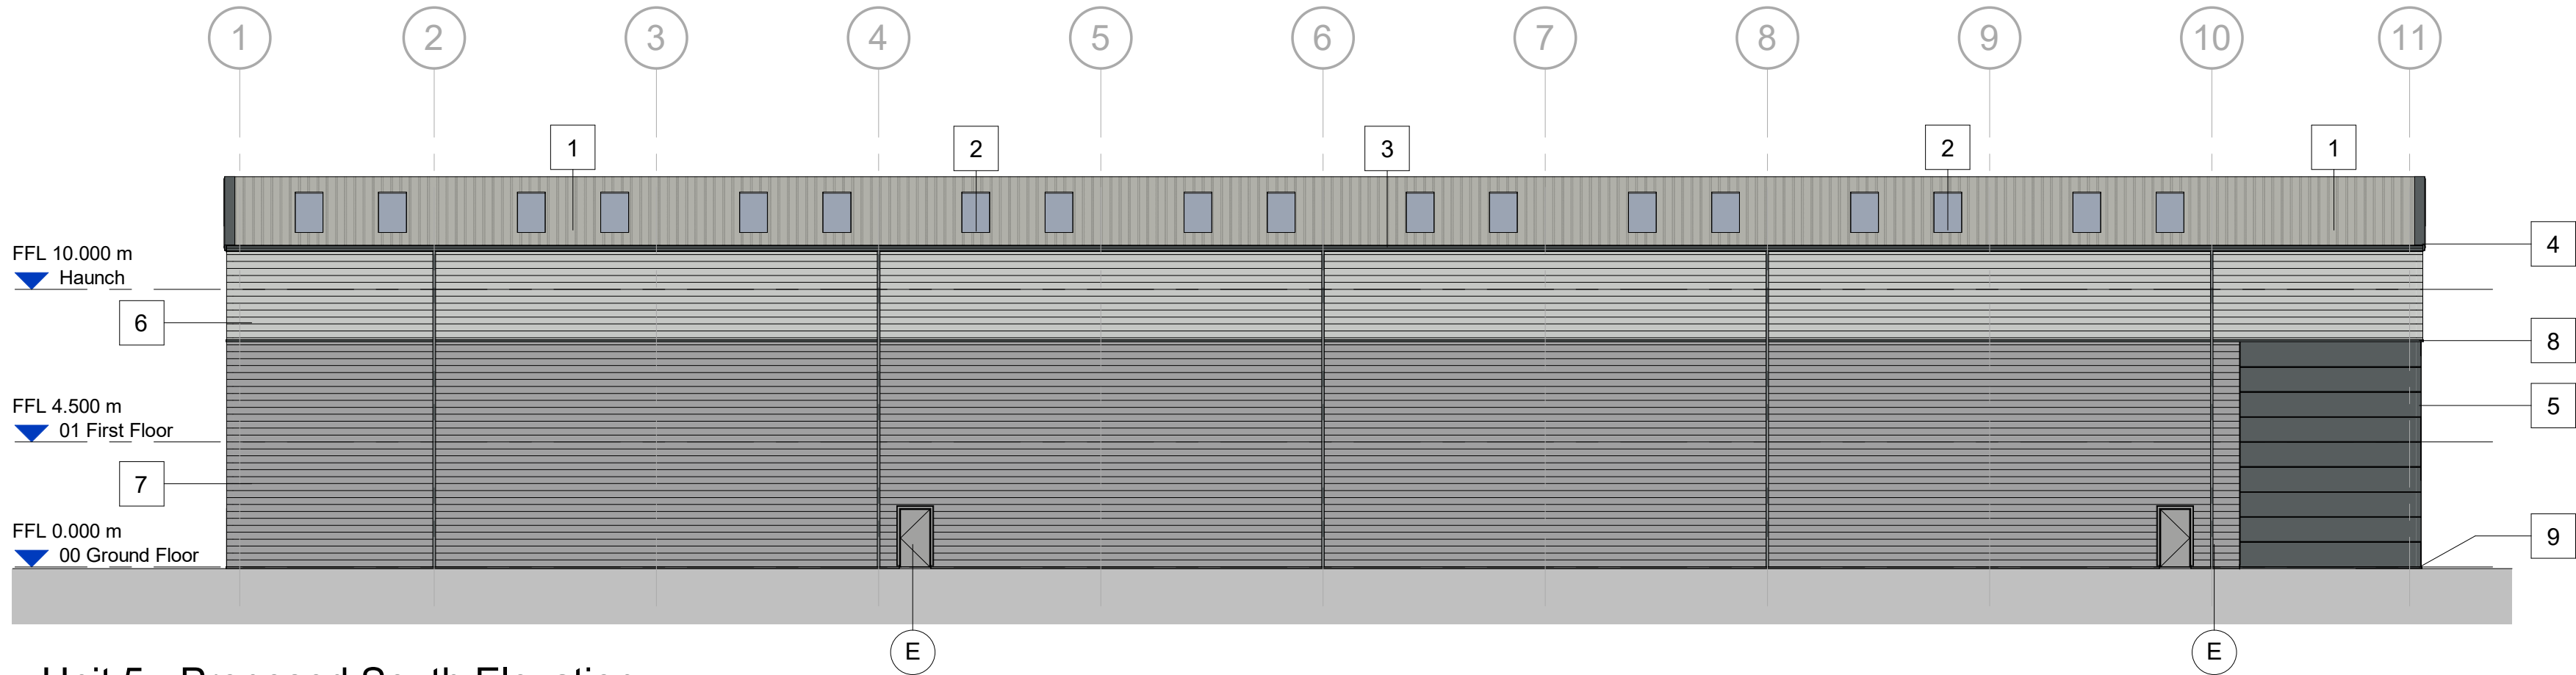

Unit 5 - Proposed South Elevation
Scale @ 1 : 200

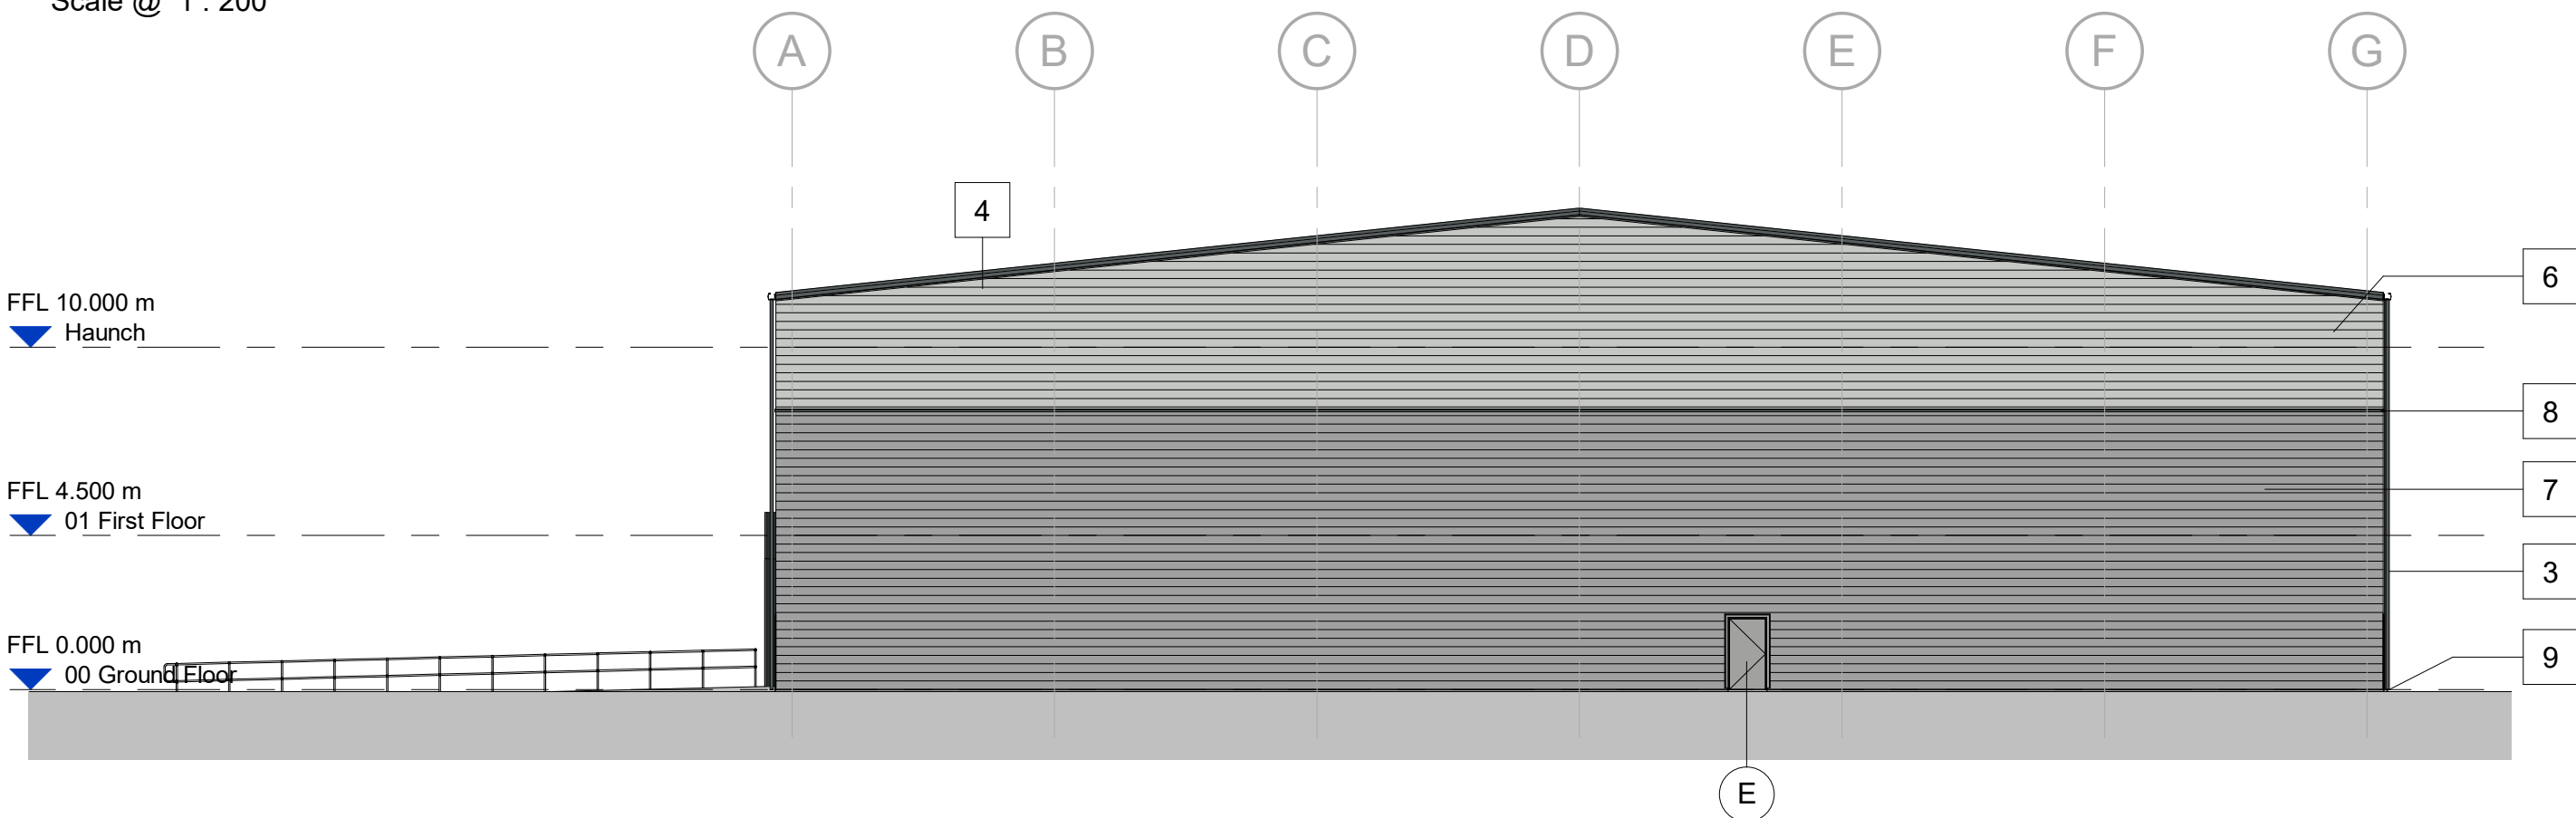

Unit 5 - Proposed West Elevation
Scale @ 1 : 200

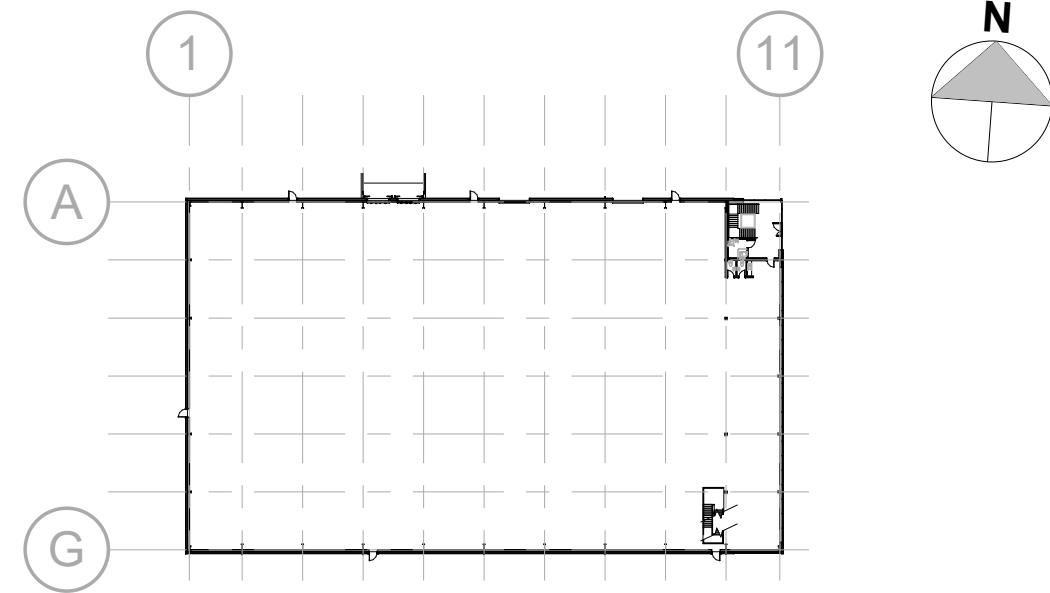

Key Plan
Scale @ 1 : 1000

Scale Bars		TO BE USED ONLY AS GUIDANCE	
1:100	mm	0 1000 2000 3000 4000 5000	
1:200	mm	0 1000 2000 3000 4000 5000	
1:500	M	0 5 10 15 20 25	
1:1250	M	0 10 20 30 40 50 60 70	

NOTES

- All dimensions and levels are to be checked on site.
 - Any discrepancies are to be reported to the architect before any work commences
 - This drawing shall not be scaled to ascertain any dimensions. Work to figured dimensions only.
 - This drawing shall not be reproduced without express written permission from AEW.
 - Title overlay drawings and ownership boundaries are produced using all reasonable endeavors. AEW cannot be responsible for the accuracy or scale discrepancy of base plans supplied to them.
 - All works are to be undertaken in accordance with Building Regulations and the latest British Standards.
 - All proprietary materials and products are to be used strictly in accordance with the manufacturers recommendations
- This drawing contains the following model files: -
- 12474-AEW-B5-XX-M3-A-0005

CDM 2015

Client notified of duties: Jan 2020
Principal Designer: Name/Company

Unless noted below, all known hazards have been highlighted on the drawing.

BUILDING FABRIC - MATERIALS SCHEDULE

- Roof Cladding – Trapezoidal Profile (MW5RS)
Colorcoat HPS200 Ultra – Goosewing Grey (RAL 7038)
- Rooflights
GRP, in-plane, non-fragile, triple skinned
Translucent
- Rainwater Goods & Gutters (square)
Outboard, proprietary plastisol coated pressed metal
PPC Slate Grey (RAL 7012)
- Verge Flashing
Profiled plastisol coated pressed metal
PPC Slate Grey (RAL 7012)
- Wall Cladding – Type 1, Micro-Rib Profile
Colorcoat Prisma - Slate Grey (RAL 7012)
- Wall Cladding – Type 2, Trapezoid Profile (1000/32R)
Colorcoat Prisma – Oyster (RAL 7035)
- Wall Cladding – Type 3, Trapezoid Profile (1000/32R)
Colorcoat Prisma – Silver Metallic (RAL 9006)
- Cladding Transition Flashing
Profiled plastisol coated pressed metal
PPC Slate Grey (RAL 7016)
- Cladding Base Drip Flashings
Profiled plastisol coated pressed metal
PPC finish to match above cladding

- Glazing – Type 1, Curtain Wall stick system
Aluminium framed, PPC Slate Grey (RAL 7012)
Double glazed infill units
- Glazing – Type 2, Window section
Aluminium framed, PPC Slate Grey (RAL 7012)
Double glazed infill units
Glass 'look-a-like' spandrel panels where indicated
- Office Entrance – Canopy
Cantilevered Glazing, matched to Curtain Walling
Steel arm supports, PPC Slate Grey (RAL 7012)
- Office Entrance – Personnel Access Doorset
Aluminium framed (TB), PPC Slate Grey (RAL 7012)
Double glazed infill units (matched to Curtain Wall)
- Personnel Access / Escape Doorset
Galvanised Steel, PPC Silver Metallic (RAL 9006)
Thermally insulated core
- Operational Door – Level Access
Sectional Insulated Shutter
Plastisol Coated finish, Grey Aluminium (RAL 9007)
- Building Signage Zone
(Detail subject to separate application)
- Operational Door – Dock Leveller
Sectional Insulated Shutter
Plastisol Coated finish, Grey Aluminium (RAL 9007)

P03	23/09/22	Amendment to windows & increase area of first floor office	DJS	DRS
P02	02/09/22	Louvers added to windows	DJS	DRS
P01	05/08/22	Planning Issue	DJS	DRS
Rev	Date	Description	Drawn by	Checked By

Status S2 Purpose of Issue For Information

drawing stage Planning

client

Network Space Developments

project

Alchemy, Western Plot

drawing title

Unit 5 - Proposed Elevations

date Aug 22 drawn DJS
scale @ A1 As indicated checked DRS