

| Scale Bars |    |        |    | TO BE USED ONLY AS GUIDANCE |   |        |   |
|------------|----|--------|----|-----------------------------|---|--------|---|
| 1:100      | mm | 1:200  | mm | 1:500                       | m | 1:1000 | m |
| 1:200      | mm | 1:400  | mm | 1:1000                      | m | 1:2000 | m |
| 1:500      | m  | 1:1000 | m  | 1:2000                      | m | 1:4000 | m |
| 1:1000     | m  | 1:2000 | m  | 1:4000                      | m | 1:8000 | m |

#### NOTES


- All dimensions and levels are to be checked on site.
  - Any discrepancies are to be reported to the architect before any work commences.
  - This drawing shall not be scaled to ascertain any dimensions. Work to figured dimensions only.
  - This drawing shall not be reproduced without express written permission from AEW.
  - Title overlay drawings and ownership boundaries are produced using all reasonable endeavors. AEW cannot be responsible for the accuracy or scale discrepancy of base plans supplied to them.
  - All works are to be undertaken in accordance with Building Regulations and the latest British Standards.
  - All proprietary materials and products are to be used strictly in accordance with the manufacturers recommendations.
- This drawing contains the following model files: -
- 12474-AEW-B4-XX-M3-A-0004

CDM 2015

Client notified of duties: **Jan 2020**

Principal Designer: **Name/Company**

Unless noted below, all known hazards have been highlighted on the drawing.

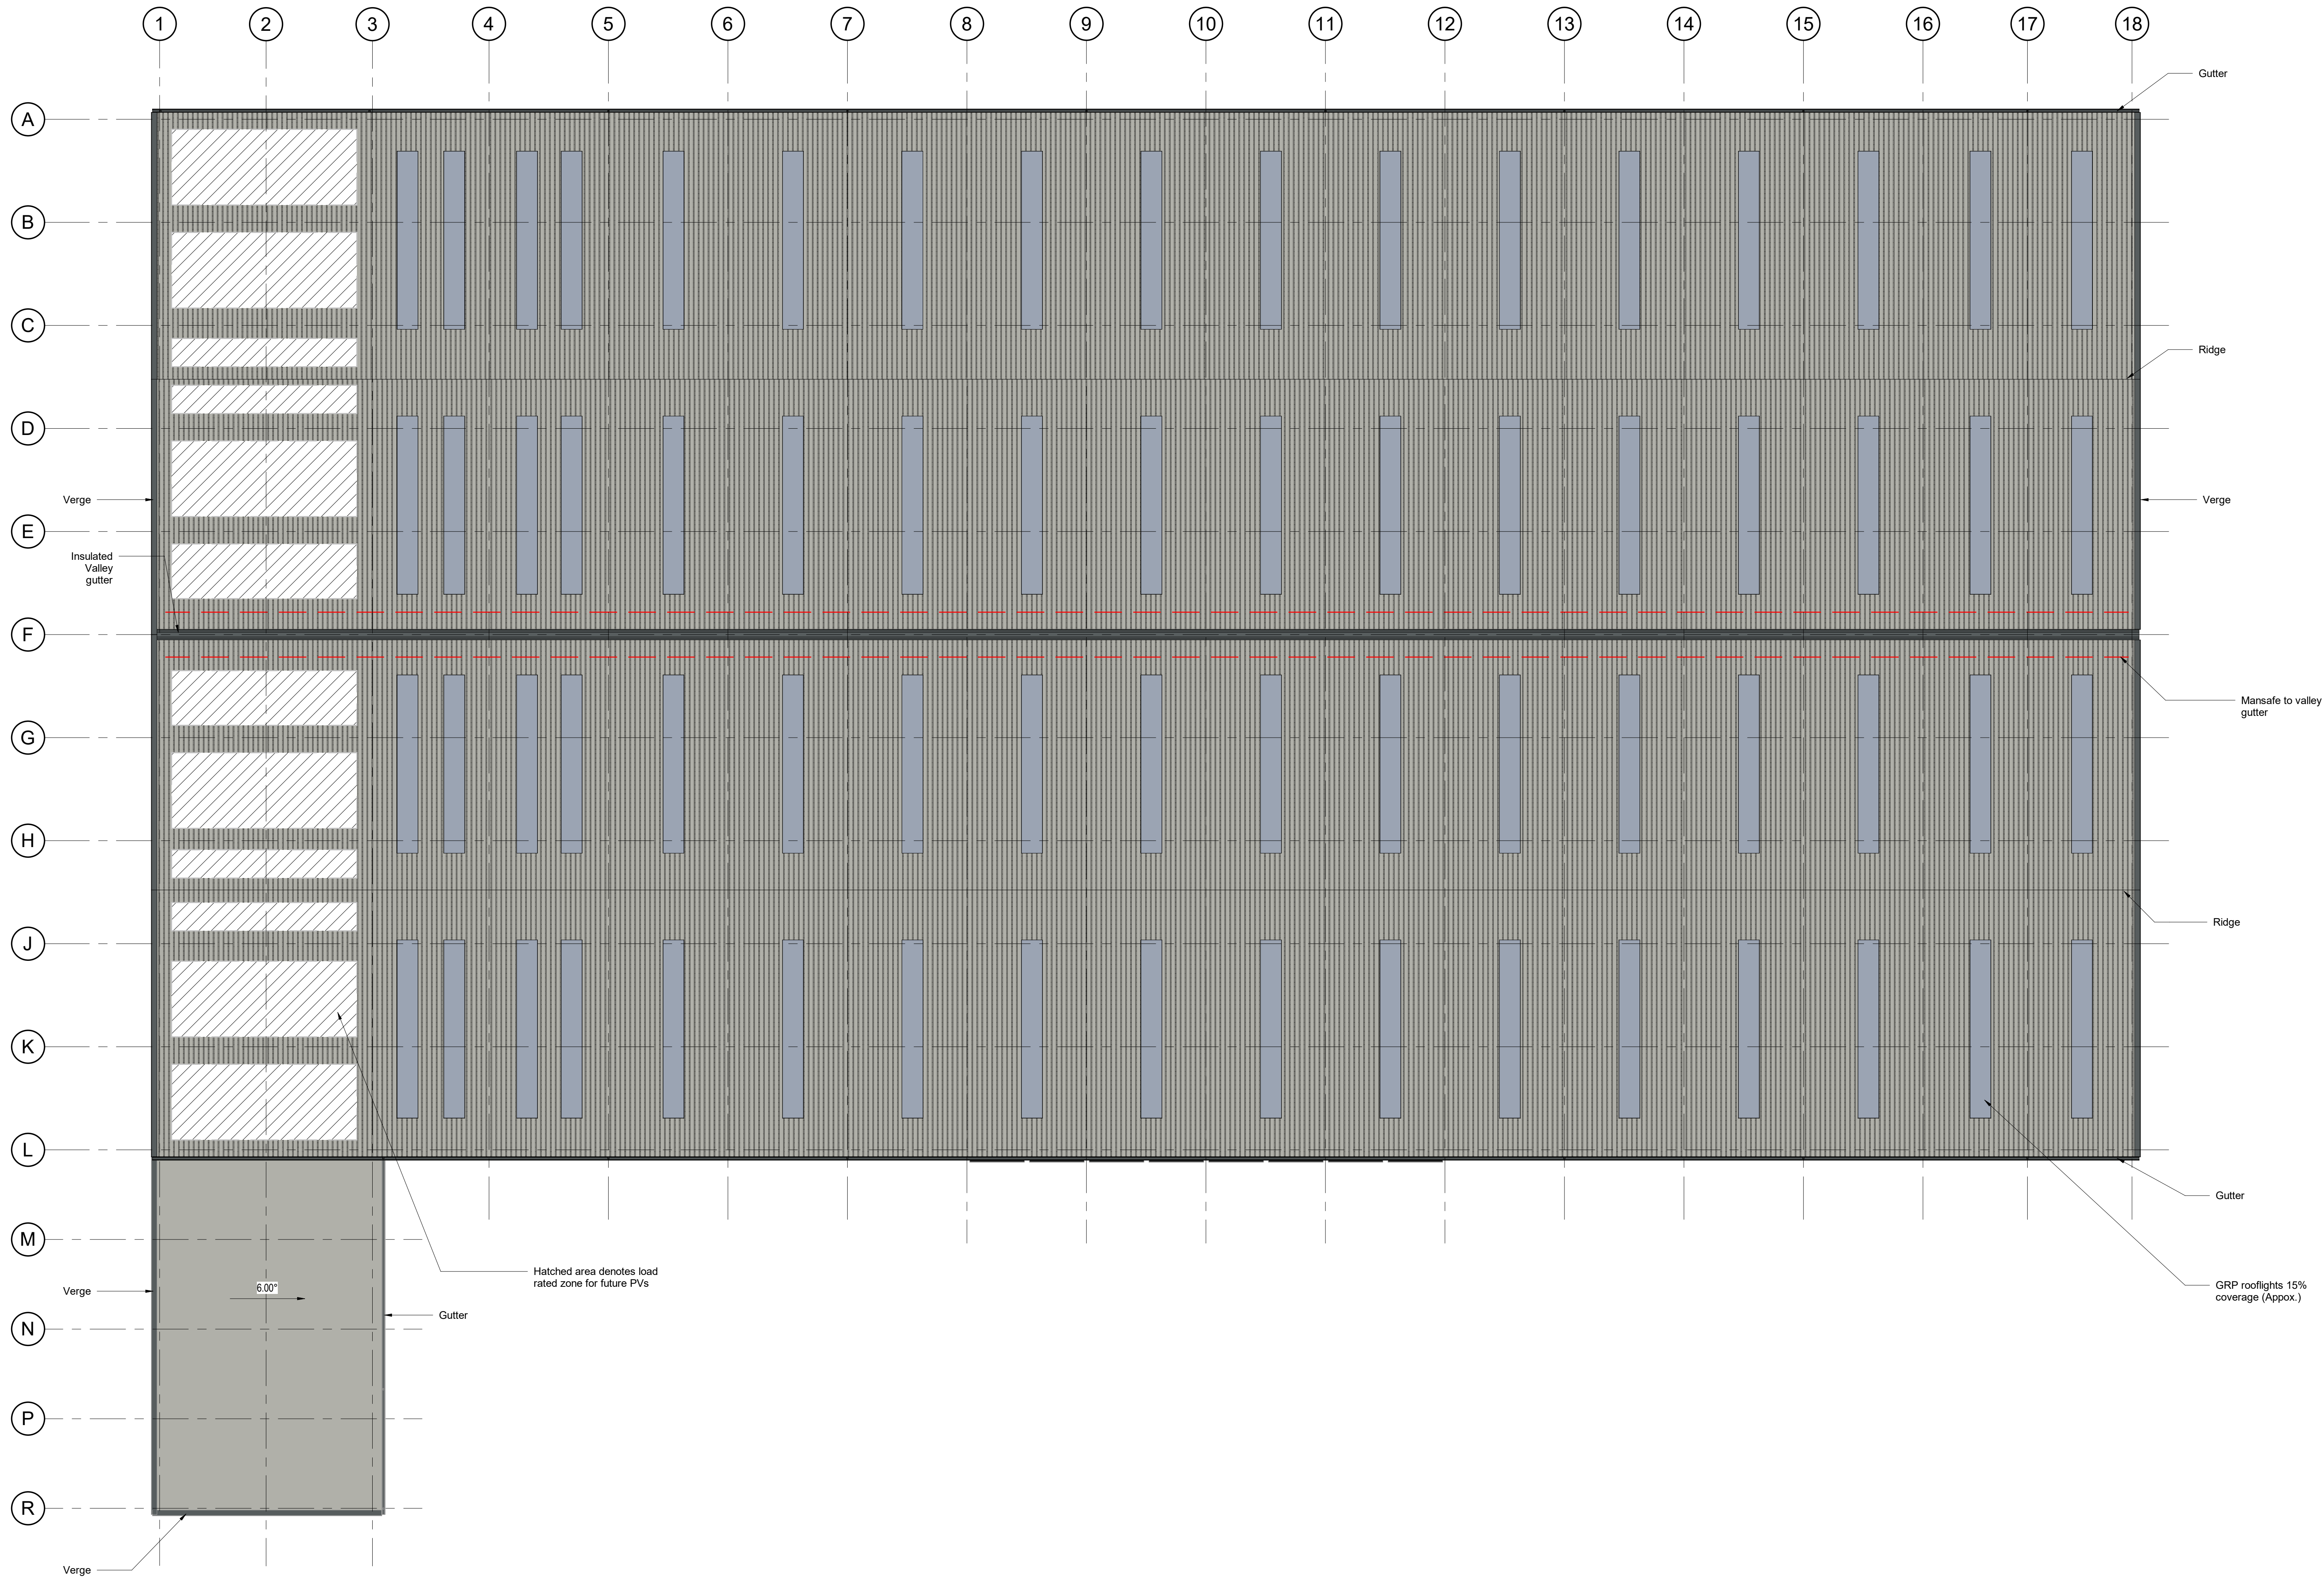

Unit 4 - Proposed Roof Plan  
Scale @ 1 : 200

|     |          |                         |       |         |
|-----|----------|-------------------------|-------|---------|
| P04 | 27/09/22 | Update to deck levelers | DJS   | DRS     |
| P03 | 23/09/22 | Amendment to windows    | DJS   | DRS     |
| P02 | 03/09/22 | Lozres added to windows | DJS   | DRS     |
| P01 | 05/08/22 | Planning issue          | DJS   | DRS     |
| Rev | Date     | Description             | Drawn | Checked |
|     |          |                         | By    | By      |

Status: **S2**  
Purpose of issue: **For Information**

Drawing stage: **Planning**

Client:

Network Space Developments

Project:

Alchemy, Western Plot

Drawing title:

Unit 4 - Proposed Roof Plan

date: Aug 22  
scale @ A0: 1 : 200  
drawn: DJS  
checked: DRS

Rev: P04

12474-AEW-B4-RF-DR-A-0532

aeu architects  
0161 214 4370  
www.aeuarchitects.com