
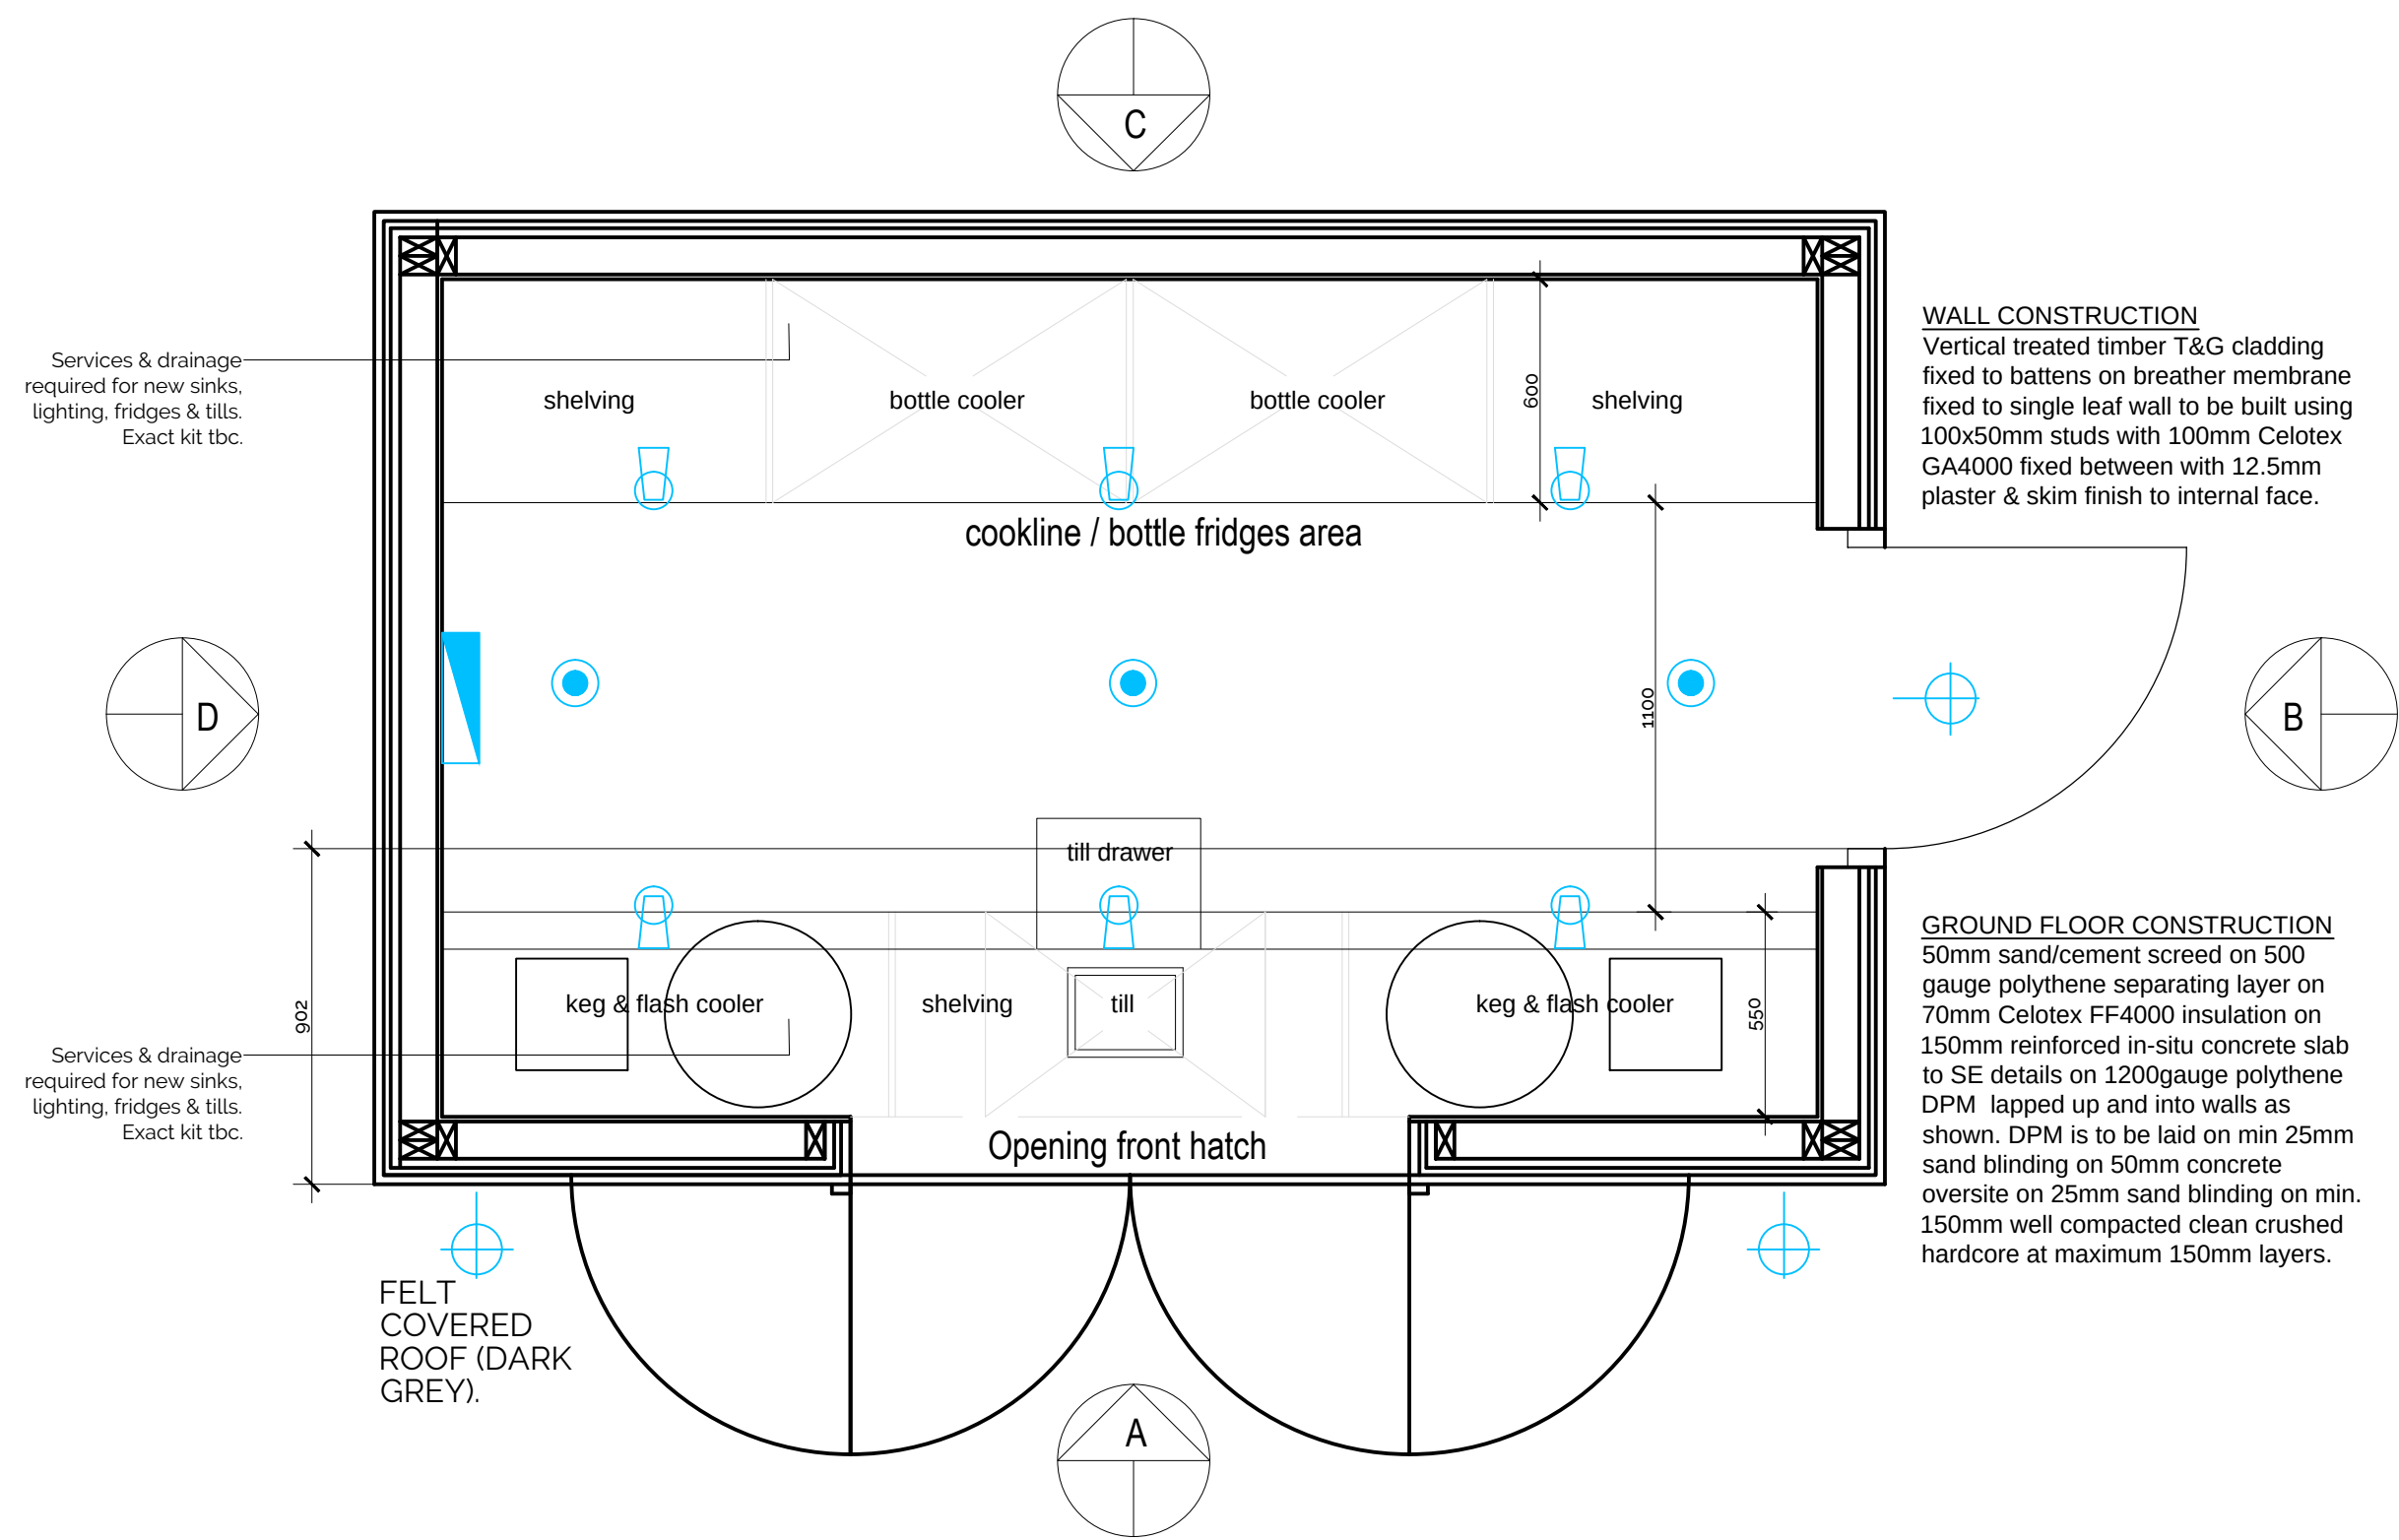



Notes:

BUILT-UP REINFORCED BITUMEN MEMBRANE ROOF COVERING
Substrate: New Plywood/OSB.
Preparation: HT 125 Taping Strip 16m and Icopal S.A. Bitumen Primer 4.5kg as clauses 370.660 and 322D.529.
Waterproof covering: Icopal Limited
Base Layer: Underlay; TorchSafe T.A. Underlay.
Top layer/ Capsheet: Anderson SBS T/O Capsheet B/G 8m.
Waterproofing at detail: TA Detailing Underlay and Anderson SBS T/O Capsheet B/G 8m.
Accessories: Thermazone Torch On Filled Icopal GSP Edge Trim
120mm Celotex FR5000 insulation board fixed between rafters with min 25mm cavity above, 25mm Celotex FR5000 insulation board fixed below rafters and underdrawn with 12.5mm plasterboard & skim.


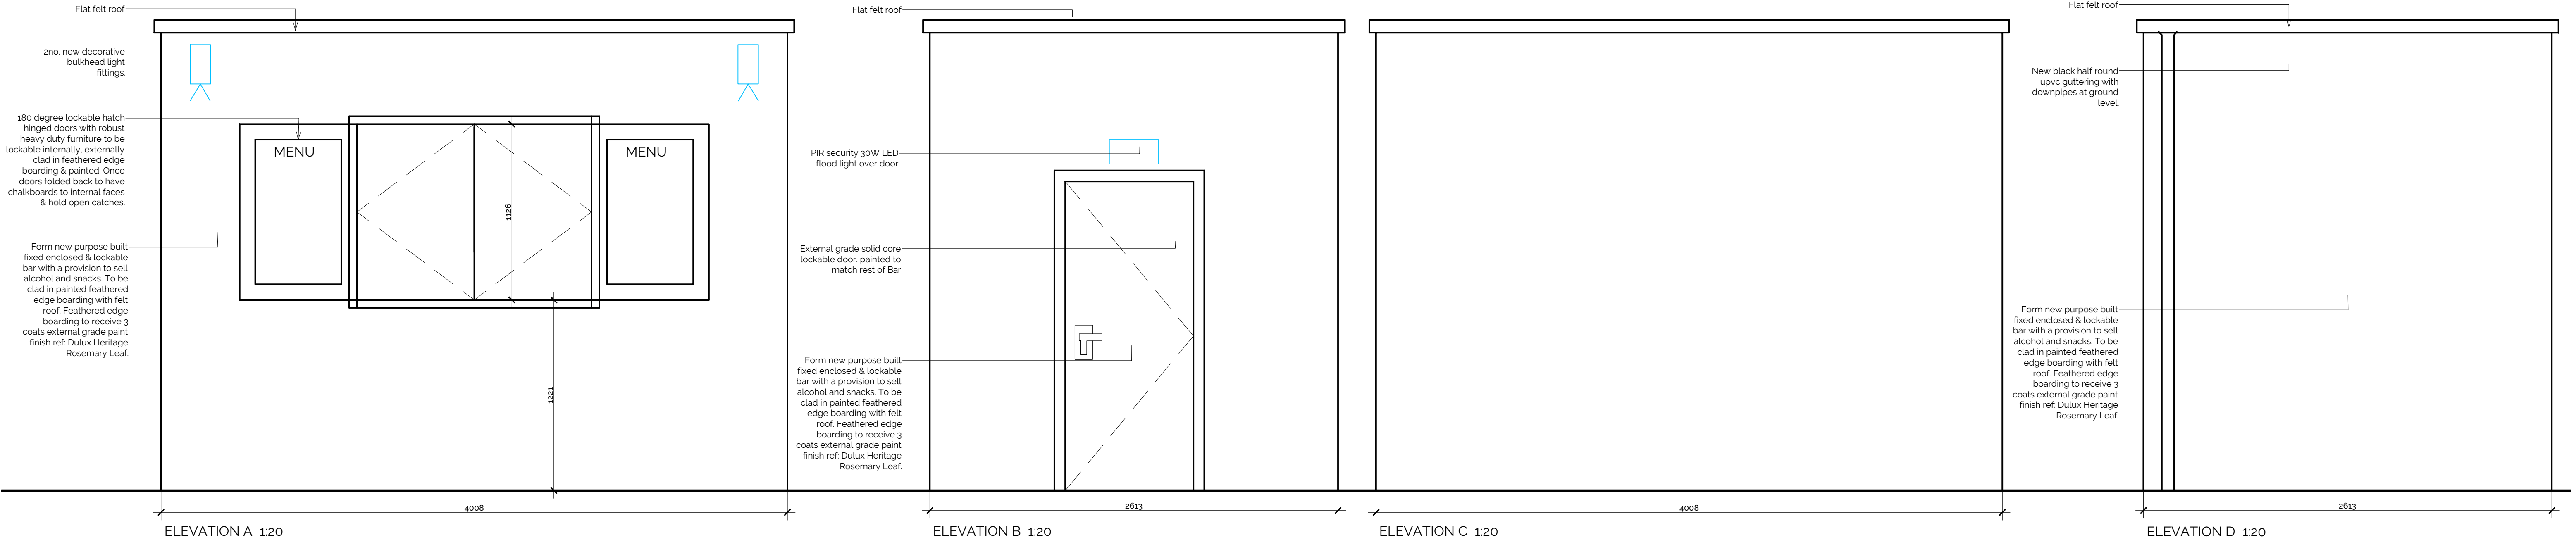


ELECTRICAL LEGEND

- Low voltage downlighter
- Surface mounted directional spotlight
- 1.3 kW wall mounted heater

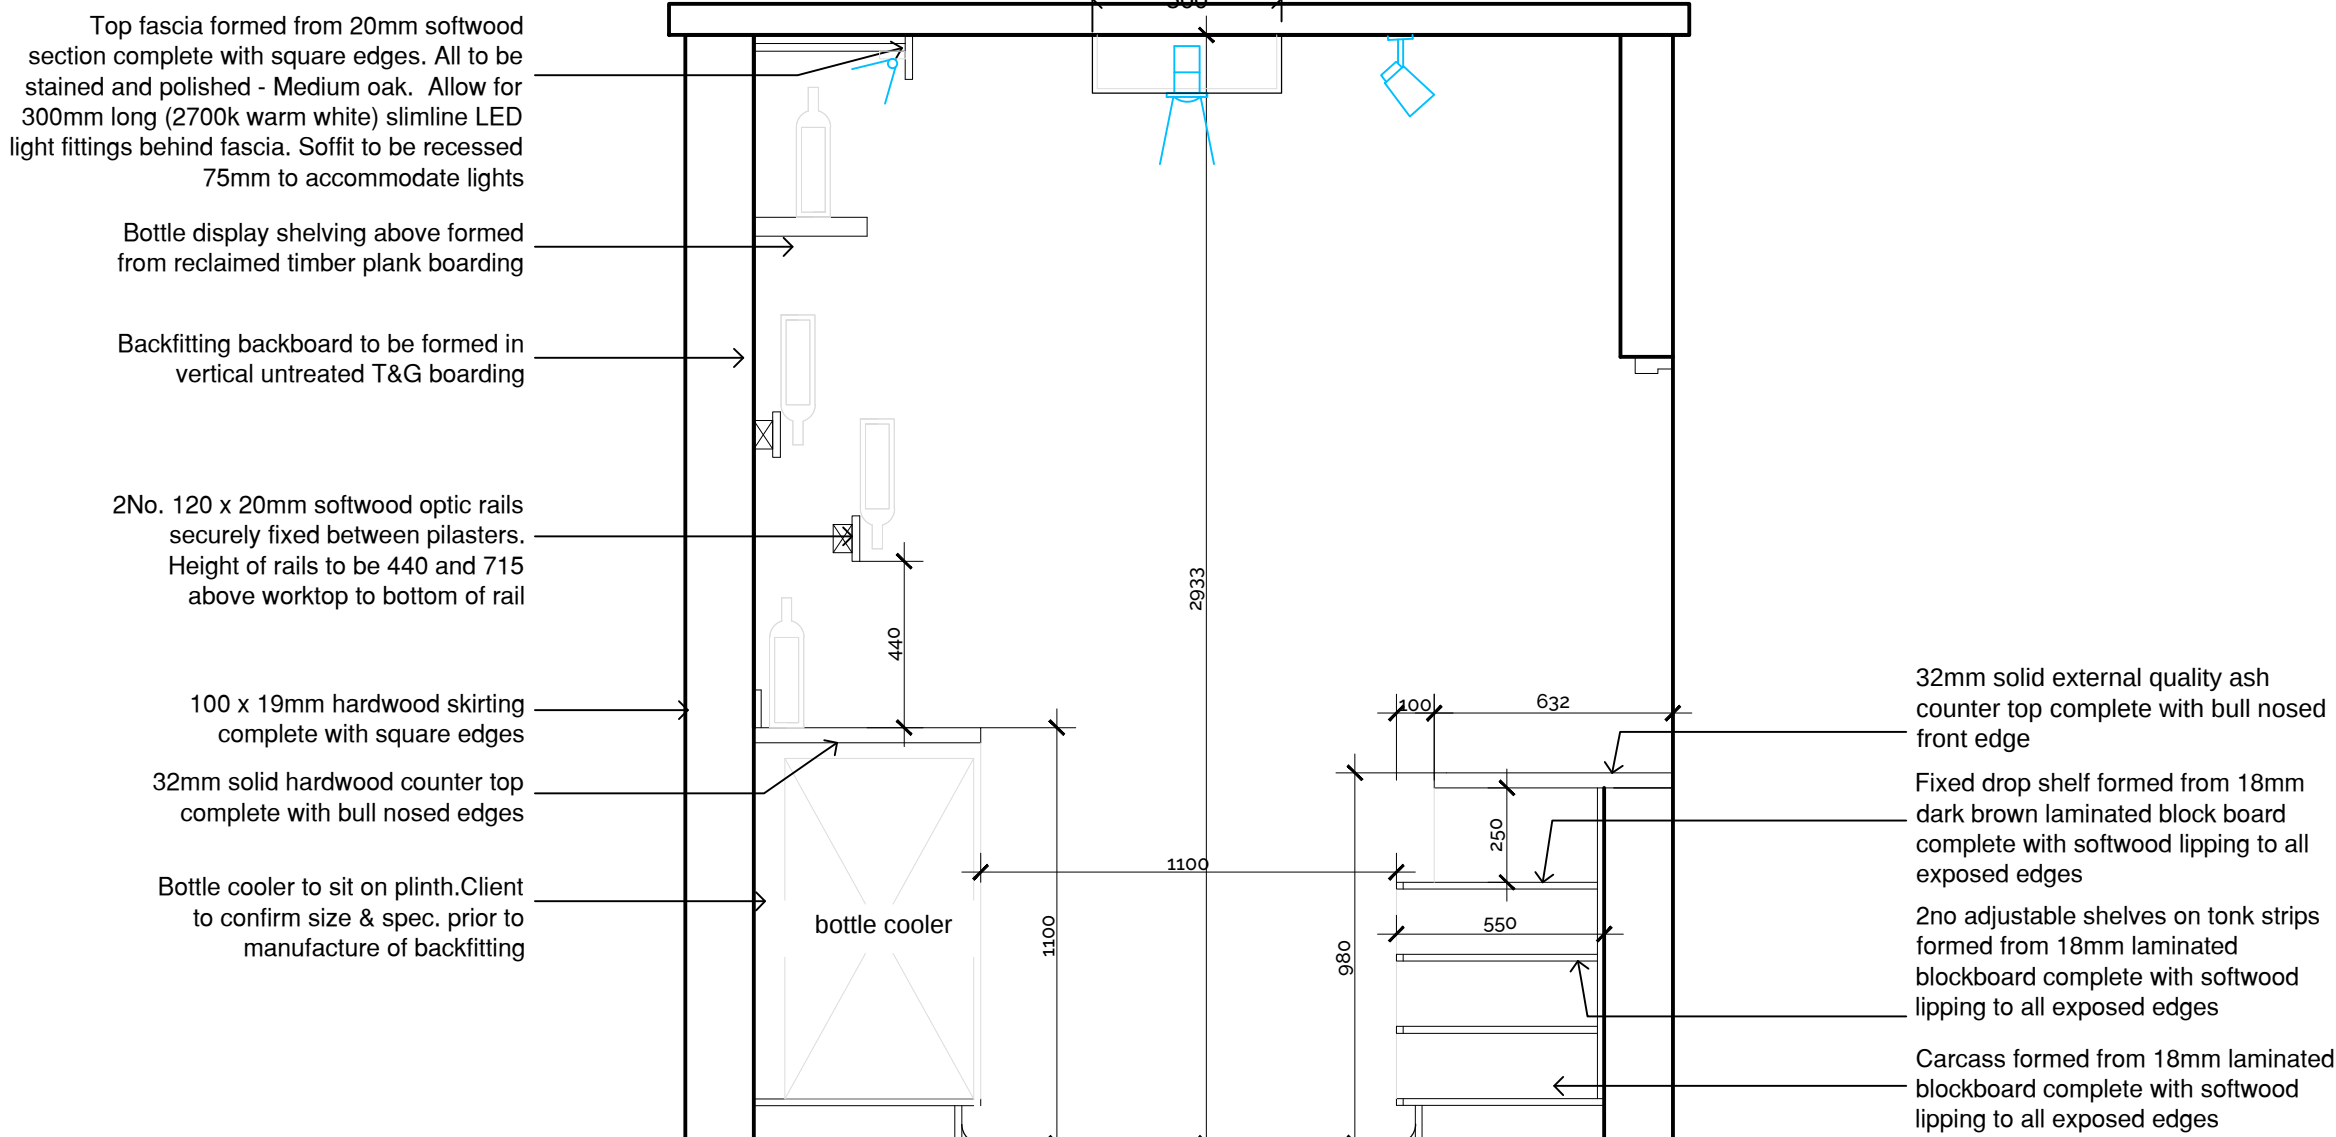

DESIGN INTENT
PAINT FINISH
IMG 001

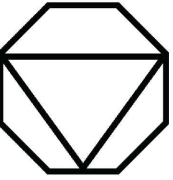 Revision	Description	Date
 DV8 DESIGNS ARCHITECTURE+INTERIORS		
PROPOSED		
NOTE DO NOT SCALE FROM THIS DRAWING ALL DIMENSIONS TO BE CHECKED ON SITE TO BE READ IN CONJUNCTION WITH ALL RELEVANT CONSULTANTS DOCUMENTATION		
SCALE  1:20		
Client: GREENE KING		
Project No. 1972	Project: EAGLE AND CHILD HALEWOOD, LIVERPOOL	
Drawing No. 103	Drawing Title: PROPOSED EXTERNAL BAR DETAILS	
Revision: -	Scale: 1:20 @ A1	Date: OCT 21
		Drawn by: SG