
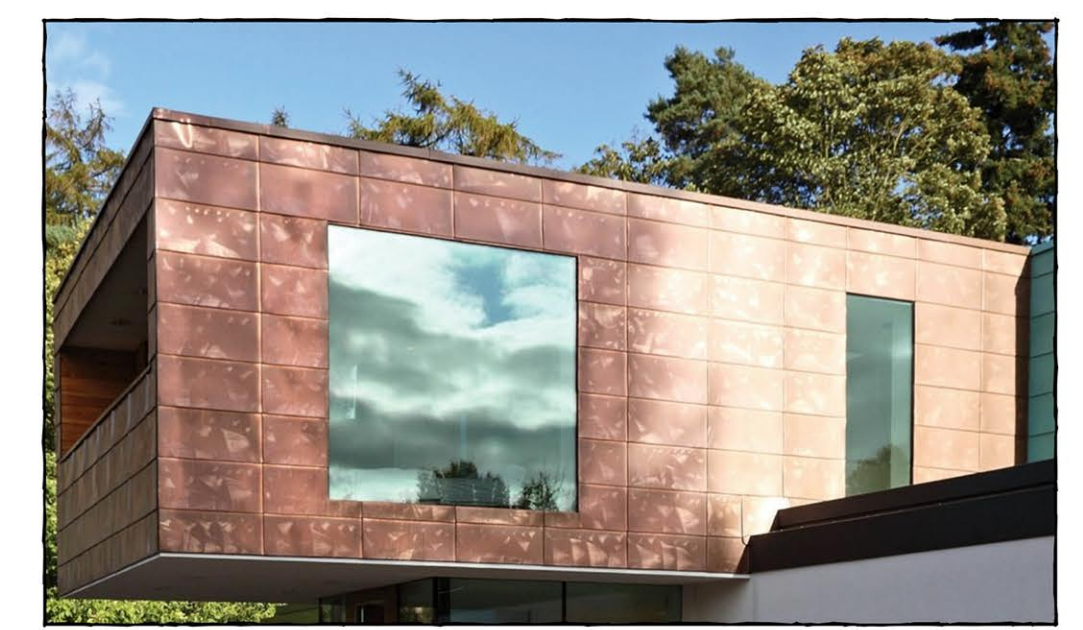
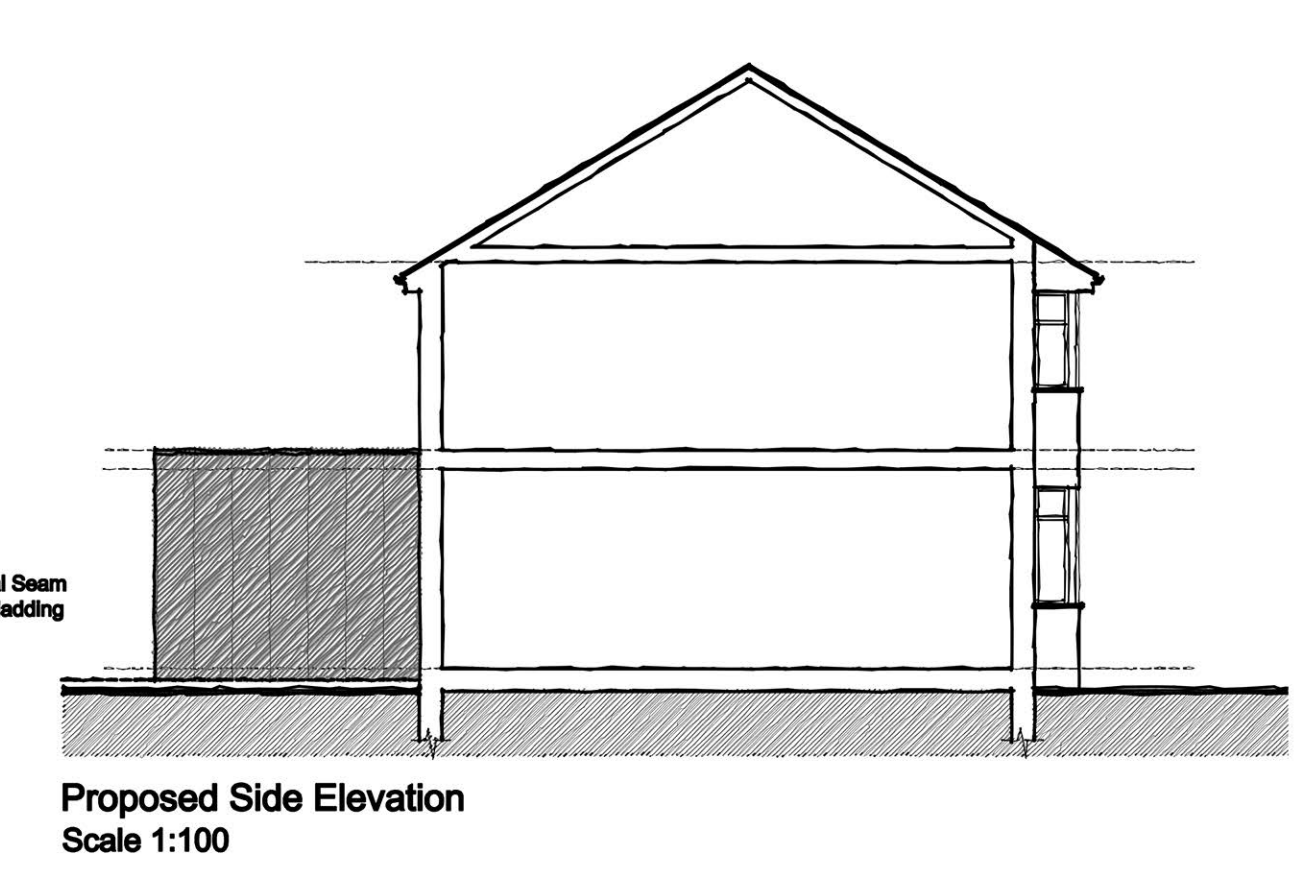
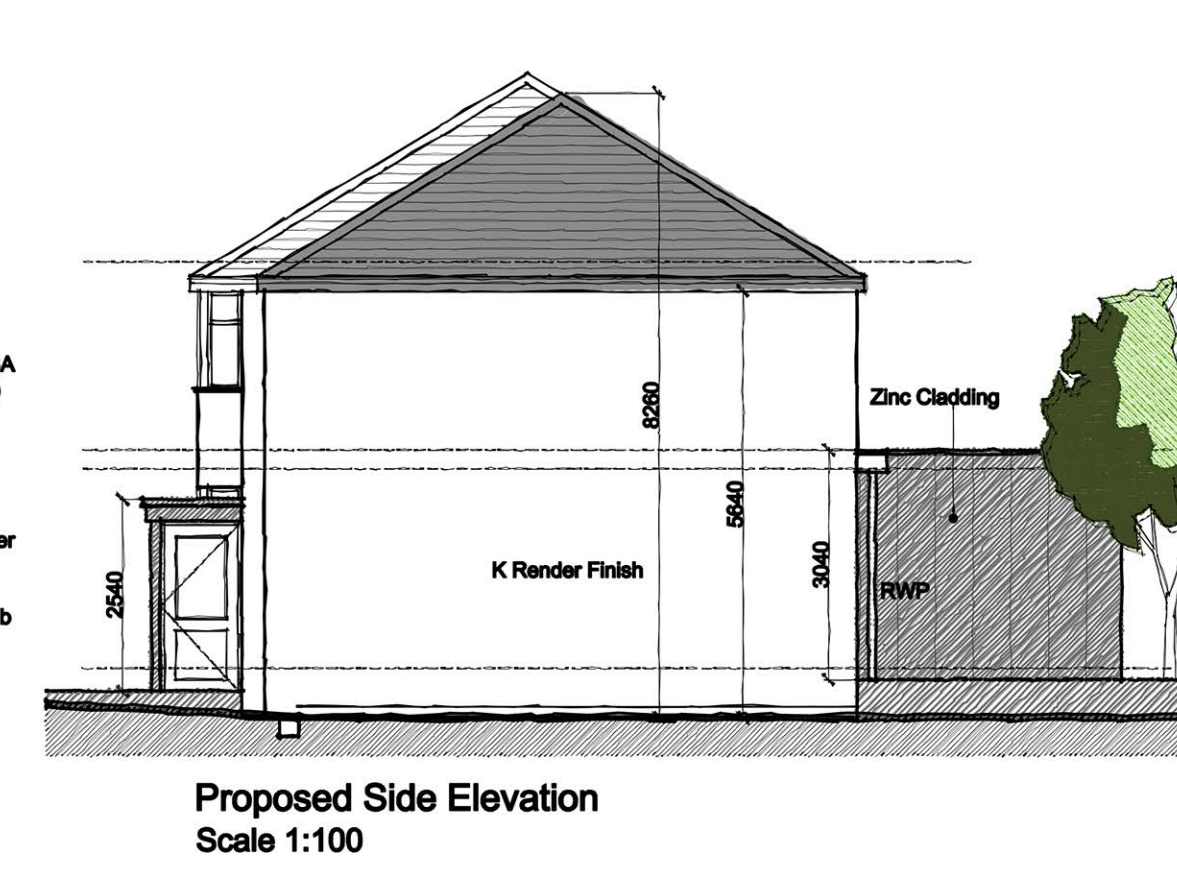
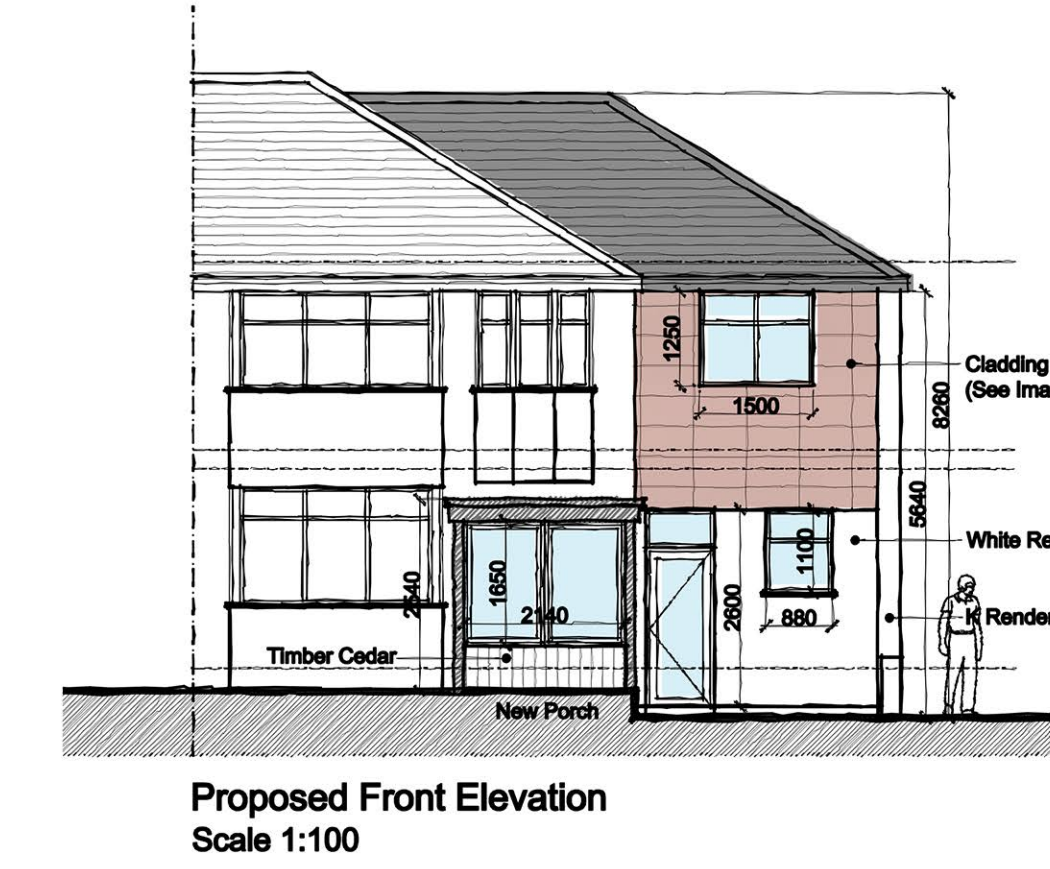
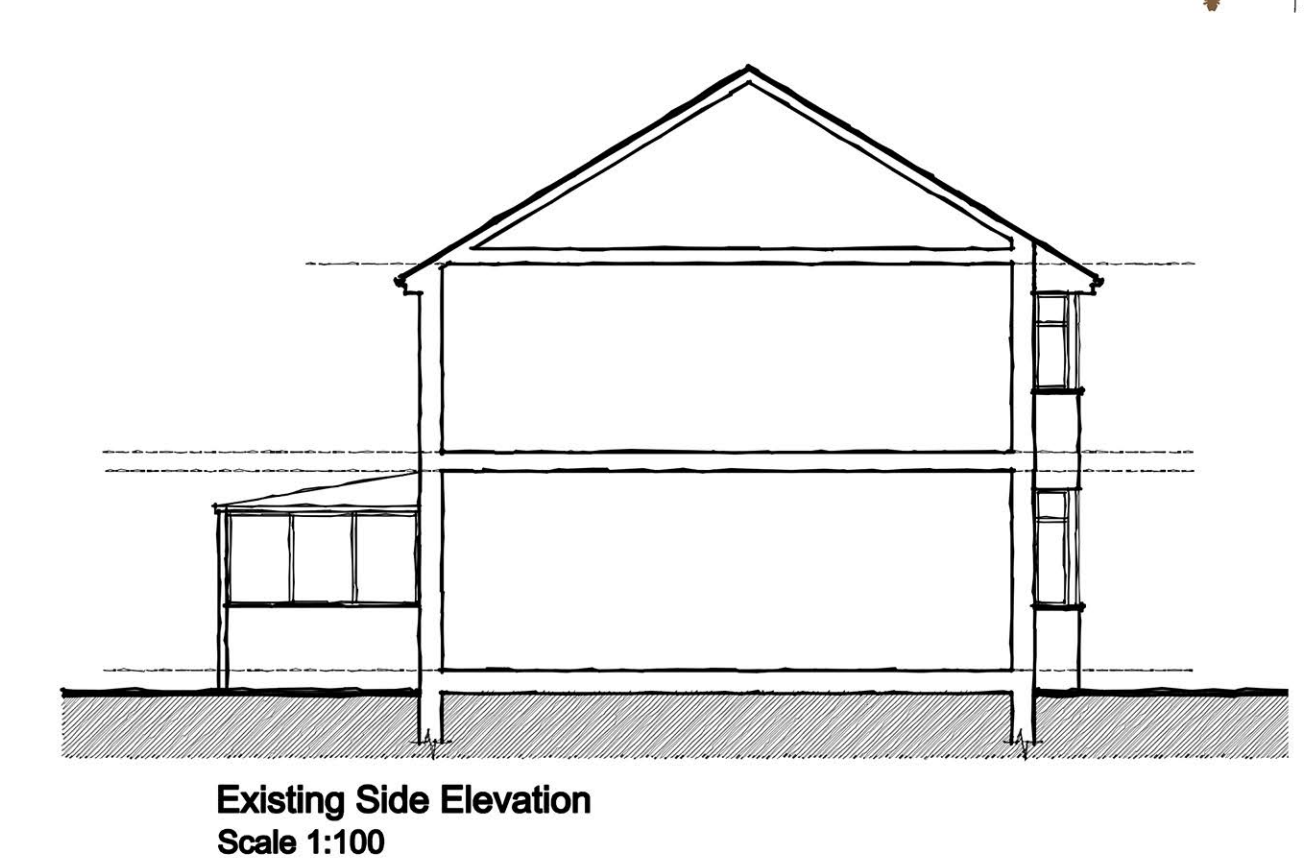
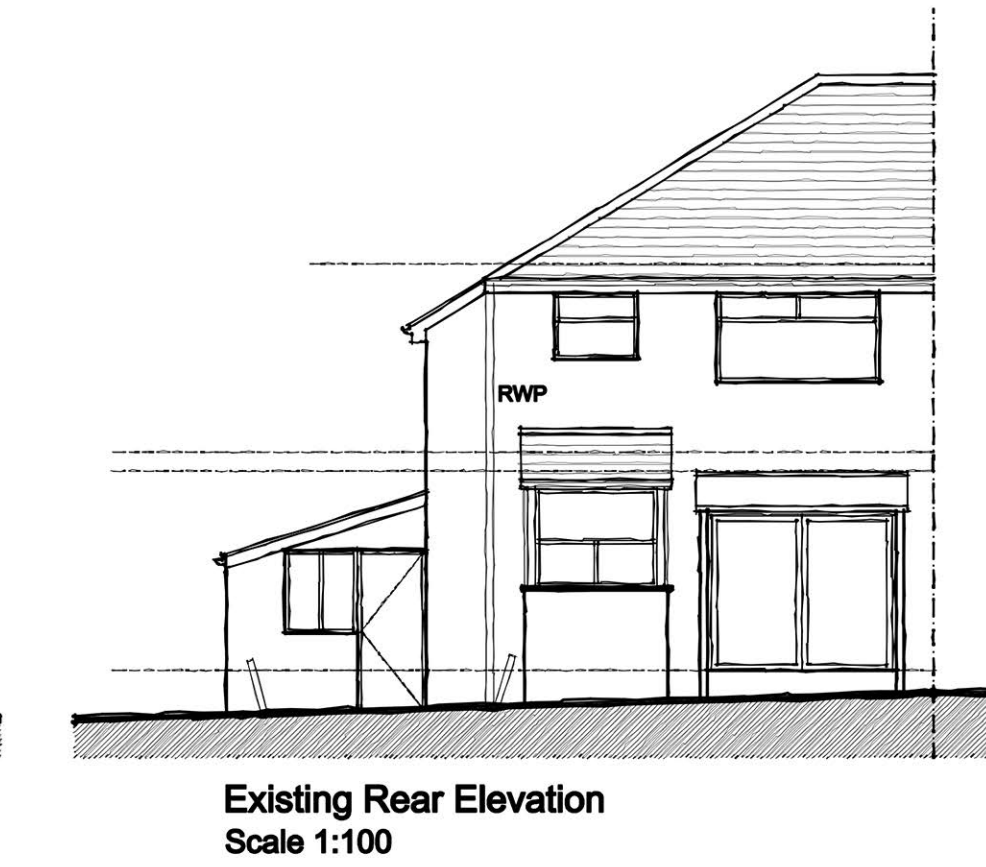
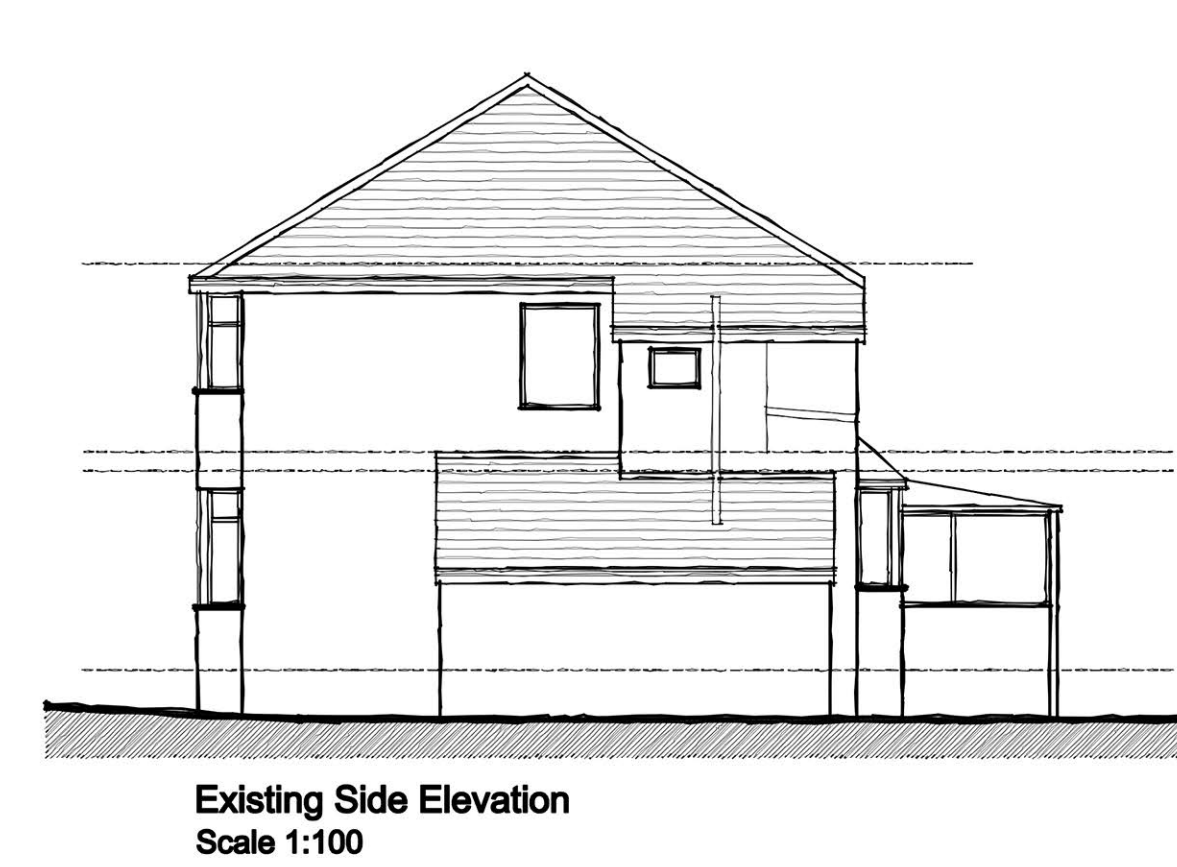
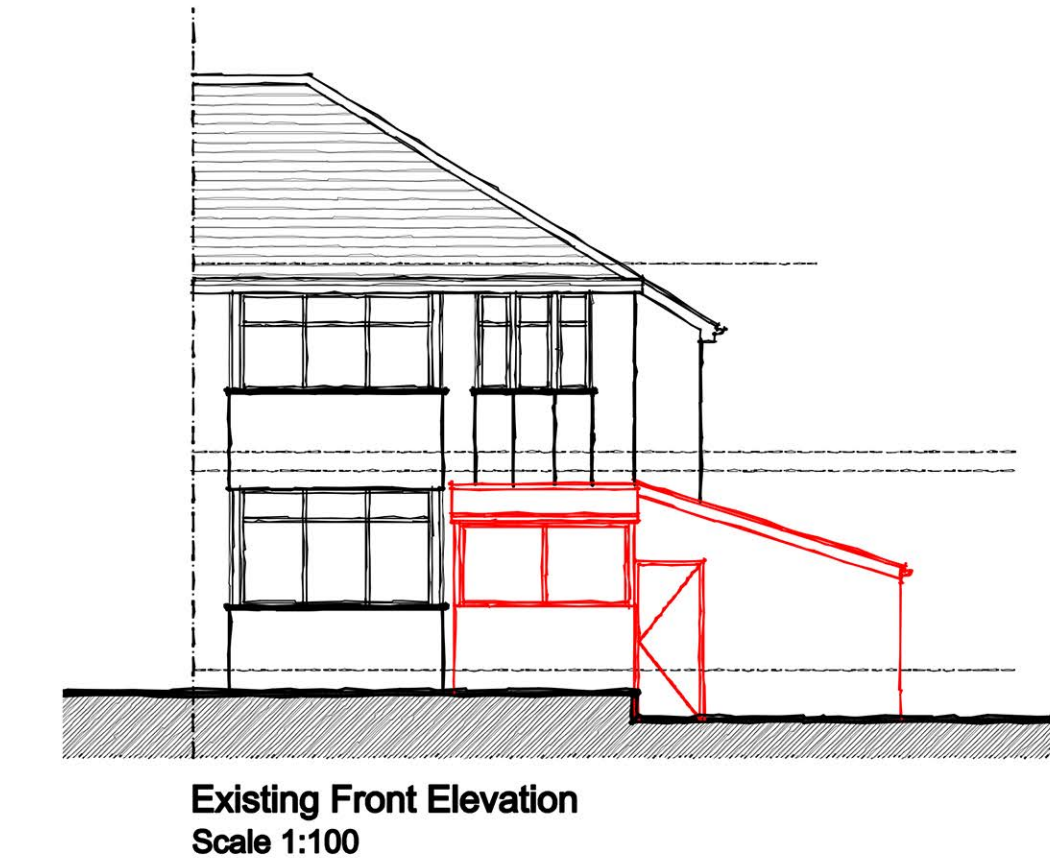
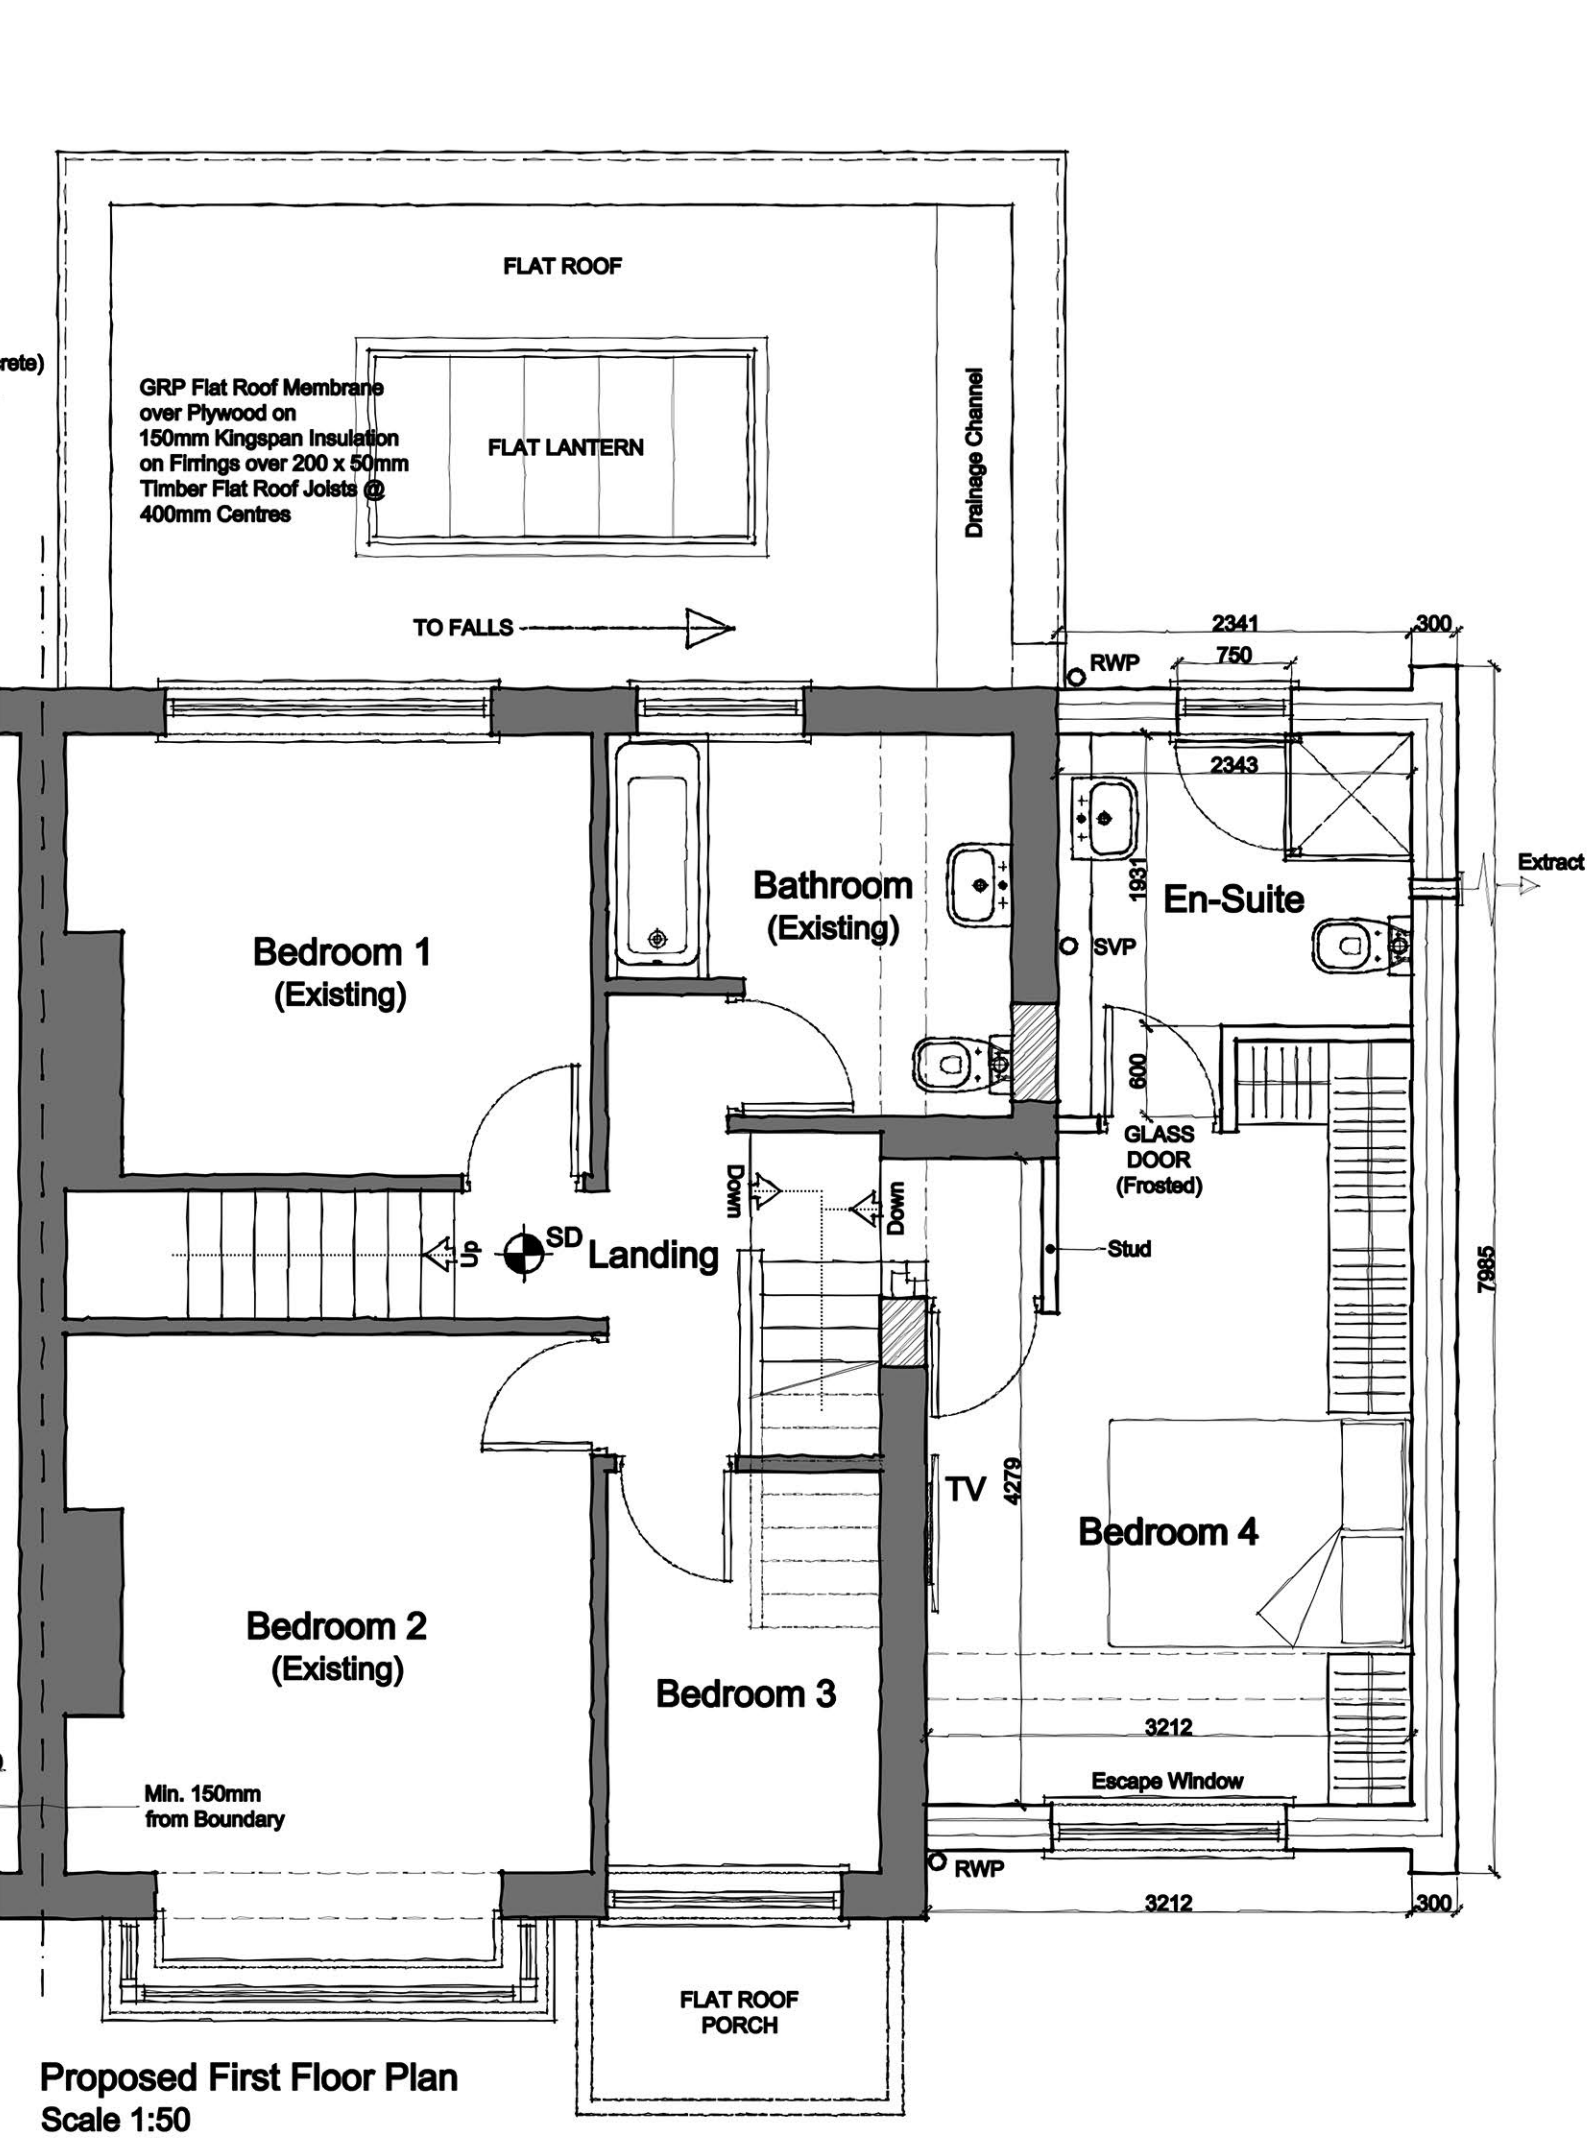
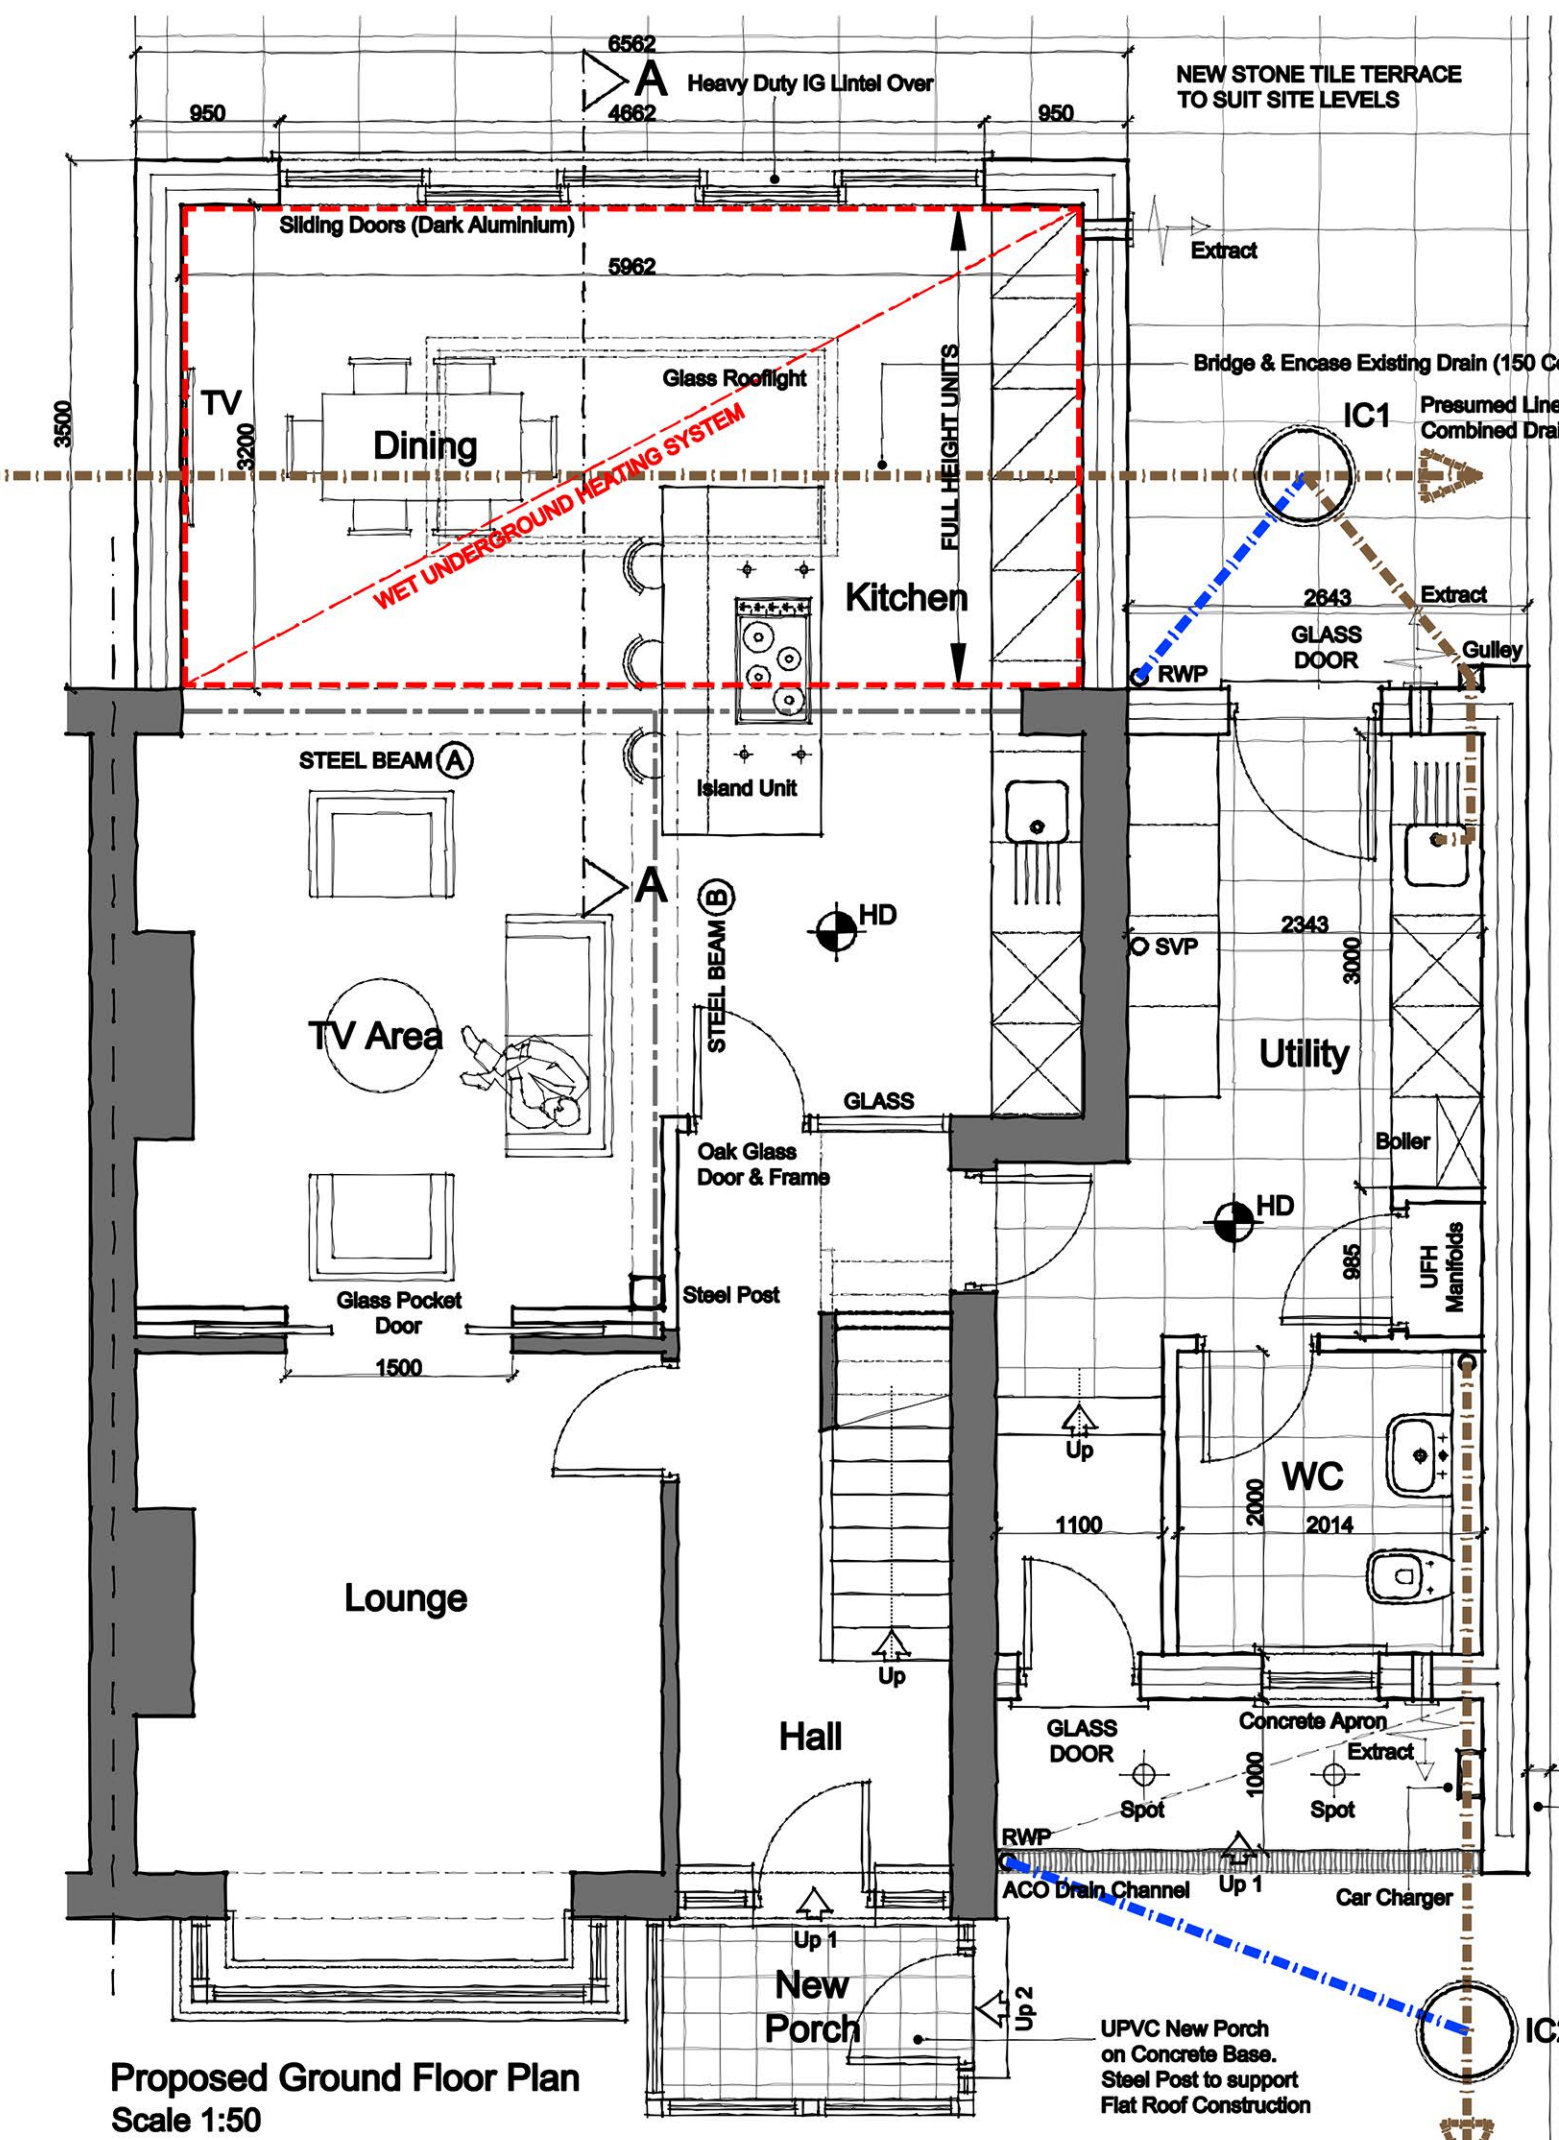
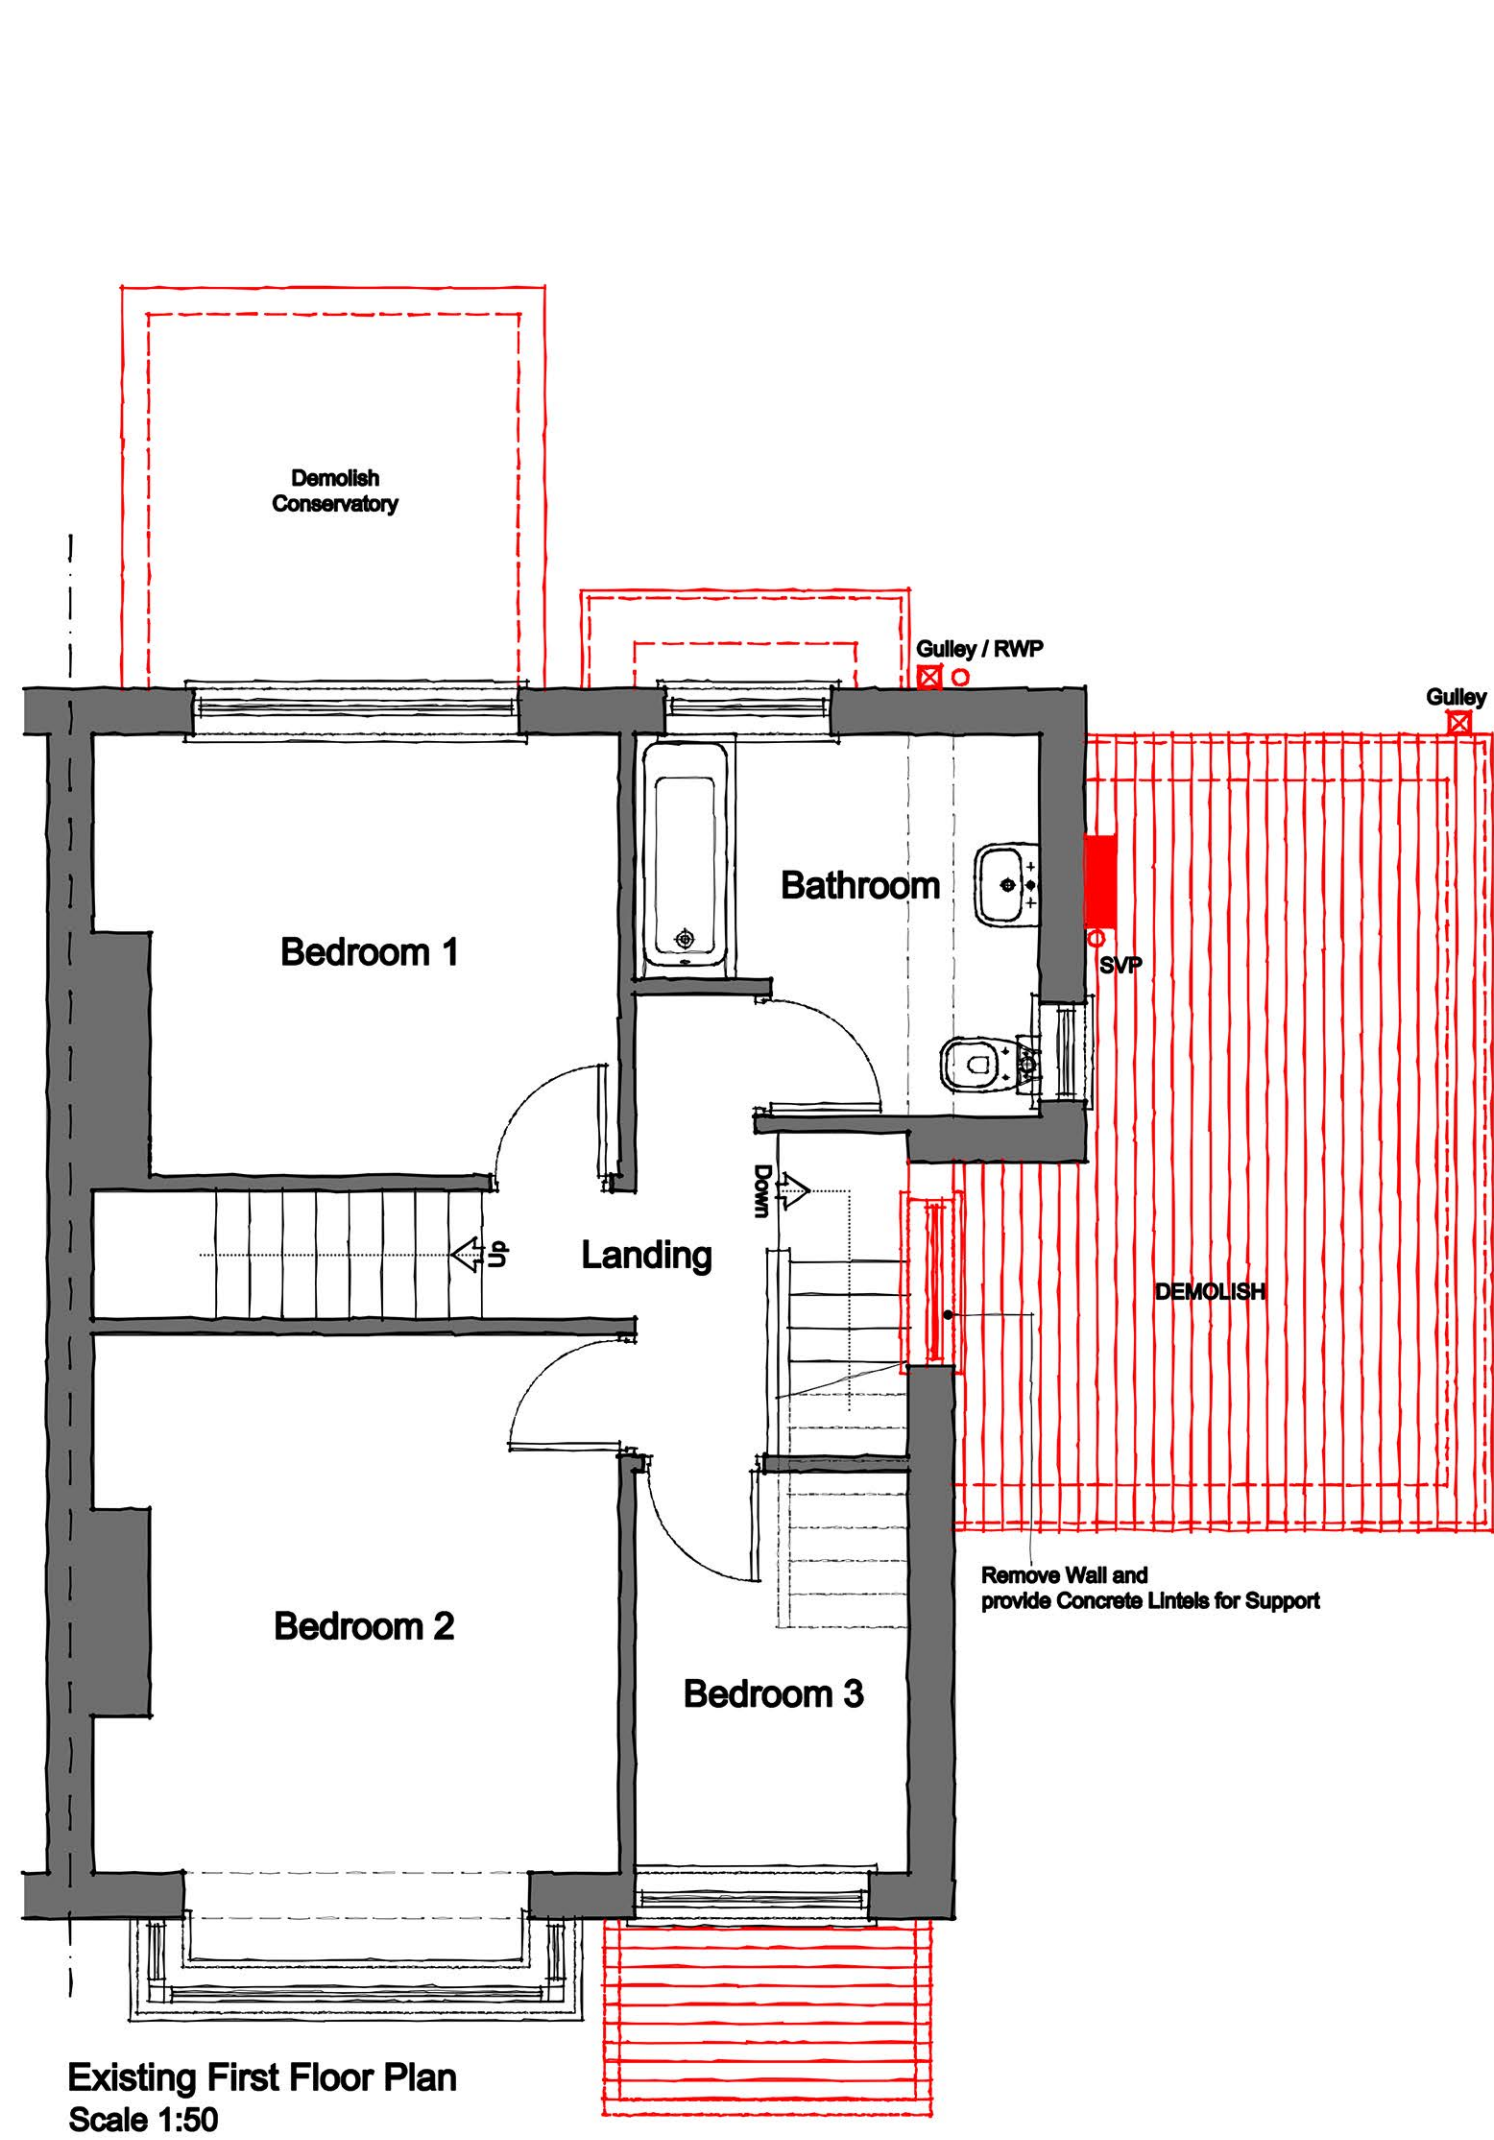


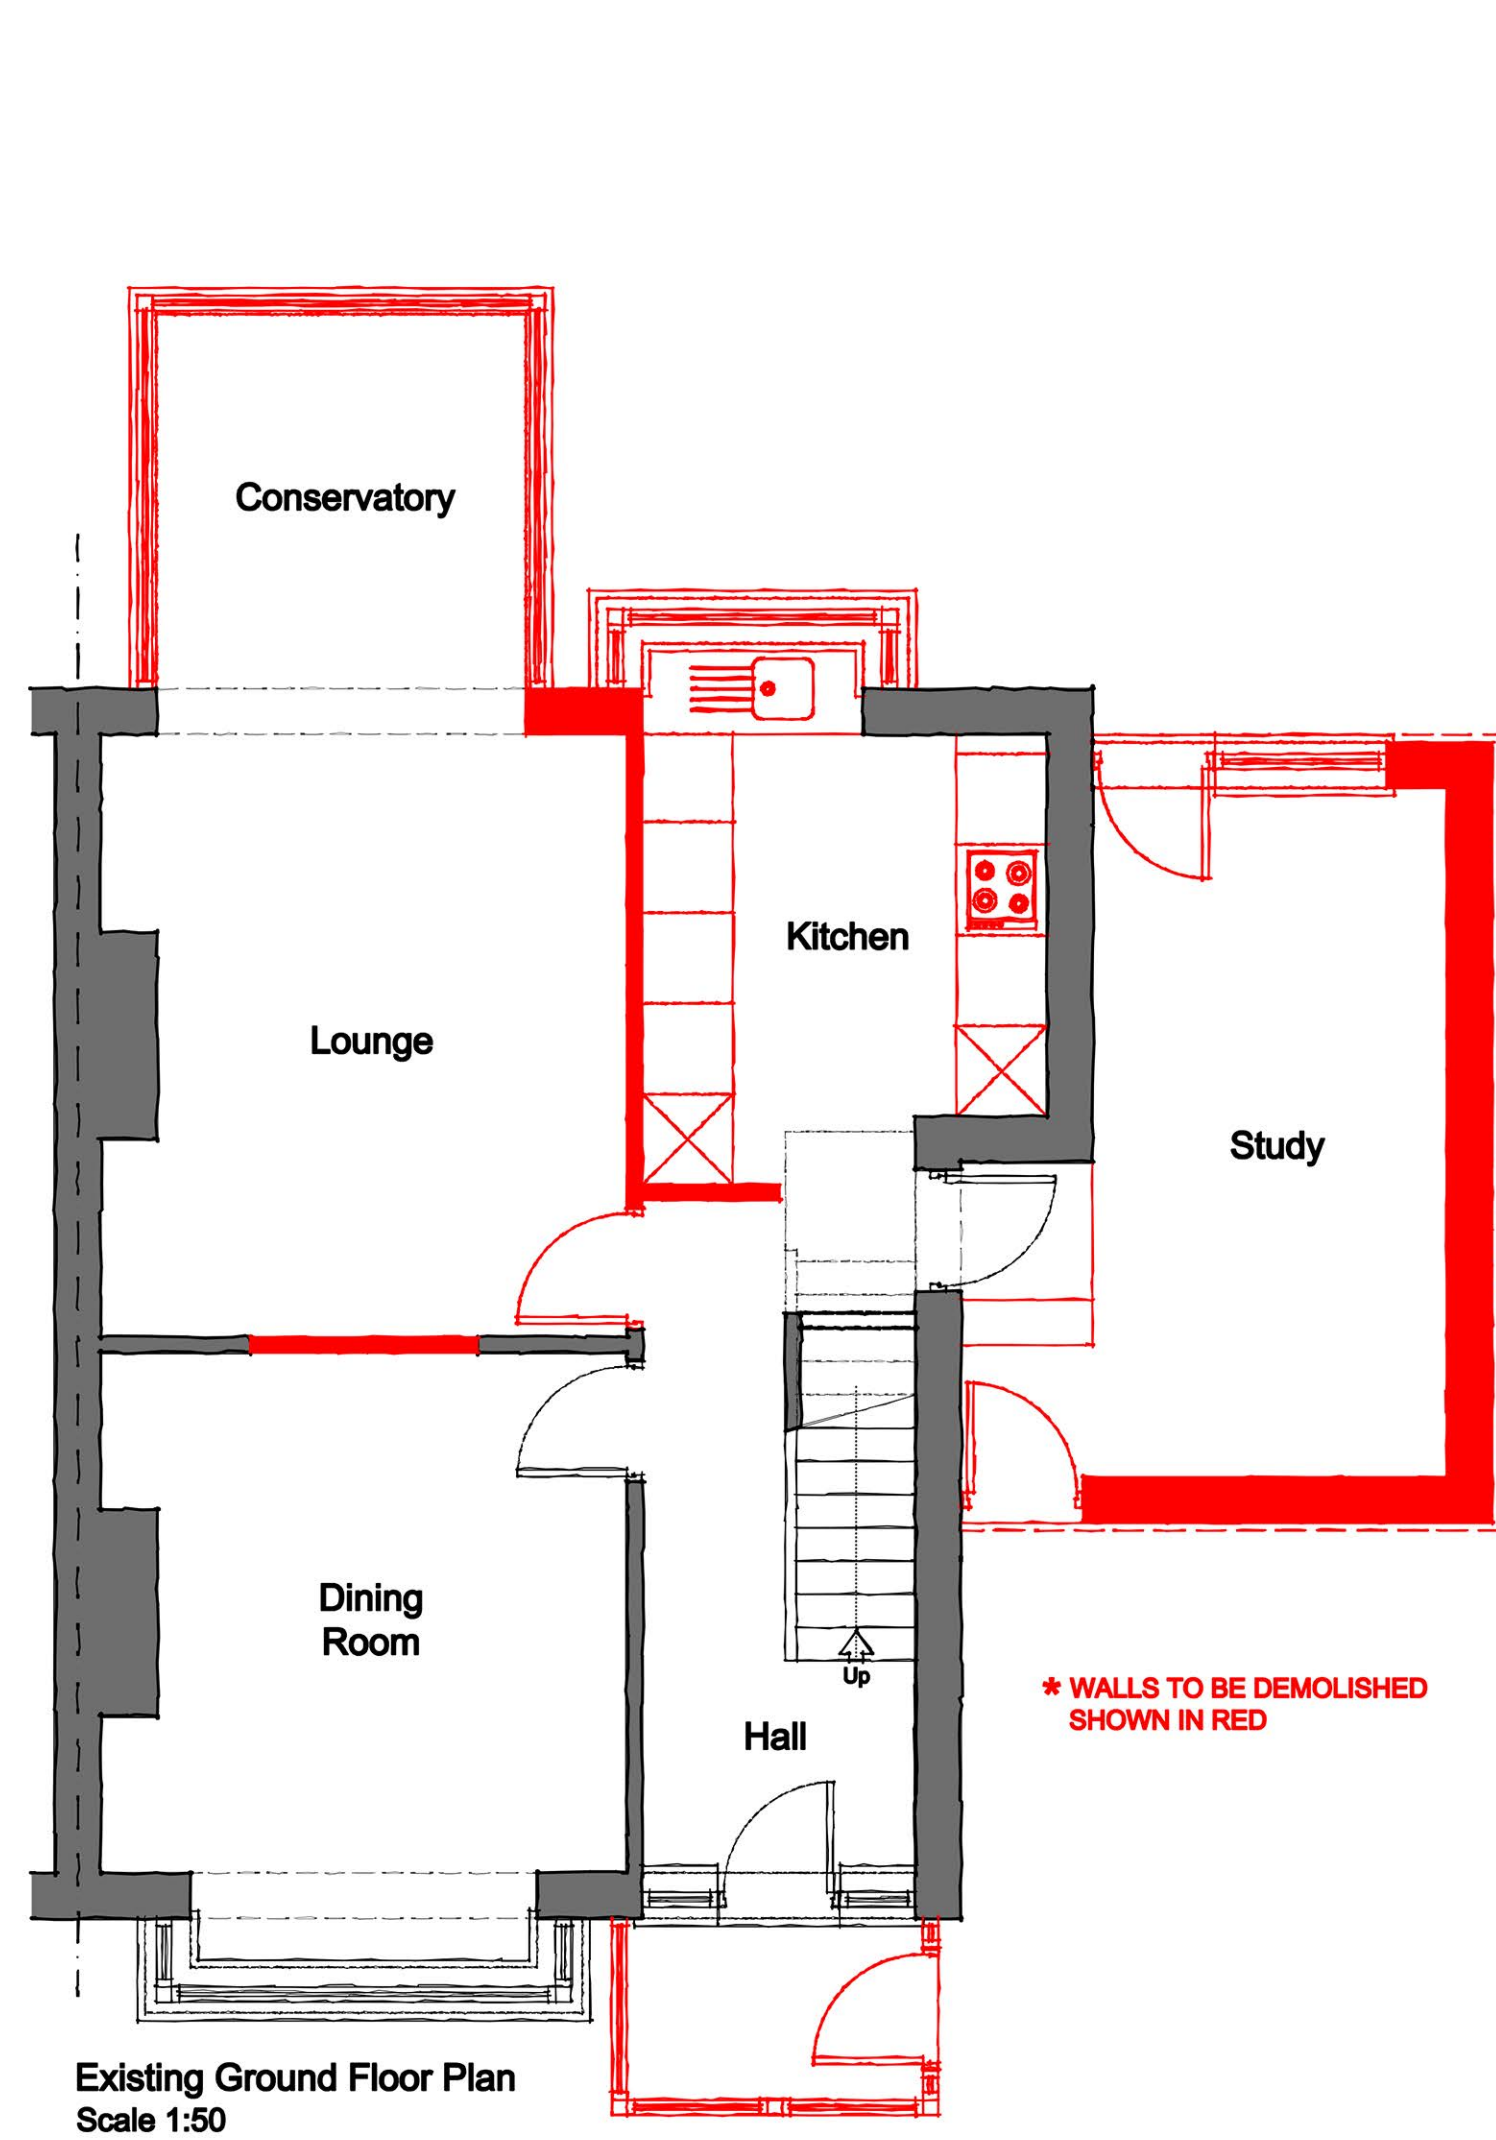

CLADDING TO FRONT & REAR ELEVATION AS SHOWN

All dimensions to be checked on site. Figured dimensions to be read in preference to scaled. Architect accepts no responsibility for any unauthorised amendments to the drawing and does not permit unauthorised copying of the drawing.	Rev	Date	Description							
	A	15.08.21	Scheme Amendments							
	B	26.08.21	Scheme Amendments							
	C	30.09.21	Scheme Amendments							
	D	12.10.21	Scheme Amendments							
	E	17.10.21	Scheme Amendments							
	F	21.10.21	Scheme Amendments							
	G	10.11.21	Scheme Amendments							
				Client TBC				Job number -		Revision G
				Job title Proposed Extension & Alterations at 55 Court Hey Drive, Liverpool		Drawing number 100				
				Drawing title Existing & Proposed Plans		Scale 1:100	Drawn -	Checked -	Date 07.21	