


The scaling of this drawing cannot be assured


Revision	Date	Drn	Ckd
B	Updated elevation, render and location plan	20.01.23	BA DS
C	General update	07.08.23	BA SC

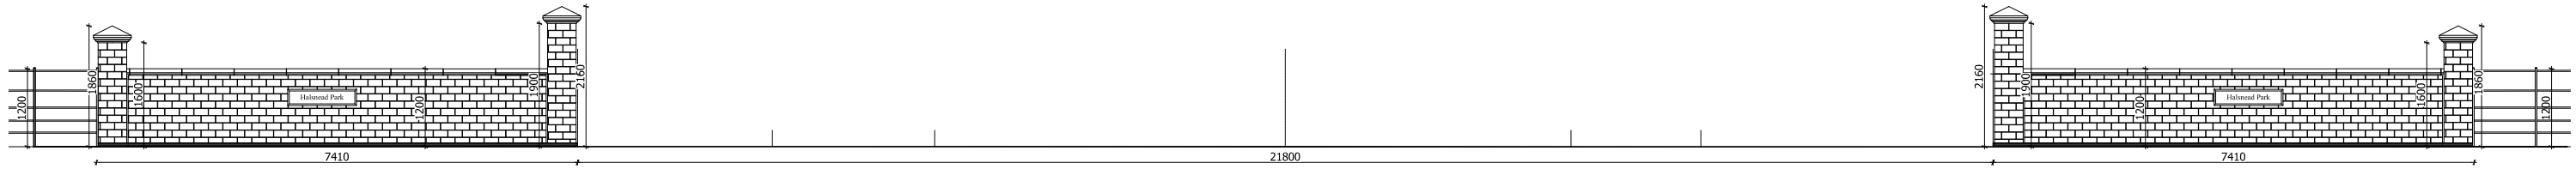

Entrance Wall Section / Detail 1:100 Scale @ A3



Visualisation

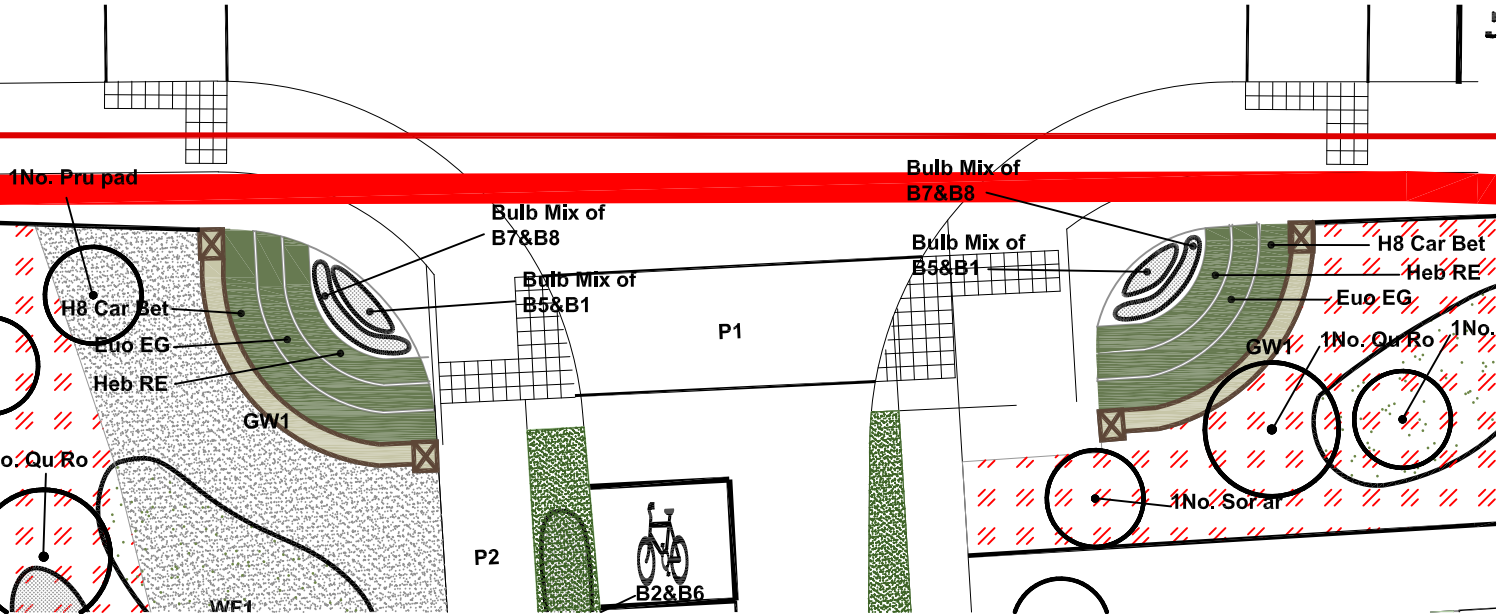

Lickers Lane Entrance Wall Location Plan 1:250,000 Scale @ A3

Planting Palette

①

Carpinus betulus

②

Euonymus 'Emerald Gaiety'

③

Narcissus 'Tête-à-tête'

④

Crocus sieberi

⑤

Hebe Red Edge

⑥

Tulip 'White Flag'

⑦

Tulip 'Attila'




Windy Arbor Stone Wall finish example

Note:
Detailed design of proposed sand stone wall to be based on site survey of existing Windy Arbor wall / entrance to confirm stone cut, unit dimensions and profiling of wall capping for the proposed Lickers Lane entrance.

Project
Halsnead Park, Knowsley

Drawing Title
Lickers Lane
Gateway Entrance Wall Detail

Date	Scale	Drawn by	Check by
28/11/2022	-	ST/ PT	SC
Project No	Drawing No	Revision	
33678	RG-L-03	C	

 

Stantec UK Limited
7 Soho Square
London
W1D 3QB
T: 020 7446 6888



stantec.com\uk