

- Notes
1.

This document and all drawings are copyright of Studio Seventeen LTD and may not be reproduced without thier specific permission.
2.

All dimensions to be site verified by contractor before construction.
3.

All dimensions are in millimeters unless noted otherwise.
4.

Studio Seventeen LTD shall be notified in writing of any discrepences.

Revisions

REV	DATE	DRAW	NOTES
		N	

project north



status: Planning

client: Mr Alan Attwood

project: 4 Greensbridge Lane

title: Proposed Front Elevation

revision:

drawn by: Author

approved by: Approver


date:

job no: SVNT - 277

scale: 1 : 100

drawing no:

401

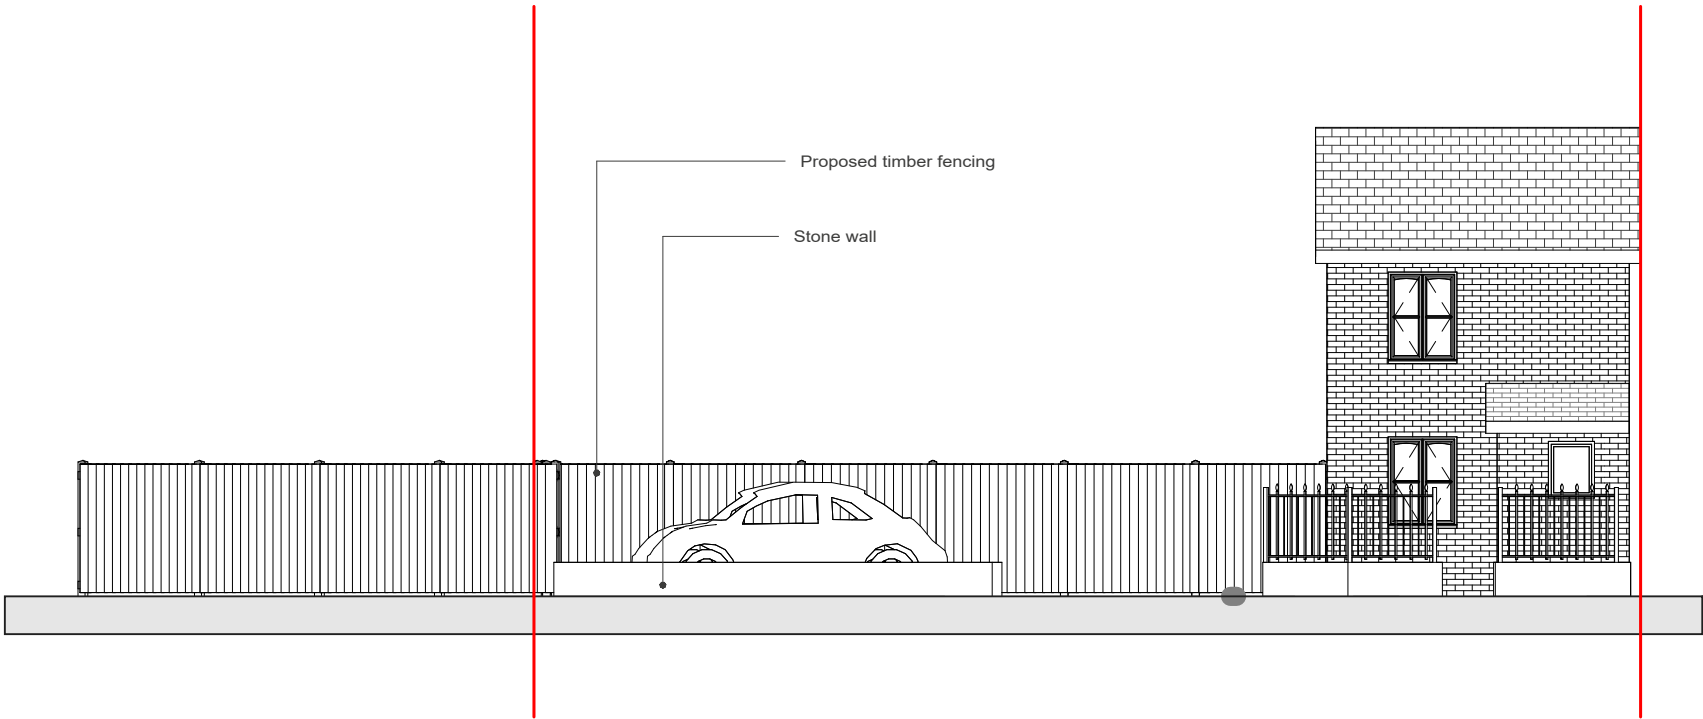

1

Proposed Front Elevation

SCALE: 1 : 100

