

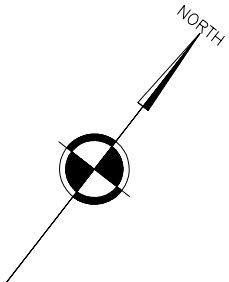


NOTES

All dimensions to be checked on site. Figure dimensions to be read responsibility for any unauthorised amendments to the drawing and does not permit any unauthorised copying of the drawing. The drawing is intended for use as a guide only and is not to be used for any other purpose without the written consent of the author.

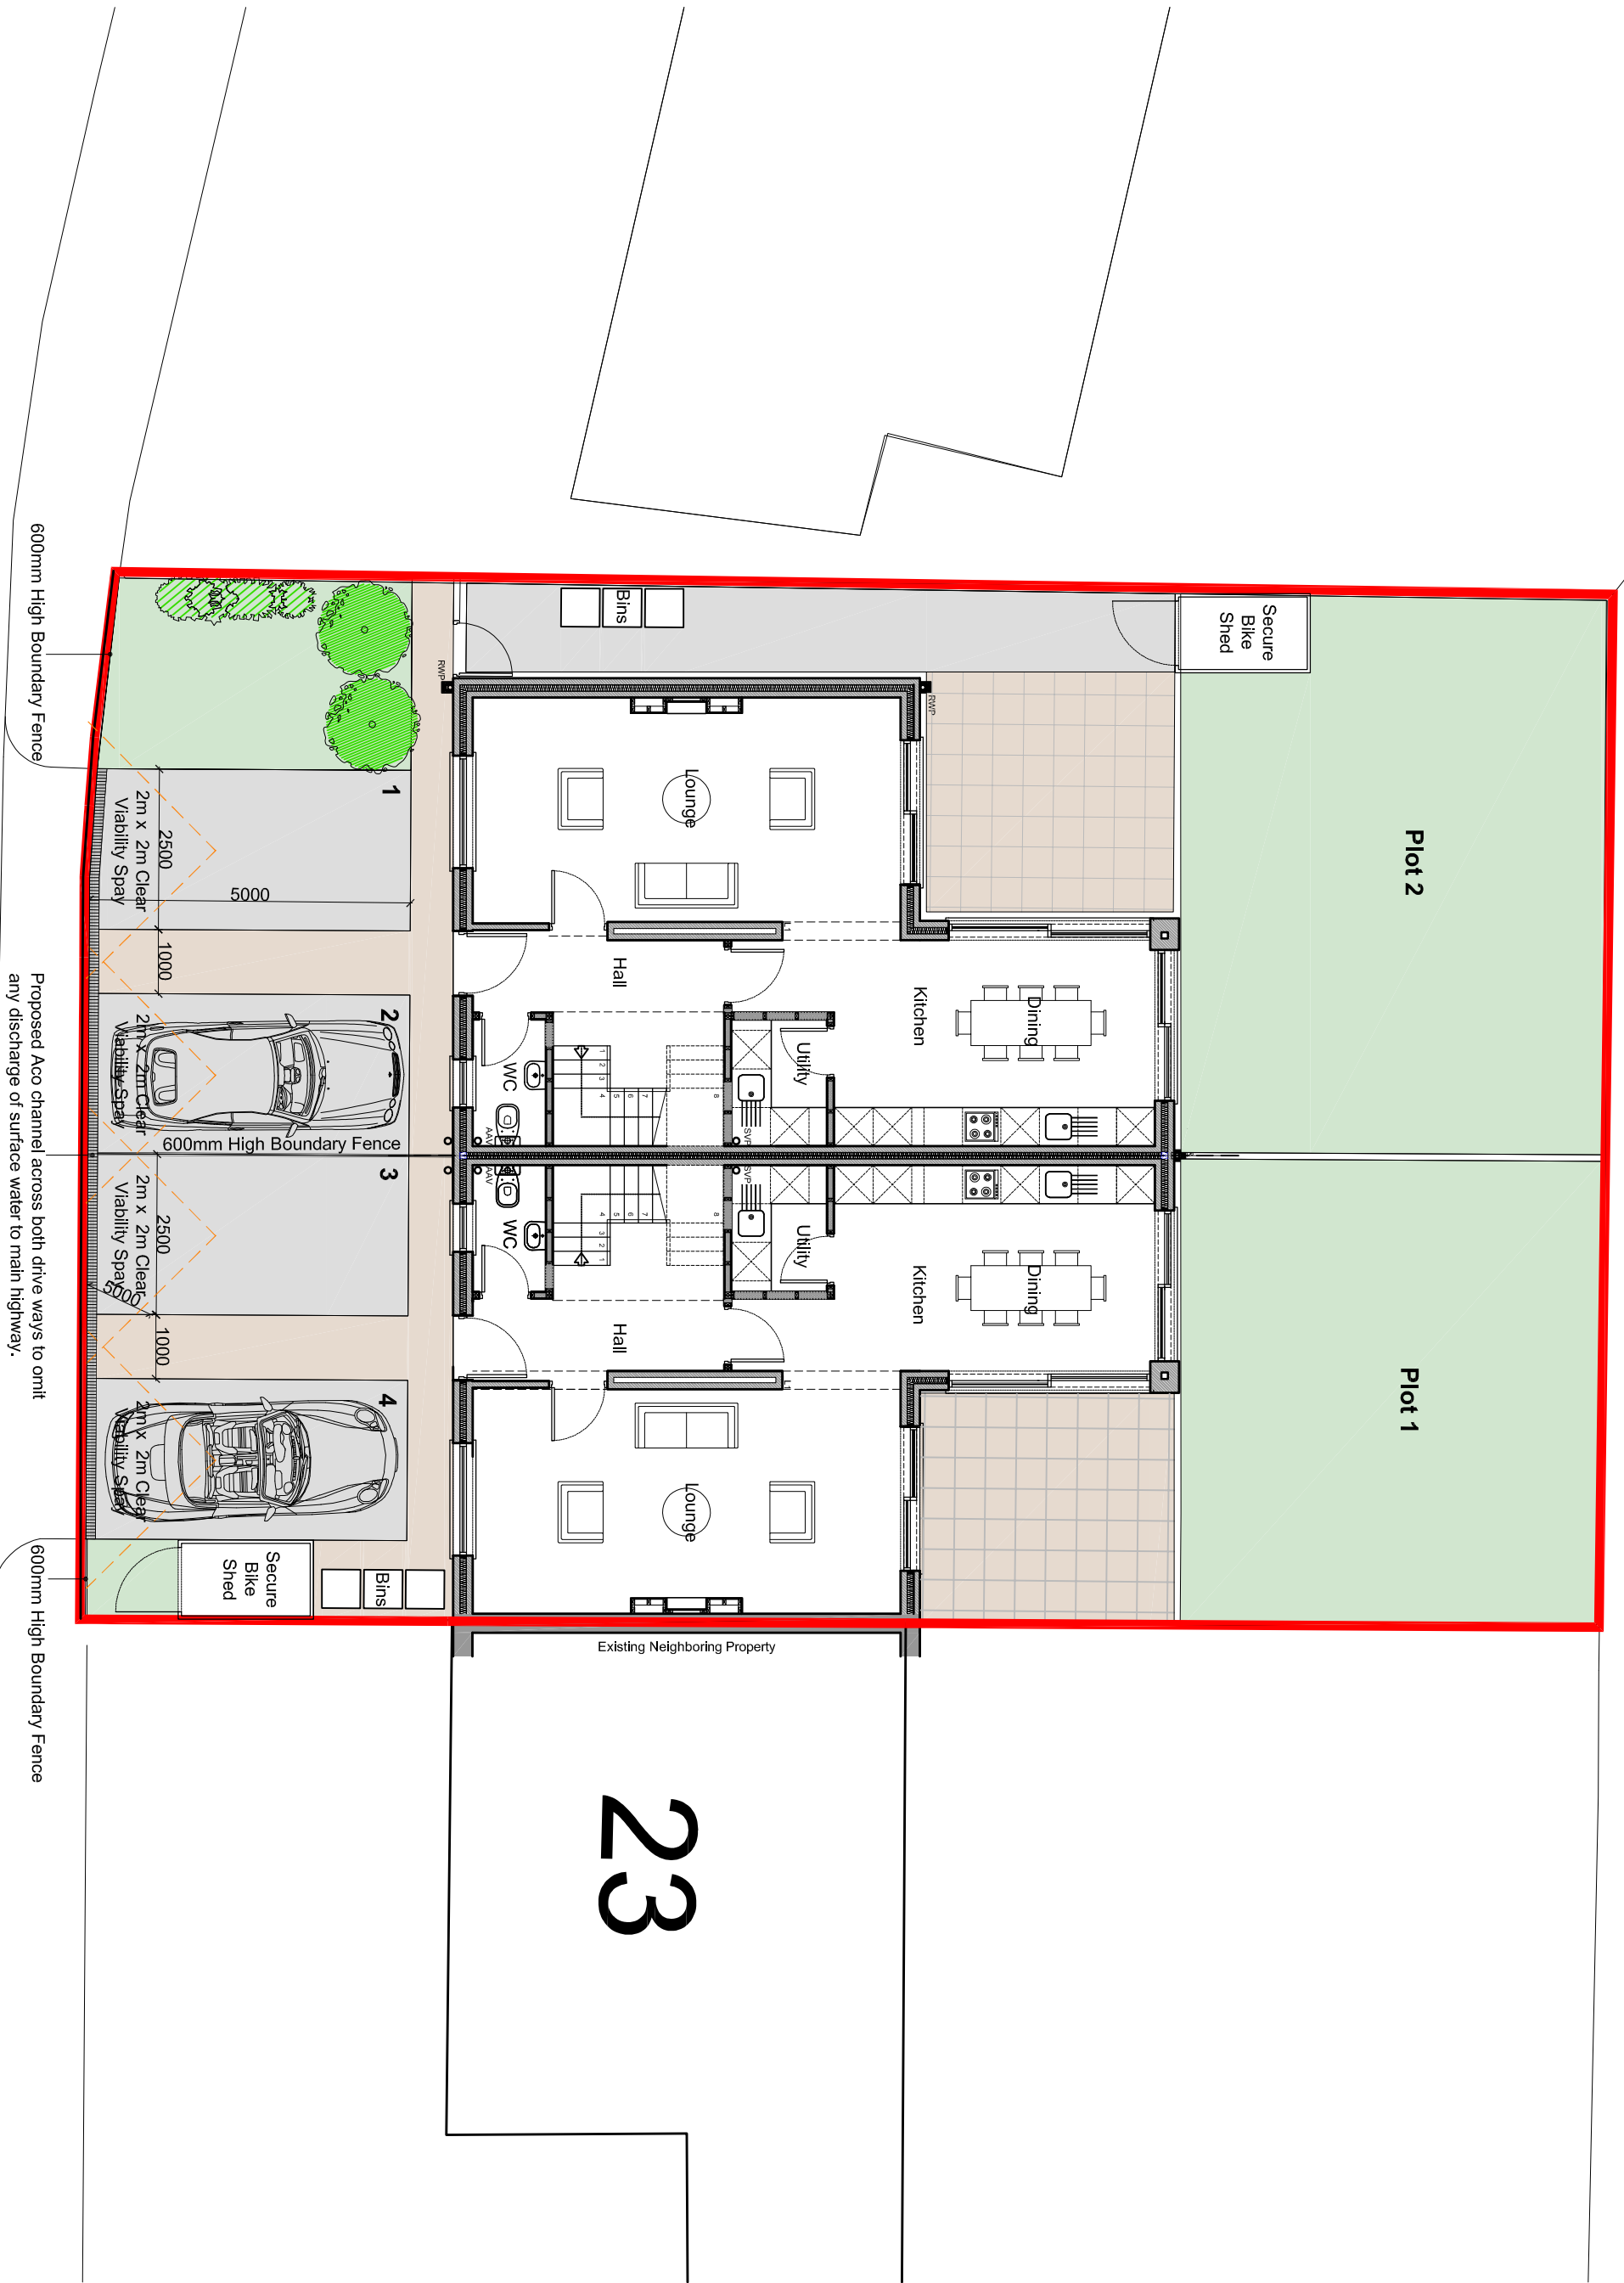

Approved Site Plan
Scale 1:100

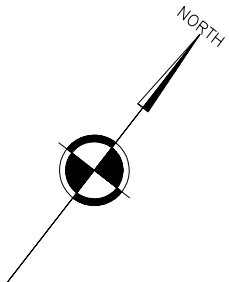

Proposed Site Plan
Scale 1:100

Version	Amendment	Drawn	Checked	Approved
1	0000	01/01/20	01/01/20	01/01/20

KeithDavidsonPartnership

13 Seymour Terrace
Liverpool L3 9PE
Tel: 0151 779 1777
Email: info@keithdavidsonpartnership.com
Web: www.keithdavidsonpartnership.com

Internal Project Number
Client
TBC

Project Name
Smithy Close, Cootamundra

Drawing Title
Approved/Proposed Site Plan

Scale	Original Size	Planning
1:100	A1	Approved
250/0/20	DWG	QMP

Drawing Number	Status
300	Revision
A	