


NOTES  
All dimensions to be checked on site. Figured dimensions to be read in preference to scaled. Keith Davidson Partnership accepts no responsibility for any unauthorised amendments to the drawing and does not permit unauthorised copying of the drawing. This drawing is copyright and remains the property of Keith Davidson Partnership unless otherwise agreed.

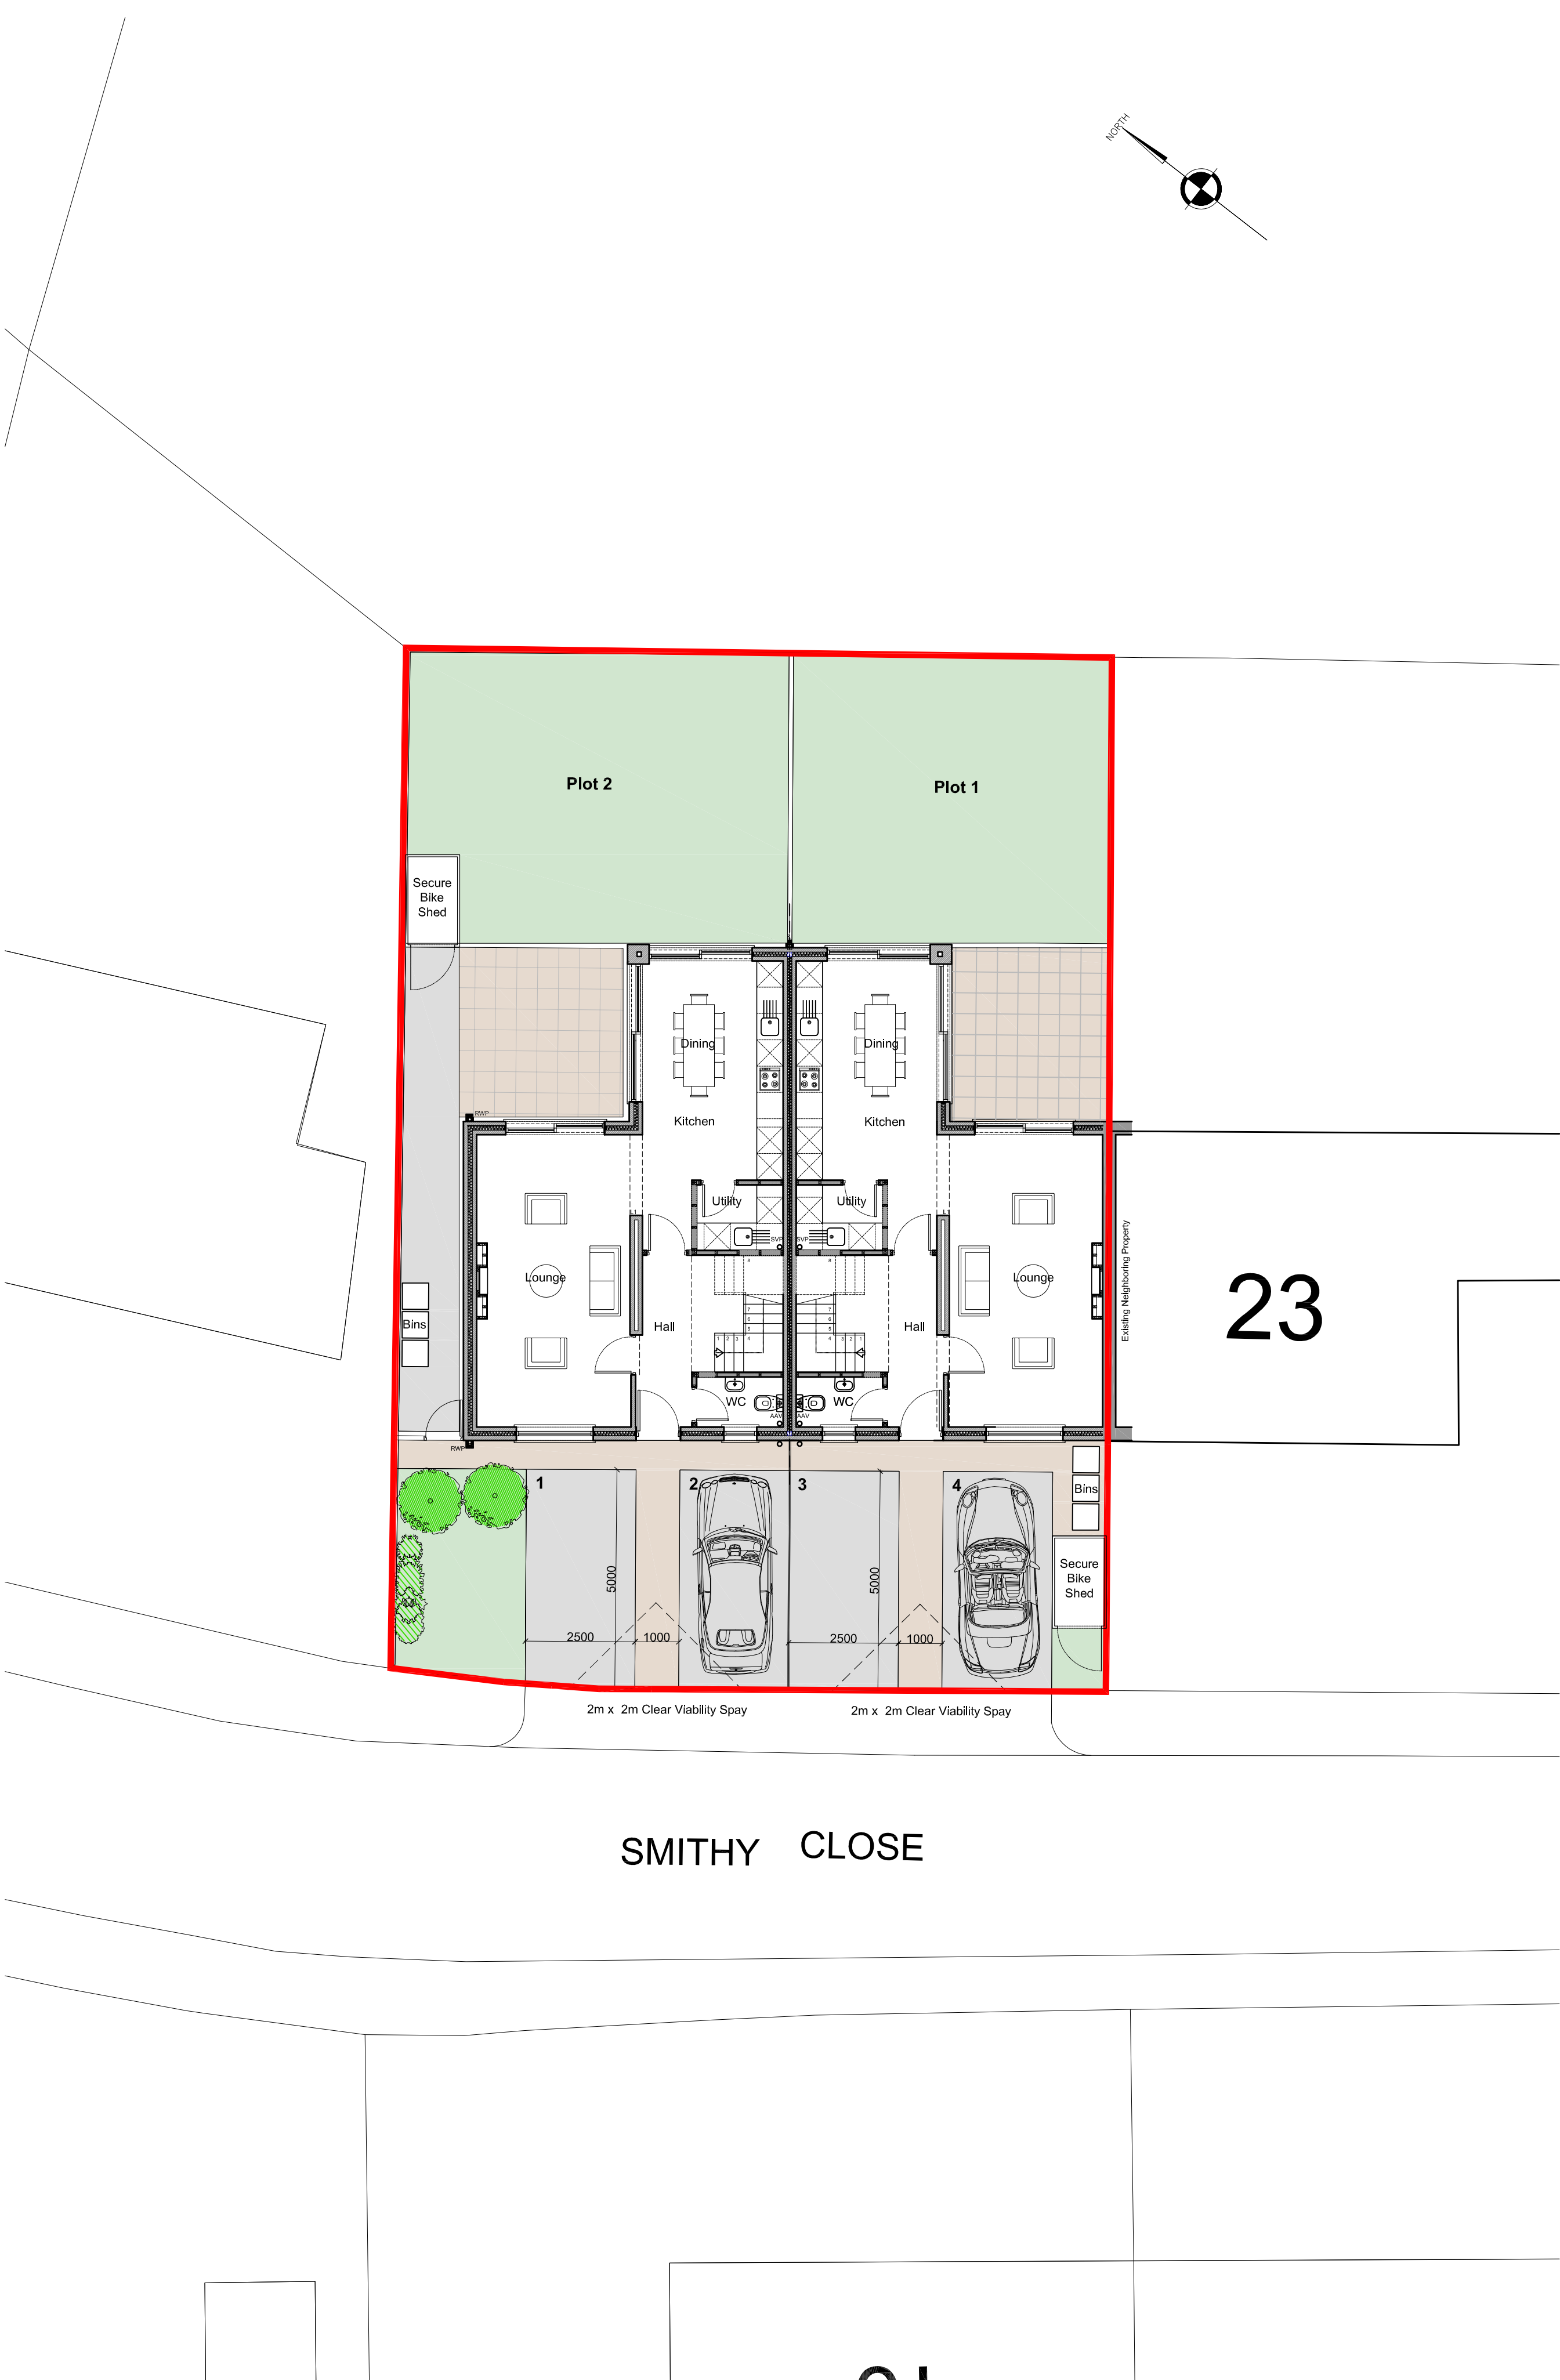

|                                                             |                     |   |                   |                    |
|-------------------------------------------------------------|---------------------|---|-------------------|--------------------|
| Version                                                     | Amendment           | Drawn<br>& Date   | Checked<br>& Date | Approved<br>& Date |
| <b>KeithDavidsonPartnership</b>                             |                     |   |                   |                    |
| 13 Seymour Terrace<br>Seymour Street<br>Liverpool<br>L3 5PE |                     | Telephone : +44 (0) 151 709 1777<br>Email : <a href="mailto:info@keithdavidsonpartnership.com">info@keithdavidsonpartnership.com</a><br>Web : <a href="http://keithdavidsonpartnership.com">keithdavidsonpartnership.com</a> |                   |                    |
| Internal Project Number                                     |                     |   |                   |                    |
| GEN-SC                                                      |                     |   |                   |                    |
| Client                                                      |                     |   |                   |                    |
| TBC                                                         |                     |   |                   |                    |
| Project Name                                                |                     |   |                   |                    |
| Smithy Close, Cronton                                       |                     |   |                   |                    |
| Drawing Title                                               |                     |   |                   |                    |
| Approved&Proposed Site Plans                                |                     |   |                   |                    |
| Scale<br>1:100                                              | Original Size<br>A1 | Planning   |                   |                    |
| Date<br>28.09.20                                            | Drawn<br>CW         | Checked<br>GNP   | Approved<br>GNP   | Status<br>-        |
| Drawing Number<br><b>300</b>                                |                     |   |                   | Revision<br>B      |