
From: Graham Powell <grahampowell@kdparchitects.com>
Sent: 26 March 2021 15:37
To: Osborne, Lee
Cc: DCSubmissions; Janice Campbell; Matthew McGovern; Mark Goulding; Mark Freeman; Kilroe, Alan
Subject: External Mail: 22 Smithy Close, Cronton
Attachments: 300_Approved & Proposed Site Plan.pdf

CAUTION: This email originated from an external source. If you suspect a potential phishing email, report it via the IT Self Service Portal which can be found within the Quick Links section on Bertha

Hi Lee,

Thank you for Highway's comments on the above.

We have a number of constraints on site, not least maintaining the front building line of 23 & 22 Smithy Close with the distance from back of pavement relatively fixed.

The previous approval allowed 4.6m x 2.3m parking spaces (4no).....This we can certainly improve. Front bin storage was permitted using suitable screening which makes sense.

Please see amended layout for discussion / advice. Front bin storage is prevalent along Smithy Close, we have opted to screen the bins with a 1m high secure bike store and provide 5m x 2.5m parking bays (4no vehicles).

If we can discuss this option next week I will be grateful. Many Thanks.

Kind Regards,

Graham Powell

BA (Hons), Dip. Arch., M.C.I.A.T., R.I.B.A

Director

grahampowell@kdparchitects.com




Direct Dial: 0151 709 1777

KeithDavidsonPartnership

Chartered Architects | Project Management | Interiors | 3D Visuals and Animation
13 Seymour Terrace | Seymour Street | Liverpool | L3 5PE
T: 0151 709 1777 | W: www.keithdavidsonpartnership.com




Keith Davidson Partnership is a Limited Company registered in England and Wales No. 4405235
[KeithDavidsonPartnership Architects disclaimer information](#)

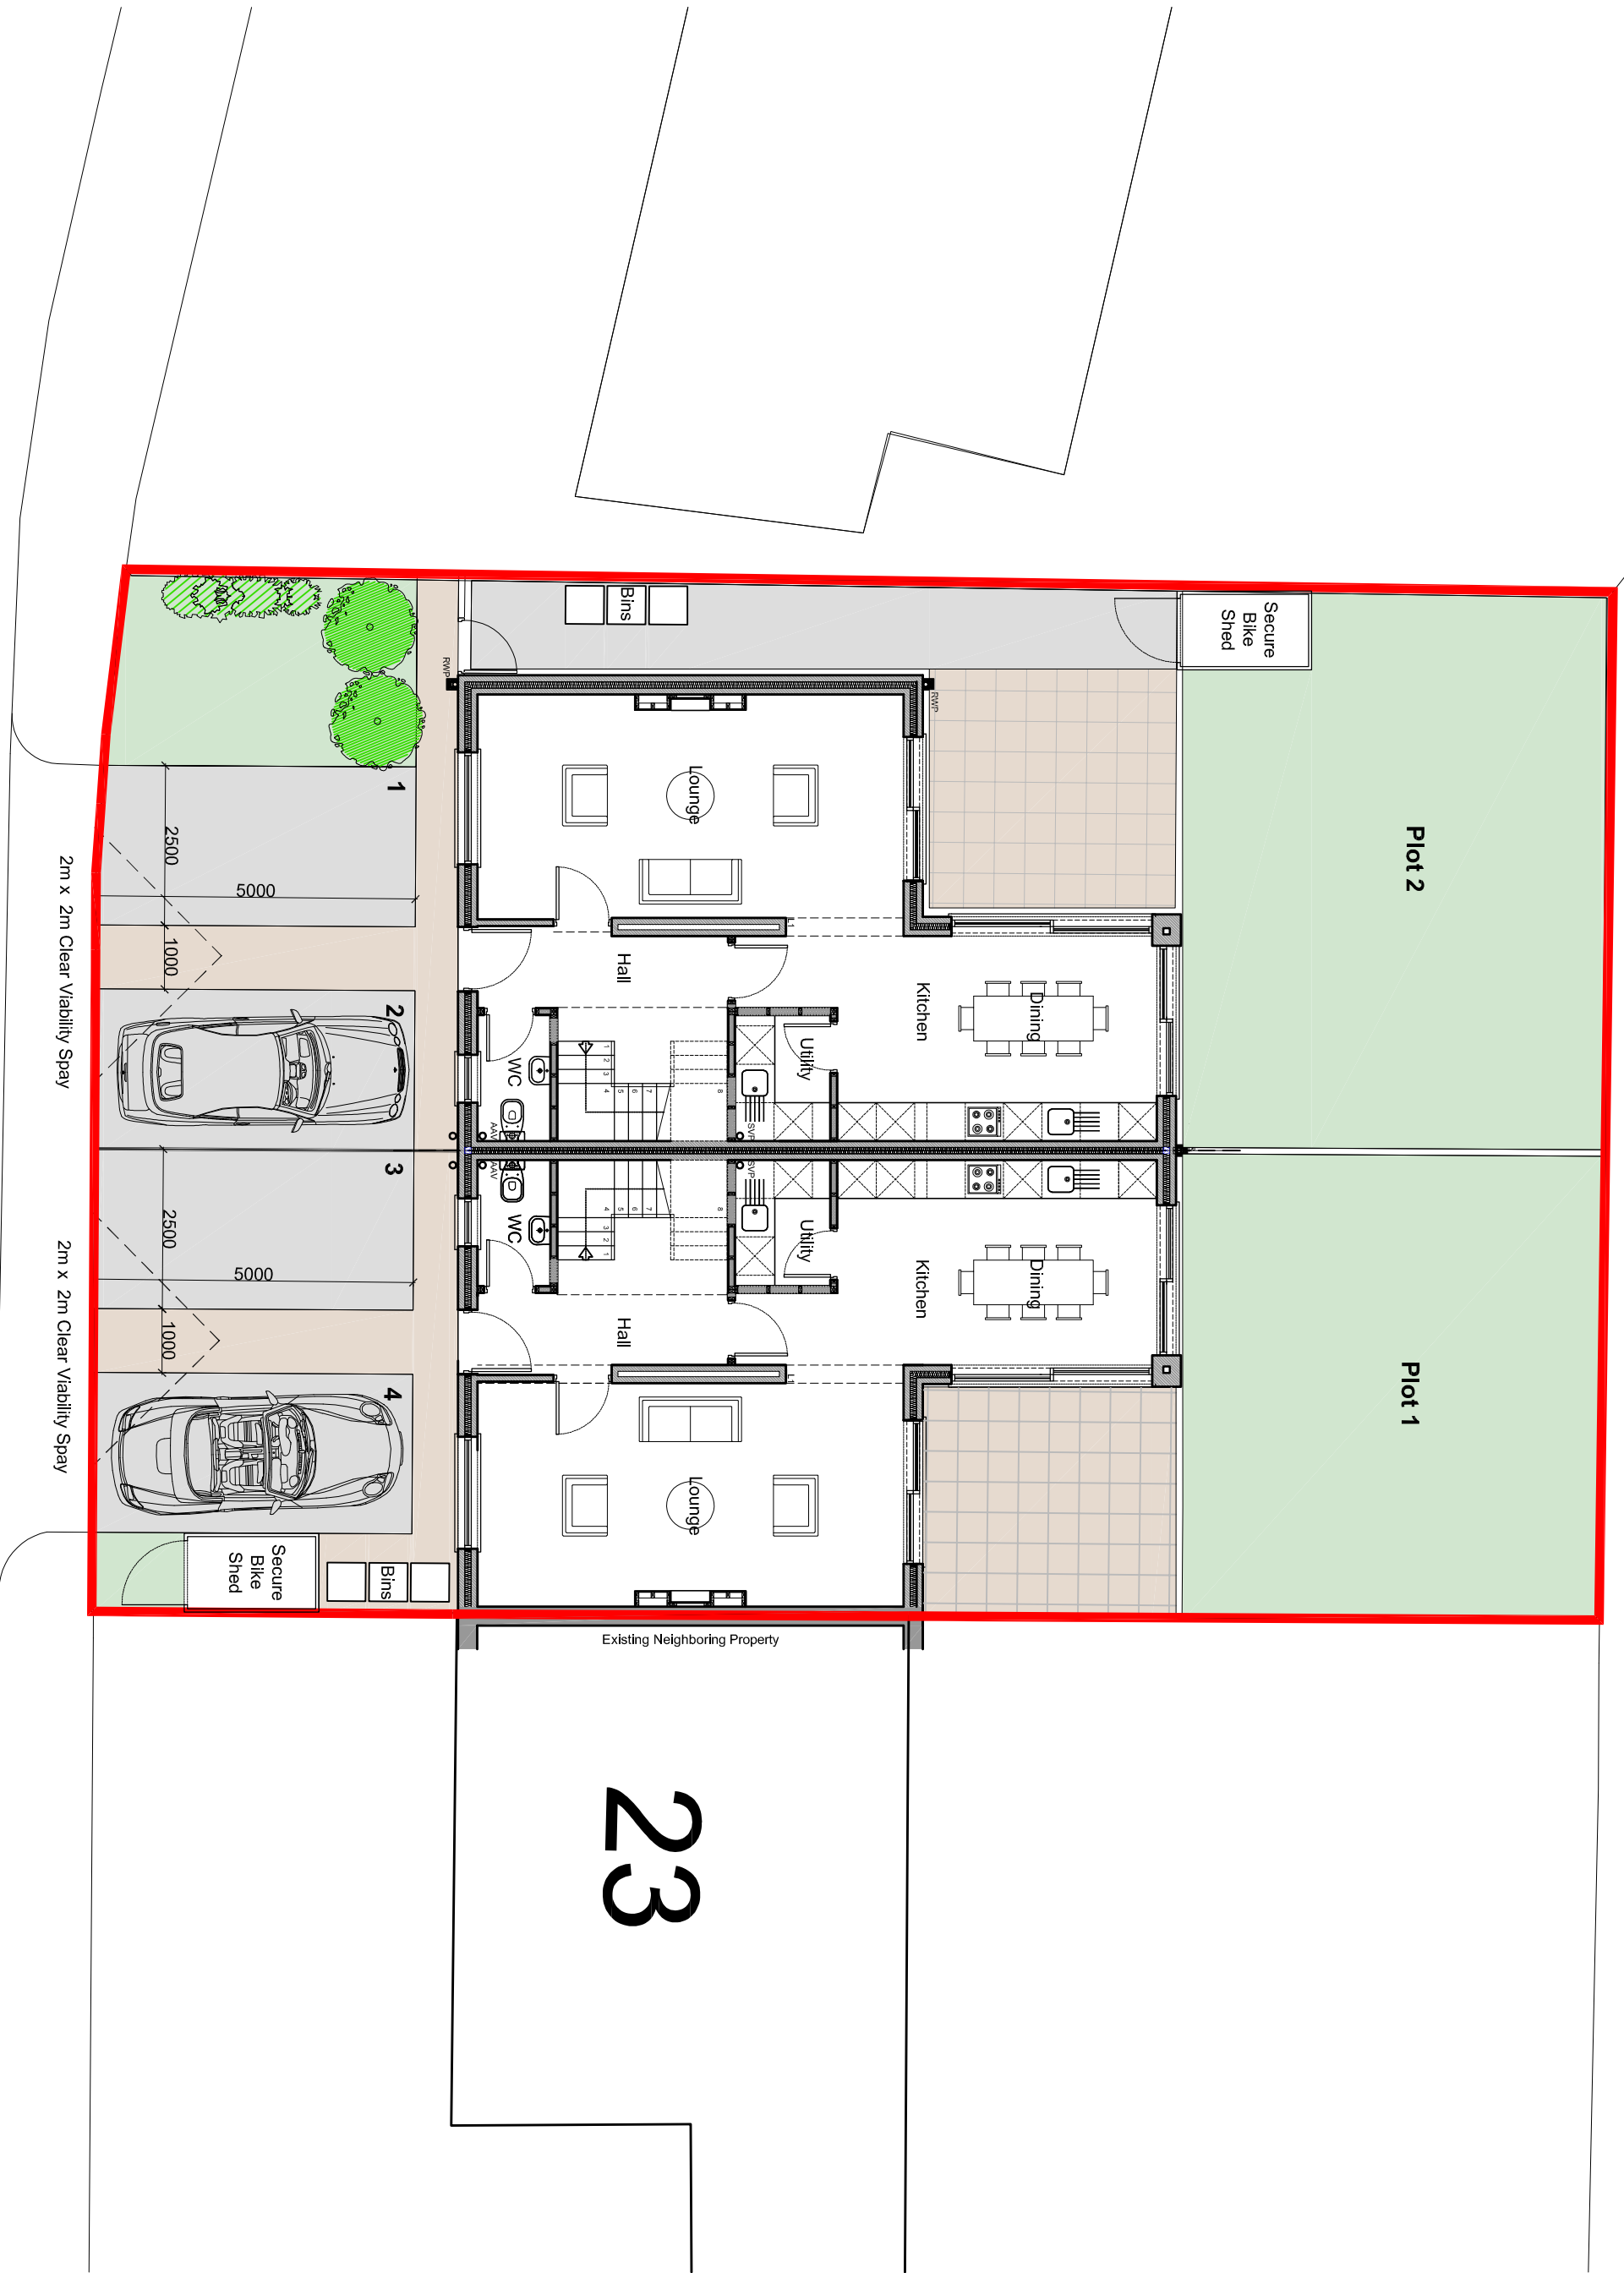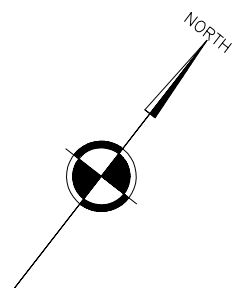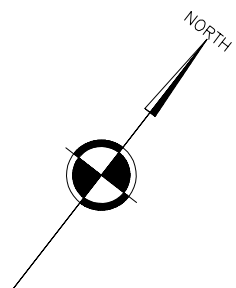


SMITHY CLOSE

SMITHY CLOSE

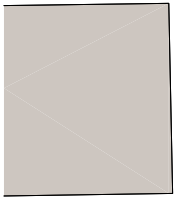

Approved Site Plan
Scale 1:100

 

Version	Amendment	Drawn & Date	Checked & Date	Approved & Date
---------	-----------	--------------	----------------	-----------------

KeithDavidsonPartnership

13 Seymour Terrace
Seymour Street
Liverpool
L3 5PE

Telephone : +44 (0) 151 709 1777
Email : info@kalthdavidsonpartnership.co.uk
Web : kalthdavidsonpartnership.com

GEN-SC

TBC

Smithy Close, Crofton

Drawing Title	Approved & Proposed Site Plans
---------------	--------------------------------

Scale	Original Size	Planning	
1:100	A1		
Date	Drawn	Checked	Approved
28.09.20	CW	GNP	GNP

300