
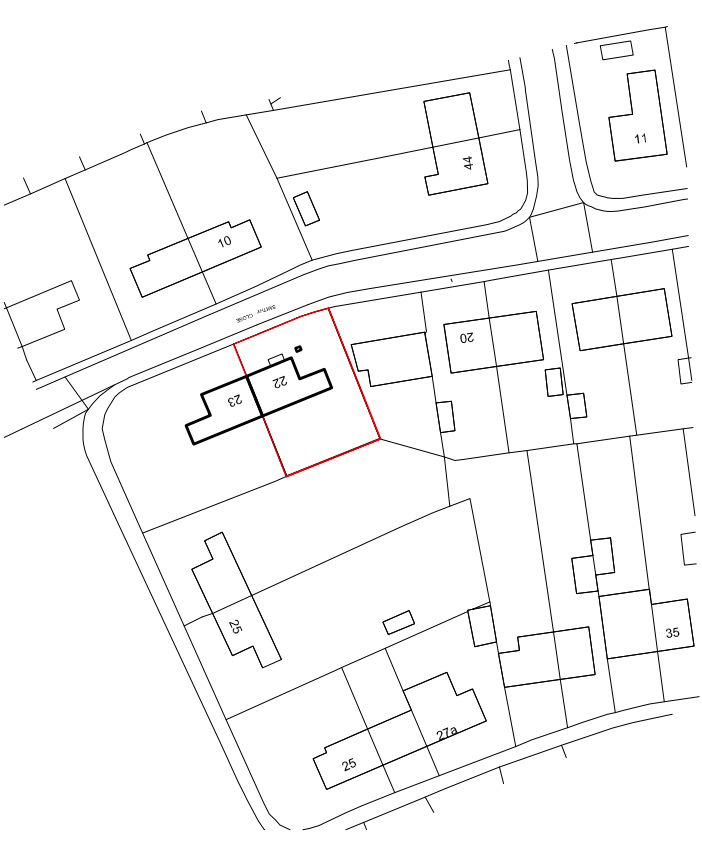


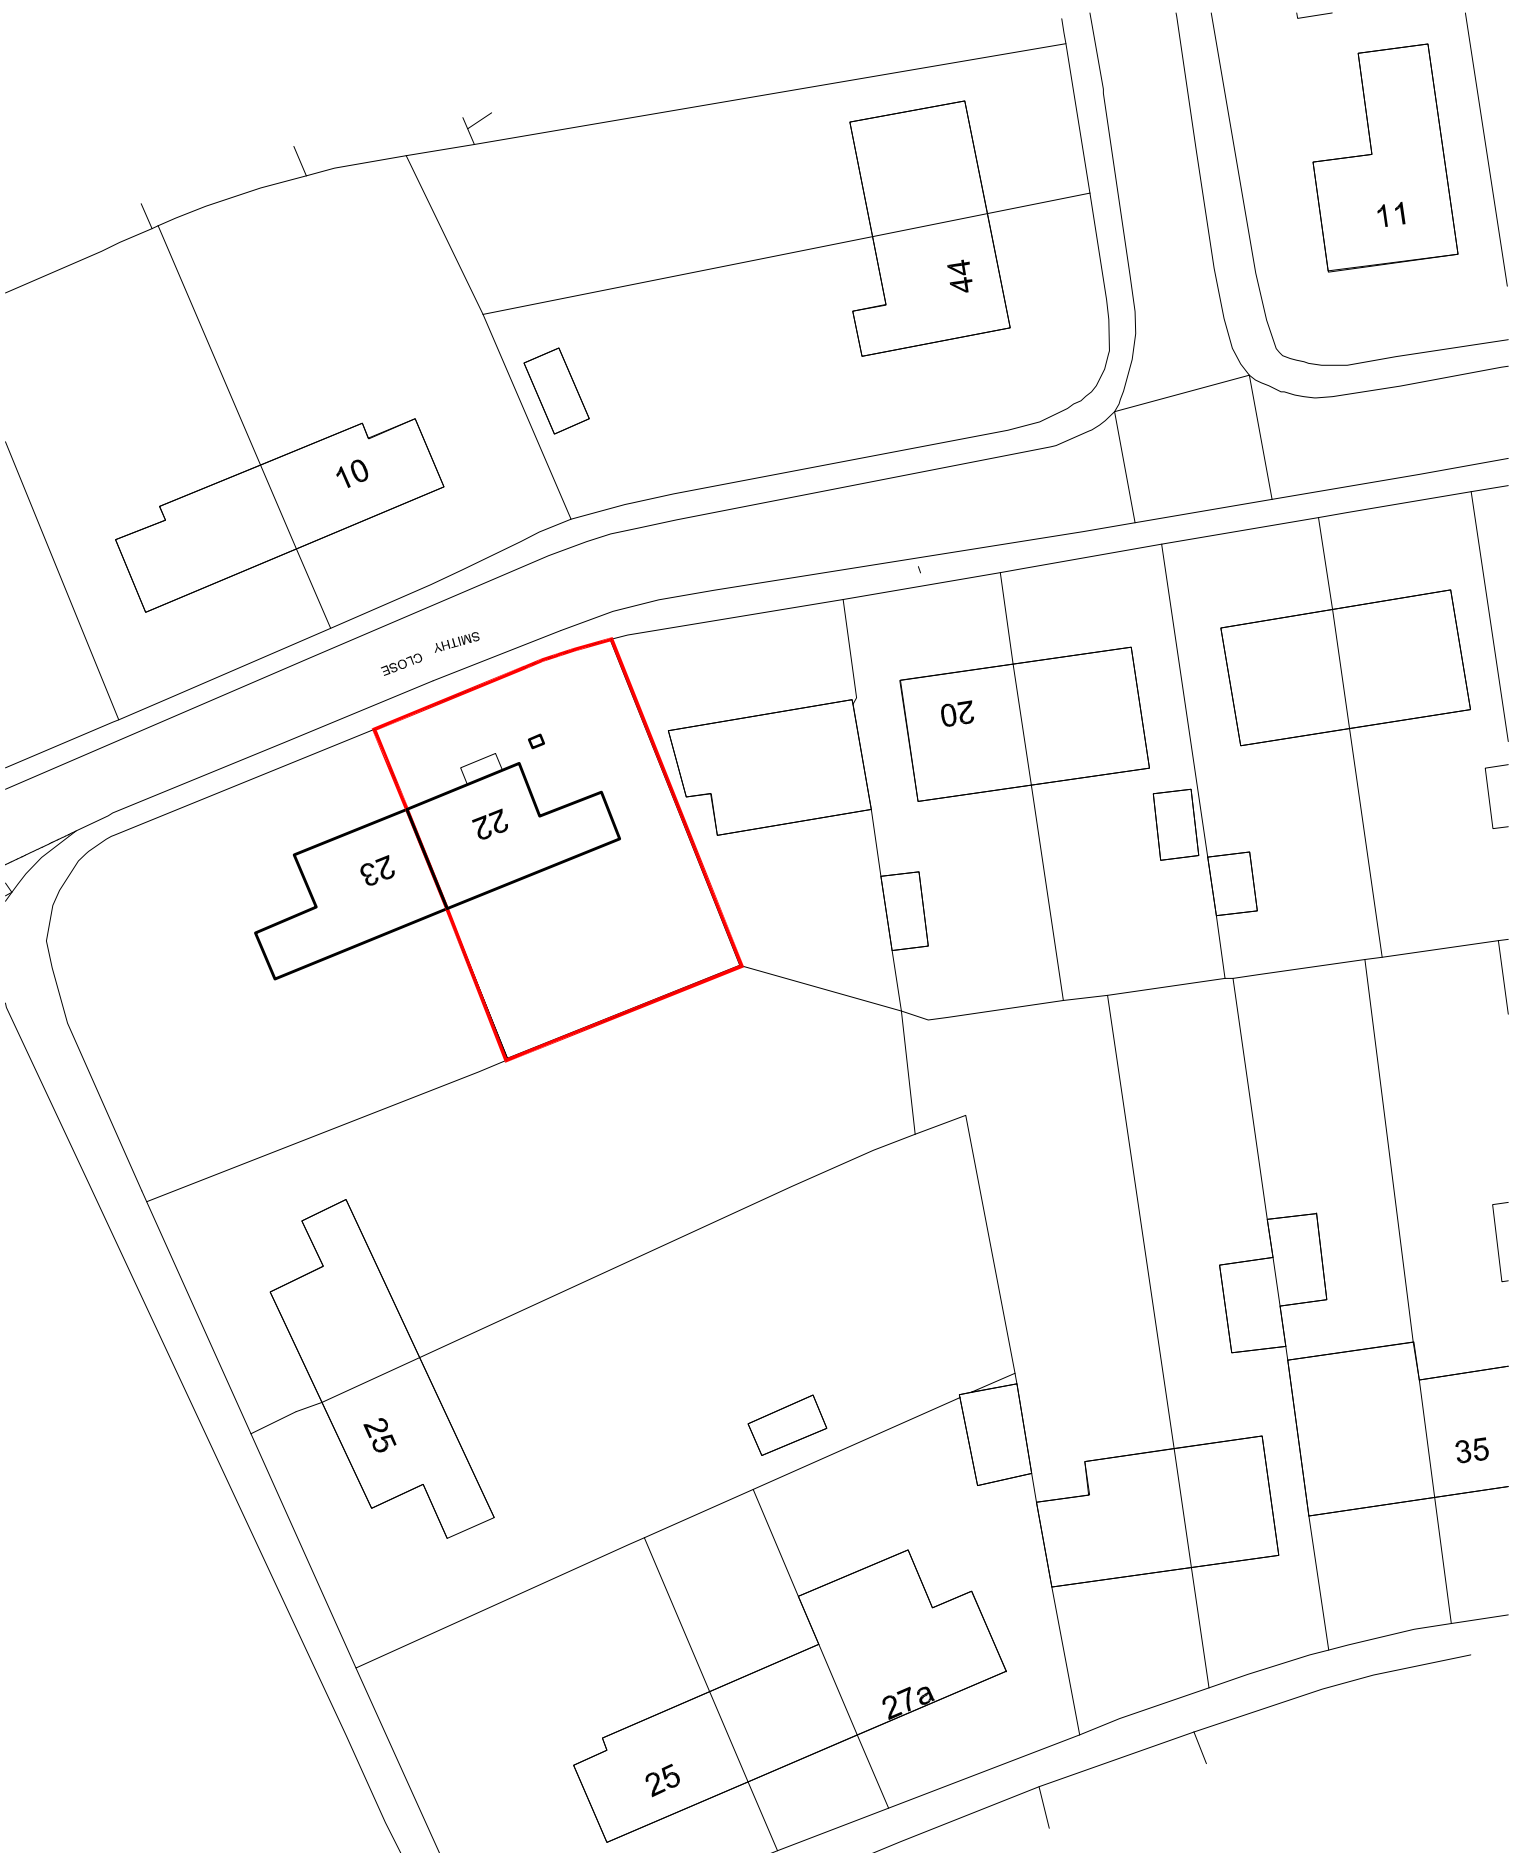

Location Plan
Scale 1:1250

Existing Site Plan

Scale 1:500

All dimensions to be checked on site. Figured dimensions to be read in preference to scaled. KDP accepts no responsibility for any unauthorised amendments to the drawing and does not permit unauthorised copying of the drawing. This drawing is copyright and remains the property of KDP unless otherwise agreed.					
Revisions					
Rev	Date	Description			
			Init.	Check	

KDP ARCHITECTS						THE KEITH DAVIDSON PARTNERSHIP CHARTERED ARCHITECTS - PROJECT MANAGEMENT - 3D VISUALISATION						PLANNING											
13 Seymour Terrace Seymour Street Liverpool L3 5PE Telephone: +44 (0) 151 709 1777 Facsimile: +44 (0) 151 708 9998 Email: info@kdparchitects.com Website: www.kdparchitects.com						Client MFG Construction Job title Prop. Residential 22 Smithy Close, Cronton						Job number G/E Drawing number L/P						Revision *					
Drawing title Location Plan						Scale 1/1250 @A4		Drawn MMc		Checked GNP		Date 10.08.20											